



MATERIALS KEY


- 1. RED BRICK TYPE 1 - STRETCHER BOND
- 2. RED BRICK TYPE 1 - SOLDIER COURSE
- 3. RED BRICK TYPE 1 - RECESSED HEADER PANELS
- 4. BUFF BRICK TYPE 1 - STRETCHER BOND
- 5. UPVC - CLEAR GLAZING COLOUR TBC
- 6. COMPOSITE ENTRANCE DOOR COLOUR TBC
- 7. UPVC DOORS - CLEAR GLAZING COLOUR TBC
- 8. ALUMINIUM DRY VERGE SYSTEM
- 9. BLACK HALF-ROUND GUTTERS & DOWNPIPES
- 10. GREY ROOF TILES

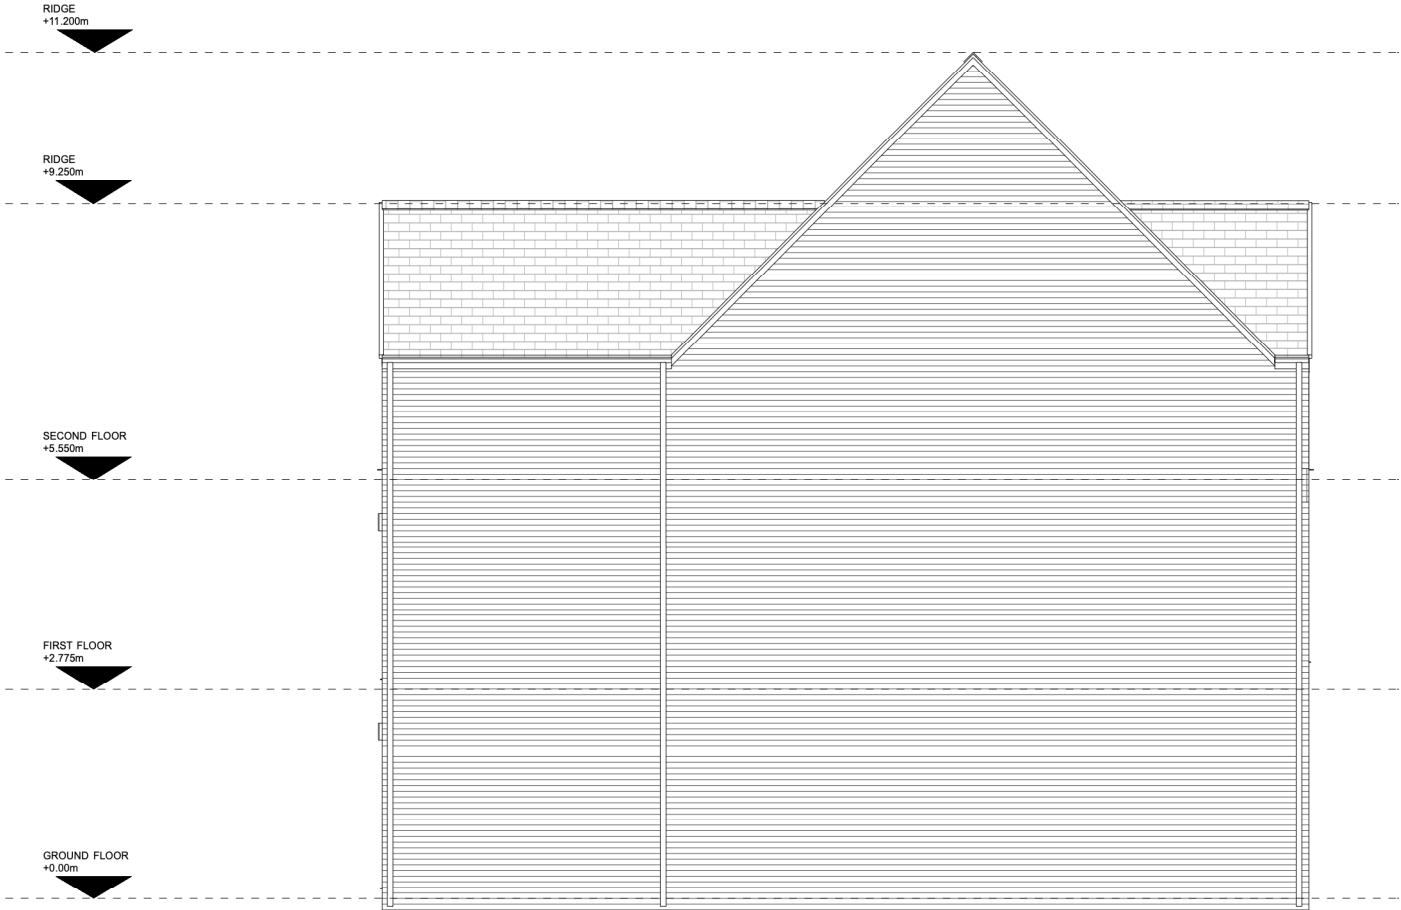


HOUSE TYPE 6A
SIDE ELEVATION

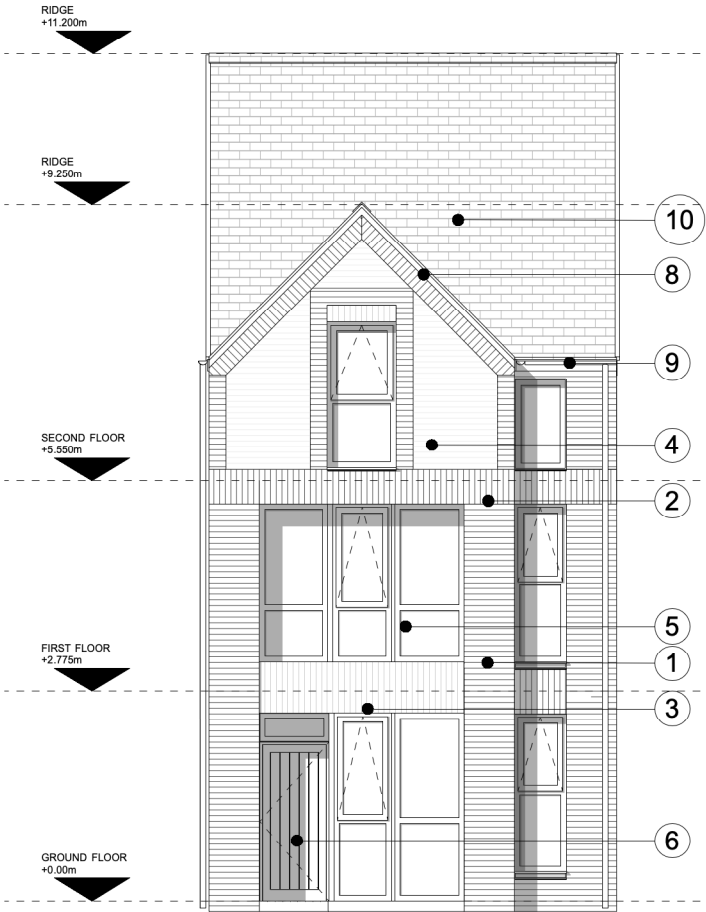

HOUSE TYPE 6A
FRONT ELEVATION

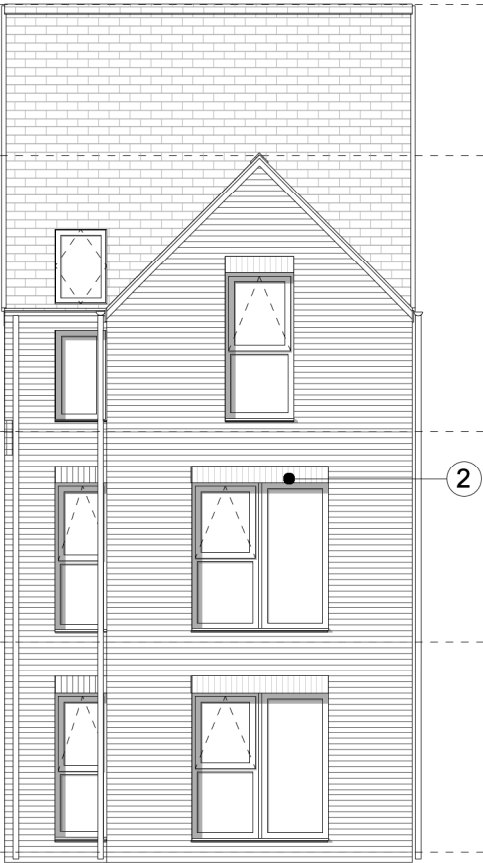

HOUSE TYPE 6A
REAR ELEVATION

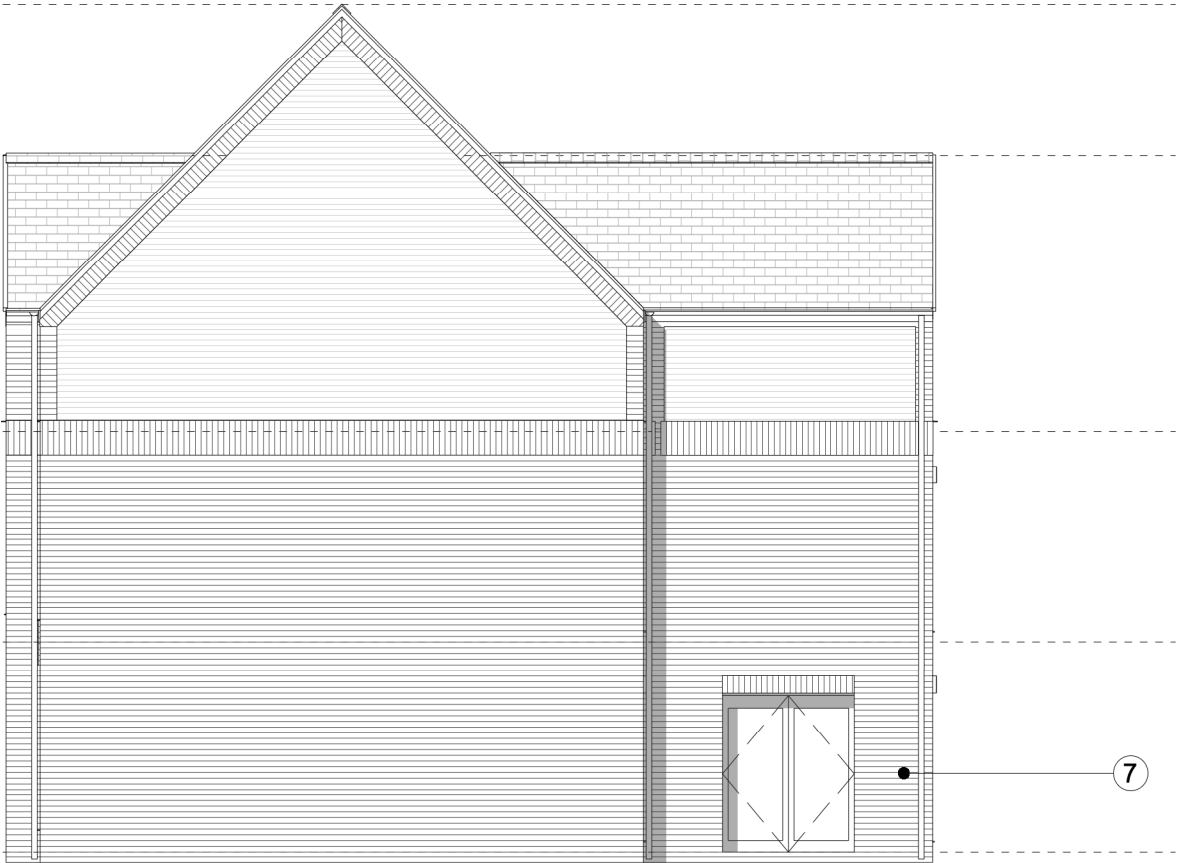

HOUSE TYPE 6A
SIDE ELEVATION

HOUSE TYPE 6A ELEVATIONS
1:100 @A3

			CLIENT: BRITANNIA GROUP
			PROJECT: PROPOSED RESIDENTIAL DEVELOPMENT
			ADDRESS: VICTORIA PARK PROBATION CENTRE
			DRAWING TITLE: HOUSE TYPE 6A ELEVATIONS
		SCALE: 1:100 @A3	DATE: AUGUST 2023
			DRAWING NO: A662_P_168C
REVISION	DATE	DESCRIPTION	
C	07/11/24	AMENDED WINDOW SPECIFICATION	
B	25/04/24	REDUCED EXTENSION HEIGHT BY ONE STOREY	
A	25/03/24	REVISED HOUSE TYPE 6A LAYOUT	

OLLIER SMURTHWAITE ARCHITECTS

40 King Street, Manchester, M2 6BA
T 0161 883 0838
F 0161 883 0839
E mail@olliersmurthwaite.com