




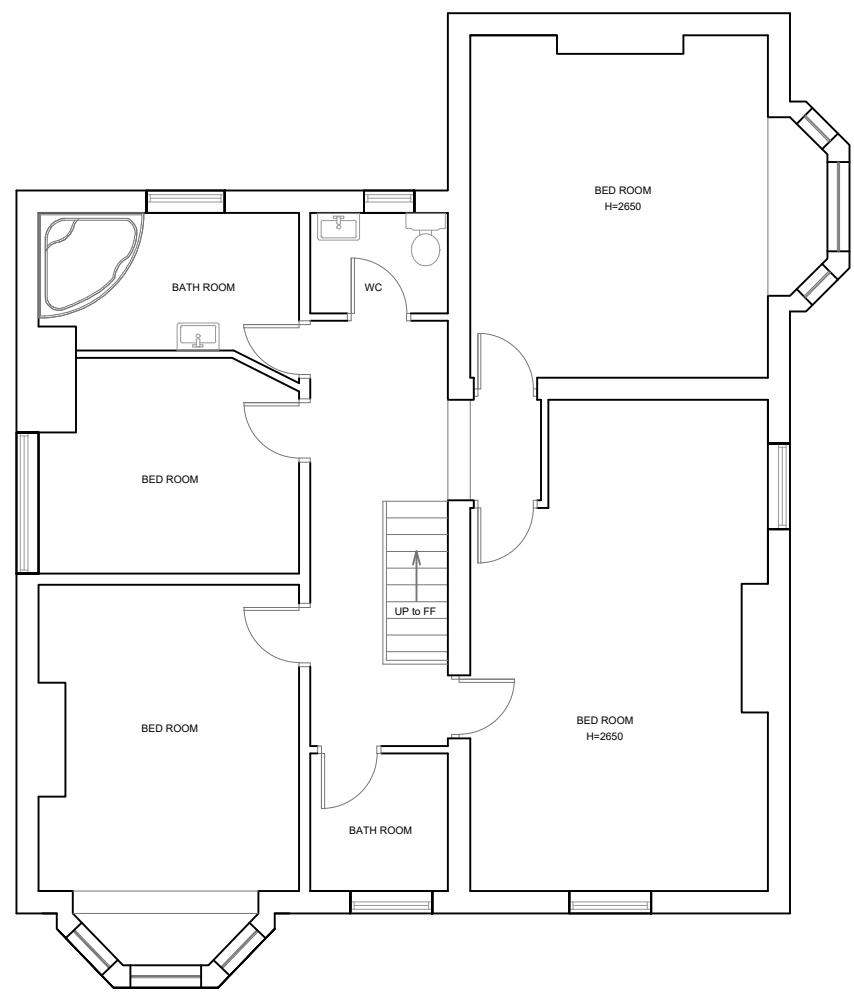

PROPOSED FIRST FLOOR PLAN

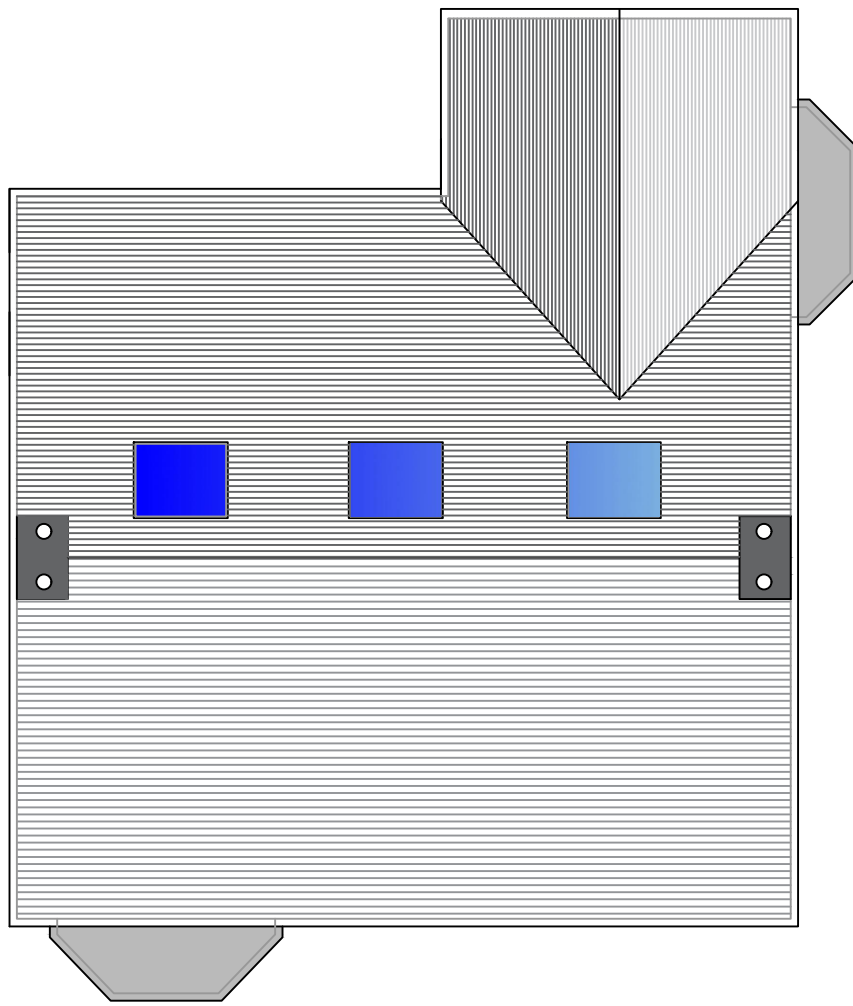


PROPOSED ROOF PLAN

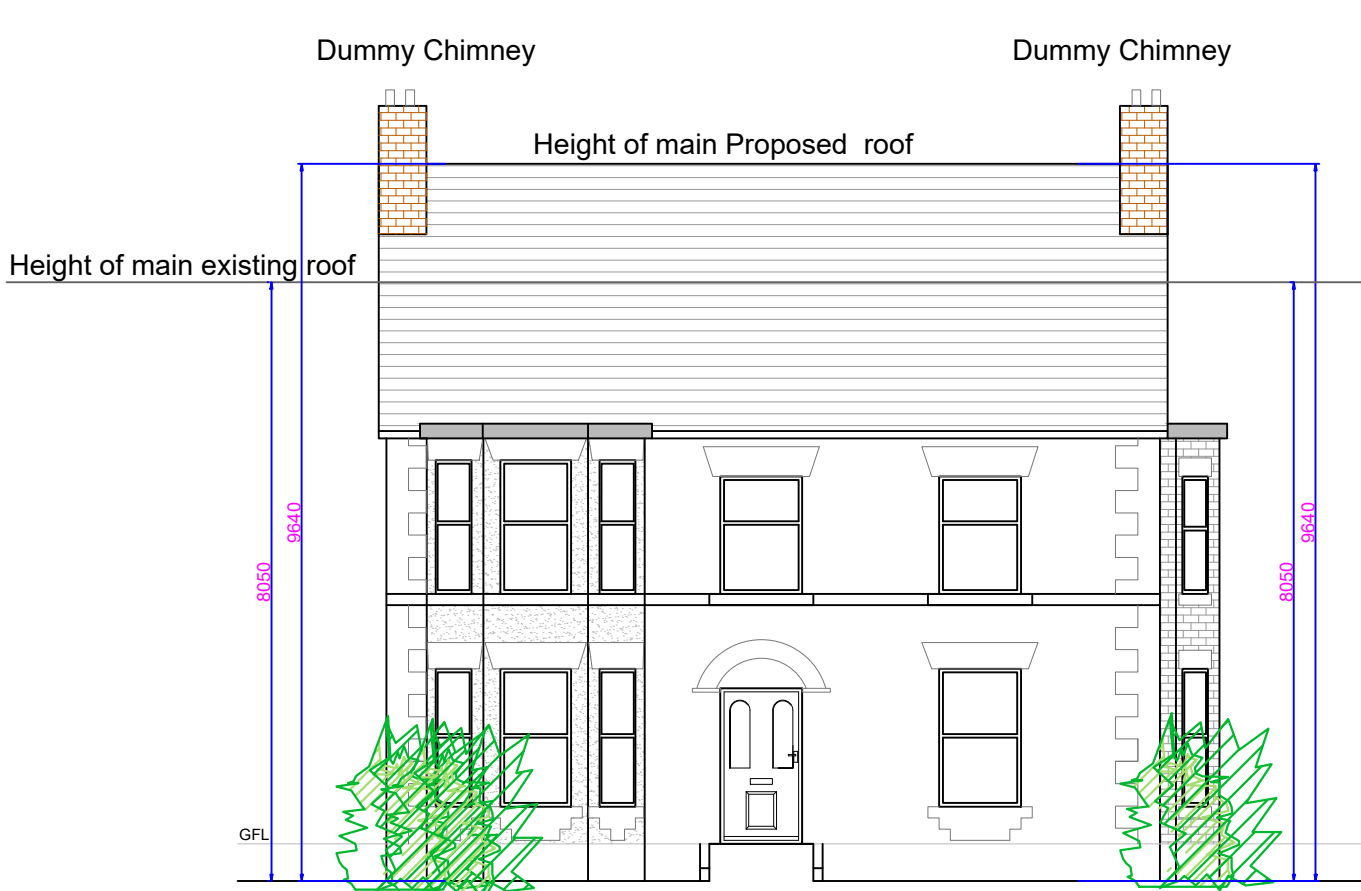

PROPOSED FRONT ELEVATION


**PRELIMINARY
DRAWINGS
ONLY
NOT FOR
USE
ON SITE**

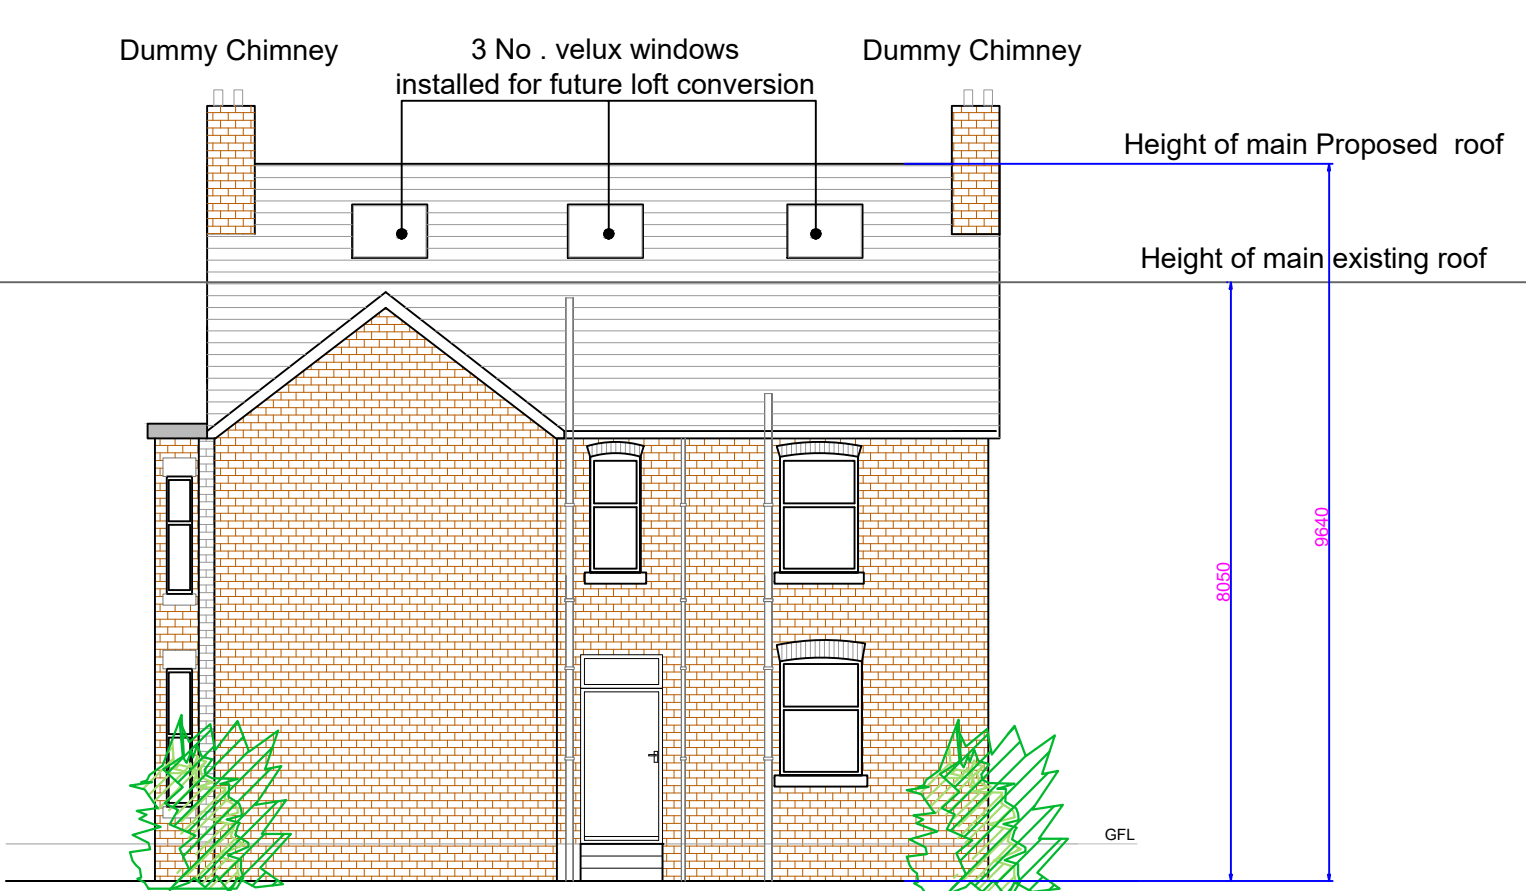

PROPOSED REAR ELEVATION



PROPOSED RH SIDE ELEVATION

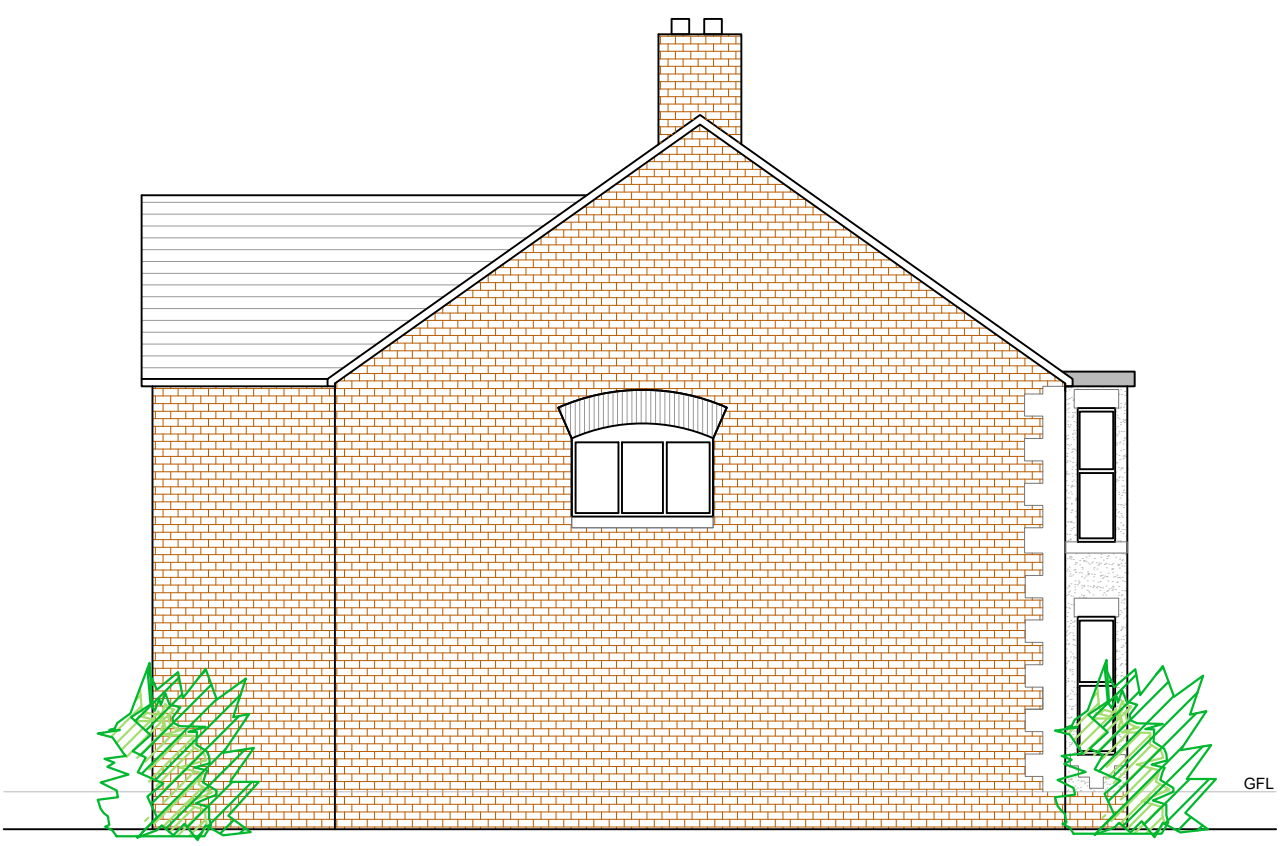

PROPOSED LH SIDE ELEVATION

NOTES

REVISIONS

PROJECT: 161 SLADE LANE, MANCHESTER.
ROOF CONVERSION

CLIENT: AKMAL /SYED

SCALE: 1:100 @ A1 SHEET

REFERENCE NO: 1355 AS PROPOSED

BARRY CULLEN
ARCHITECTURE LTD
email:barrycullenarchitecture@gmail.com
mob: 07851262695

