





Proposed Front Elevation

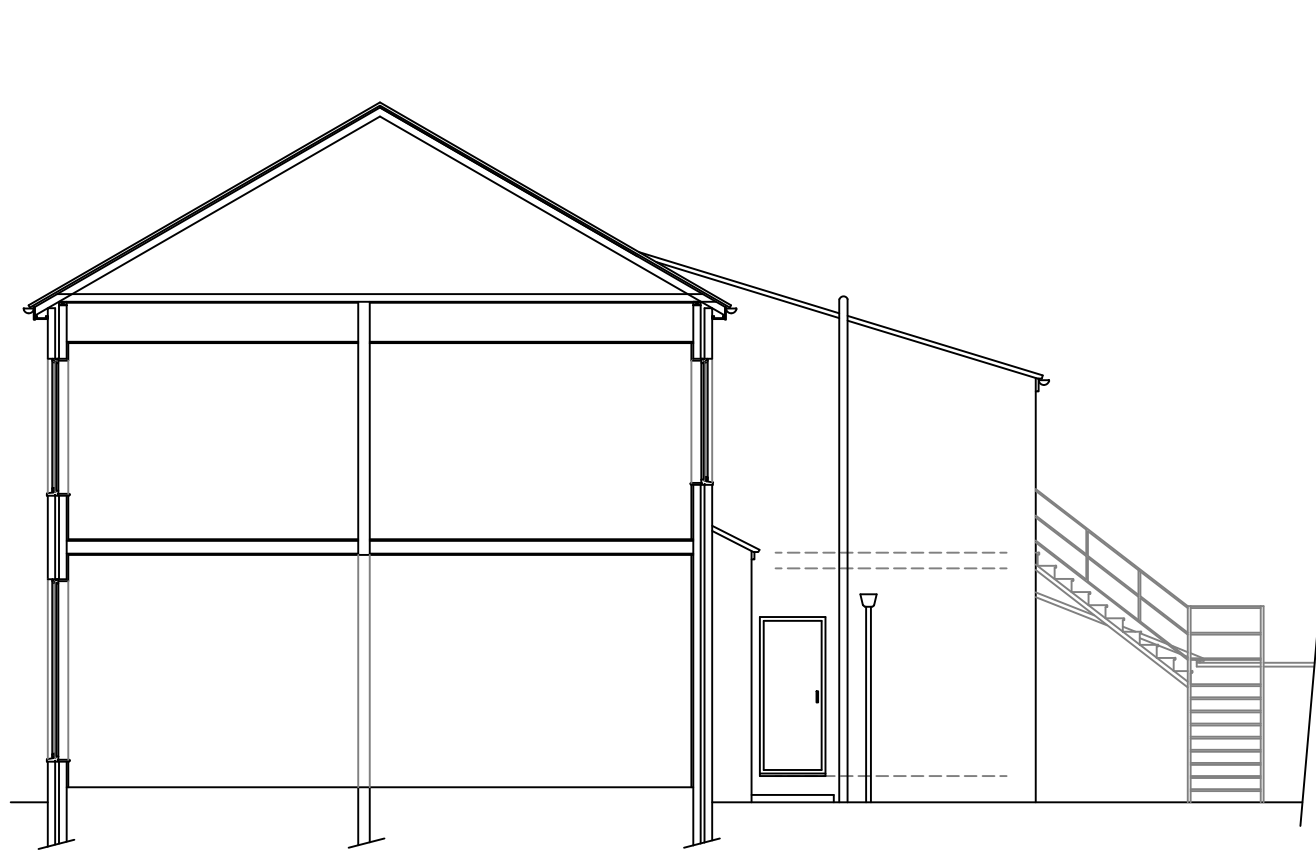

Proposed Side Section / Elevation




Proposed Rear Elevation

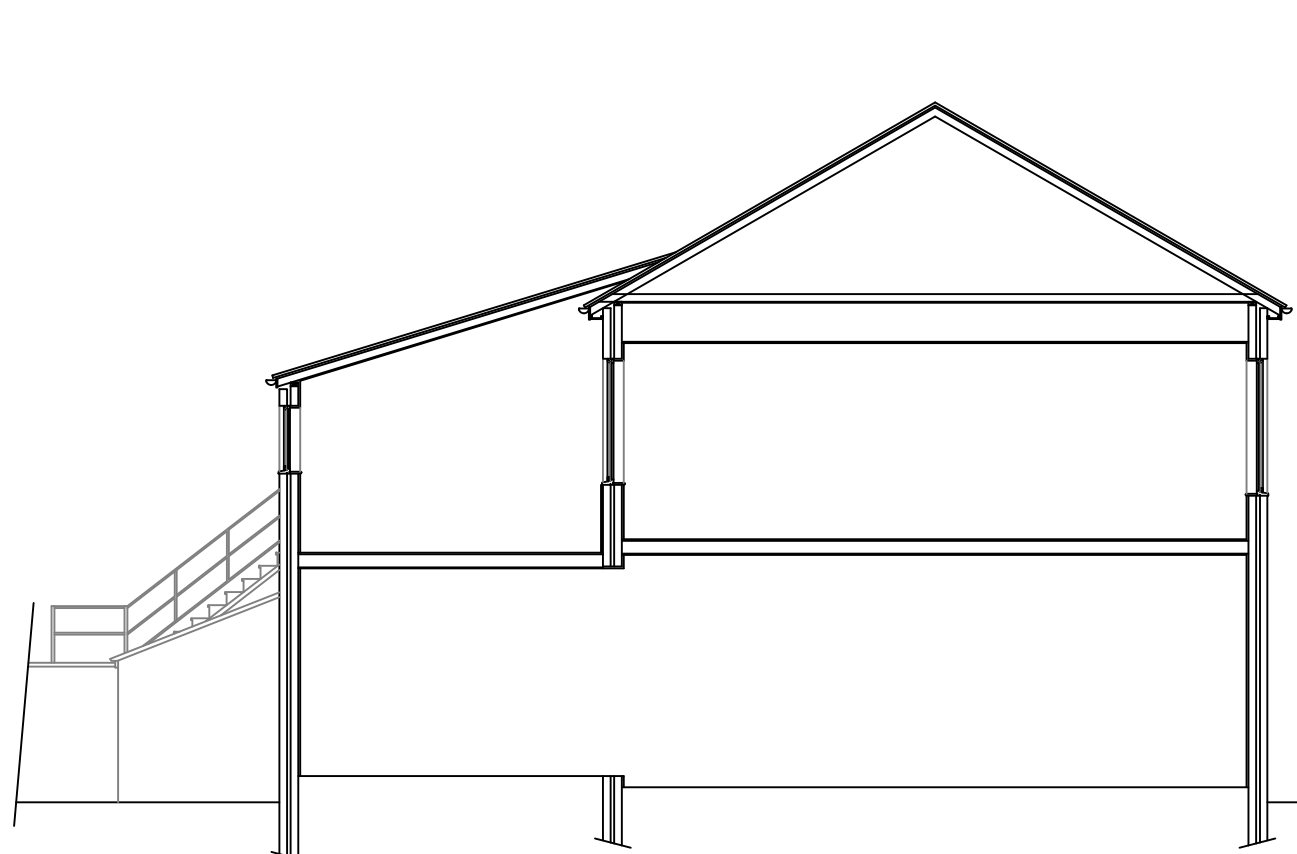


Proposed Side Section

1:100

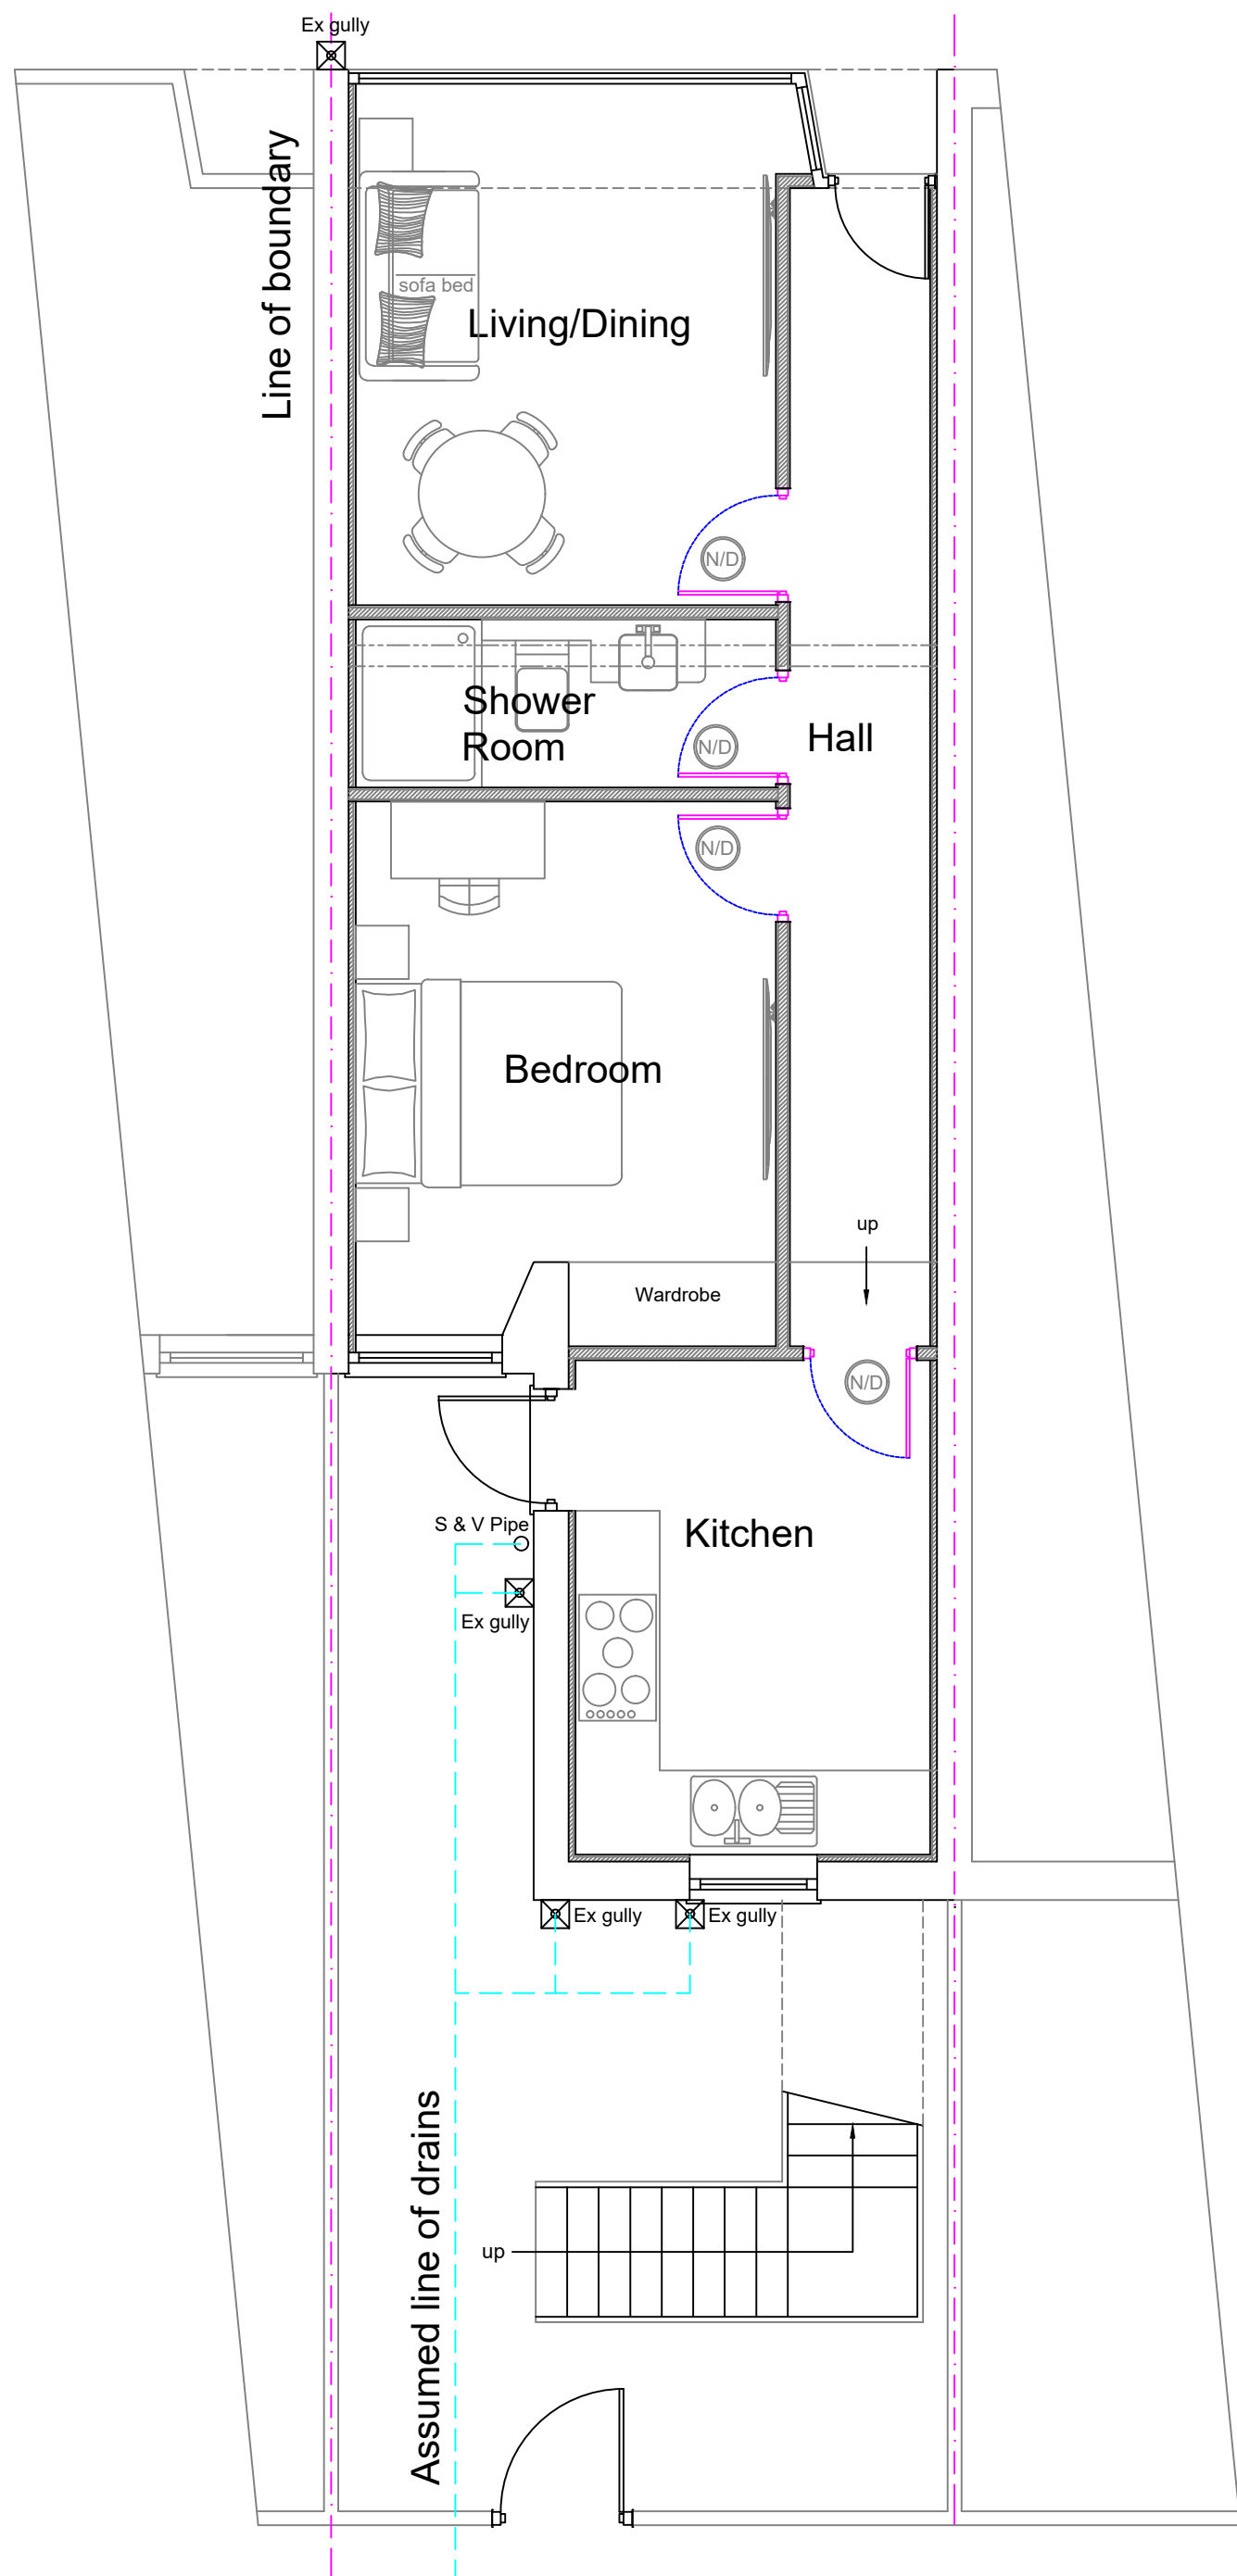

Proposed Ground Floor Plan

1:50

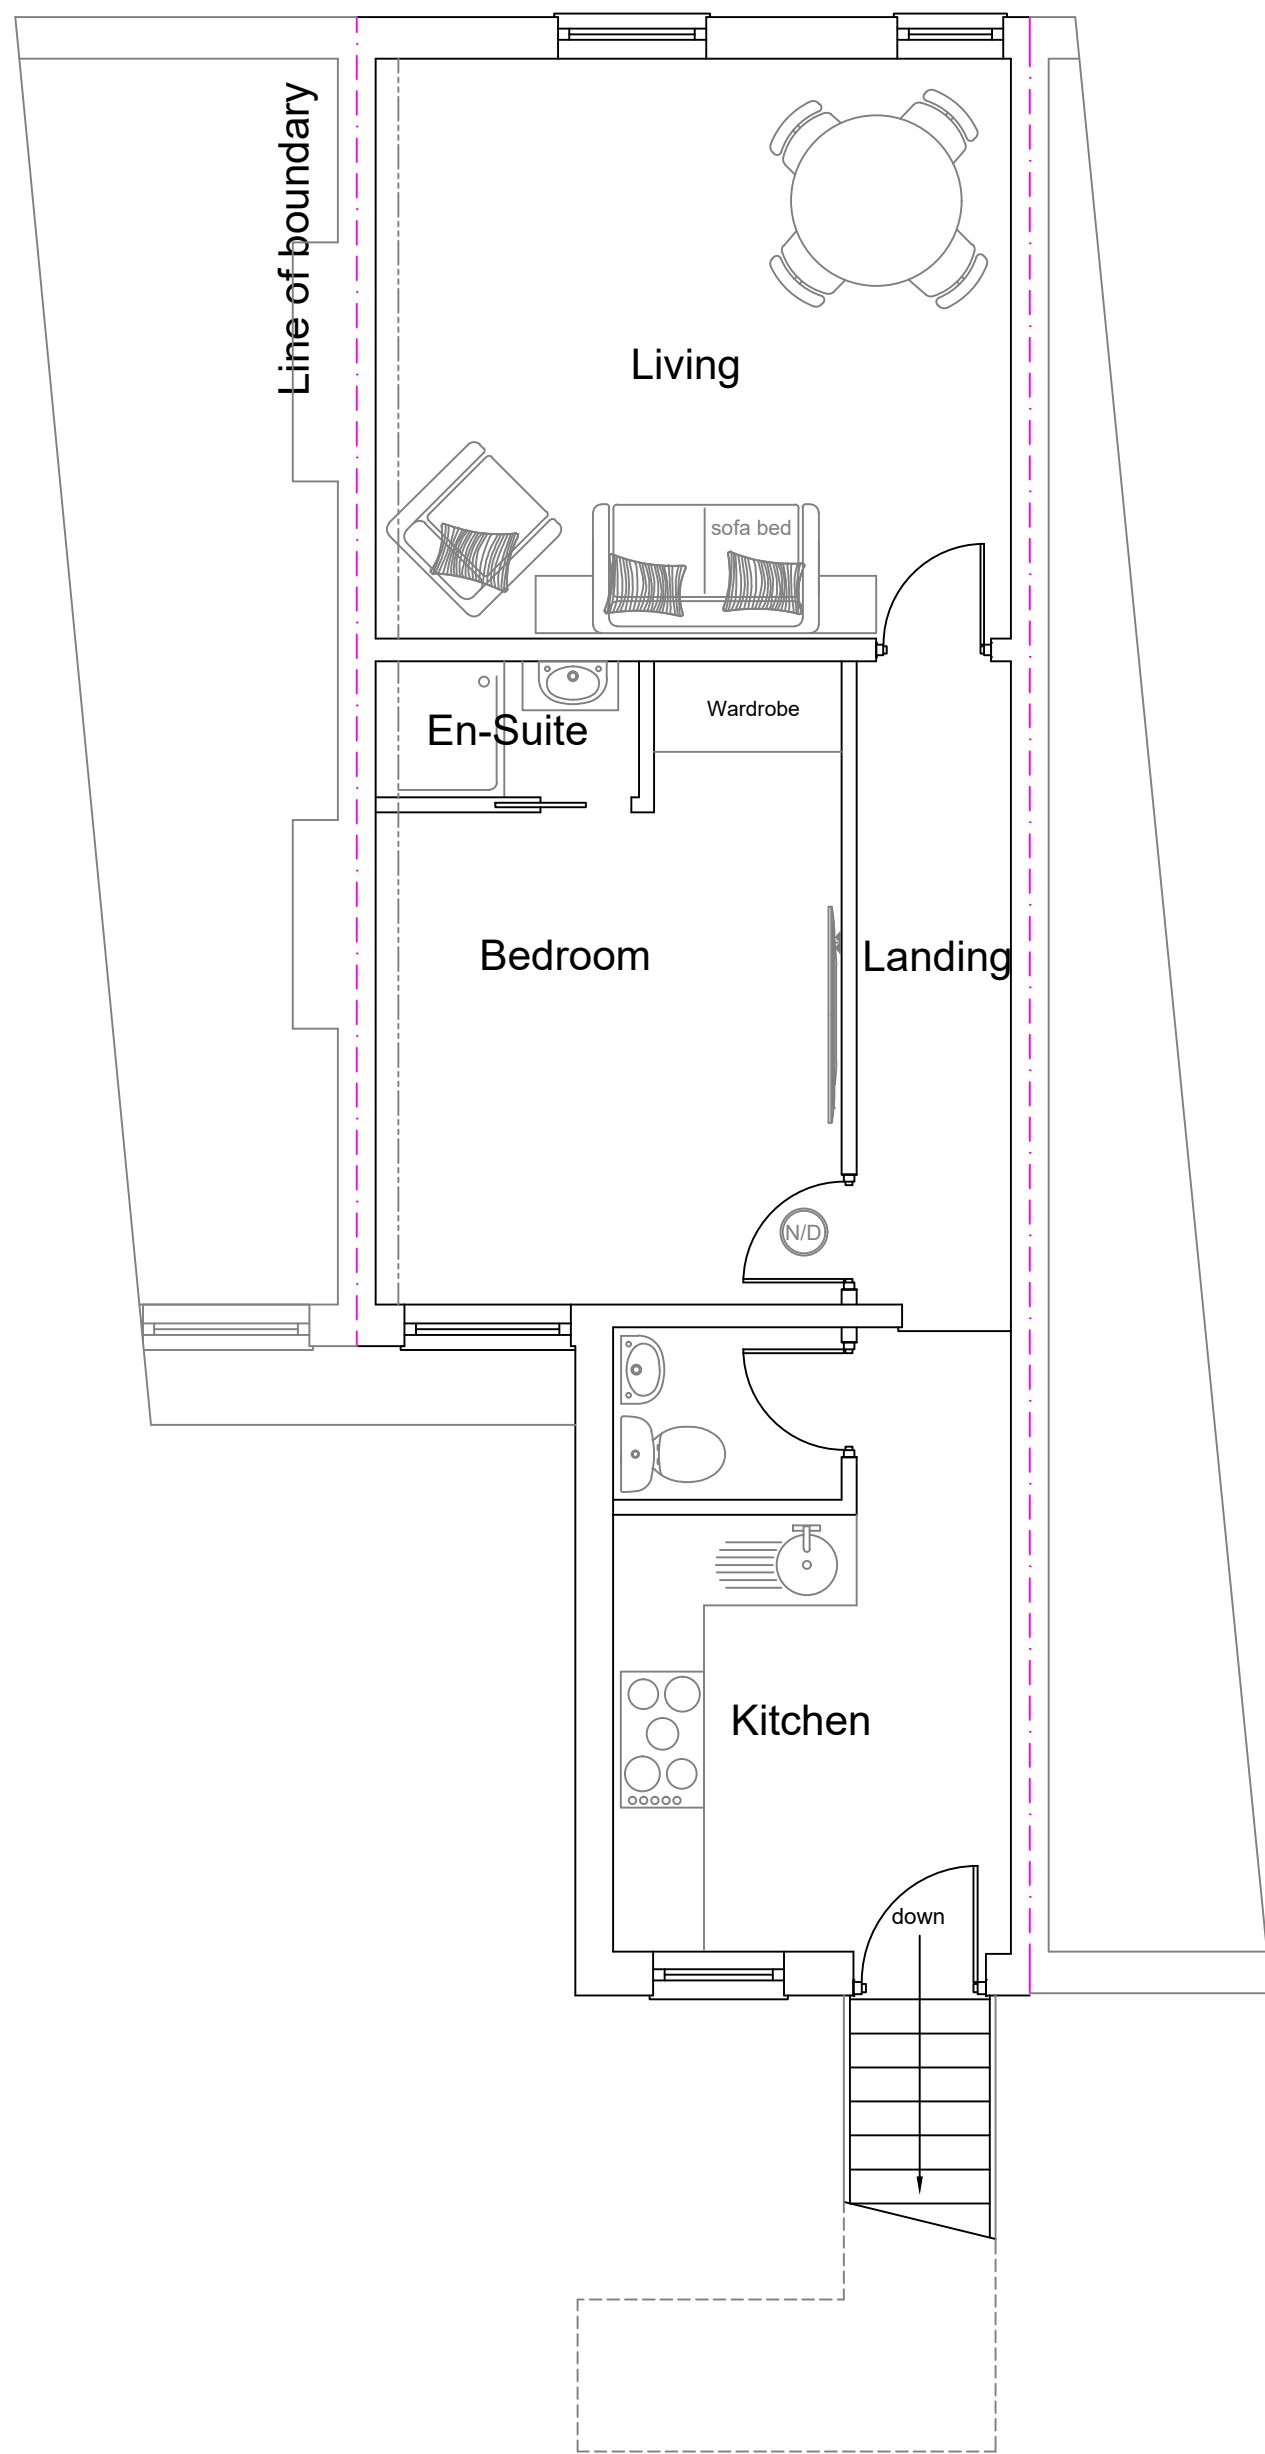

Proposed First Floor Plan

Stage :-		Prior Approval Class MA	
Project Title :-		Proposed Change of Use of Ground Floor Retail Unit to Form One Bedroom Residential Flat	
Drawing Title :-		Proposed Plans & Elevations	
Client :-		Mr Lenehen	
Drwg No :-		Date :-	Rev :-
PA 04 24 27	2 of 3	April '24	
Scale :-		Drawn:-	Checked :-
1:100 & 1:50@A1		SCM	
Site Address :-		205 Lightbourne Road Harpurhey Manchester M40 9DD	