

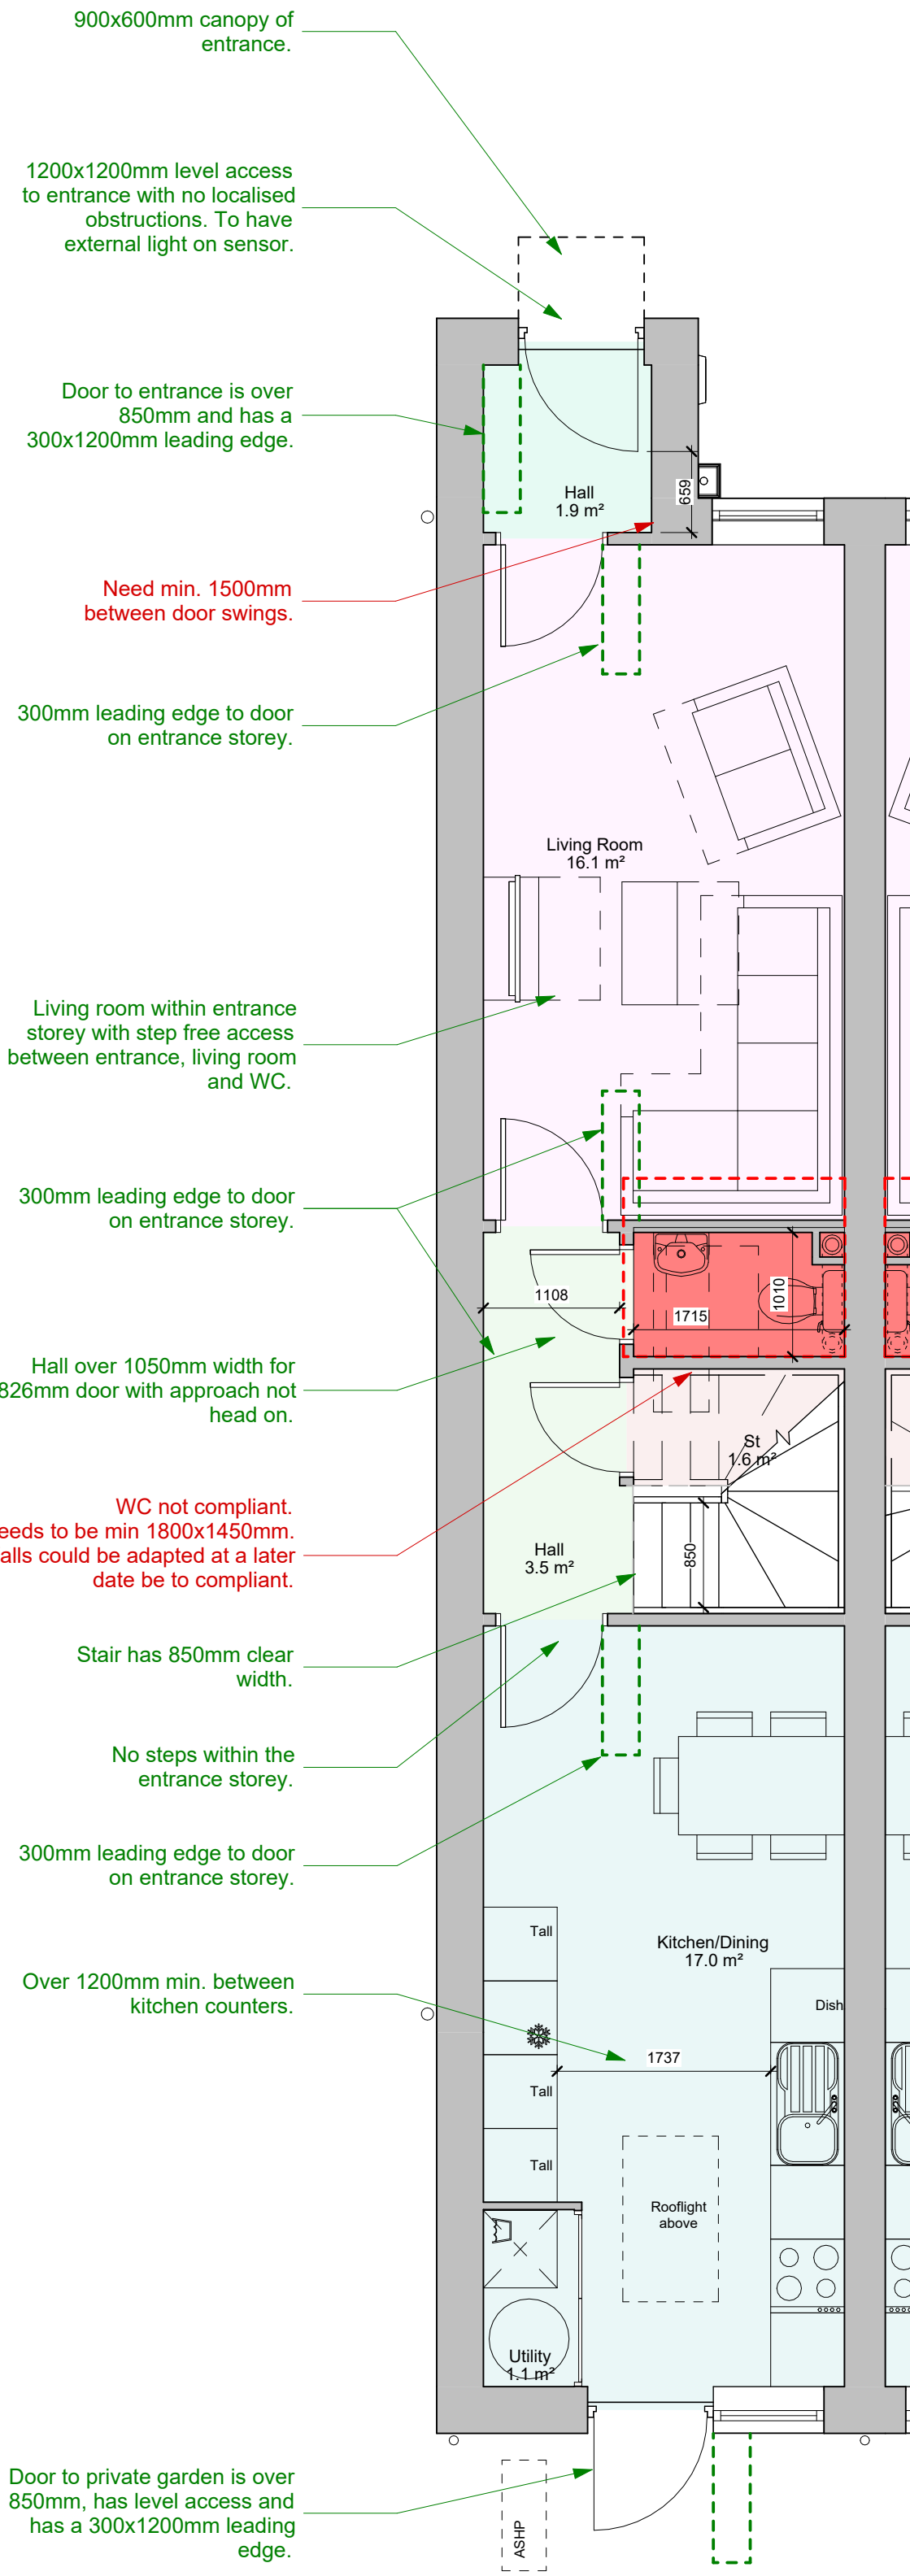


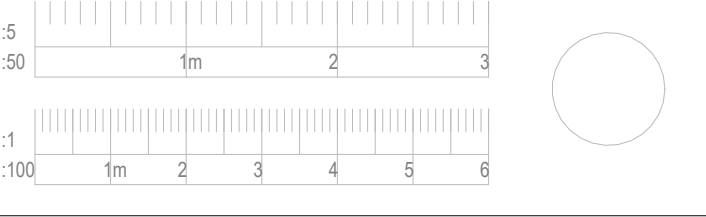


Plot 18
Type J1

Ground Floor Plan
1 : 50

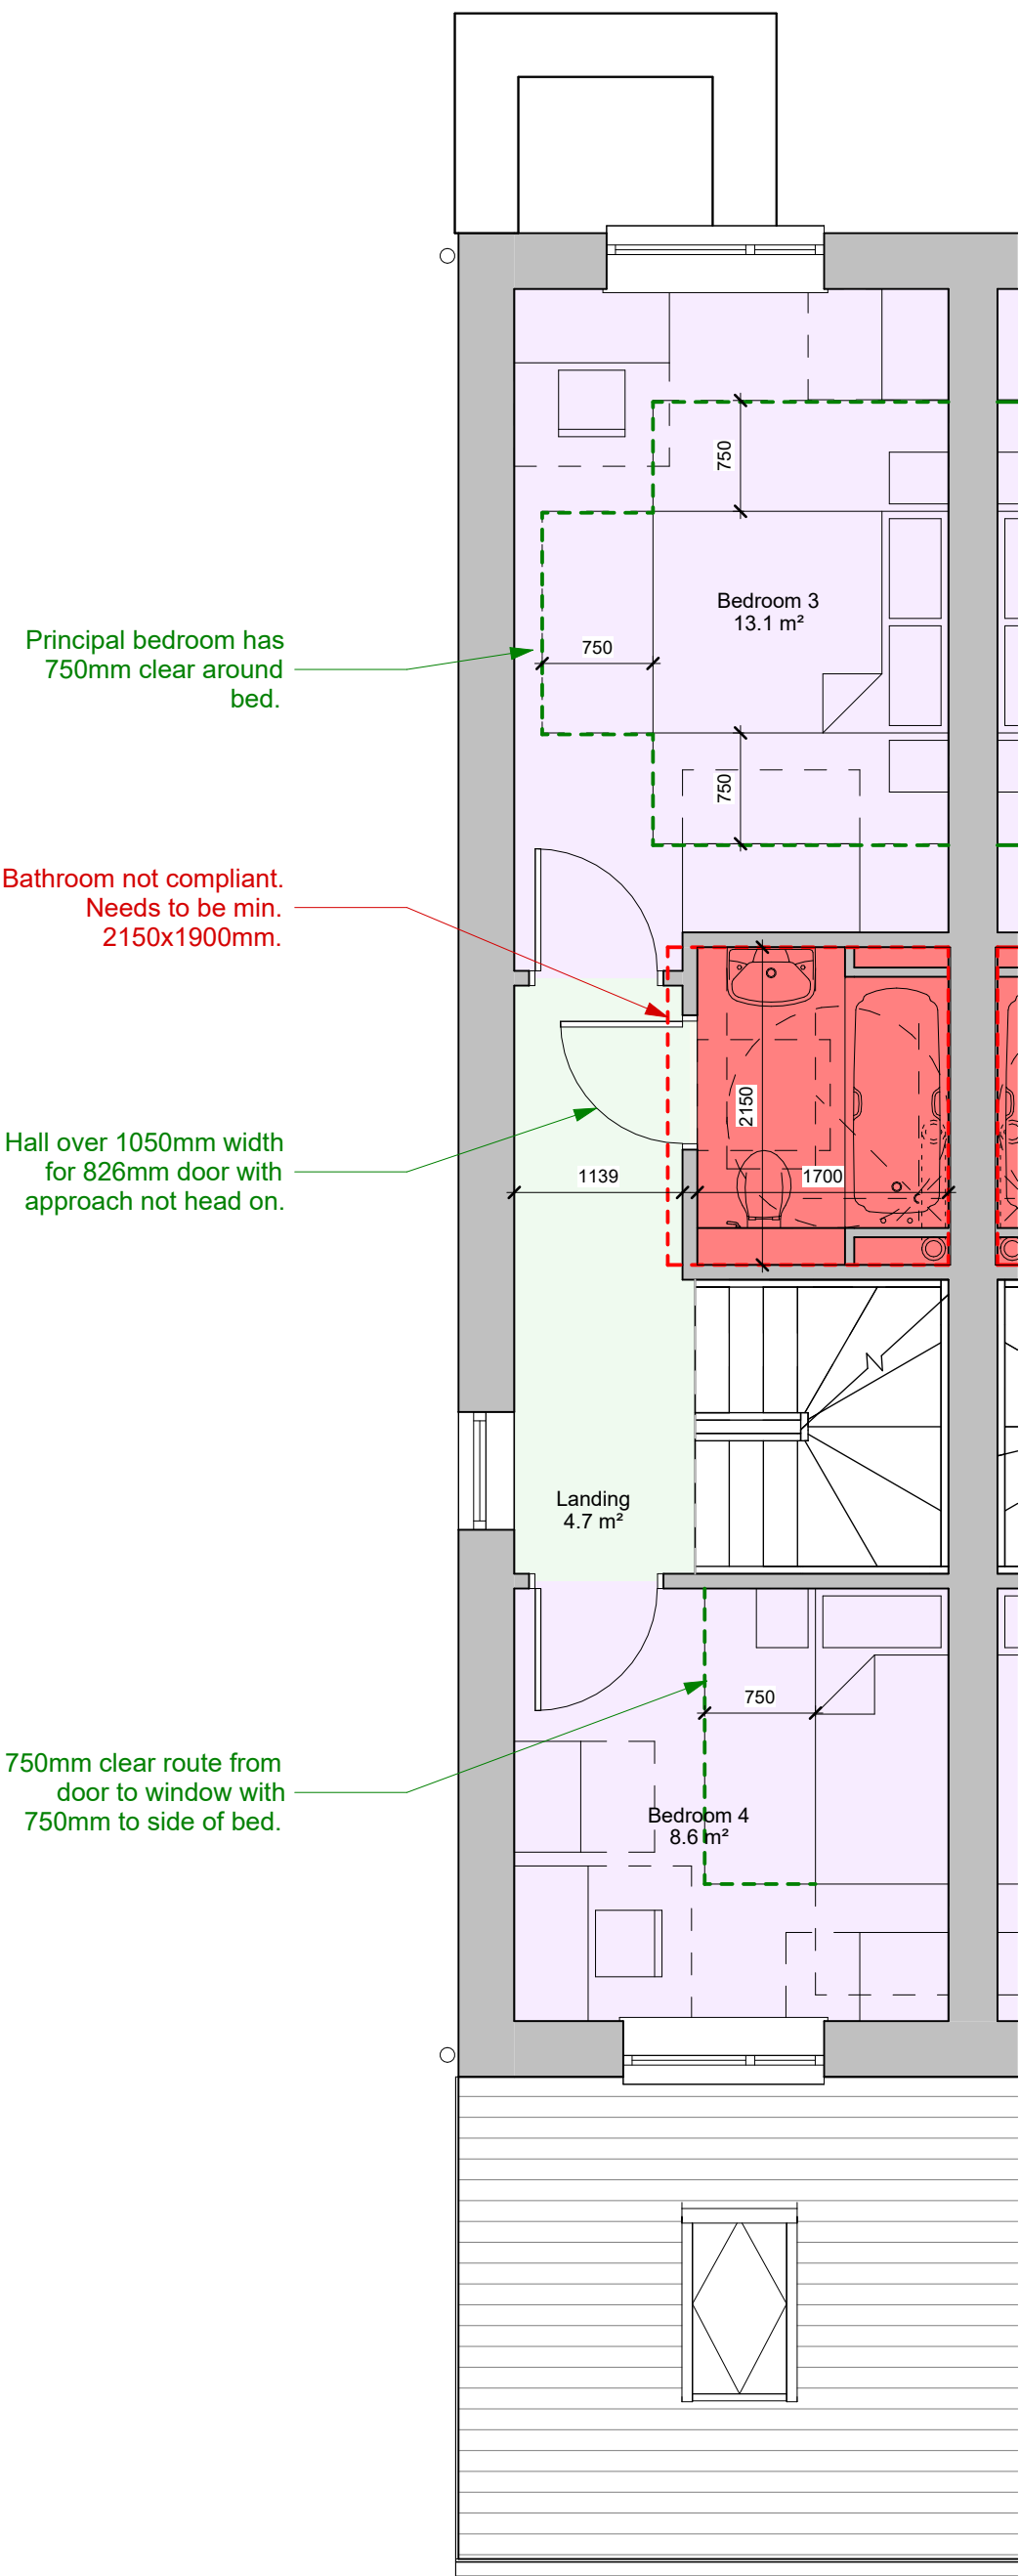

Plot 18
Type J1

First Floor Plan
1 : 50

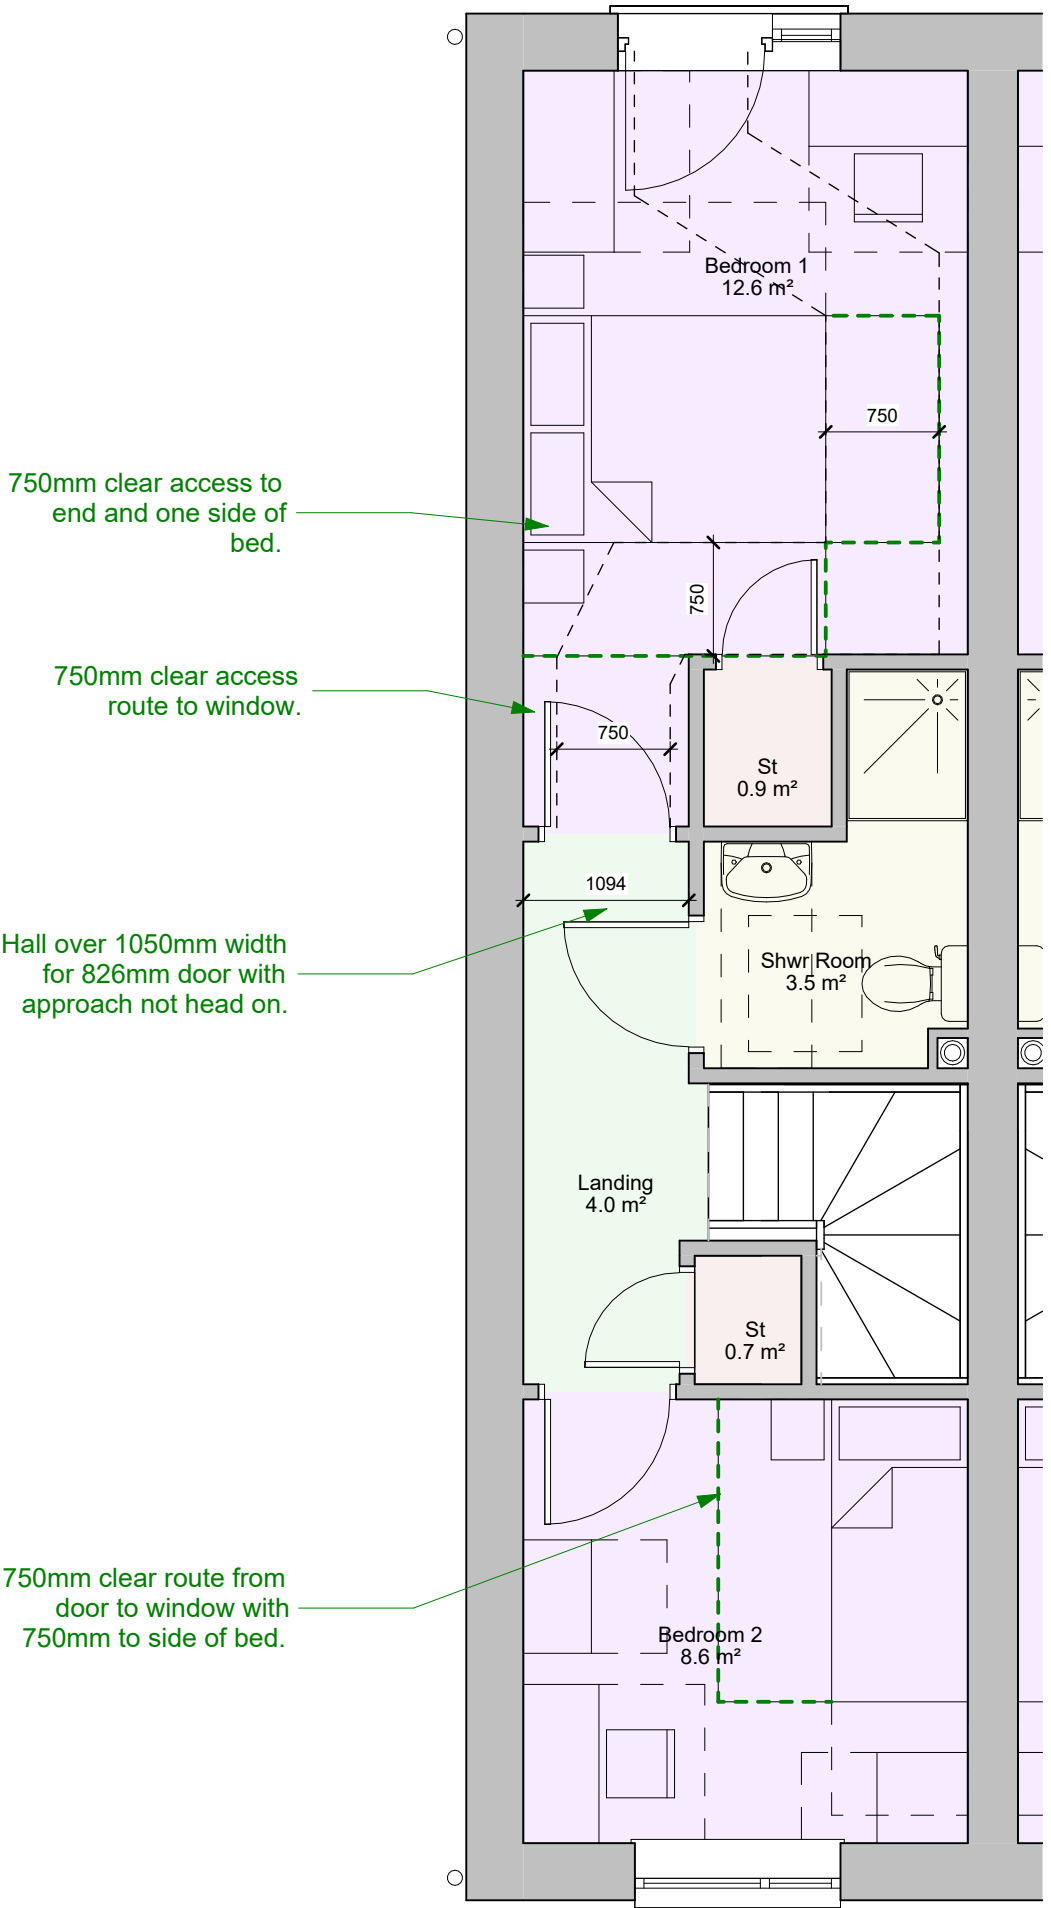

Second Floor Plan
1 : 50

Rev.	Date	Dim.	Chkd.
------	------	------	-------

BowkerSadler

Project
Heatherdale Drive

Client
Mosscafe St. Vincents

Drawing
Block 5 M4(2) Compliance Plans

Scale 1 : 50	Sheet Size @ A1	Drawn ACo	Checked SW	Date 03.10.24			
Project No.	Originator	Zone	Level	Form	Discipline	Number	Revision
21-026 - BSA -						1052	
Status							