



© This drawing is Copyright and the property of

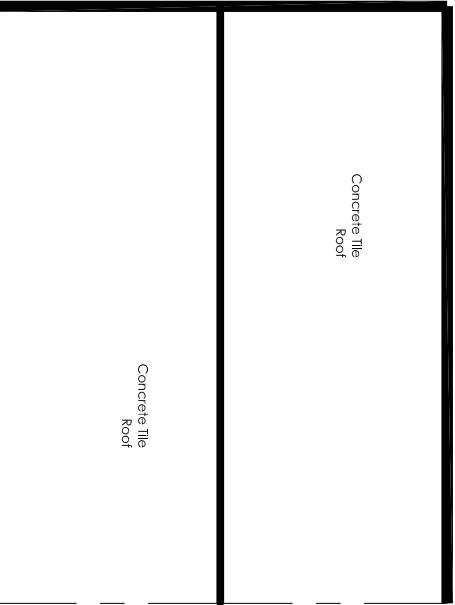

EXISTING ROOF PLAN

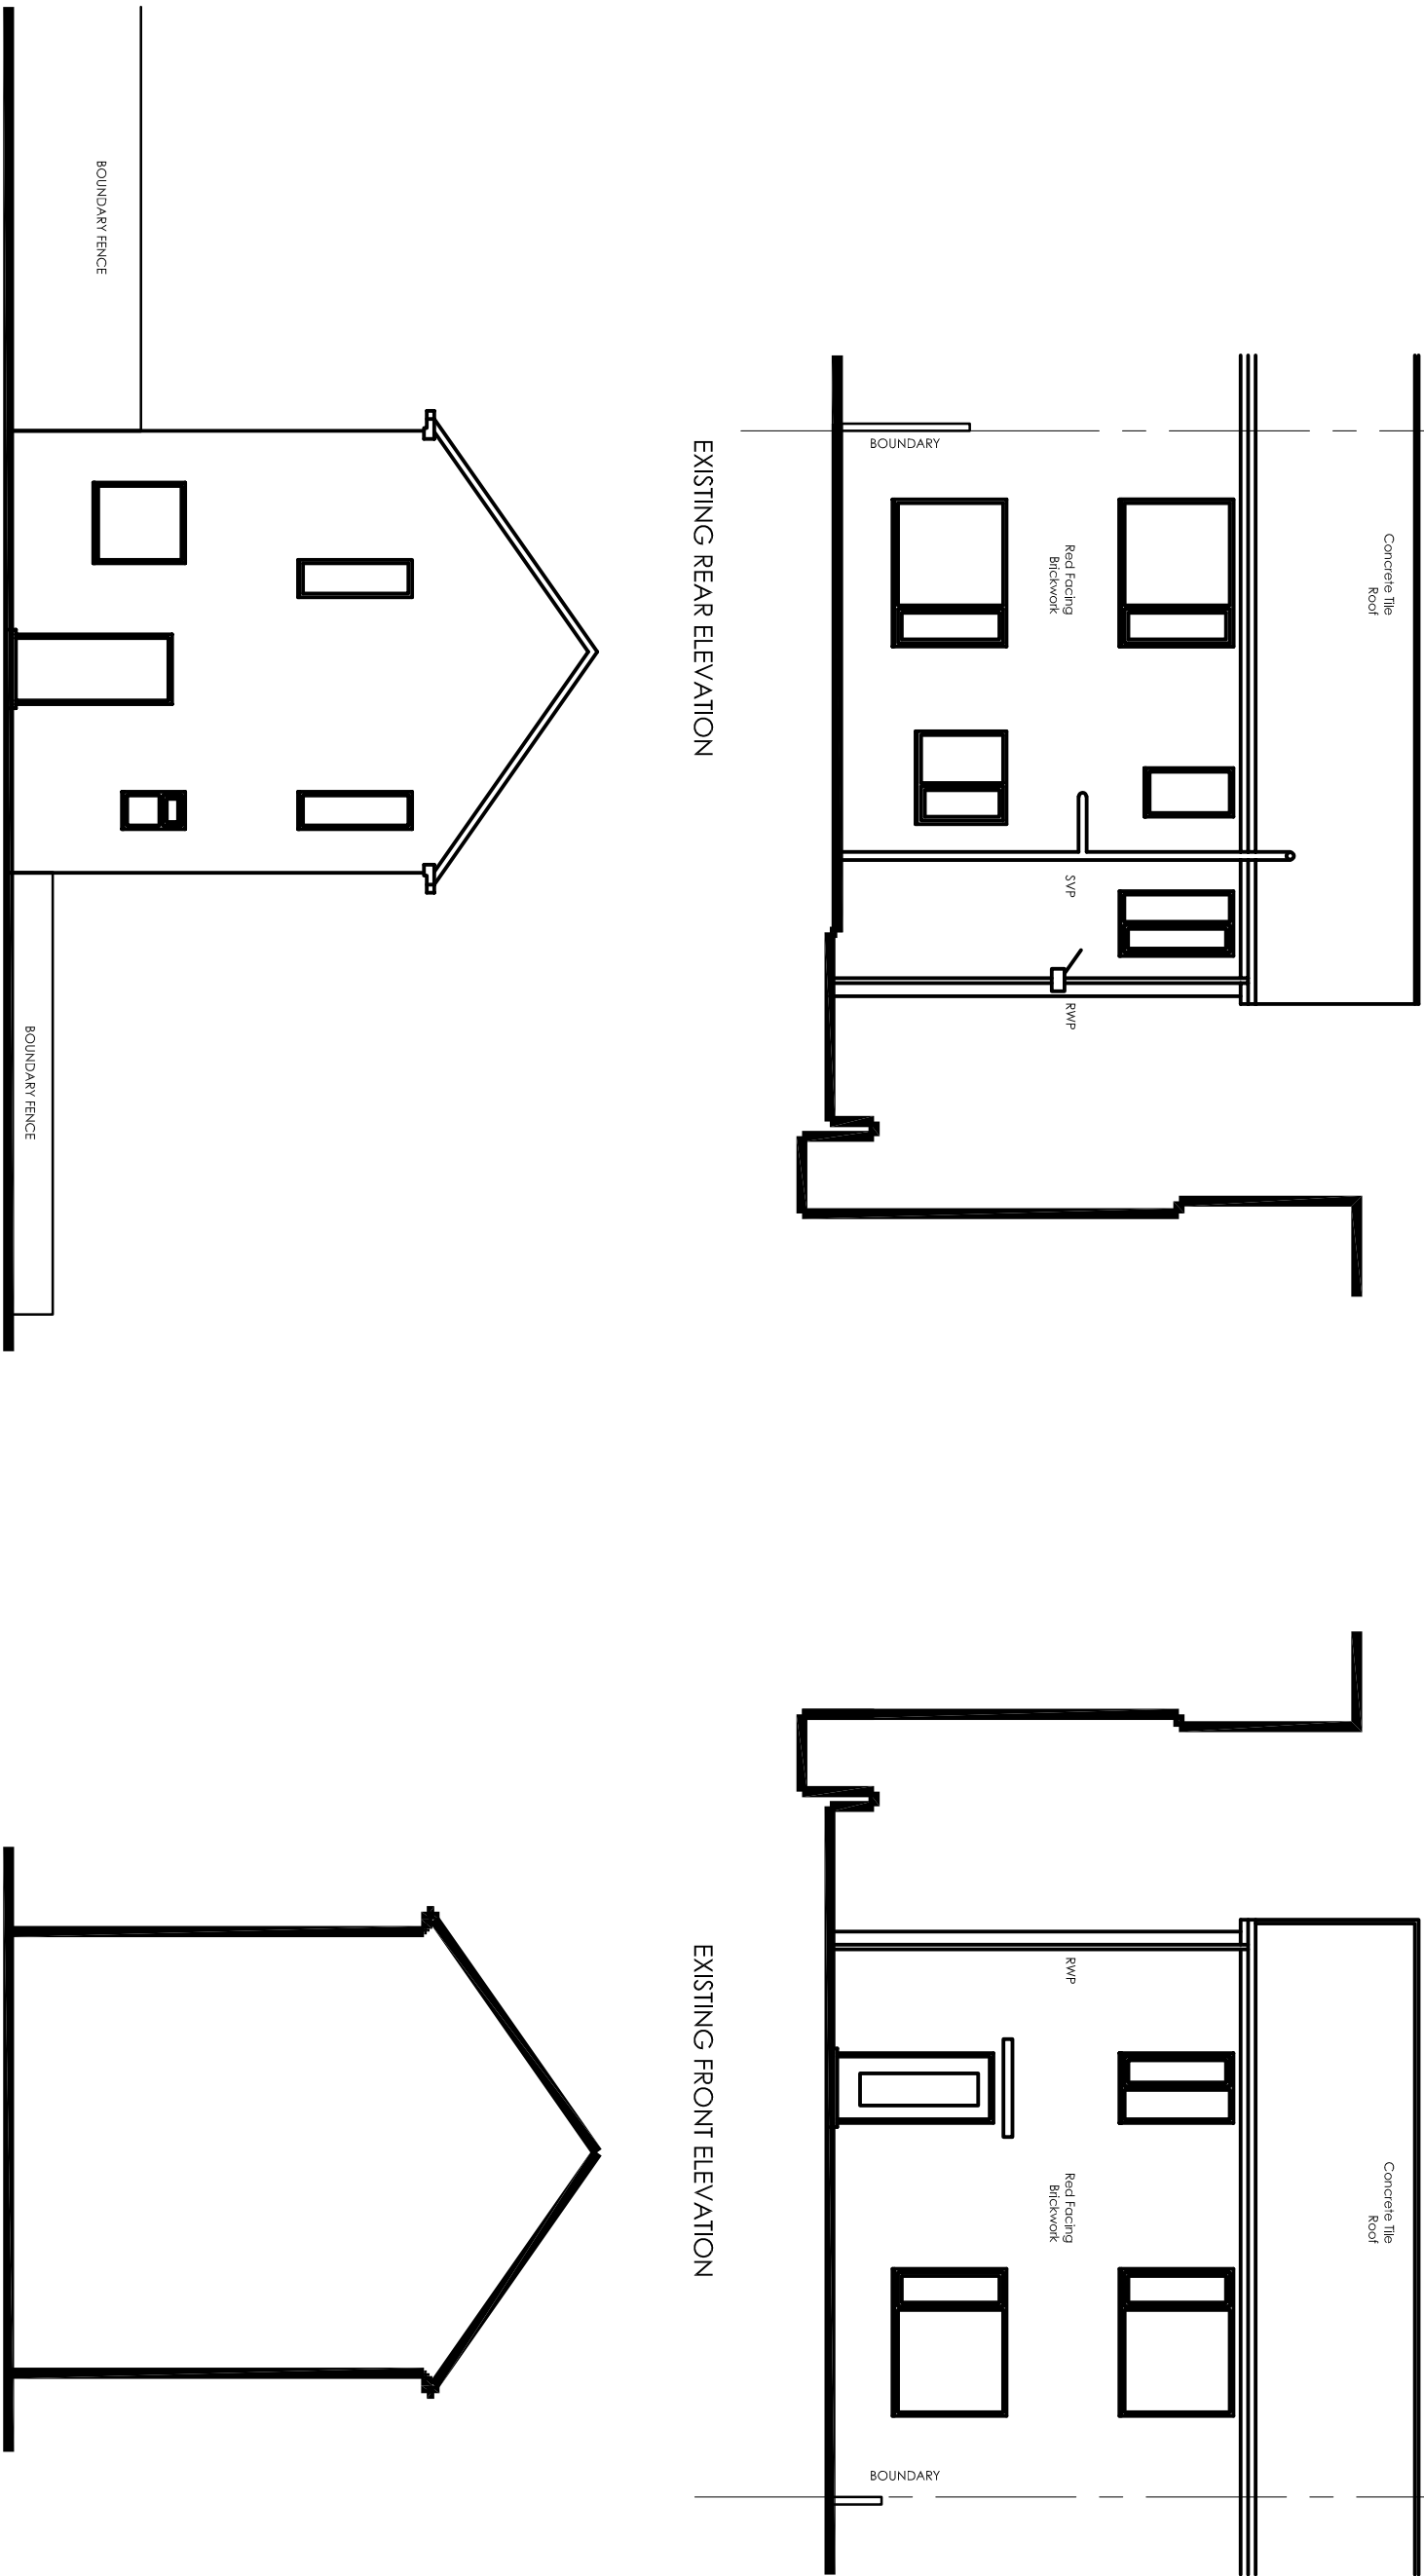

(c) This drawing is copyright and the property of Richmond Consultants and must not be reproduced in whole or part without their written permission. Copyright is reserved. (c) Richmond Consultants and must not be reproduced in whole or part without their written permission.

The Contractor is to check and verify all building and site dimensions, levels and sewer invert levels at connection points before work starts.

This drawing must be read with and checked against any structure or other specialist drawings provided.

The Contractor is to comply in all respects with the current Building Regulations, whether or not specifically stated on these drawings.

This drawing is not intended to show details of foundation or ground conditions. Each area of ground relied upon to support the structure depicted must be investigated by the Contractor and suitable methods of foundation be provided.

THIS SCHEME IS NOT BASED ON A SURVEY
DO NOT SCALE FROM THIS DRAWING

NOTE:

Dwelling Status		PLANNING
Construction Status		
A.	Project title revised to front Extension, Existing front entrance door added on plans.	SRN 16.10.24
Rev#		By Date



Mobile 07710131750
Email office@richmond-consultants.co.uk

Site
10 Heybrook Road
Manchester
M23 1PQ

Title
Proposed Rear Extension Front
Extension and Rear Dormer
Existing Plans and Elevations

Checked	Drawn By	Scale	Date
	SRN	1:100 @A1	Sept 24
Drawing Number			Rev.

33.24 HR100

A