




existing front elevation
scale 1:100



existing rear elevation
scale 1:100



existing section A
scale 1:100

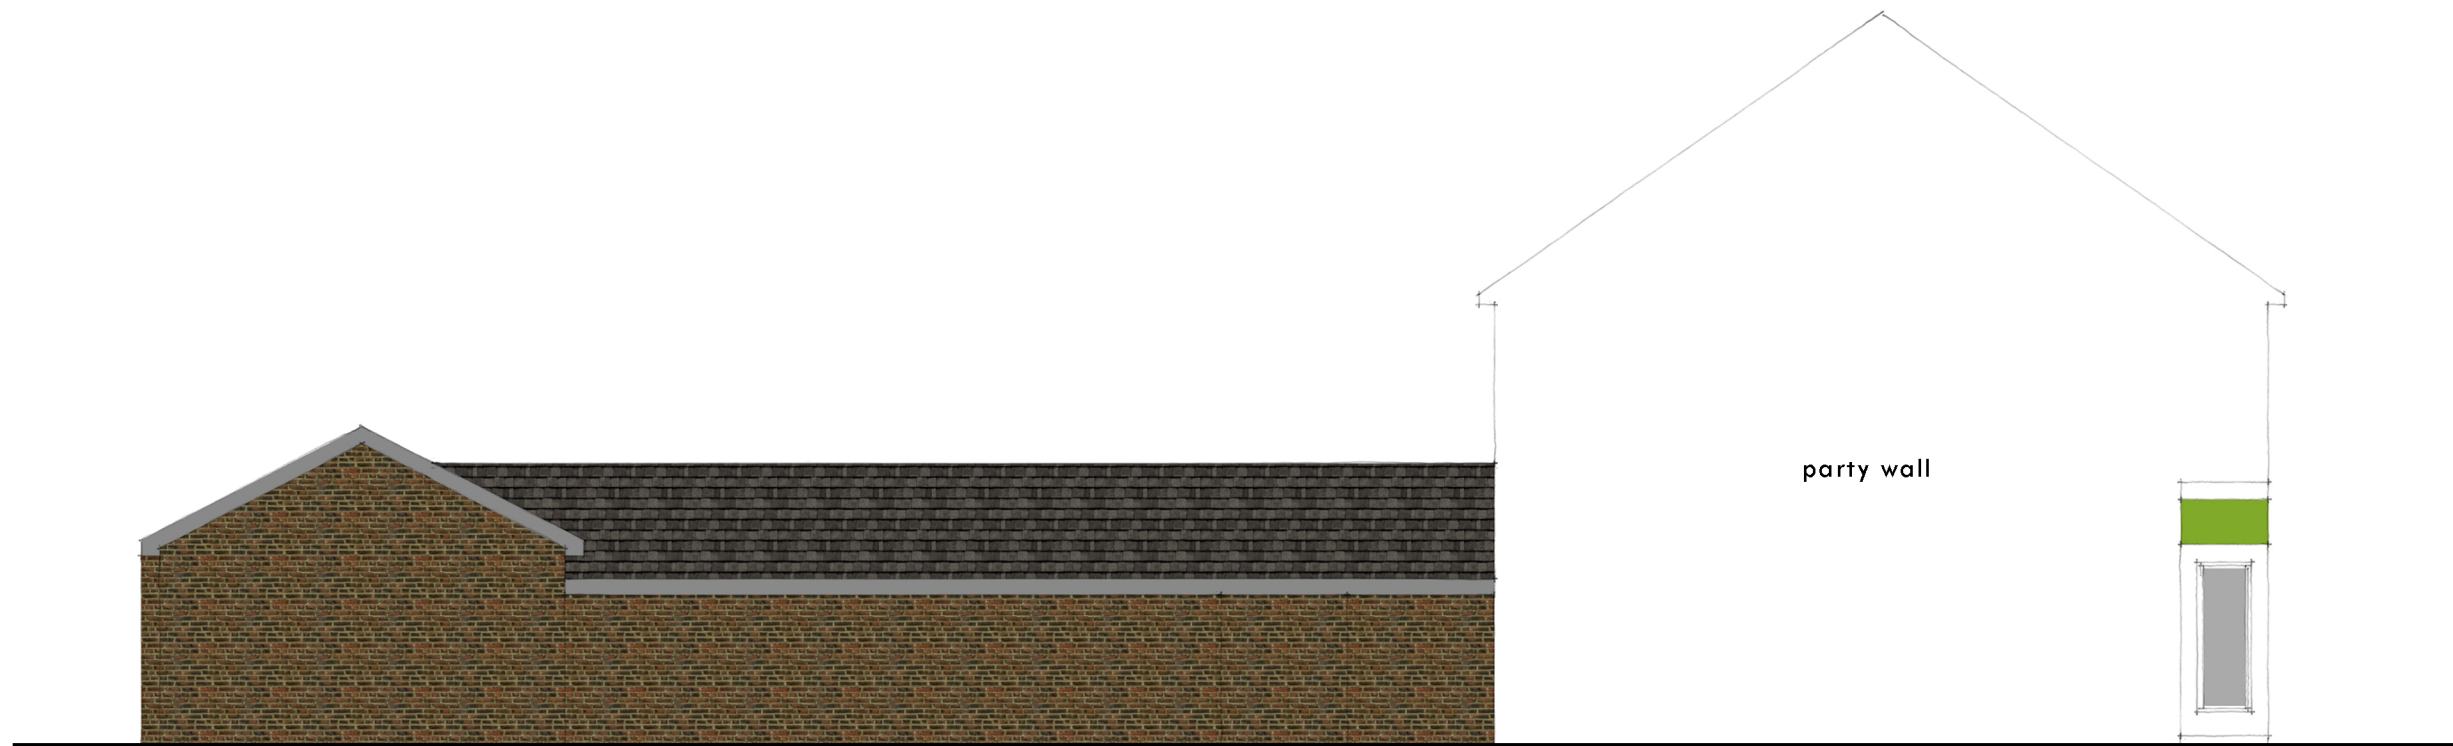

existing side elevation
scale 1:100