




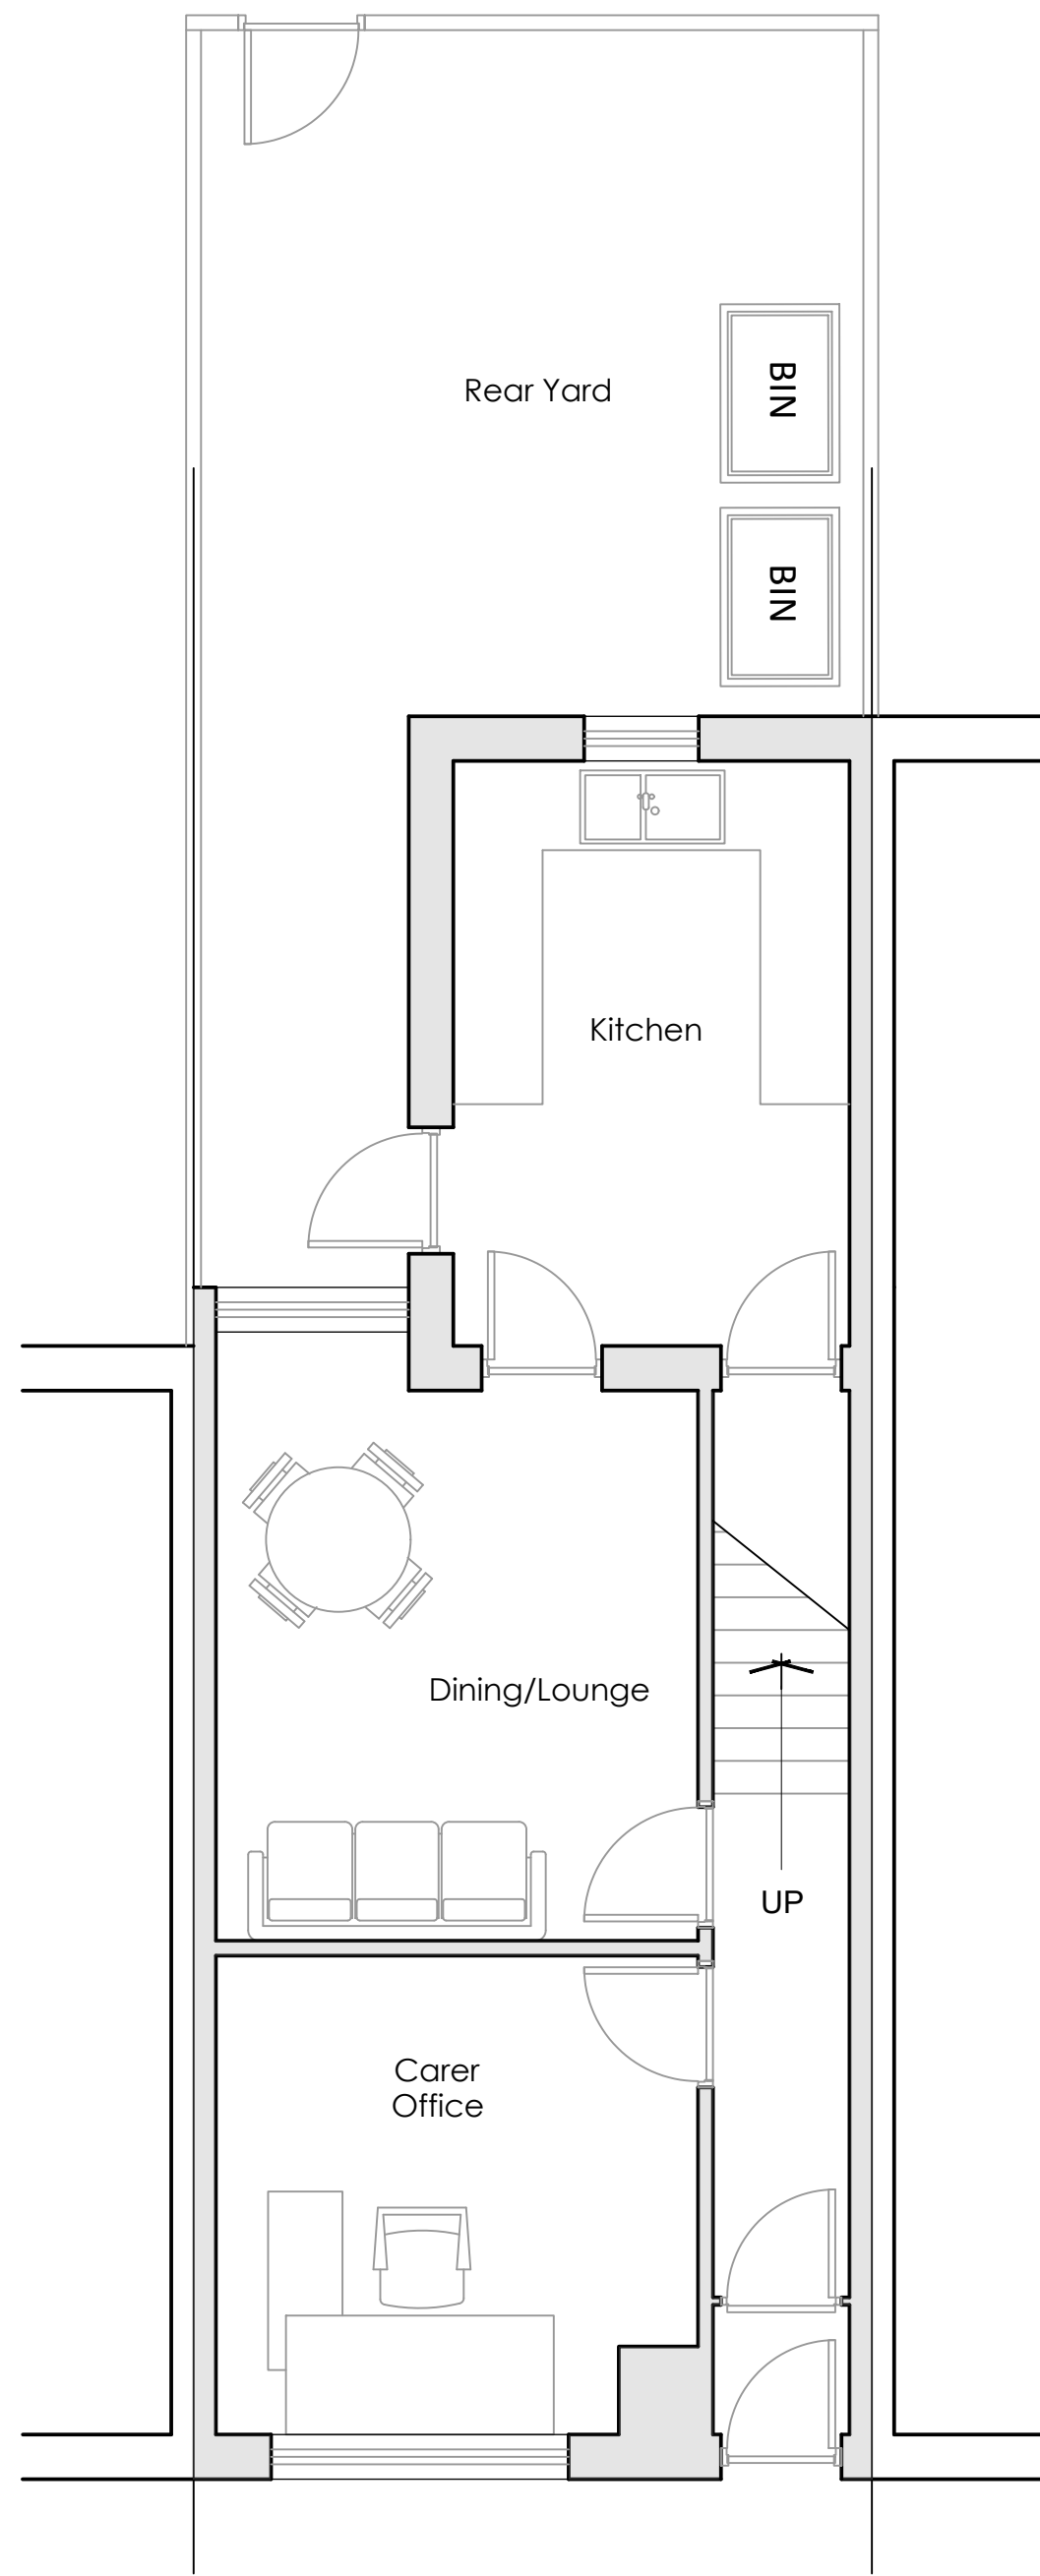

PROPOSED GROUND FLOOR PLAN 1:50

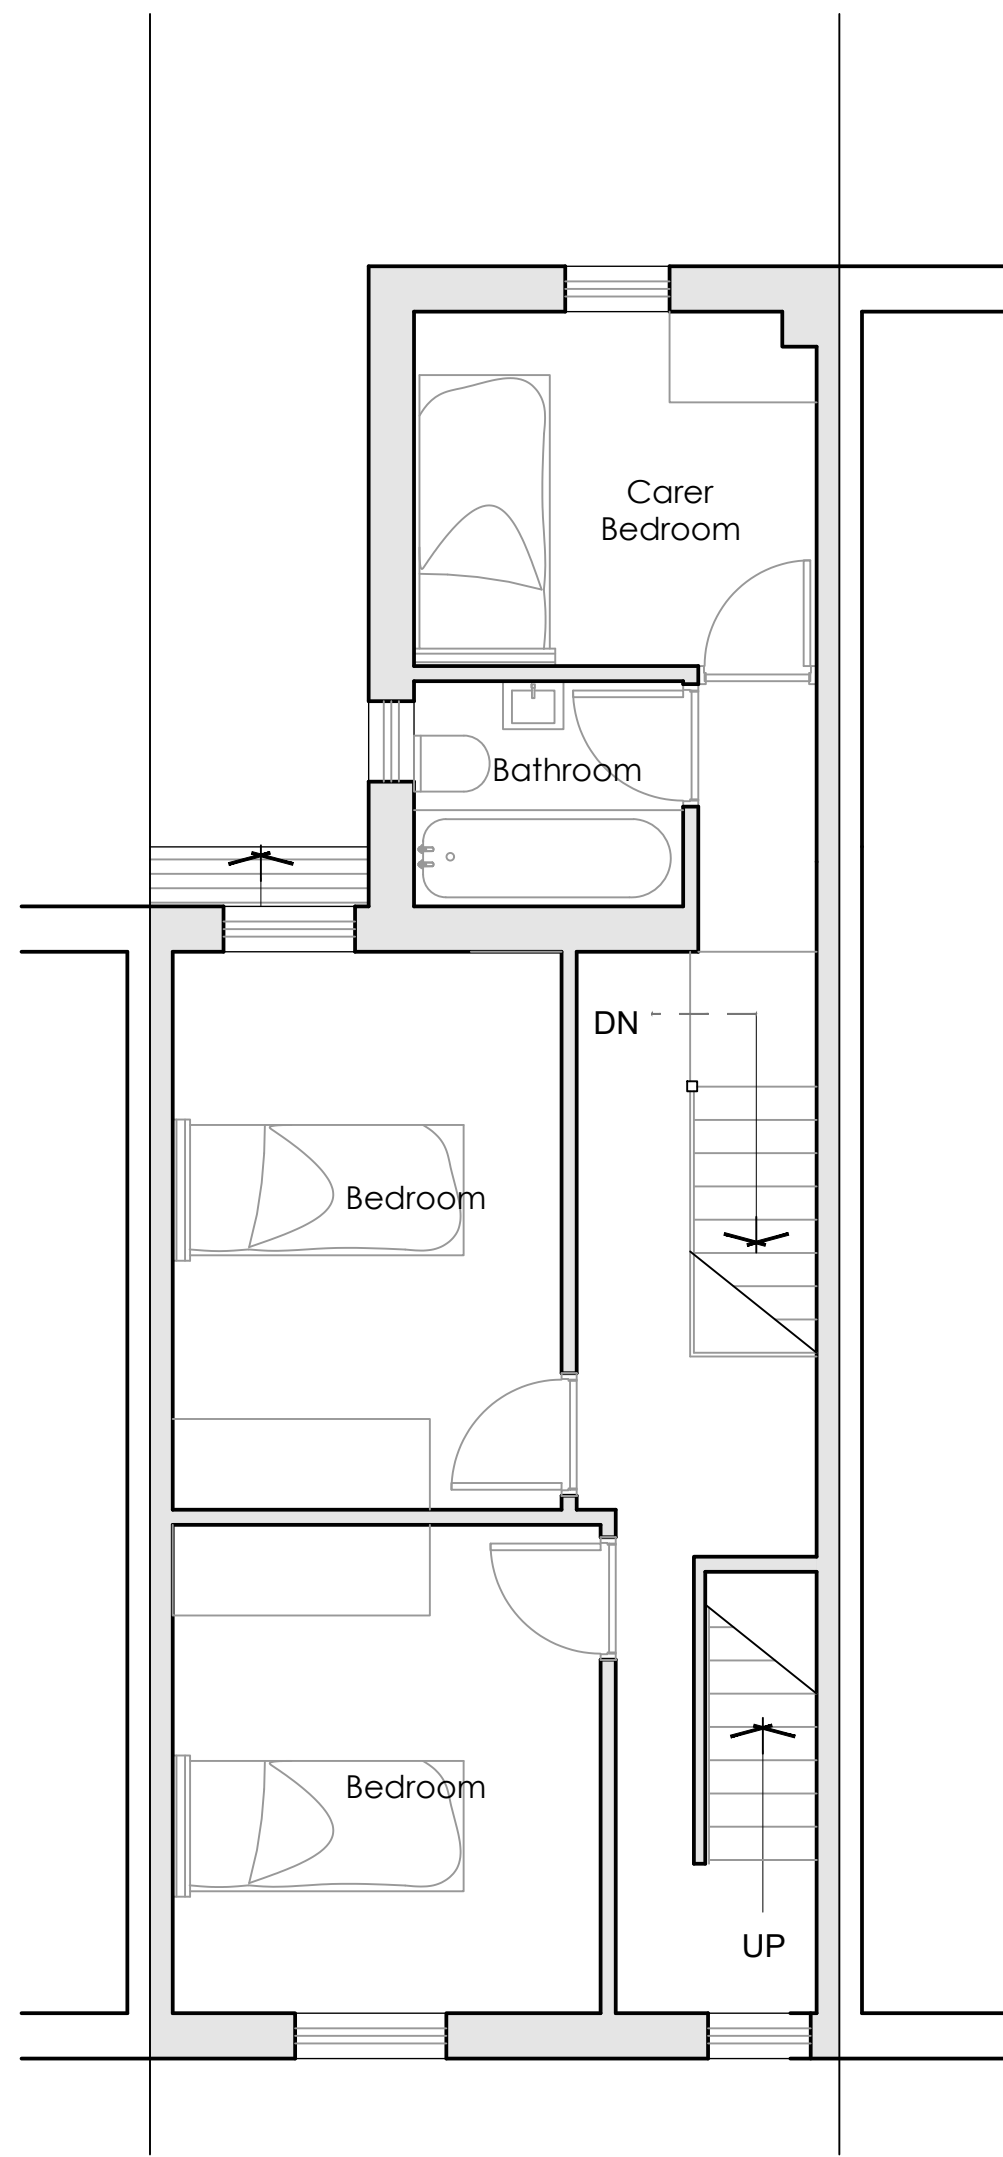

PROPOSED FIRST FLOOR PLAN 1:50

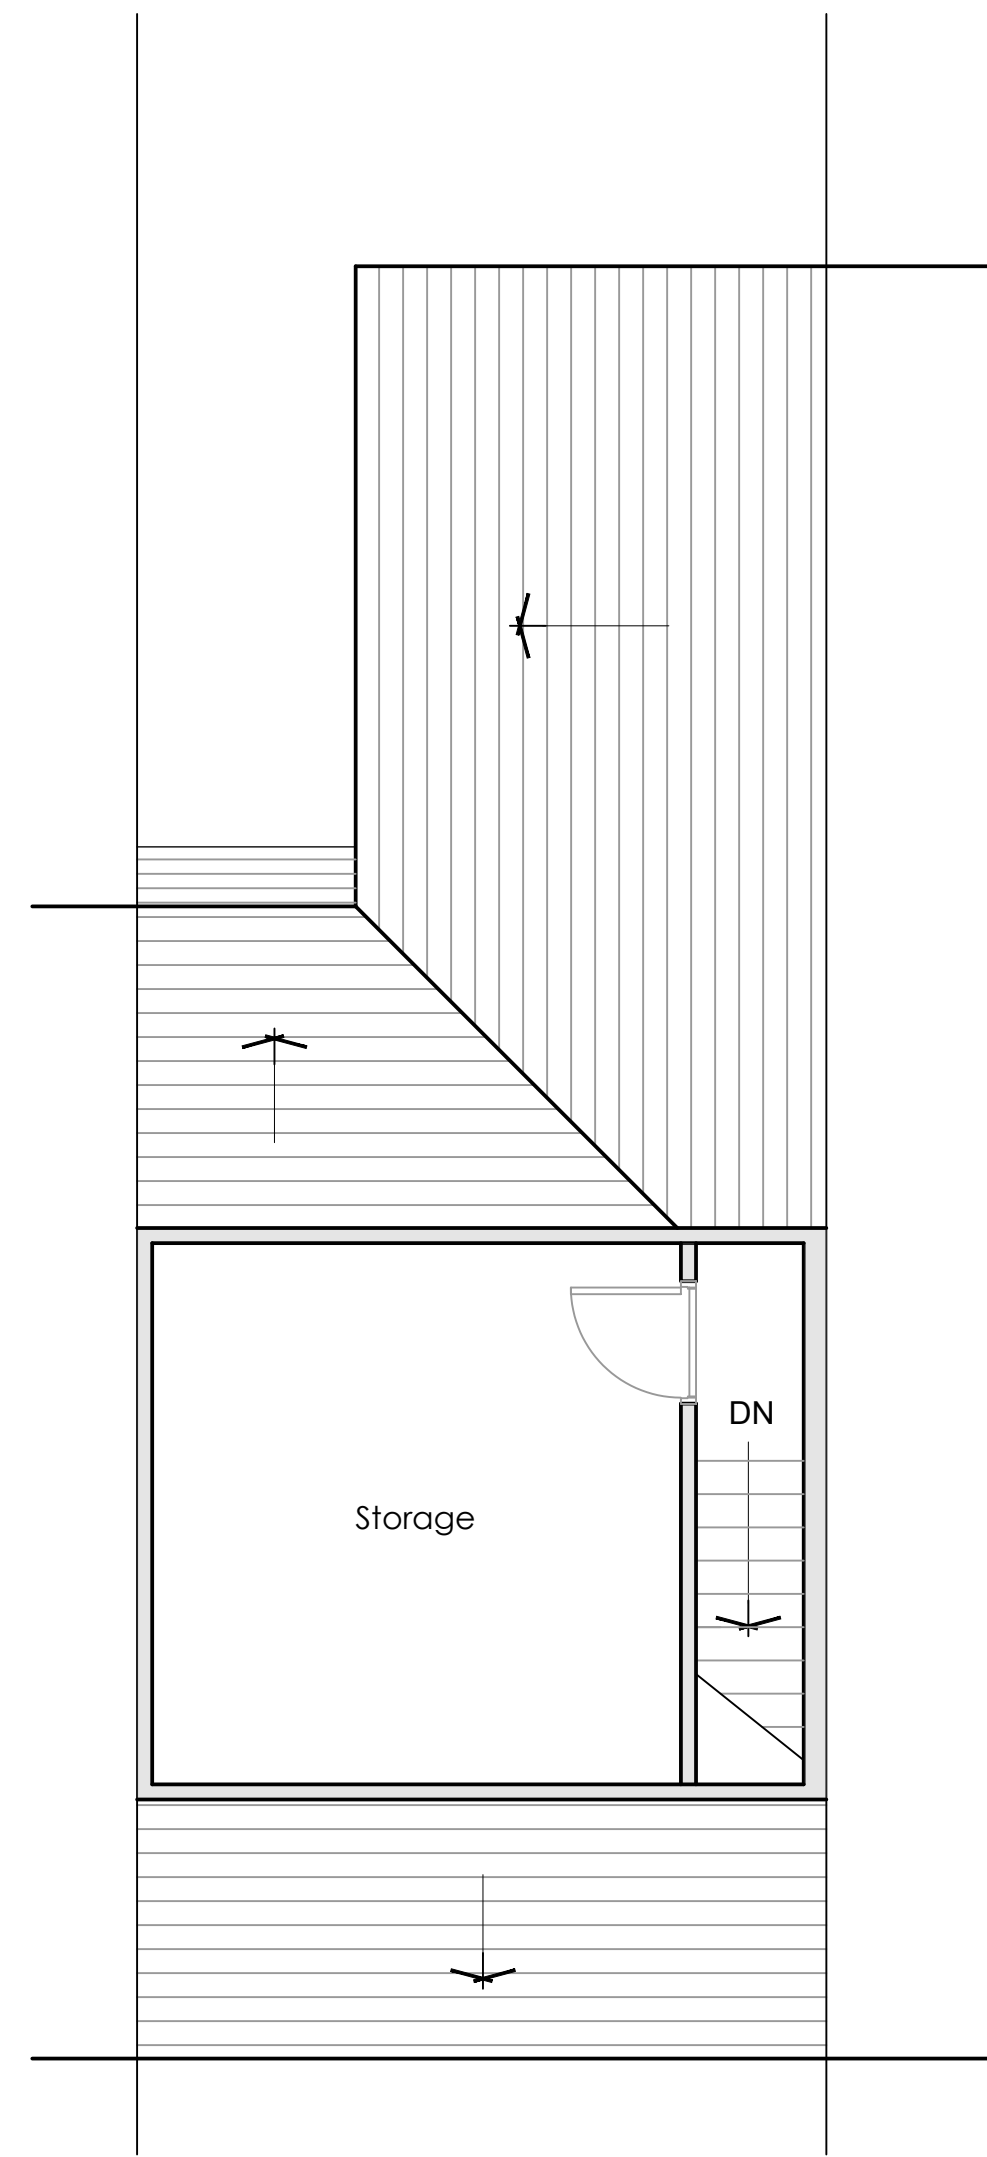

PROPOSED SECOND FLOOR PLAN 1:50

GENERAL NOTES

ALL DIMENSIONS ARE IN MILLIMETRES UNLESS WHERE EXPLICITLY SHOWN OTHERWISE.

CLIENT IS RESPONSIBLE FOR APPOINTING A CDM CO-ORDINATOR PRIOR TO WORK COMMENCING ON SITE.

PARTY WALL AGREEMENTS TO BE ARRANGED OR PUT IN PLACE BY CLIENT

PROJECT TITLE

PROPOSED CHANGE OF USE FROM C3 (DWELLING HOUSE) TO C2 (RESIDENTIAL INSTITUTION AT :

26 LONSDALE RD,
LEVENSHULME,
MANCHESTER,
M19 3FL

PLANNING DRAWING FOR APPROVAL

CLIENT : MR. USMAN BUTT

DRAWING TITLE :

PROPOSED FLOOR PLANS

REV A :

REV B :

REV C :

SCALE : 1:50 - on A1 sheet	DWG No. 02
DATE : 12/09/2024	
DRAWN :	REV
DESIGN :	
PROJECT NO : 053 / WSA / 2024	

wsaprojects
WATSON SAUNDERS ASSOCIATES

DAISYFIELD BUSINESS CENTRE
SUITE 312
APPLEBY STREET
BLACKBURN
LANCASHIRE
BB1 3BL

TEL | 01254 693922