

NOTES:

THE CONTRACTOR IS RESPONSIBLE FOR CHECKING DIMENSIONS, TOLERANCES AND REFERENCES. ANY DISCREPANCIES ARE TO BE VERIFIED WITH THE ARCHITECT BEFORE PROCEEDING WITH THE WORKS ON SITE OR OFF SITE FABRICATION

WHERE AN ITEM OR DETAIL IS COVERED OR DESCRIBED ON DRAWINGS OF DIFFERENT SCALES THE LARGER SCALE DRAWING IS TO BE WORKED TO.

DO NOT SCALE FROM THIS DRAWING. FIGURED DIMENSIONS TO BE WORKED TO IN ALL CASES.

THIS IS A COPYRIGHT (C) DRAWING AND IS NOT TO BE REPRODUCED WITHOUT THE WRITTEN PERMISSION OF THE ARCHITECT

LEGEND


OUT OF DEMISE



1 PROPOSED HOARDING FRONT ELEVATION - KING STREET
SCALE: 1:50@A1; 1:100@A3

INDICATIVE SLIDING DOUBLE
DOOR FOR SITE ACCESS.
DOOR SIZE AND POSITION TO
BE DETERMINED.

TIMBER HOARDING CLADDED
WITH TIMBER SHEETS AND
VINYL ARTWORK.

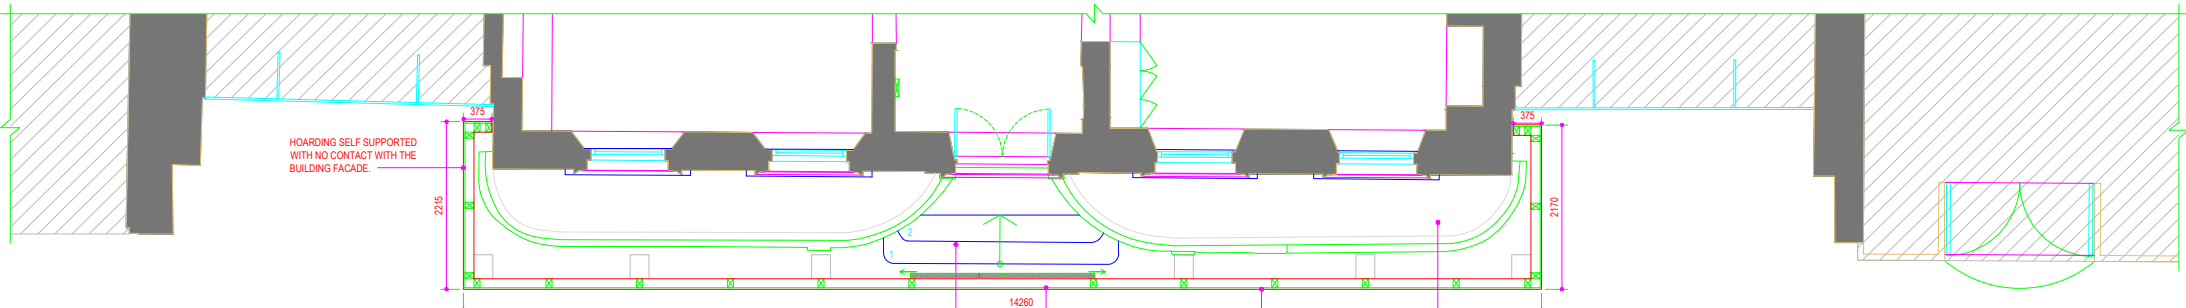

2 PROPOSED HOARDING PLAN - KING STREET ENTRANCE
SCALE: 1:50@A1; 1:100@A3

EXISTING STEPS UP FROM PAVEMENT
LEVEL TO ENTRANCE DOOR.

INDICATIVE SLIDING DOUBLE
DOOR FOR SITE ACCESS.
DOOR SIZE AND POSITION TO
BE DETERMINED.


TIMBER HOARDING CLADDED
WITH TIMBER SHEETS.

EXISTING PLINTH WITH LOW
LEVEL RAILINGS ABOVE.

PROPOSED KING STREET
HOARDING

35 KING STREET
MANCHESTER

JOB NUMBER: 1368
CREATED DATE: 18.01.24
DRAWN BY: EL
SCALE: 1:50@A1; 1:100@A3

 

REV:	DATE:	DESCRIPTION:	BY:
A	30.04.24	ADVERTISMENT CONSENT APPLICATION	EL
B	02.09.24	KING ST DOORS SHOWN SLIDING	JH

ADVERTISMENT

1368.P.03.000

B