


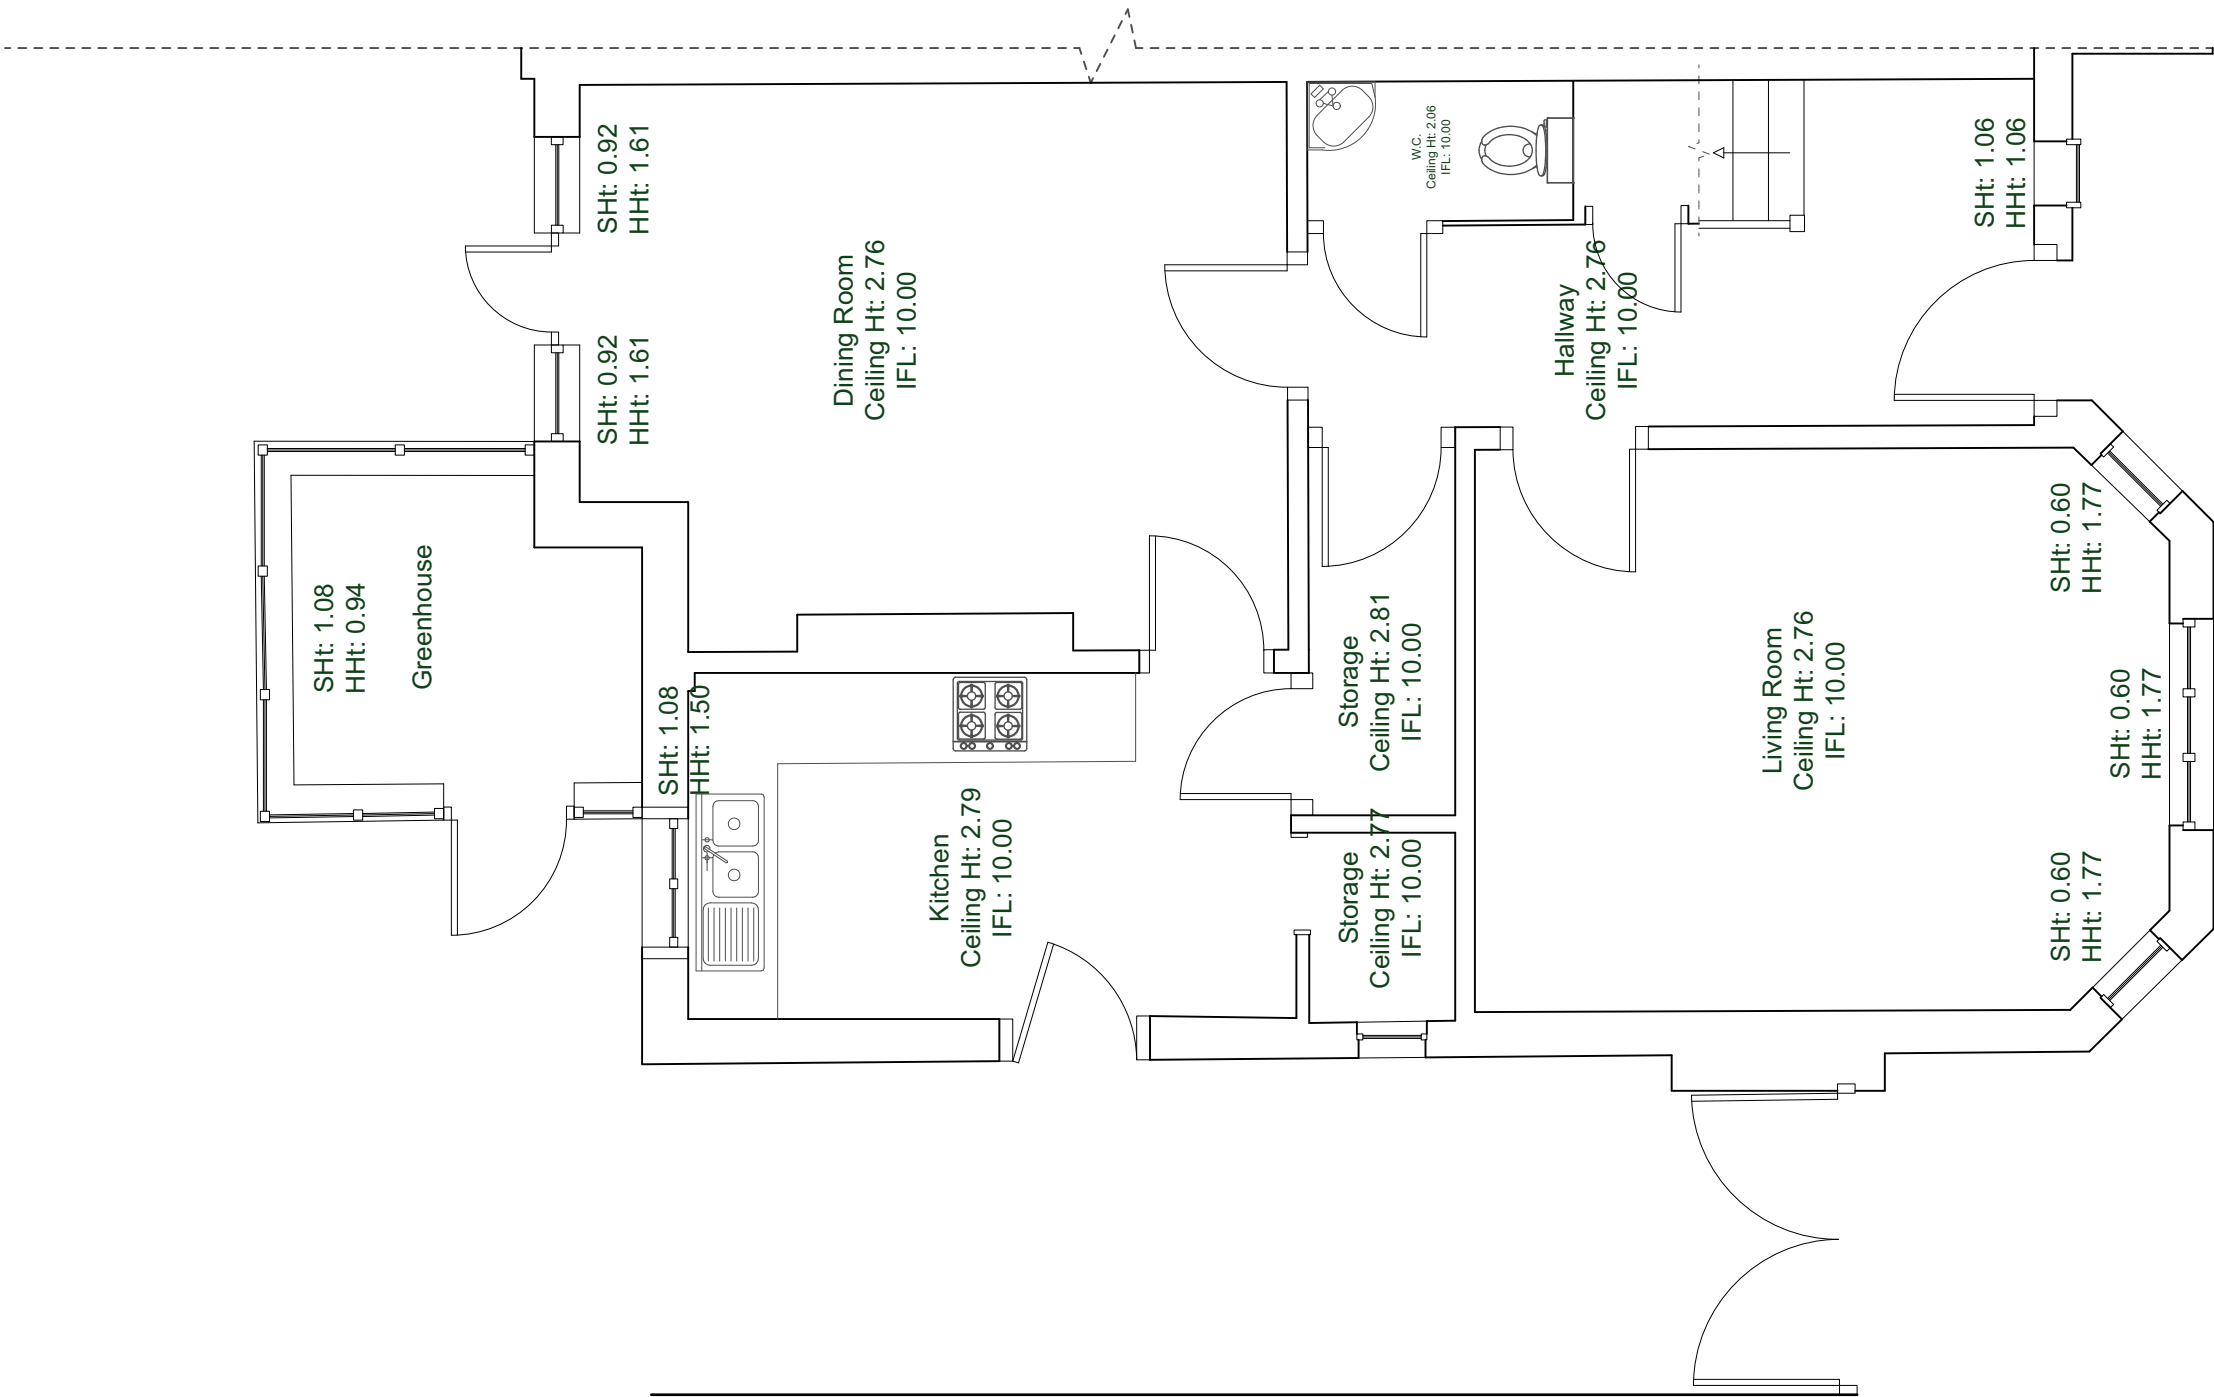


NOTES

- Window dimensions are to the structural opening sizes. Dimensions are for quotation purposes only - not for manufacturer. To be checked on site.

REVISIONS


11.06.24 - Existing Survey Drawings

FOR PLANNING

 

EDITORIAL
STUDIO

Drawing
Existing Ground Floor Plan
Project
92 Atwood Road
Contact
post@editorialstudio.com
Scale
1:50@A3
Date
11.06.24
Drawing No.
091_L02_01

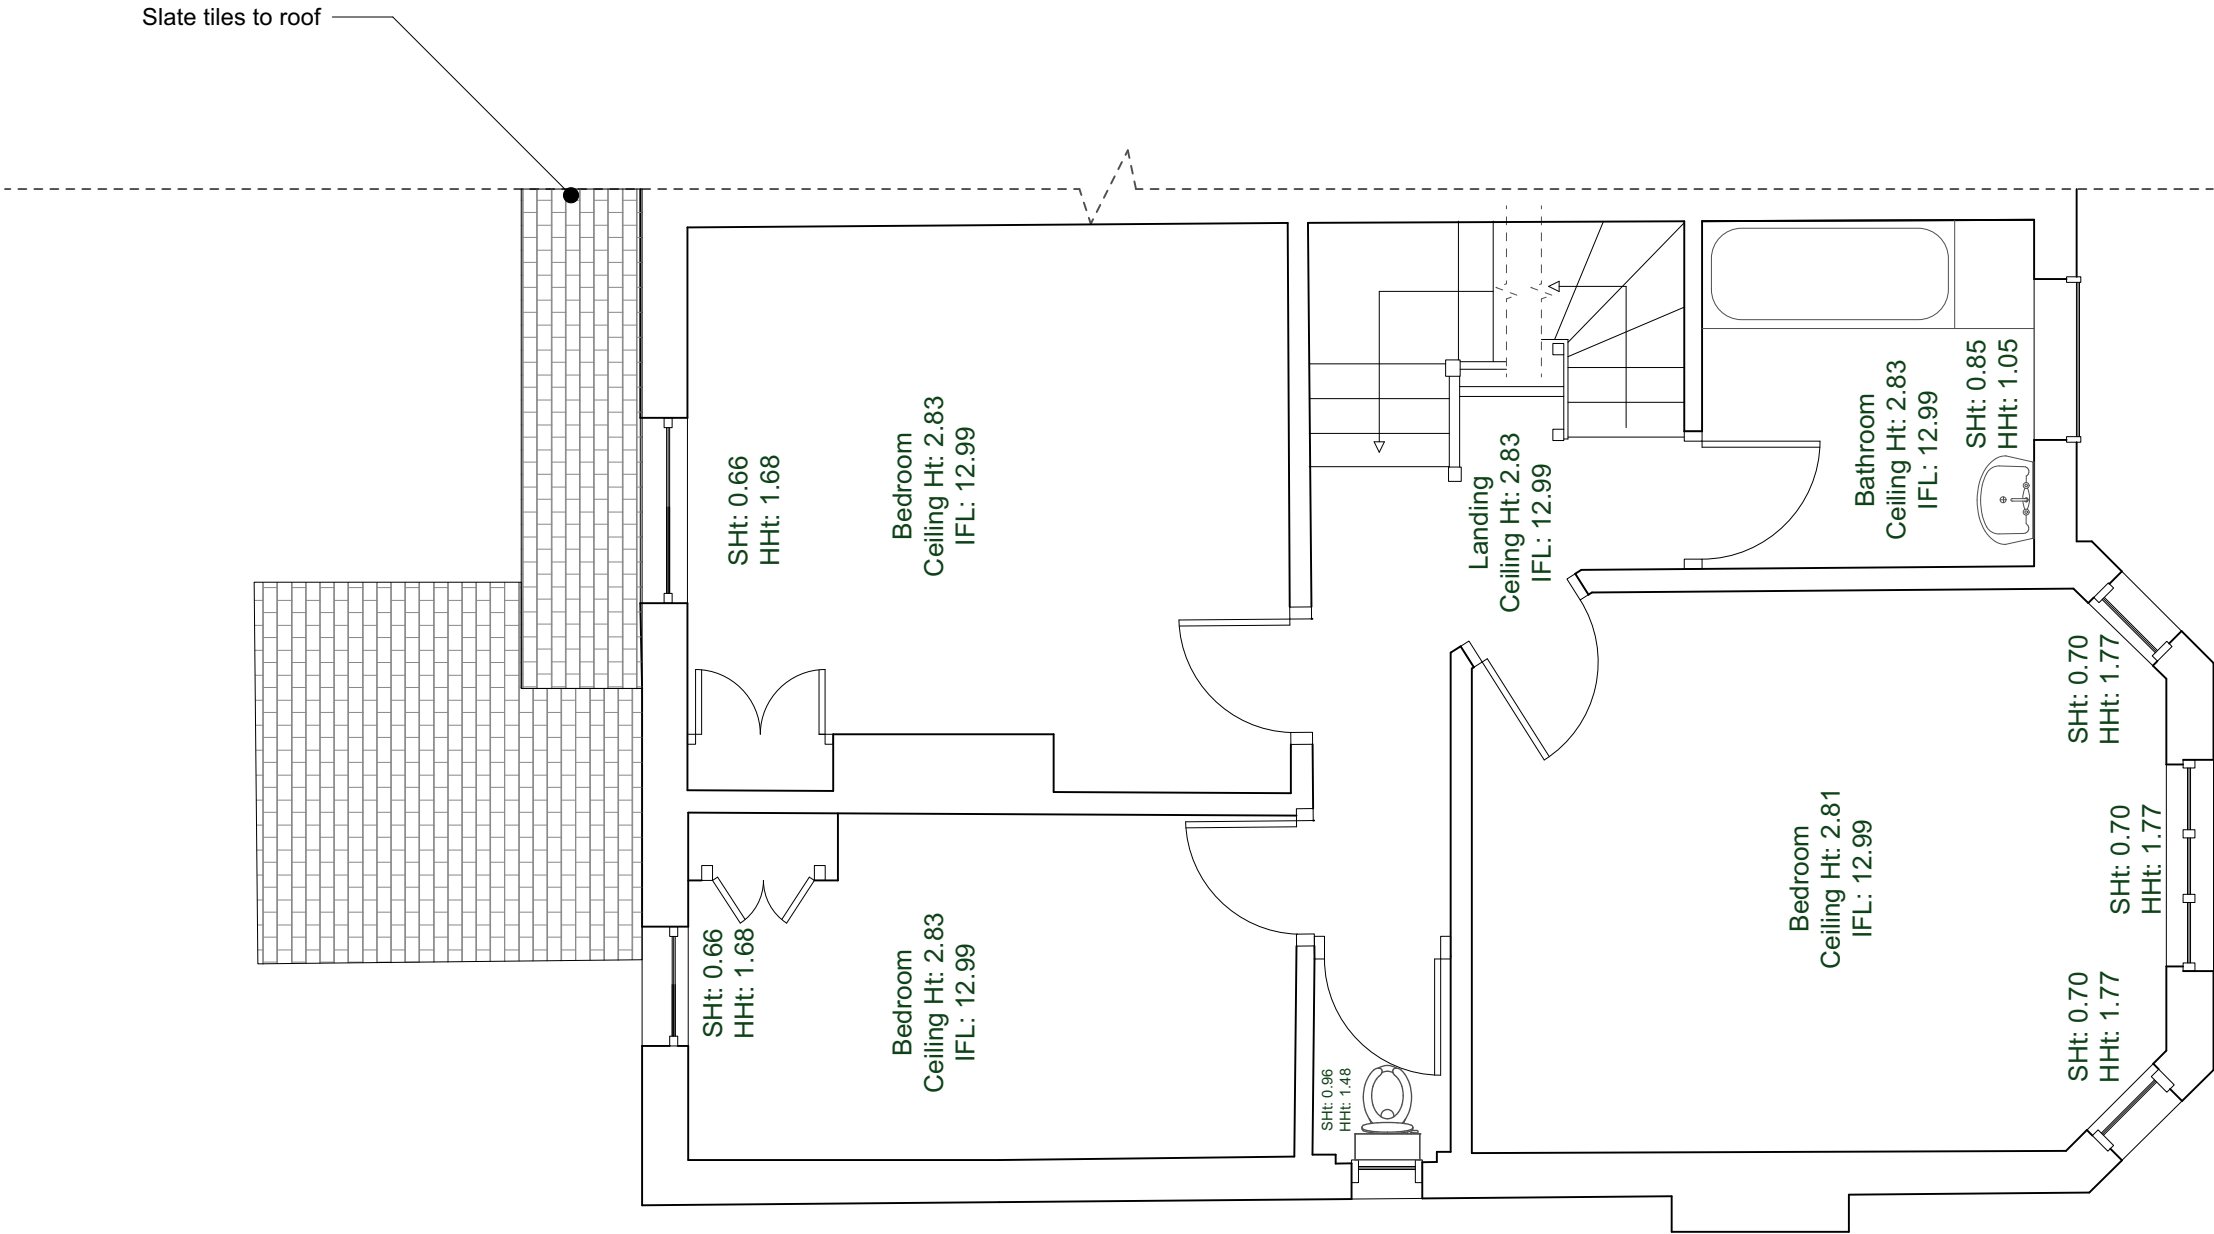


NOTES

- Window dimensions are to the structural opening sizes. Dimensions are for quotation purposes only - not for manufacturer. To be checked on site.

REVISIONS


11.06.24 - Existing Survey Drawings

FOR PLANNING

 

EDITORIAL
STUDIO

Drawing
Existing First Floor Plan
Project
92 Atwood Road
Contact
post@editorialstudio.com
Scale
1:50@A3
Date
11.06.24
Drawing No.
091_L02_02

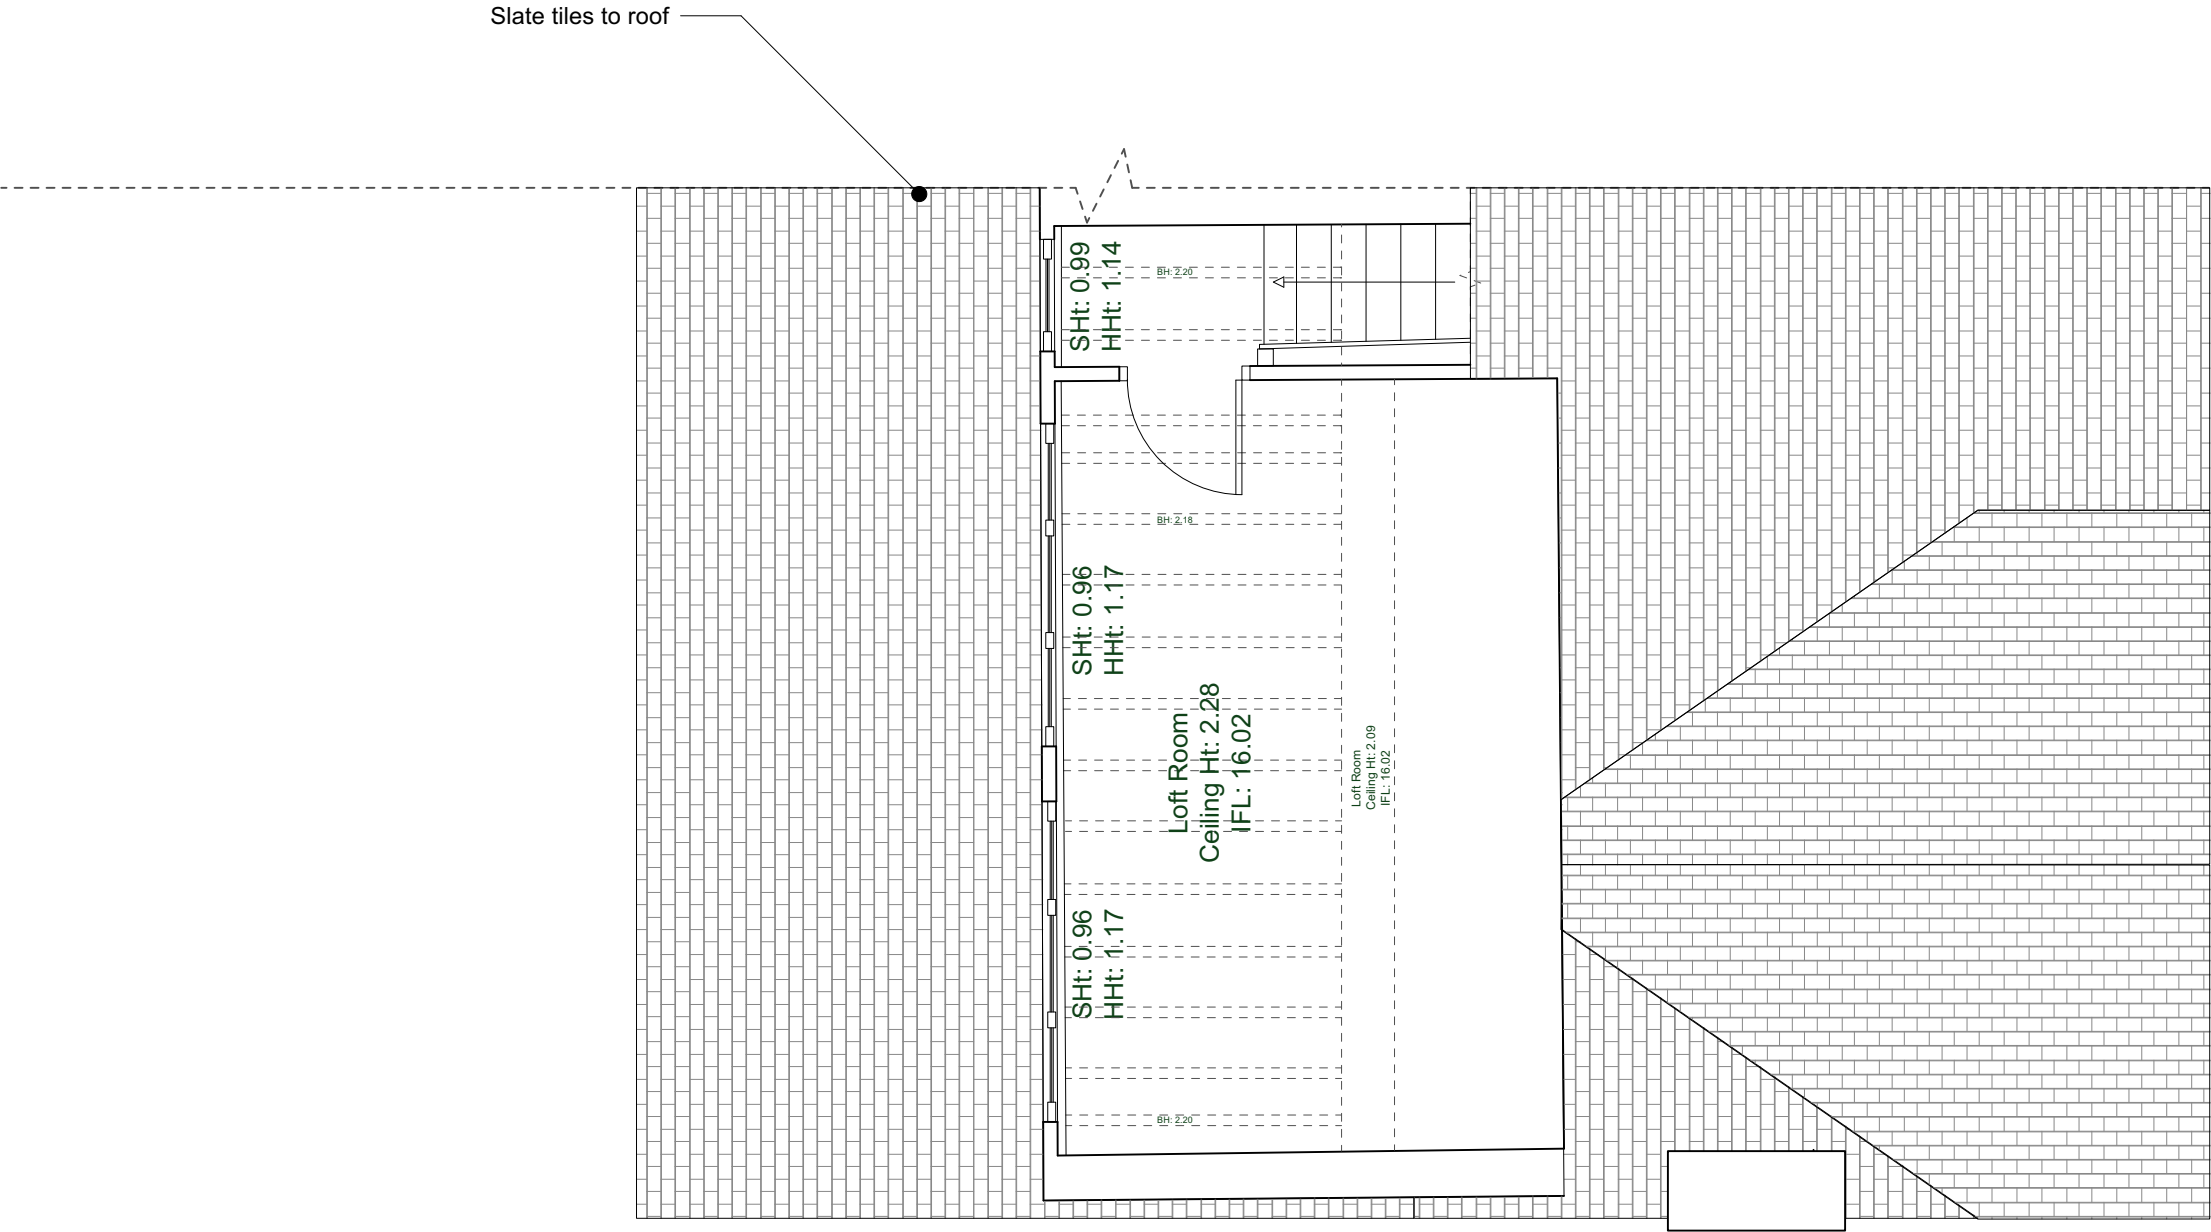


NOTES


- Window dimensions are to the structural opening sizes. Dimensions are for quotation purposes only - not for manufacturer. To be checked on site.

REVISIONS

11.06.24 - Existing Survey Drawings

FOR PLANNING

 

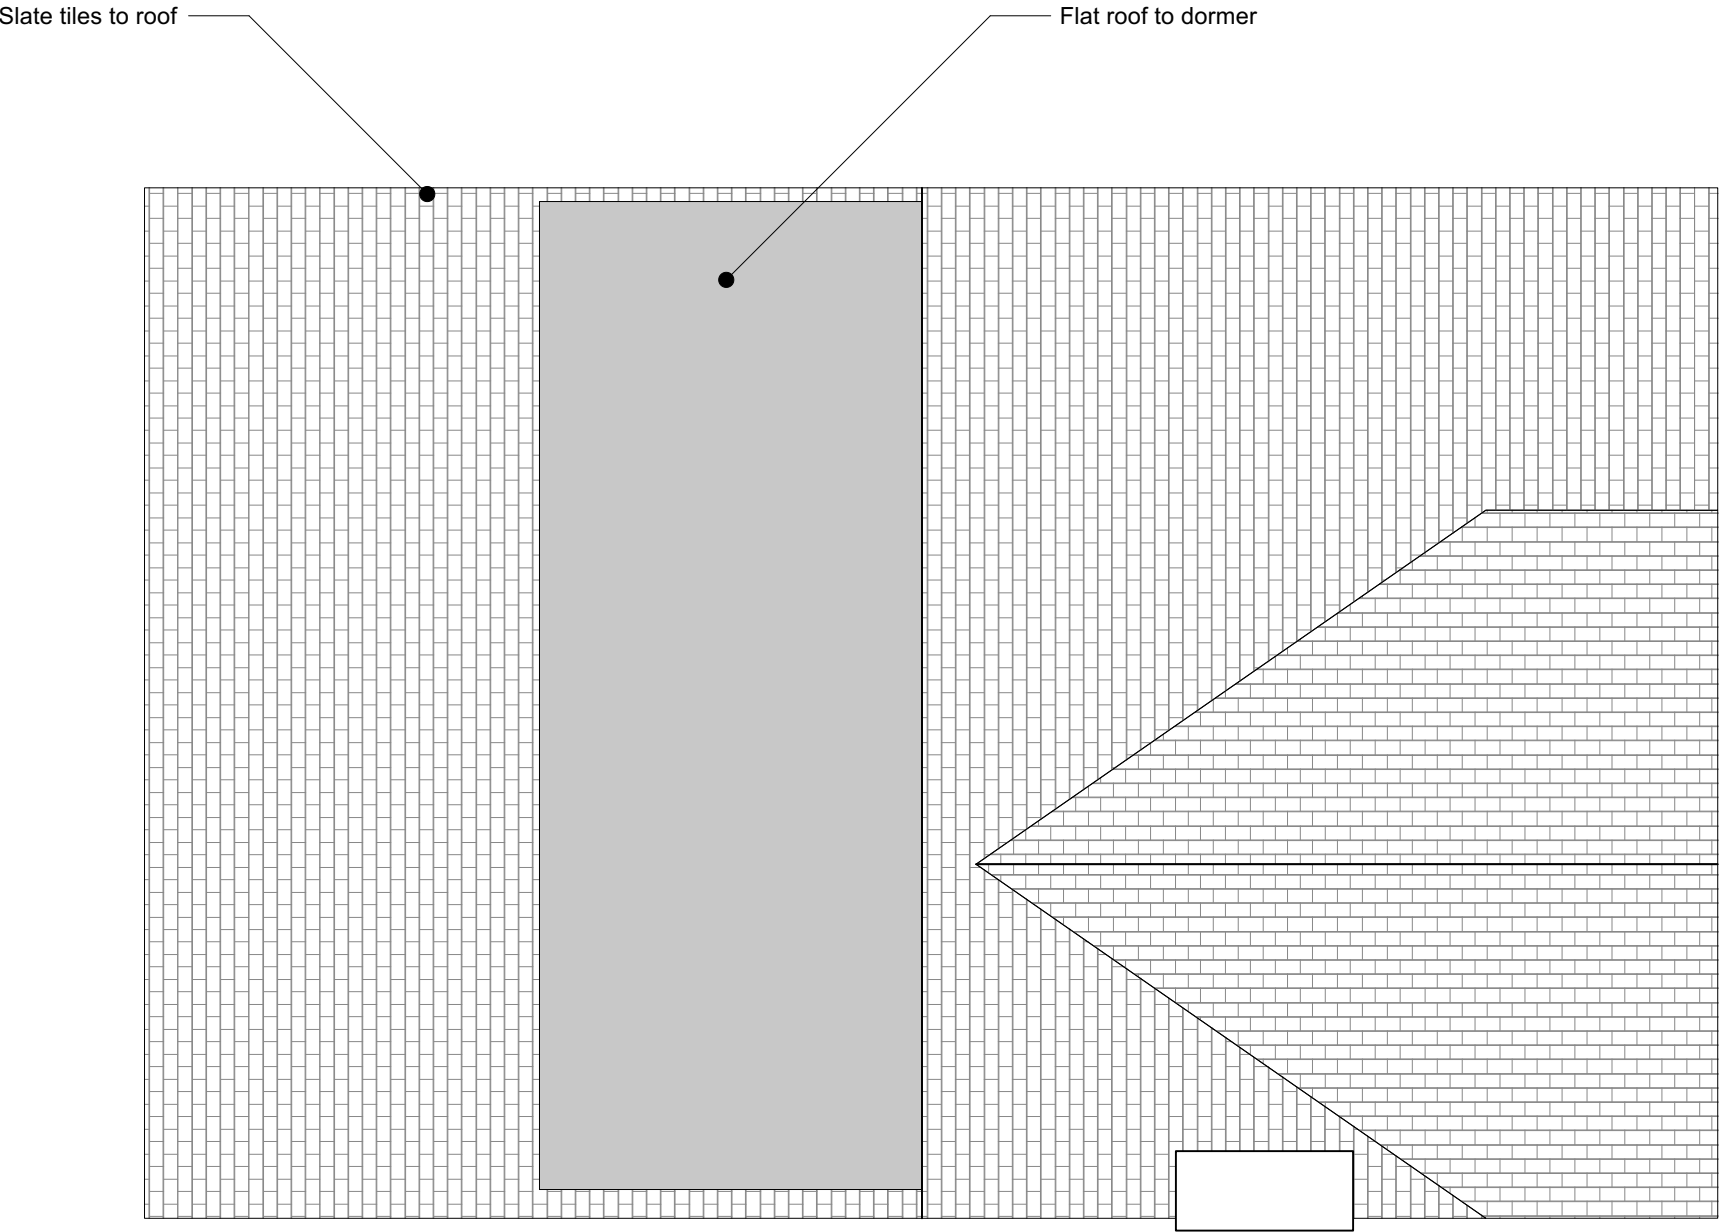


NOTES


- Window dimensions are to the structural
opening sizes. Dimensions are for quotation
purposes only - not for manufacturer. To be
checked on site.

REVISIONS

11.06.24 - Existing Survey Drawings

FOR PLANNING

 

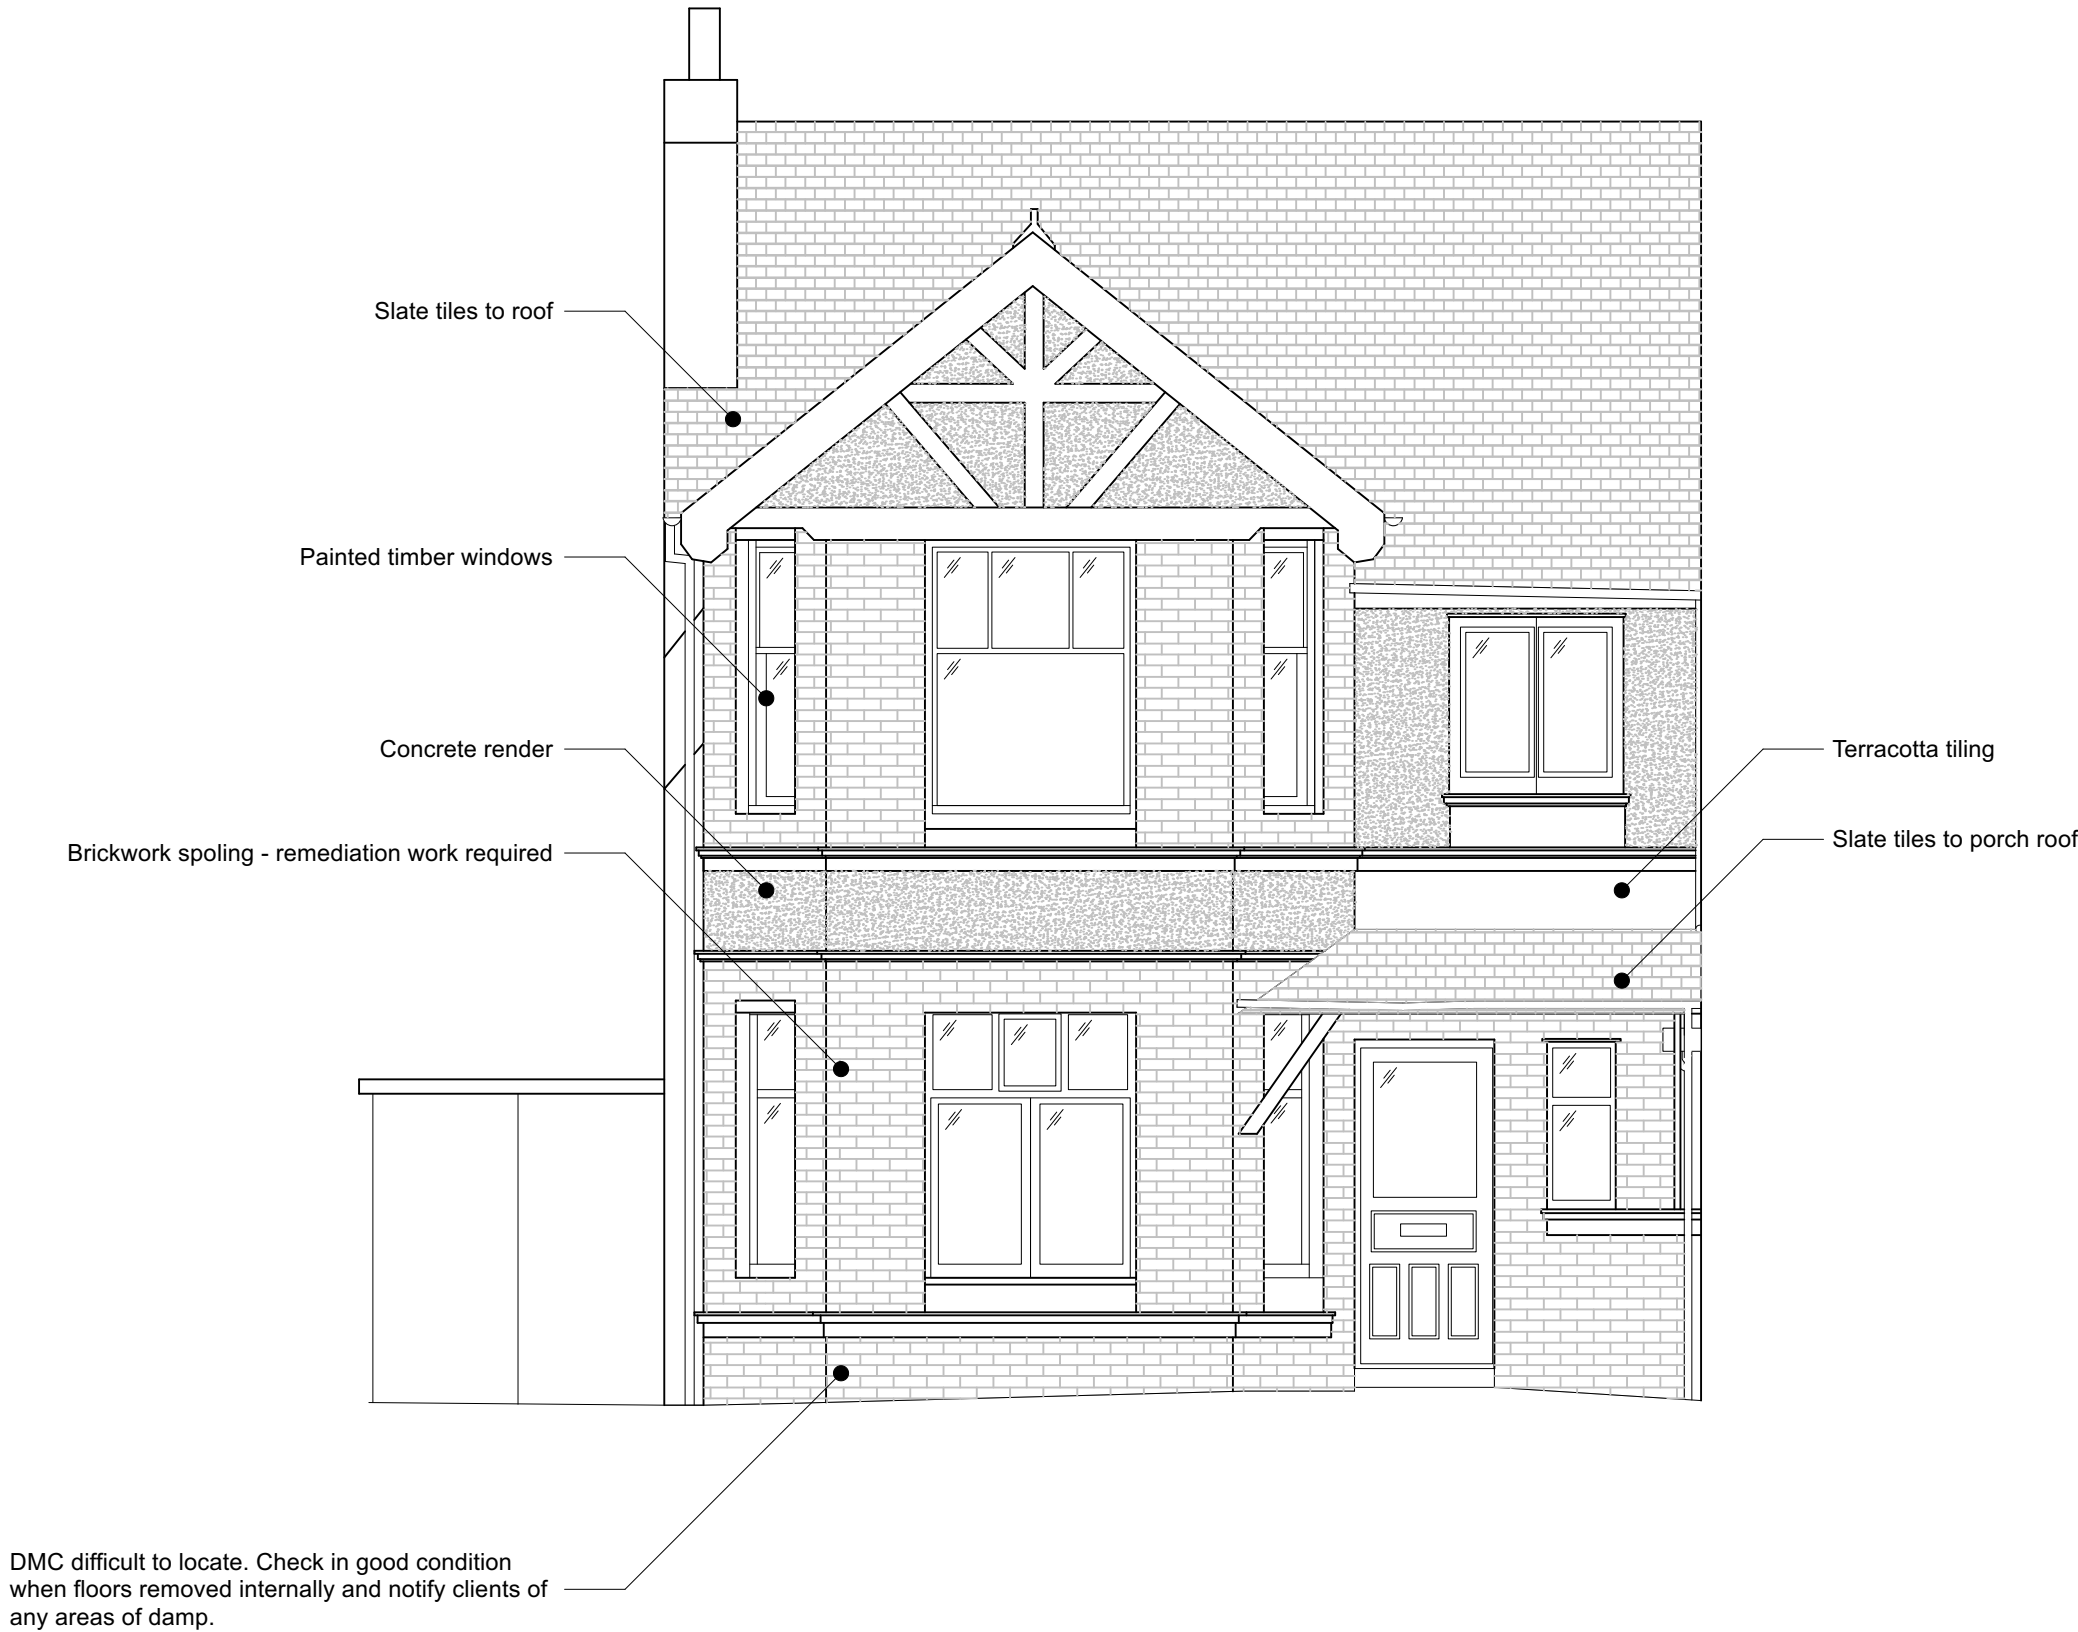

NOTES

- Window dimensions are to the structural opening sizes. Dimensions are for quotation purposes only - not for manufacturer. To be checked on site.

REVISIONS

11.06.24 - Existing Survey Drawings

FOR PLANNING

0 25 50 m

**EDITORIAL
STUDIO**

Drawing

Existing Front Elevation


Project

92 Atwood Road

Contact

post@editorialstudio.com

Scale 1:50@A3 Date 11.06.24 Drawing No. 091_L05_01

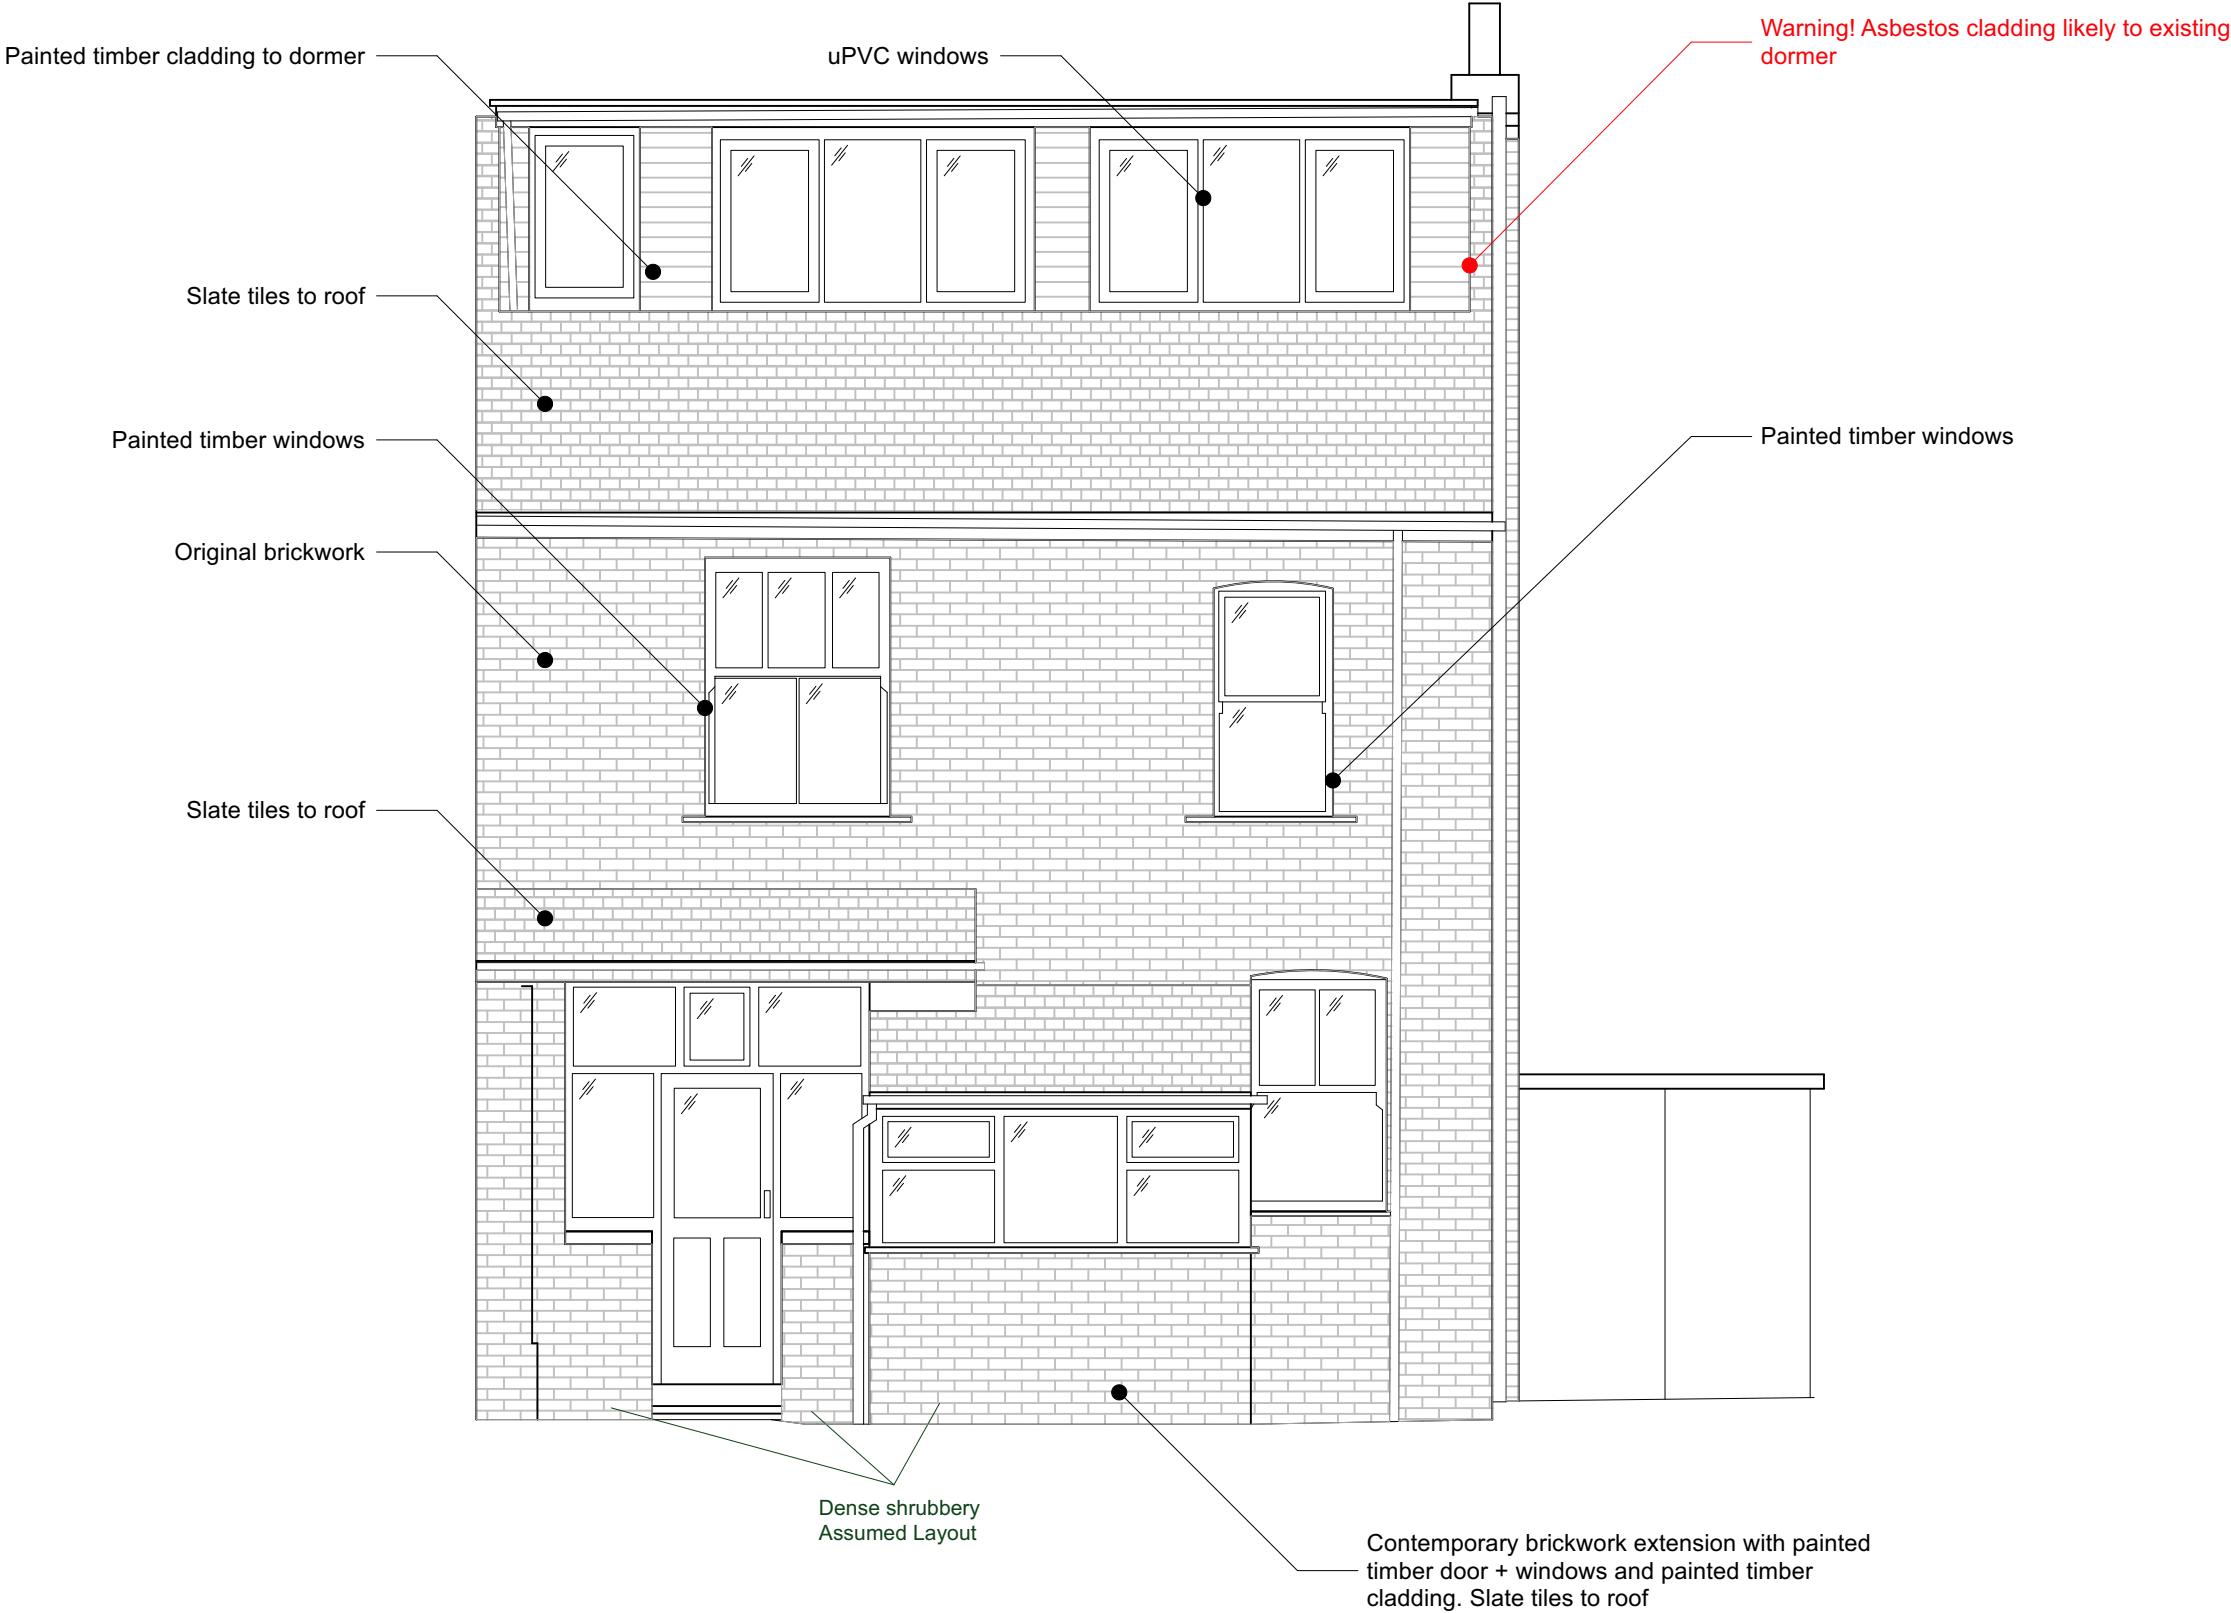

NOTES

- Window dimensions are to the structural opening sizes. Dimensions are for quotation purposes only - not for manufacturer. To be checked on site.

REVISIONS

11.06.24 - Existing Survey Drawings

FOR PLANNING

0 25 50 m

**EDITORIAL
STUDIO**

Drawing

Existing Rear Elevation


Project

92 Atwood Road

Contact

post@editorialstudio.com

Scale 1:50@A3 Date 11.06.24 Drawing No. 091_L05_02

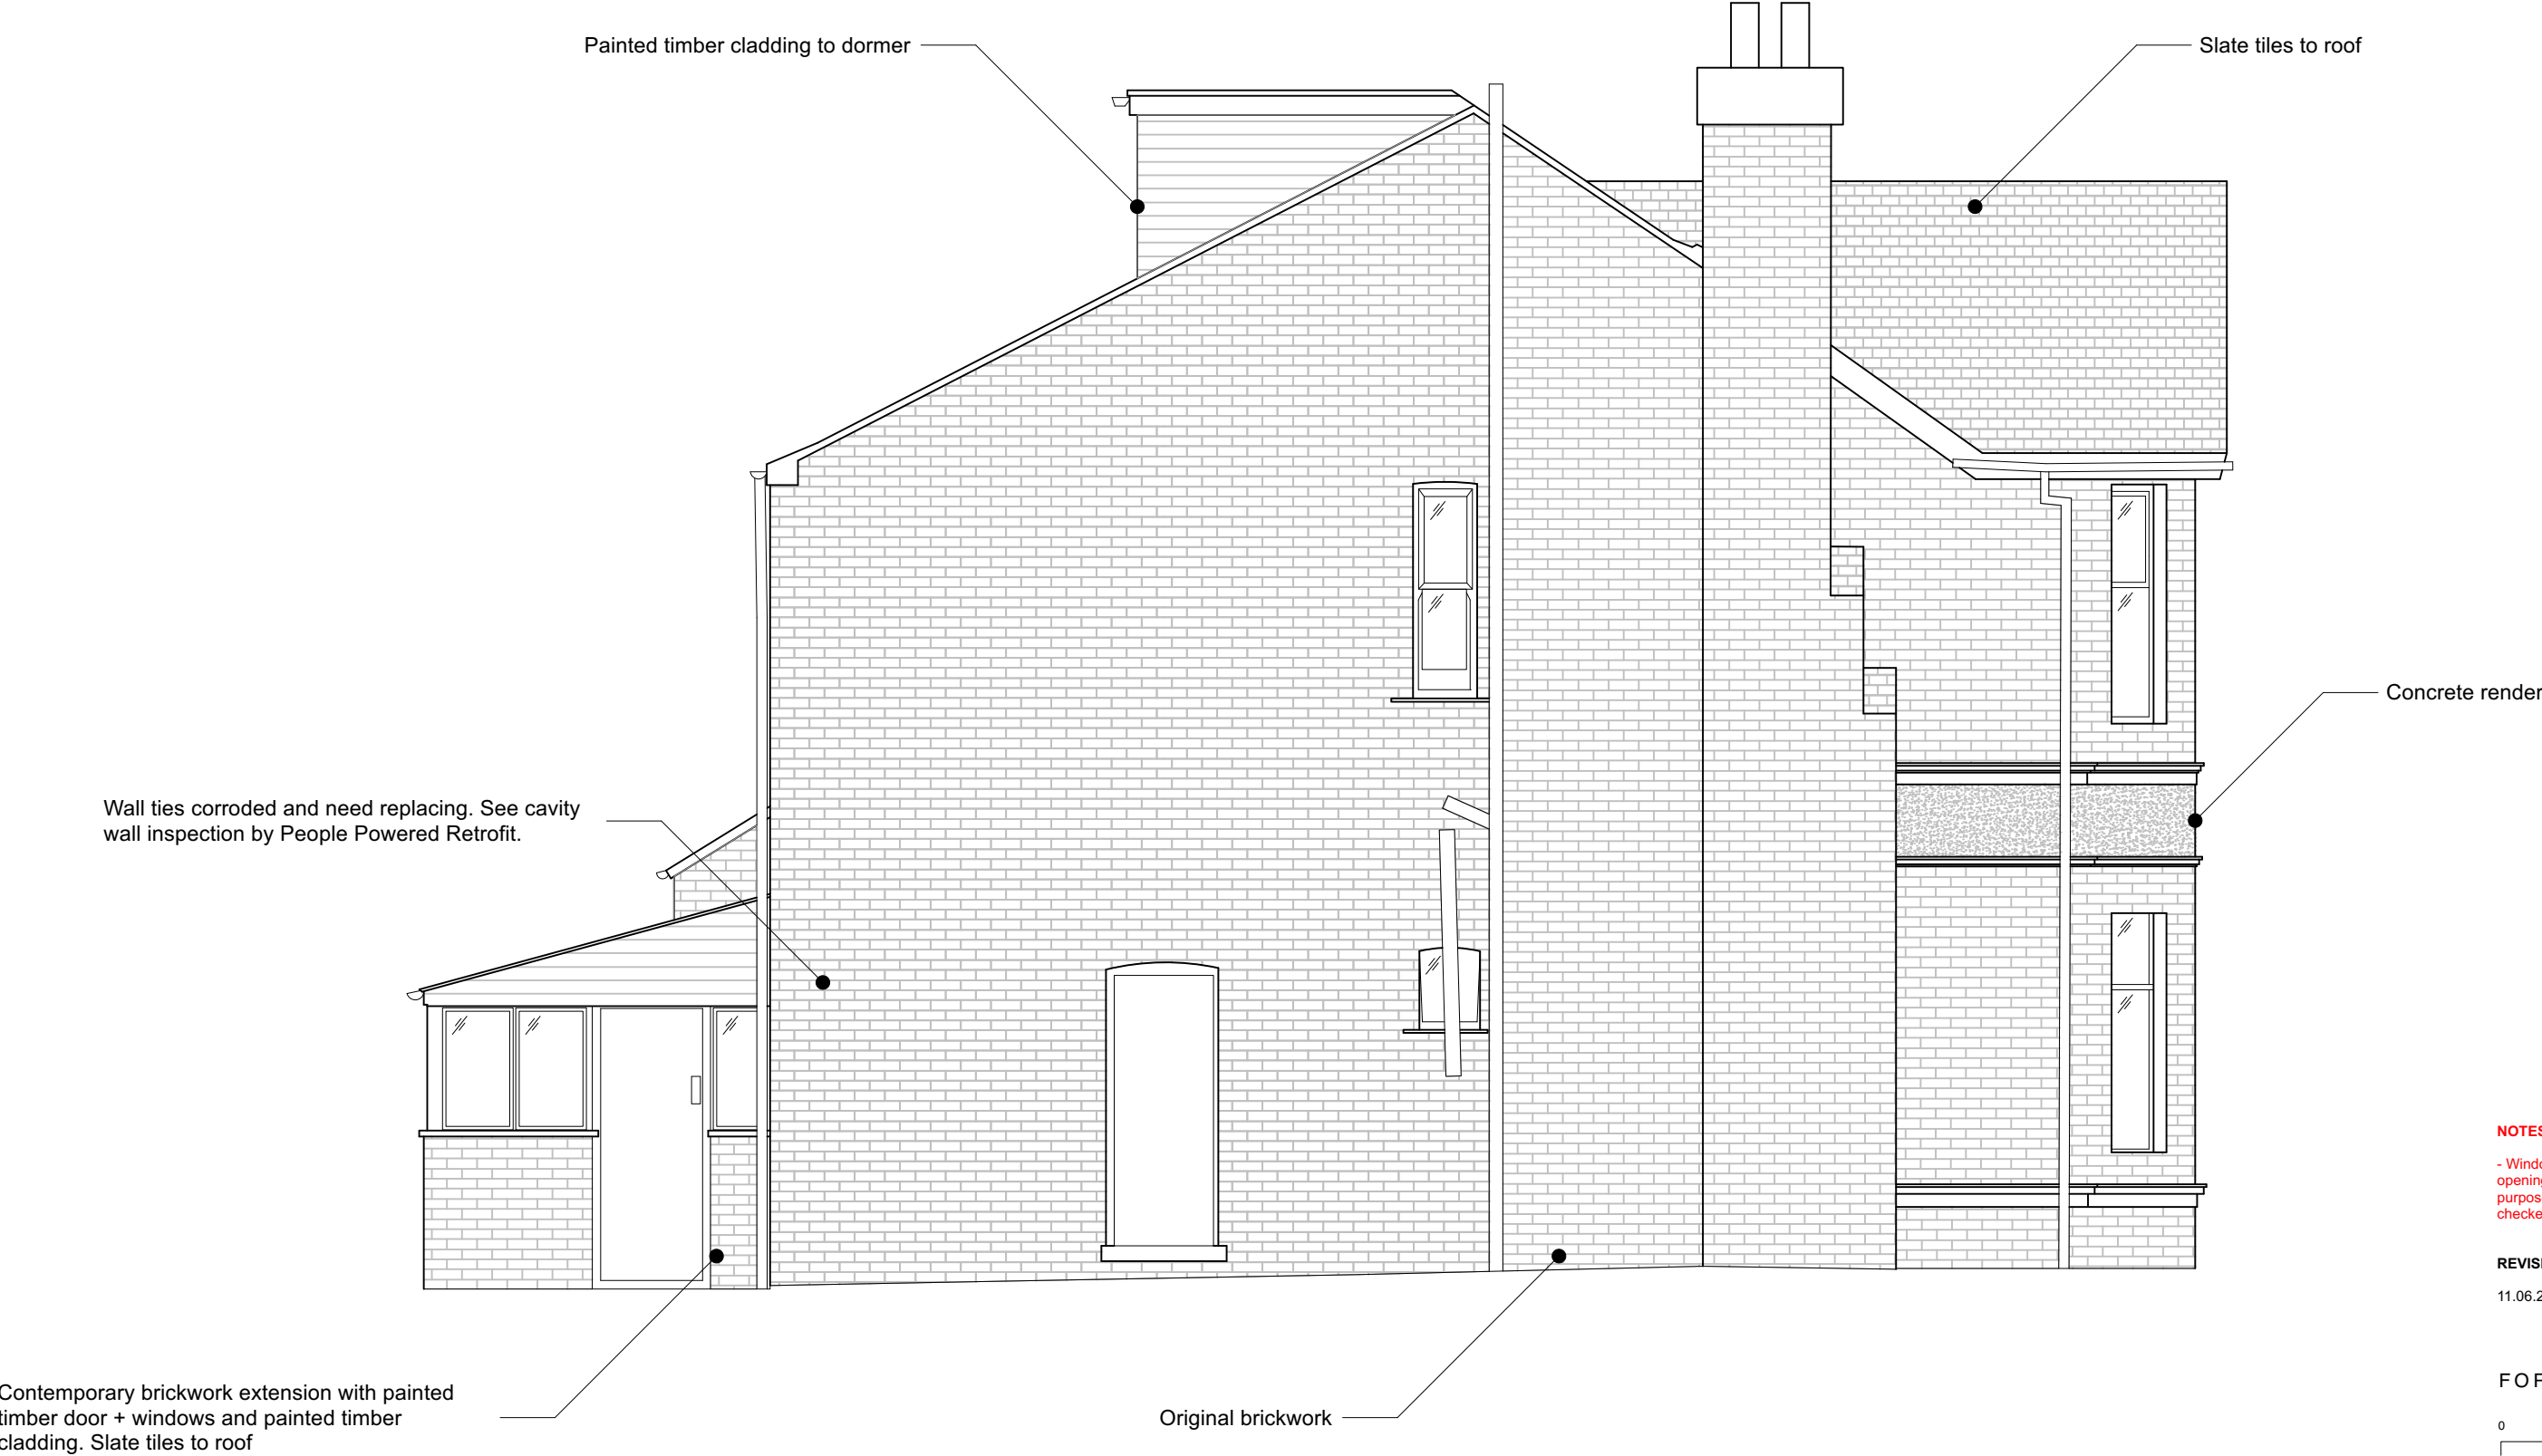


NOTES

- Window dimensions are to the structural opening sizes. Dimensions are for quotation purposes only - not for manufacturer. To be checked on site.

REVISIONS

11.06.24 - Existing Survey Drawings

FOR PLANNING

 




NOTES

- Window dimensions are to the structural opening sizes. Dimensions are for quotation purposes only - not for manufacturer. To be checked on site.

REVISIONS

11.06.24 - Existing Survey Drawings

FOR PLANNING

 

**EDITORIAL
STUDIO**

Drawing

Existing Side Elevation

Project

92 Atwood Road

Contact

post@editorialstudio.com

Scale 1:50@A3 Date 11.06.24 Drawing No. 091_L05_04