




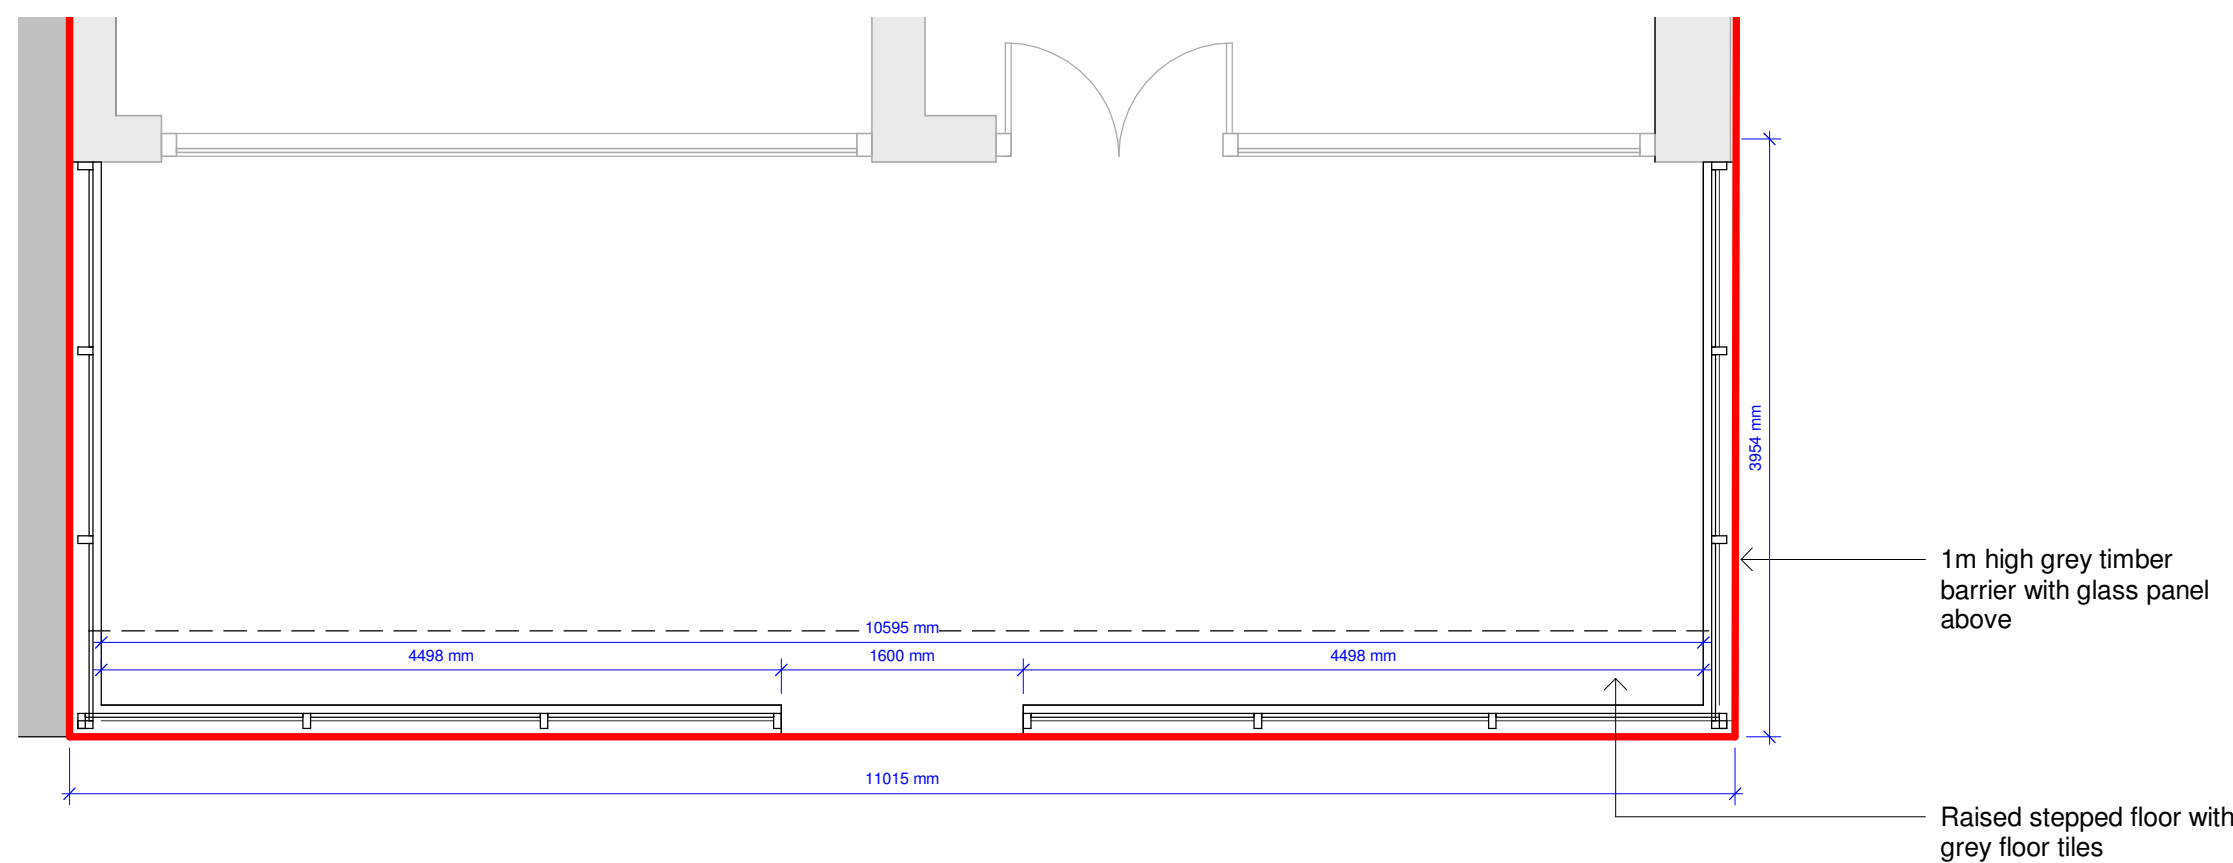


1 Detail Front Forecourt_Floor Plan
1 : 50

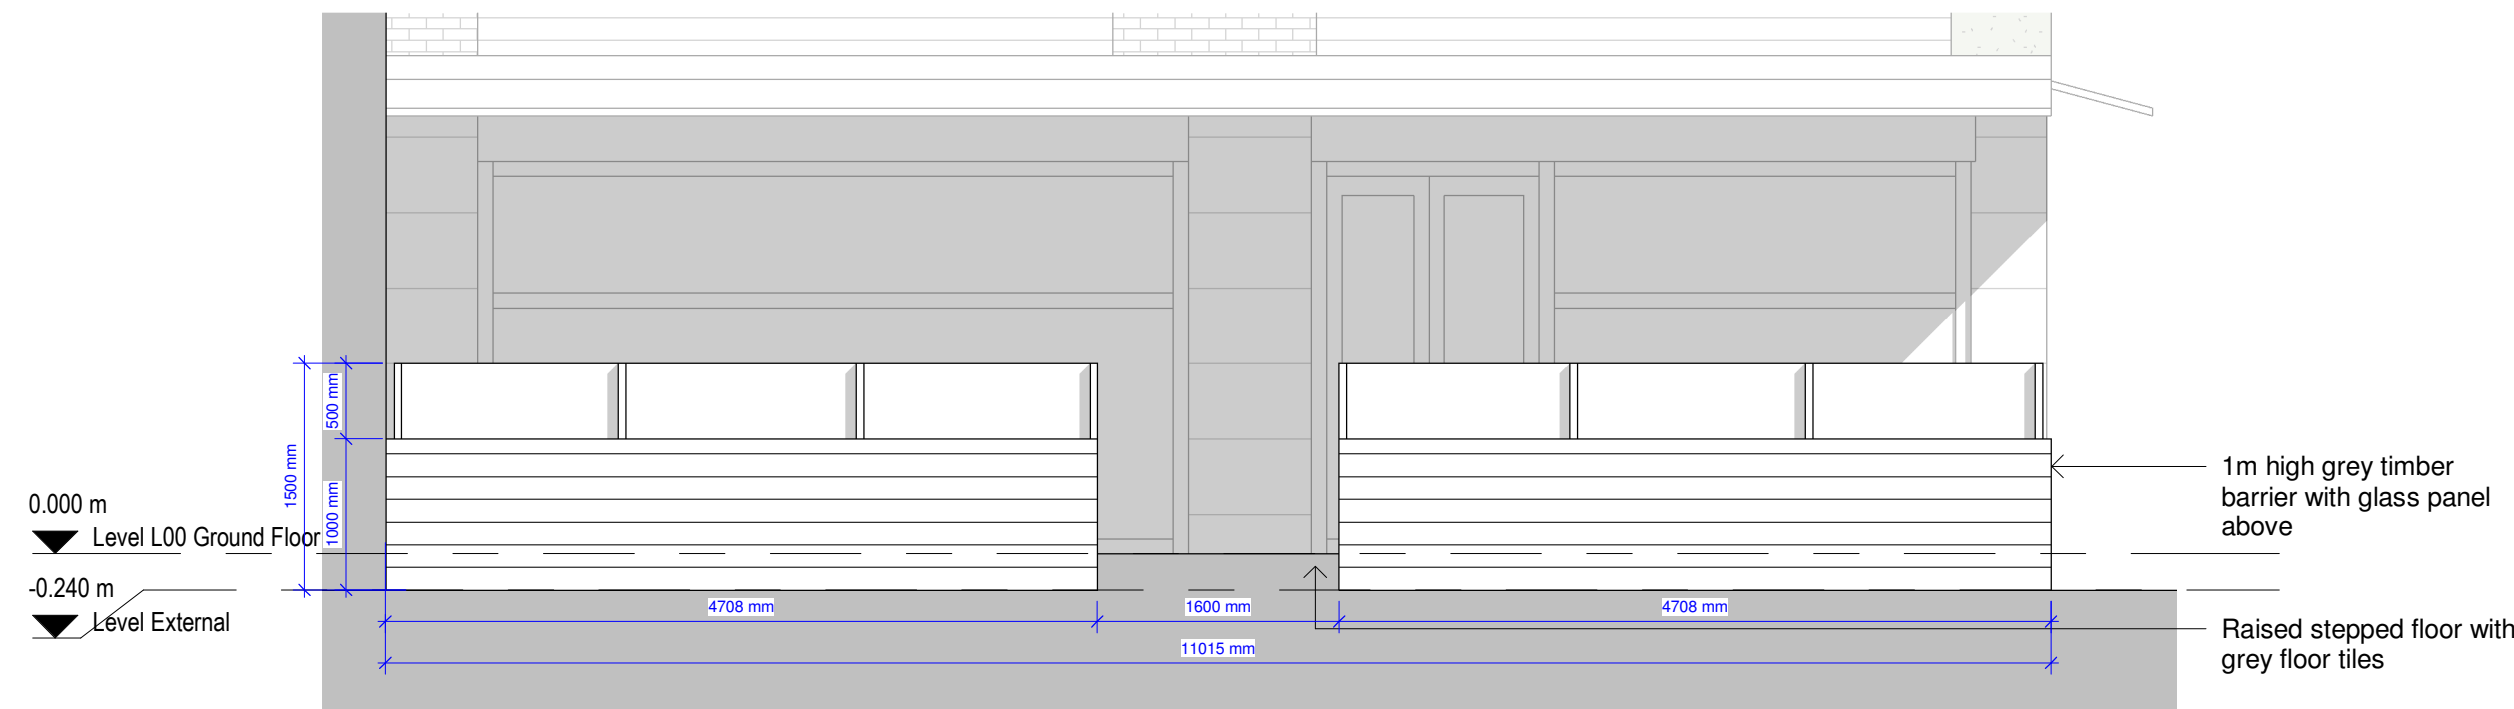


3 Detail Front Forecourt_East Elevation
1 : 50

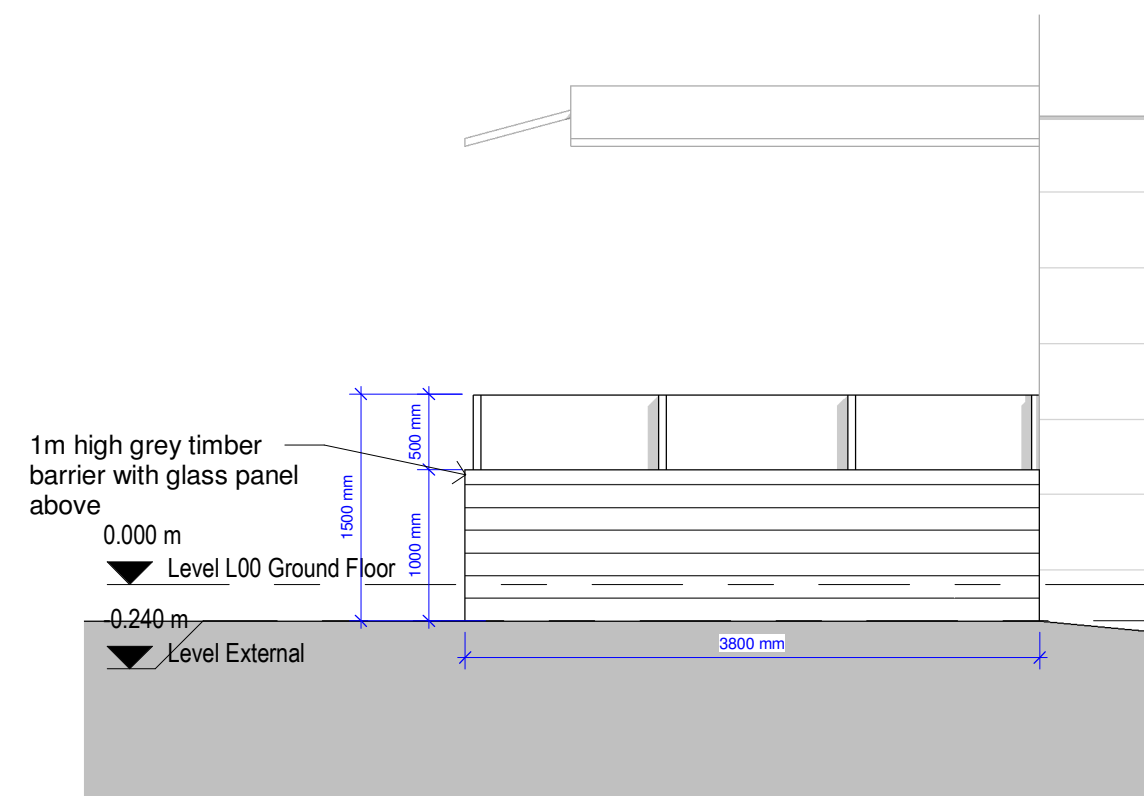

4 Detail Front Forecourt_North Elevation
1 : 50

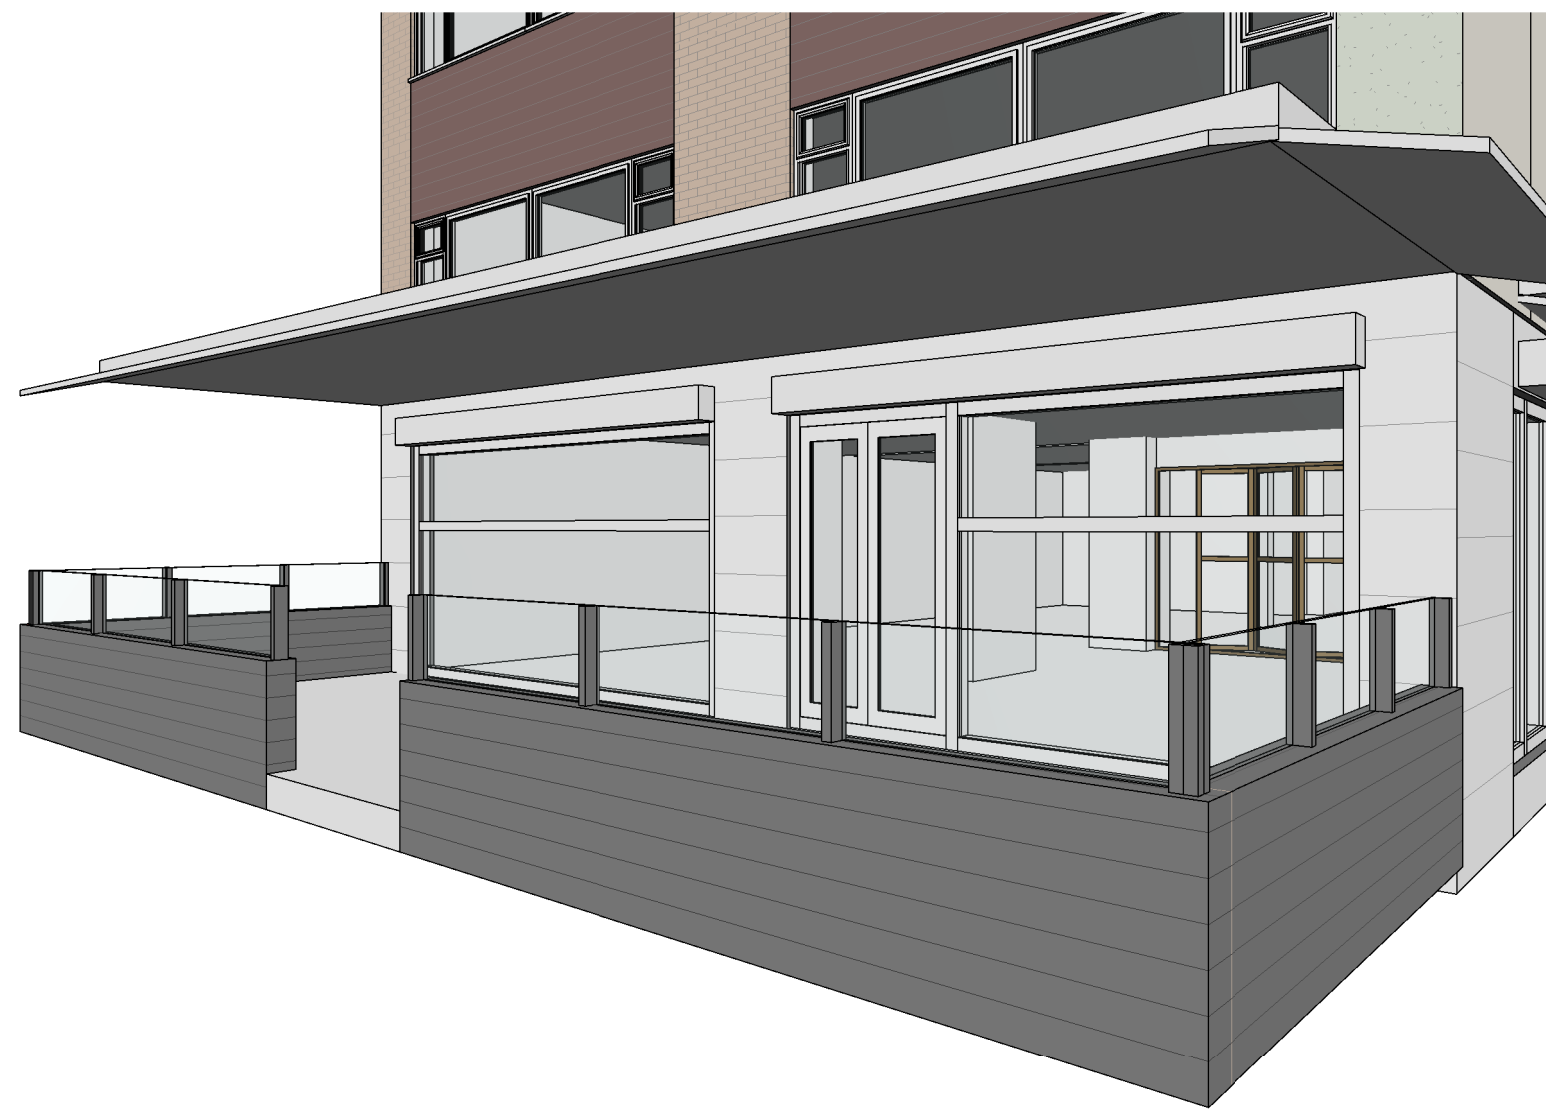

2 Front Forecourt_3D View

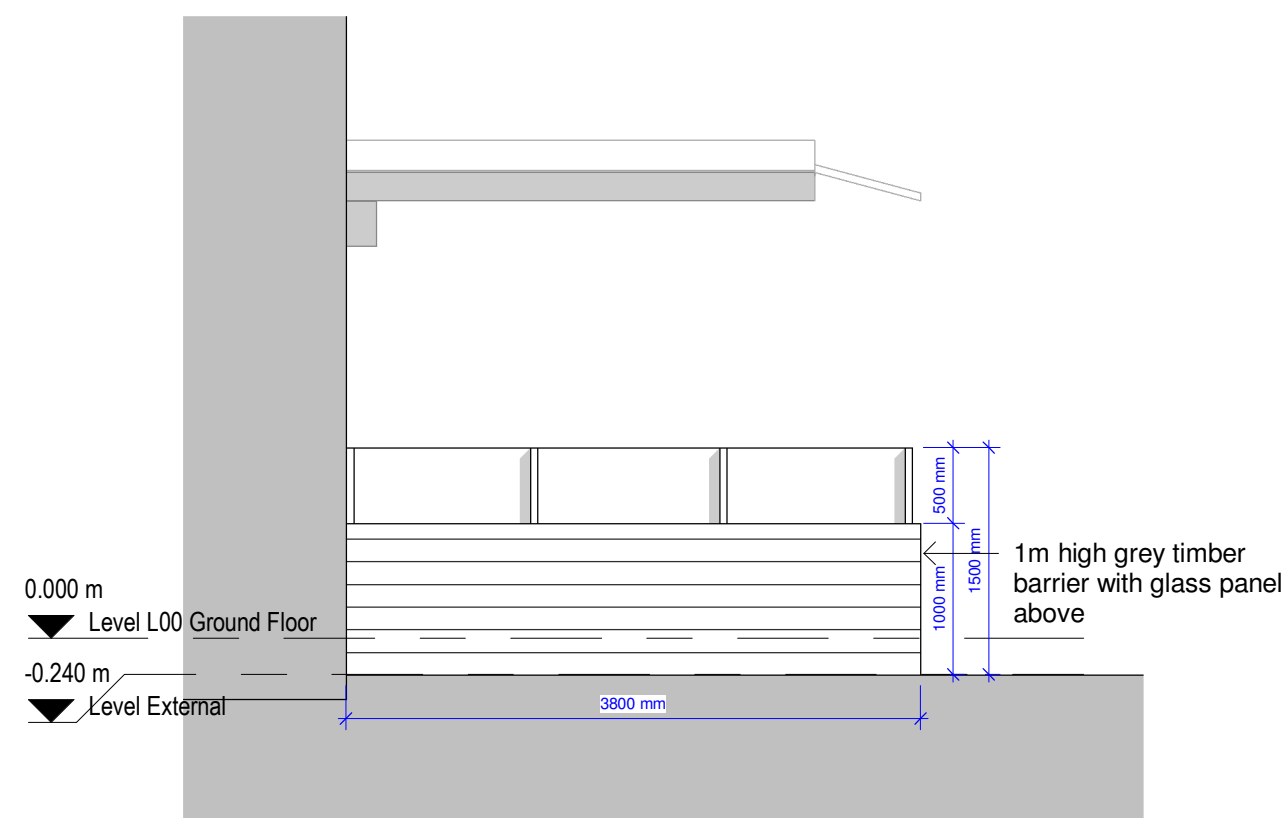

5 Detail Front Forecourt_South Elevation
1 : 50

P3	18/10/24	SA	SH	Amended Materials
P2	19/08/24	AK	SH	Amended Forecourt
P1	22/07/24	AK	SH	Initial Issue

No.	Date	Desn	Chk	App	Revision or reason for issue
-----	------	------	-----	-----	------------------------------

Client
360 Lounge

createit studios
... leave an impression

Create It Studios (NW) Ltd
Universal Square
Devonshire Street North
Manchester
M12 5JH
info@createitstudios.co.uk

Project Title
360 Lounge, 54-56 Wilmslow Rd,
Manchester M14 5AL

Scale / North Point
1 : 50
0 0.5 1 1.5 2m
1:50

Drawing Title
Detail Front Forecourt

Drawing Number	A1514(03)AP003	Revision	P3
Drawing Status	Preliminary		