



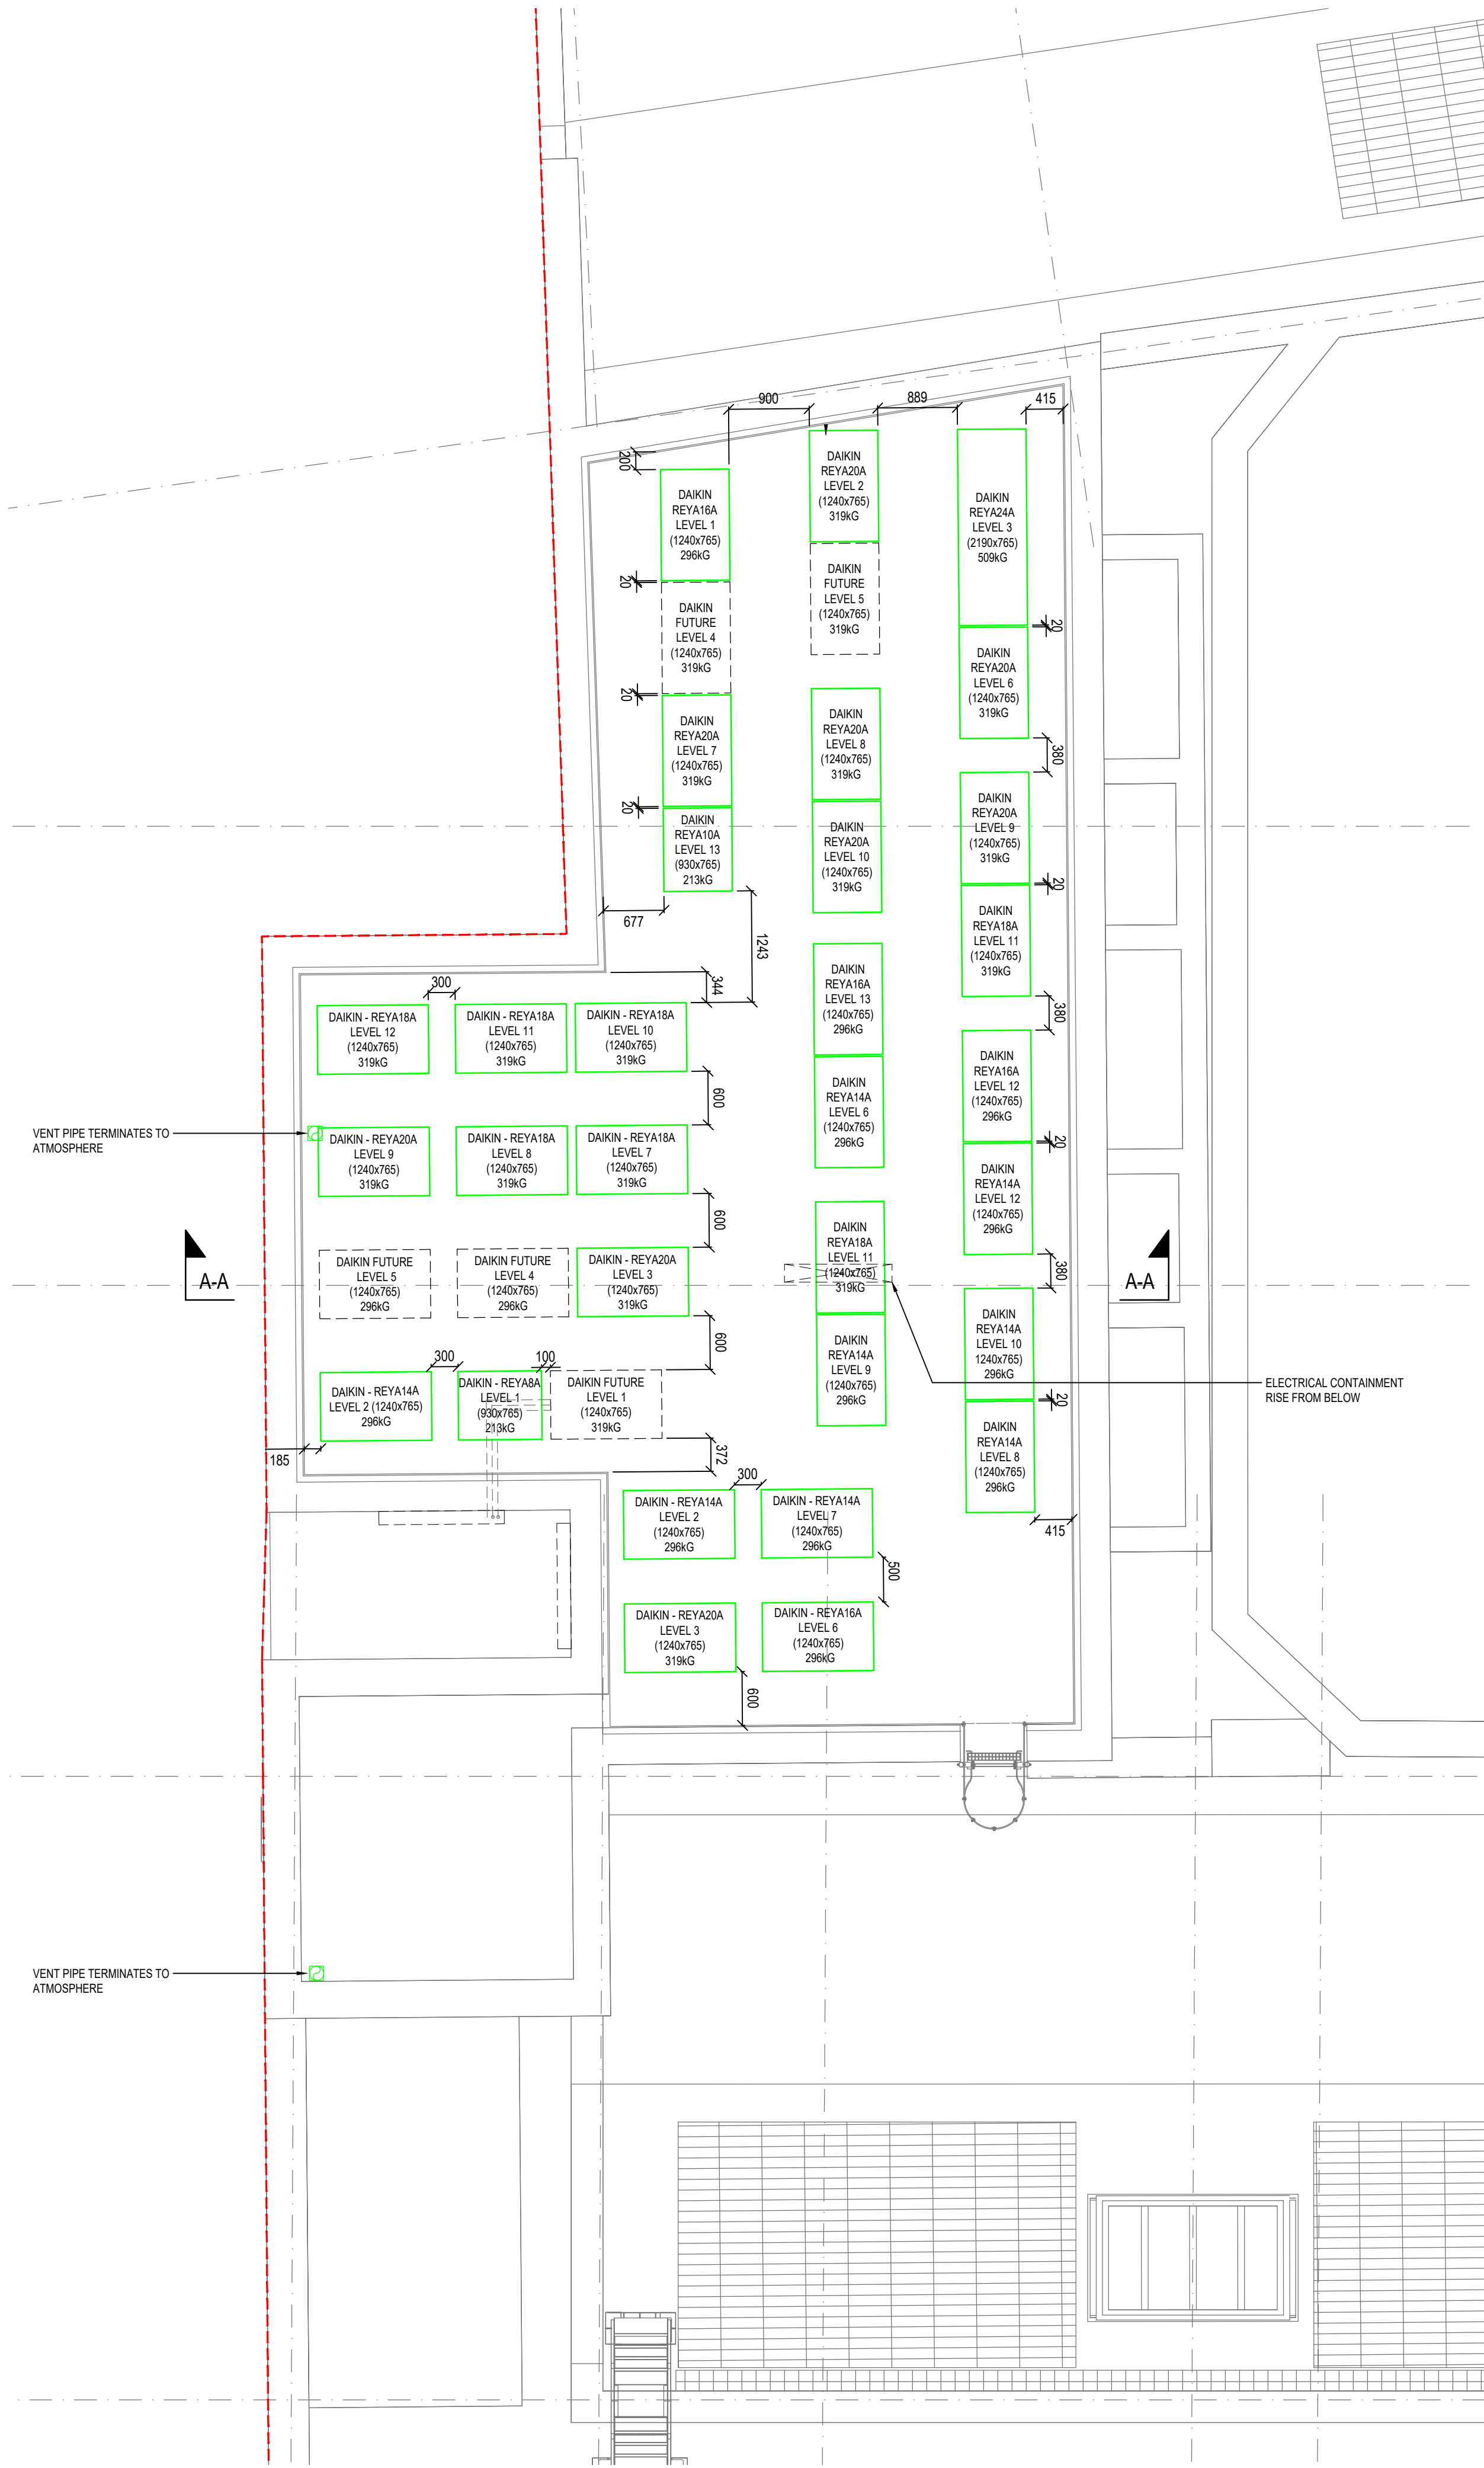

Nominal Roof
83.189 m


Fourteenth Floor
79.189 m

Thirteenth Floor
75.657 m

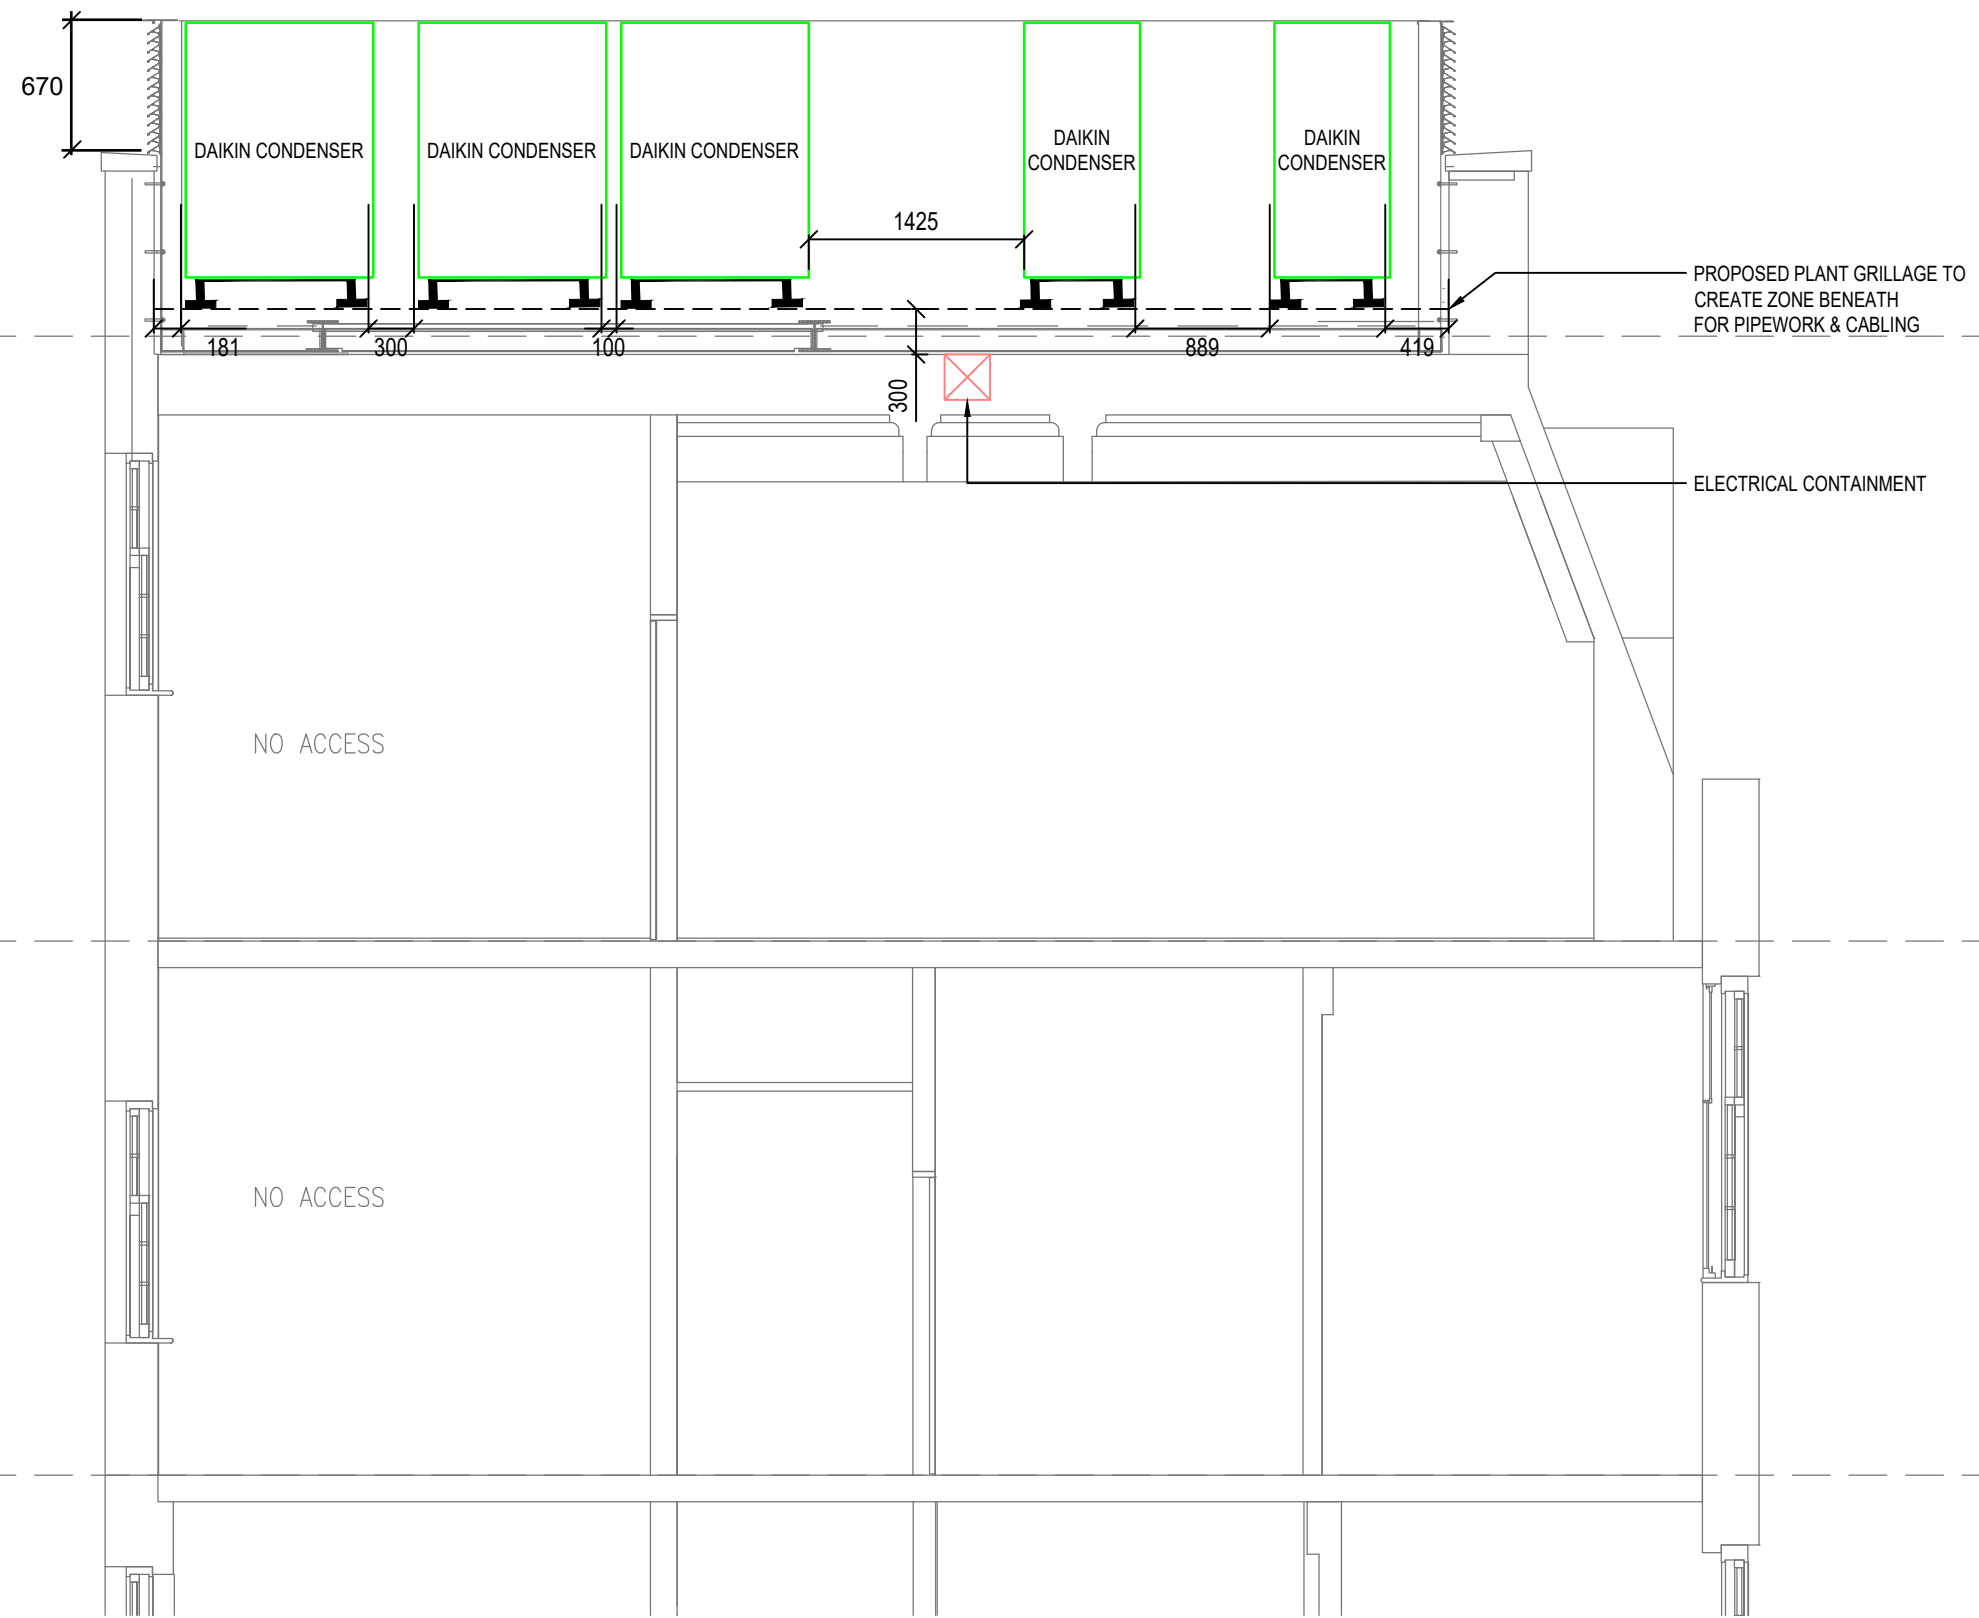

SECTION A-A
(SCALE 1:50)

ARCHITECTURE IS BASED ON ANOMALY DESIGN ARCHITECTS
DRAWING No. SLH-ANO-PO-RF-DR-A-051RF (C01)
ROOF PLAN
RECEIVED: 03.06.2024

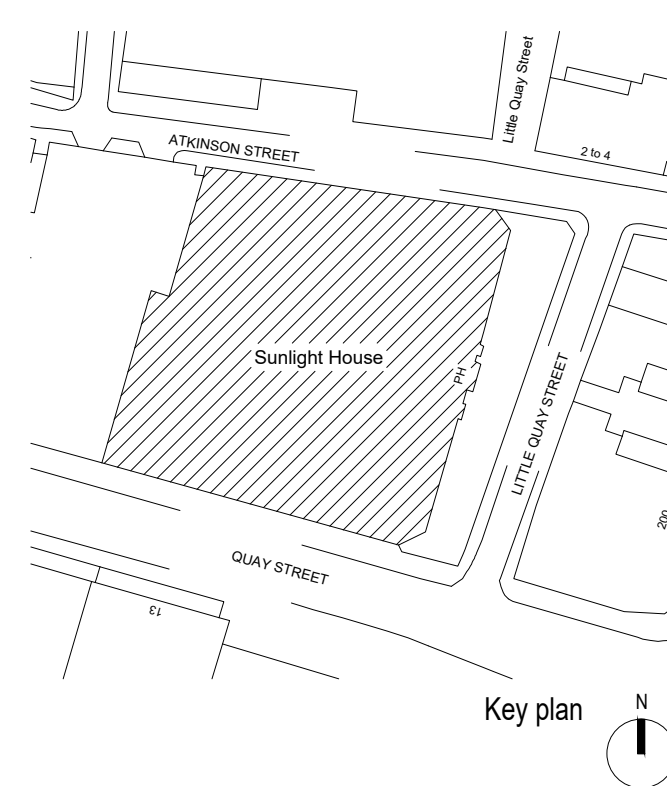

THIS DRAWING IS FOR INFORMATION ONLY DO NOT SCALE			
CDM REGULATIONS			
NORMAL HAZARDS	DATE ADDED	DATE MITIGATED	RISK ASSESSMENT DATE
ABNORMAL HAZARDS	DATE ADDED	DATE MITIGATED	RISK ASSESSMENT DATE
DRAWING SUITABILITY CODES:			
S0 - WORK IN PROGRESS S1 - SUITABLE FOR COORDINATION S2 - SUITABLE FOR INFORMATION S3 - SUITABLE FOR REVIEW & COMMENT S4 - SUITABLE FOR STAGE APPROVAL S5 - SUITABLE FOR REVIEW & ACCEPTANCE S6 - SUITABLE FOR PIM AUTHORISATION S7 - SUITABLE FOR AIM AUTHORISATION D1 - SUITABLE FOR COSTING D2 - SUITABLE FOR TENDER D3 - SUITABLE FOR CONTRACTOR DESIGN D4 - SUITABLE FOR MANUFACTURE / PROCUREMENT			

- NOTES:
- THIS DRAWING IS TO BE READ IN CONJUNCTION WITH THE M&E SPECIFICATION AND ALL LATEST ARCHITECTS AND ENGINEERS DRAWINGS.
 - REPORT ANY DISCREPANCIES TO THE DRAWING ORIGINATOR IMMEDIATELY.
 - ALL DIMS ARE IN MM UNLESS STATED OTHERWISE.

LEGEND:	
	SOIL VENT PIPE
	CONTAINMENT
	DX PIPEWORK
	BOUNDARY

PL1	23.08.24	ISSUED FOR PLANNING	DB	BW
REV	DATE	AMENDMENTS	BY	ORD

FOR PLANNING

Commercial Services Design Ltd
Unit 5
Woodside Court
Clayton Wood Rise
Leeds
LS10 6RF
Tel: 0113 3223190
Web: www.csdesign.uk.com

G&H
GROUP OF COMPANIES

CLIENT
G&H BUILDING SERVICES

PROJECT
SUNLIGHT HOUSE
LITTLE QUAY STREET
MANCHESTER M3 3HP

TITLE
MECHANICAL & ELECTRICAL SERVICES
PLANT LAYOUT
ROOF
(FOR PLANNING)

STATUS:	ISSUED FOR PLANNING		
SCALE @ A1:	1:50	CSD REF:	CSD 1298
DRAWN:	KM	ENGINEER:	DB
STARTED:	JUL '24	ISSUED:	AUG '24
CHECKED:	DB	APPROVED:	BW

DRAWING NO:
1298-CSD-XX-RF-DR-SK-0003

REV:
PL1

This drawing is the property of Commercial Services Design Ltd. Copyright is reserved by them and is based on the condition that it is not copied, altered, used, or in any way without consent in writing of Commercial Services Design Ltd. Reproduction in any form without prior written consent of Commercial Services Design Ltd is prohibited. It is to be read in conjunction with the specification and all other construction drawings.