


EXISTING SITE PLAN SCALE 1:500

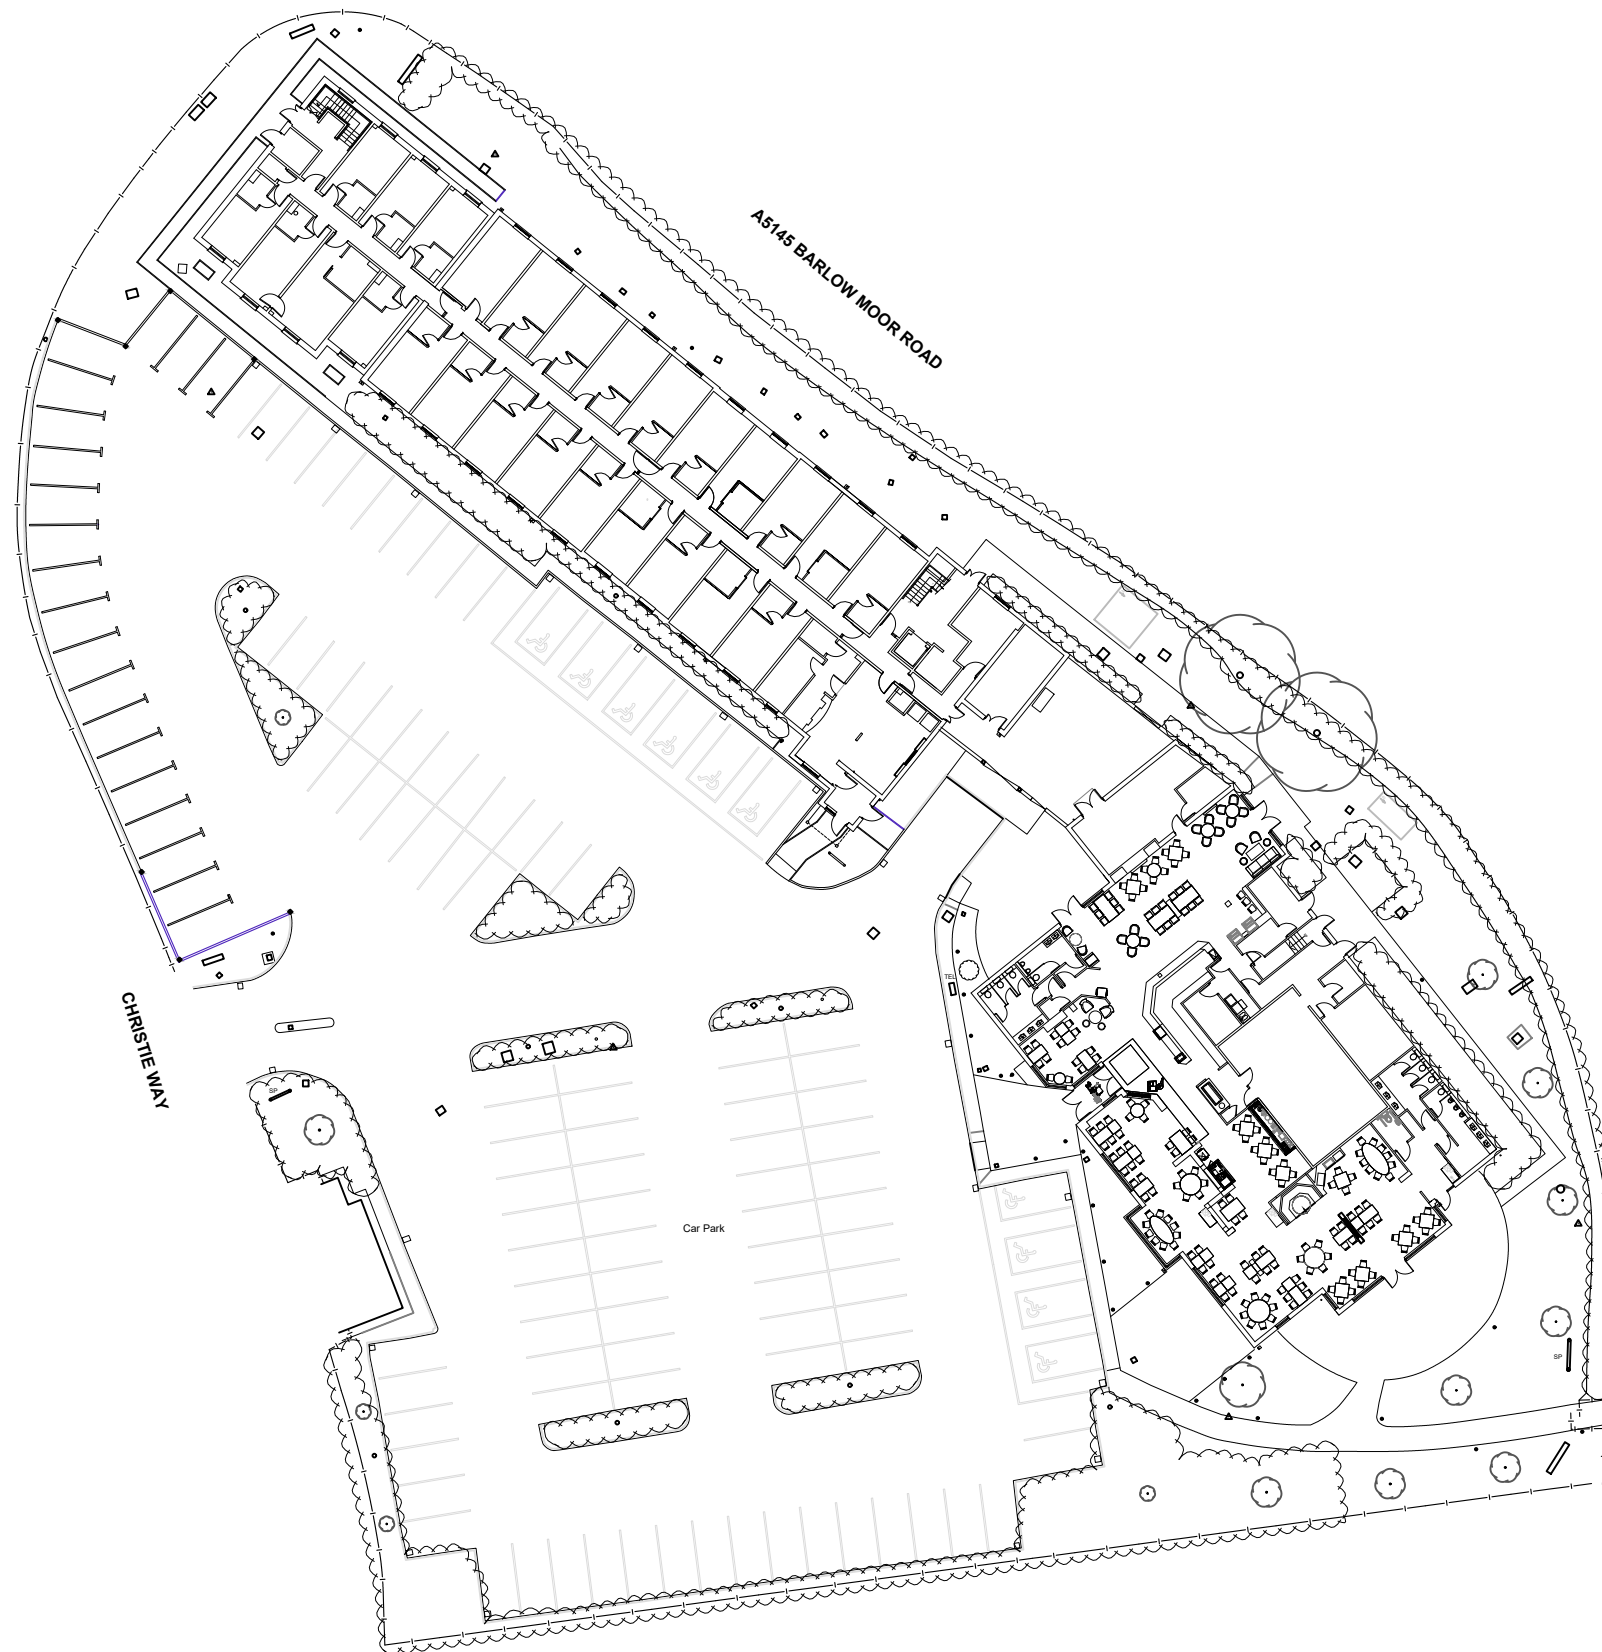

PHD DRAWN	DRAWN REVISION	1/11/23 DATE	VER
PROJECT PREMIER INN EXTENSION WITH BREAKFAST ROOM PREMIER INN MANCHESTER WEST DIDSBURY		 ALLISON PIKE ARCHITECTS & DESIGNERS 7 Buxton Road West, Disley, Stockport, Cheshire, SK12 2AE. Website: www.allisonpike.com Telephone: 01663 763000 Facsimile: 01663 766772 Email: studio@allisonpike.com © Allison Pike Partnership Limited.	
TITLE EXISTING SITE PLAN			
SCALE 1:500 @ A3			
JOB No PI1077	DRAWING No AP101		