



2 Proposed Front Elevation
1 : 50

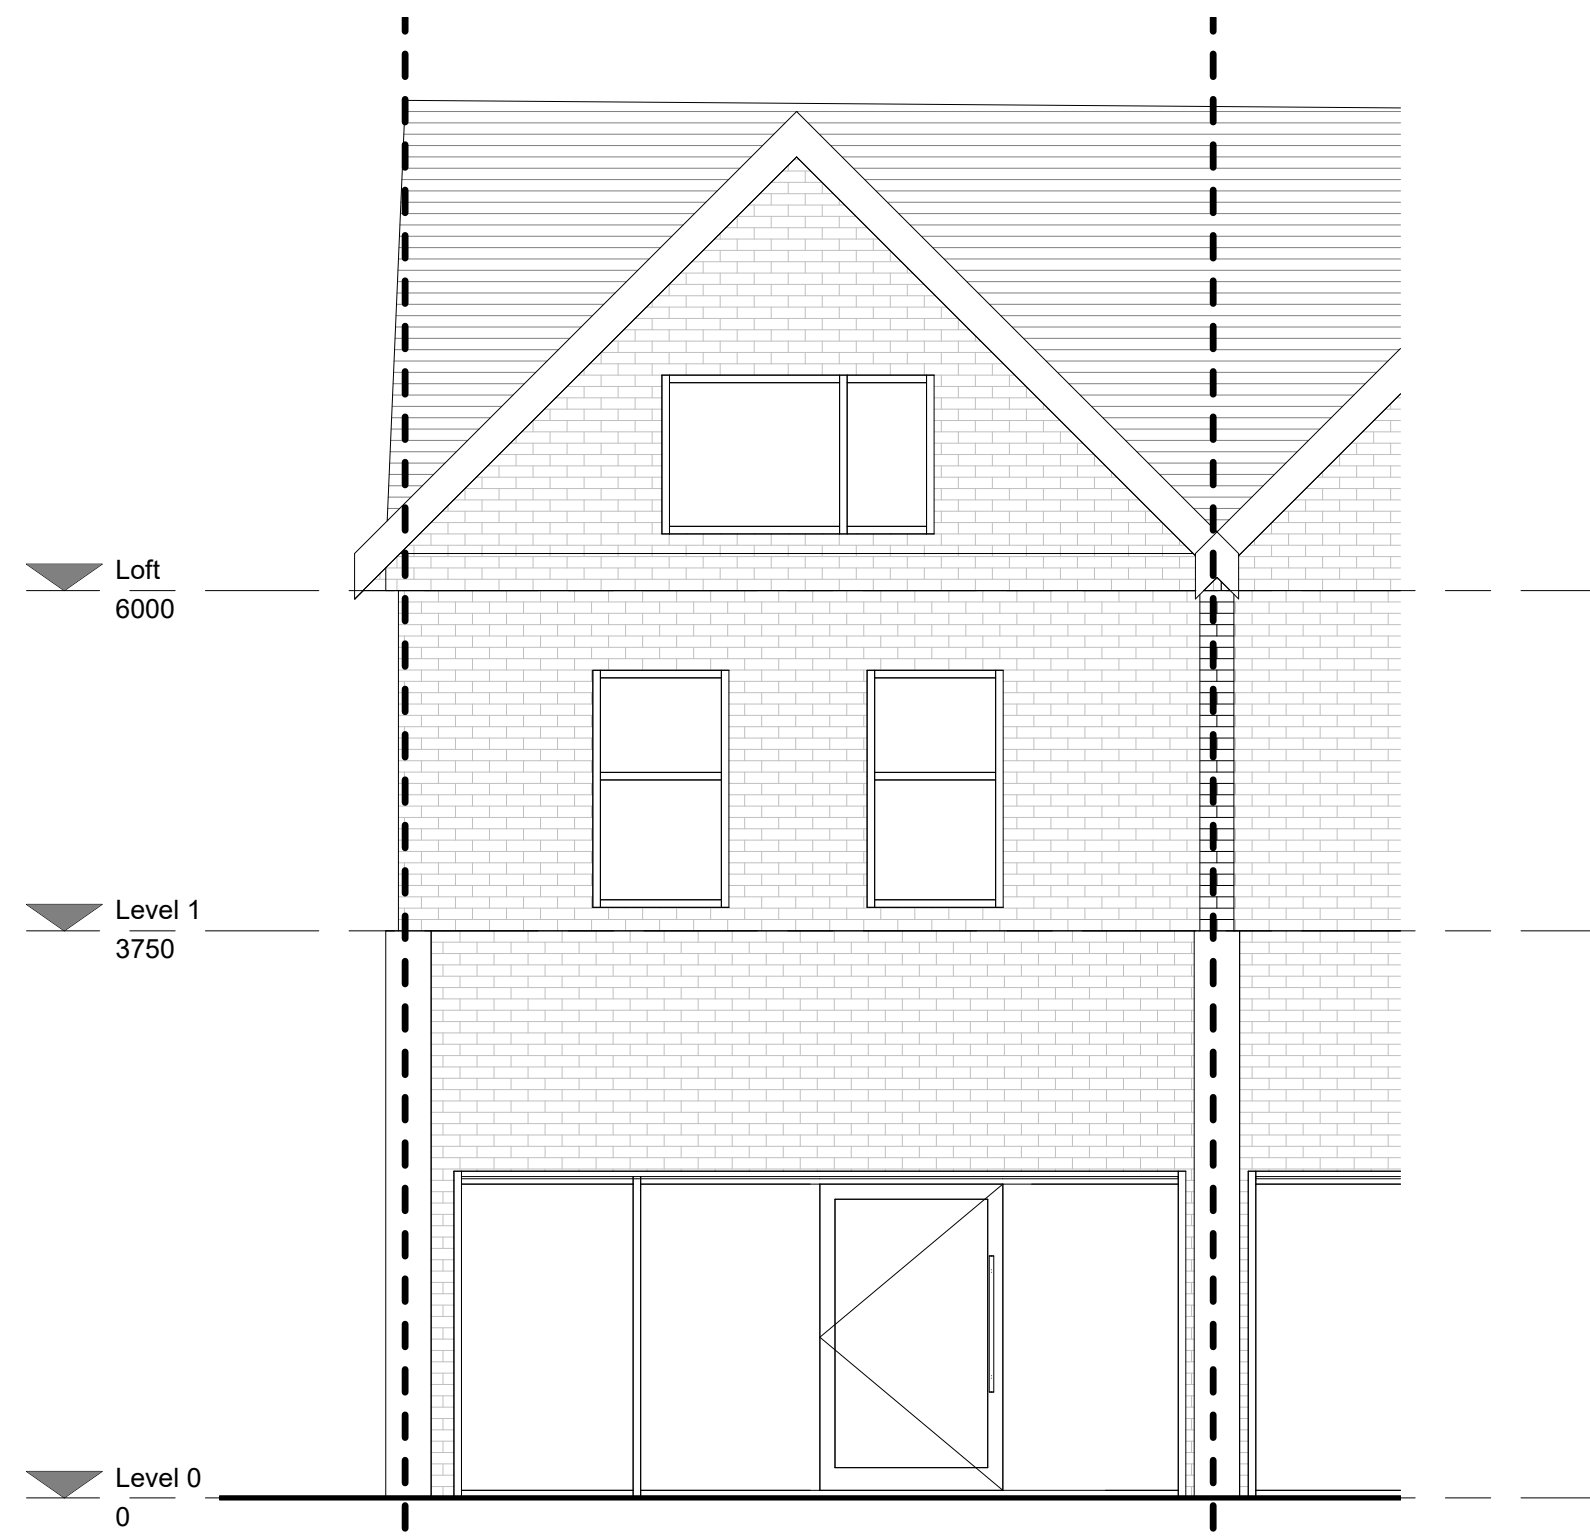

1 Existing Front Elevation
1 : 50

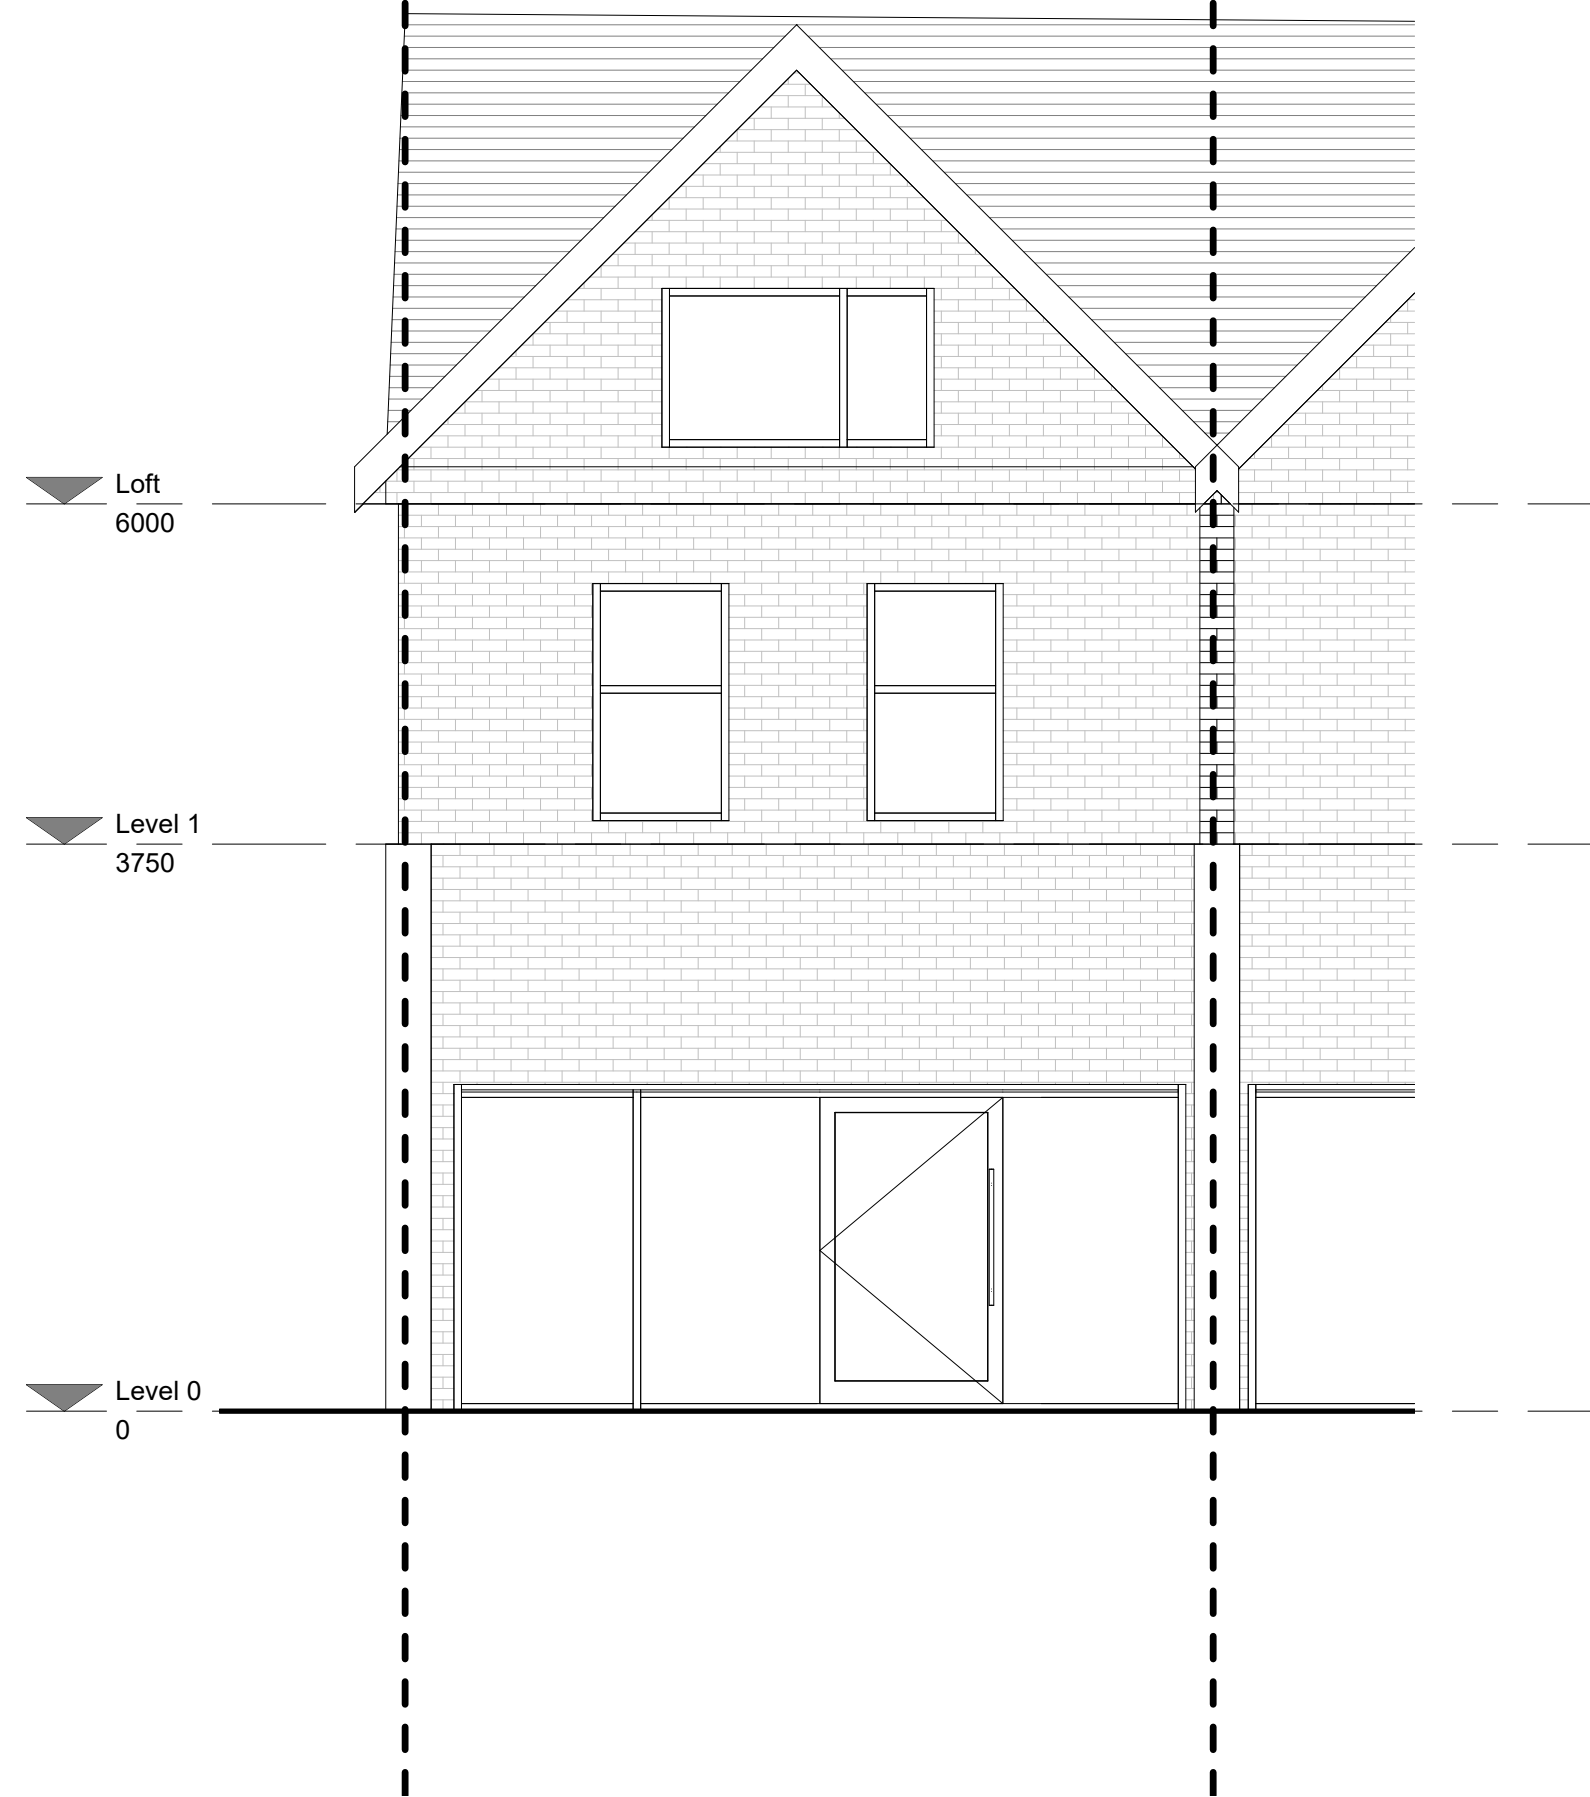

VISUAL SCALE 1:50 @ A1

Status PLANNING PERMISSION		
Client Mr Hussain		
Project Title 53 Manchester Road, M21 9PW.		
Drawing Title Existing and Proposed Front Elevation A1		
Project No. 2024		
Drawing No. 002-SI-XX-00-DR-I-P5	Rev 1 : 50	
Created By Author		
m83 Associates Ltd		
London Office 3rd Floor, 86-90 Paul Street, London, EC2A 4NE Manchester Office Bartle House, 9 Oxford Court, Manchester, M2 3WQ		
<div><div><div>Architects Registration Board</div></div><div><div>Chartered Practices</div></div></div>		