



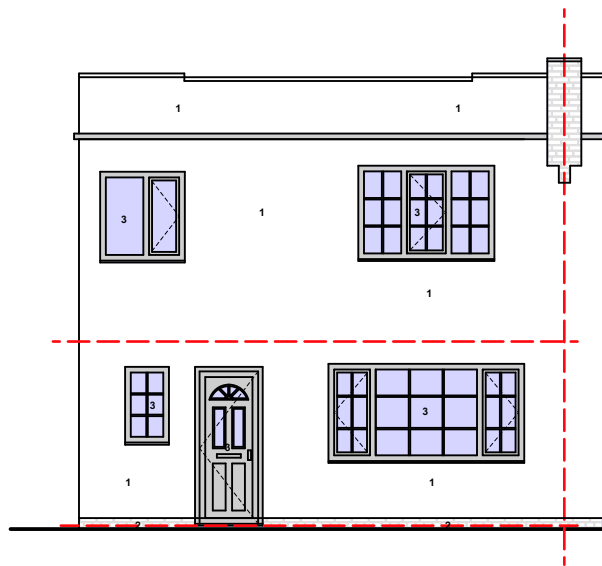

PROPOSED GA FRONT  
ELEVATION @1:100



PROPOSED GA SIDE  
ELEVATION 1 @1:100

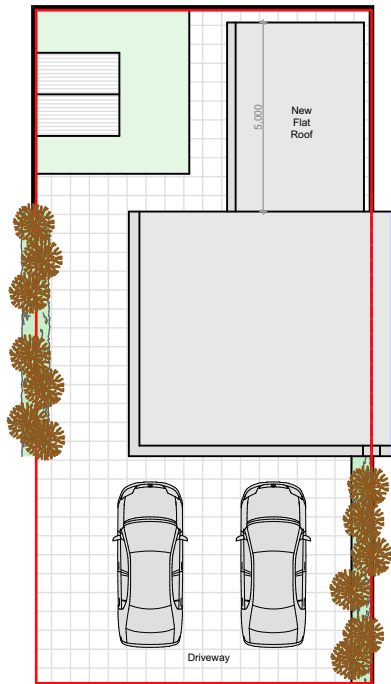

KINGSWAY

PROPOSED GA SITE  
PLAN @1:200

notes

This drawing is subject to a detailed building and site survey, therefore no guarantee of its accuracy can be given. This drawing has been draughted in accordance with the clients design requirements. All areas are approximate and are subject to a detailed building and site survey and further design development. All dimensions should be checked prior to commencement of construction on site. Measurements should not be taken off the drawing.

All dimensions shown are in millimetres (mm).

Text Key

1. Existing render
2. Existing facing brickwork
3. Existing uPVC door/window
4. Proposed render
5. Proposed facing brickwork
6. Proposed uPVC door/window




SCALE BAR 1:100


SCALE BAR 1:200



PROPOSED GA REAR  
ELEVATION @1:100

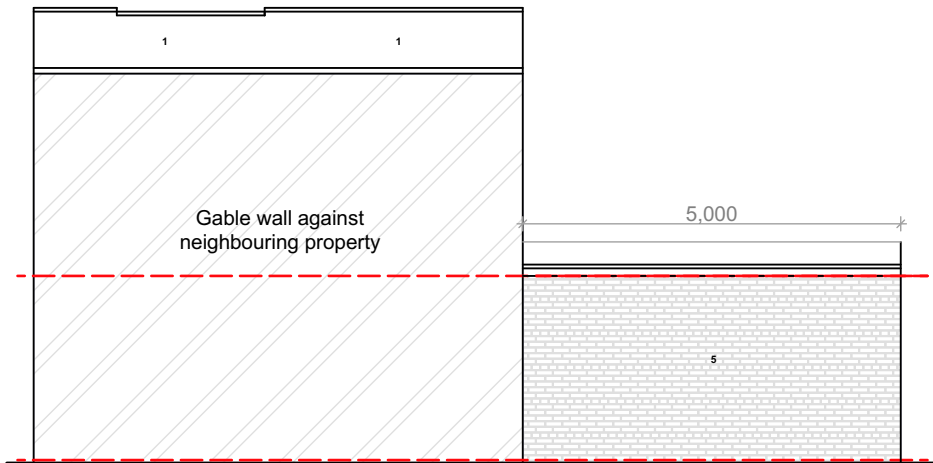

PROPOSED GA SIDE  
ELEVATION 2 @1:100

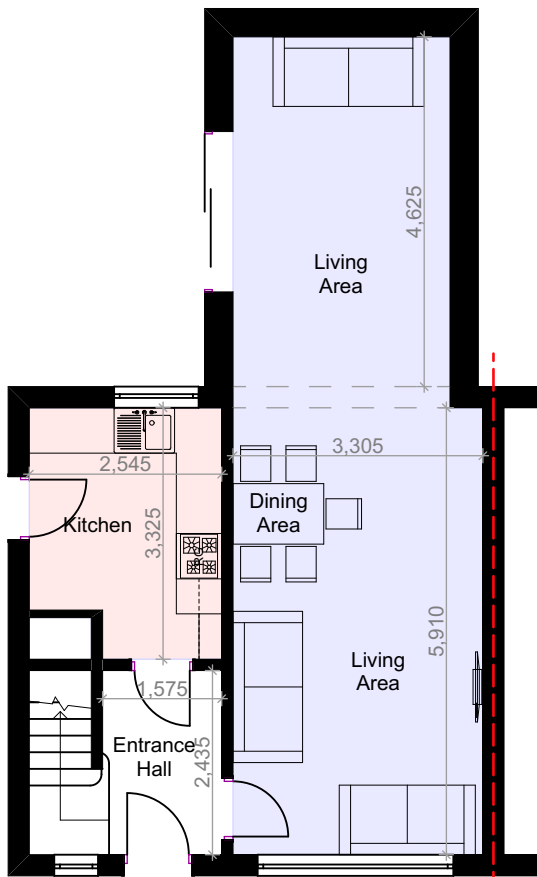

PROPOSED GA GROUND  
FLOOR PLAN @1:100

PL0 Planning Issue

15.10.24



NADA Architects Ltd  
169 Kingsway  
Burnage  
Manchester  
M19 2ND  
Mob: 07974 735527  
E: ahmed@nadaarchitects.com  
W: www.nadaarchitects.com

D - design PL - planning PT - pre-tender  
T - tender P - preliminary  
C - construction R - record

JALAL HUSSAIN

SINGLE STOREY EXTENSIONS  
888 KINGSWAY,  
MANCHESTER, M20 5NR

PROPOSED GA ELEVATIONS  
FLOOR PLANS & SITE PLAN

scale 1:100 @ A3 date 15.10.24 drawn MI checked AC

job no (category) dwg no revision

24-1295 (02)001 PL0

Drawing measurements shall not be obtained by scaling. Verify all dims prior to construction. Immediately report any discrepancies on this drawing to Architect. This drawing shall be read in conjunction with associated specifications and related consultant's documents.