




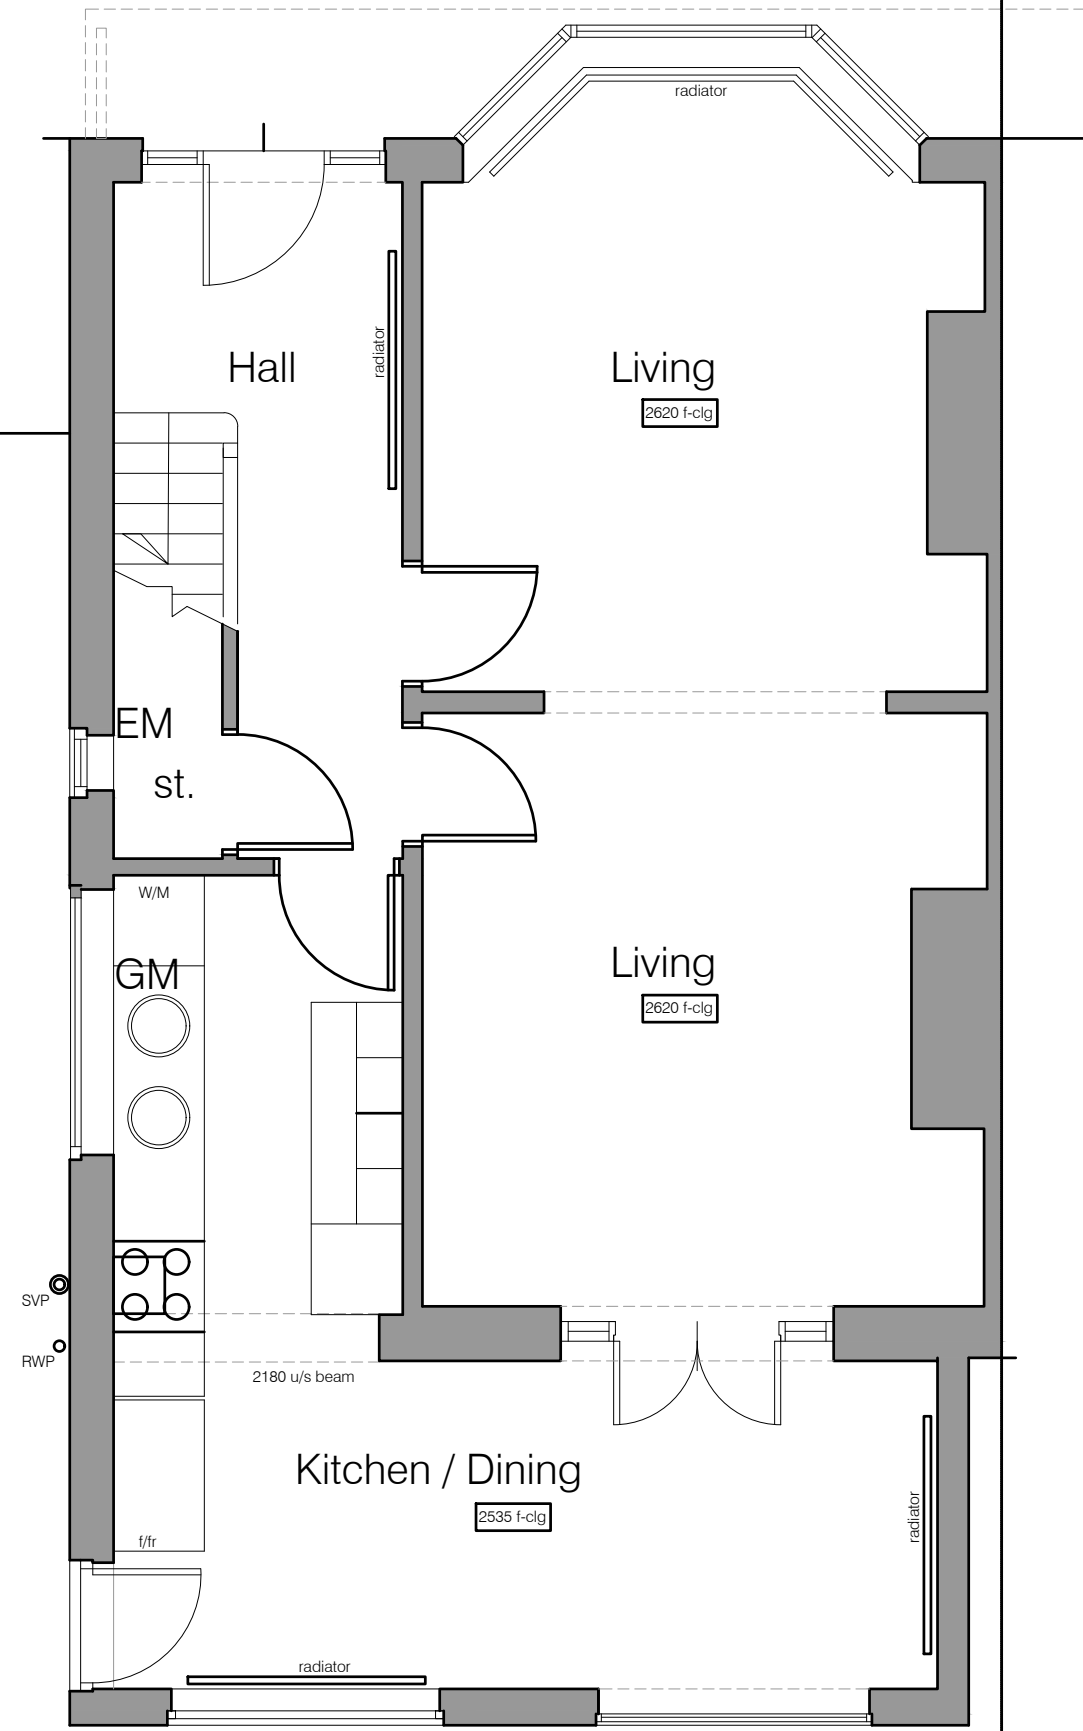


GROUND FLOOR PLAN

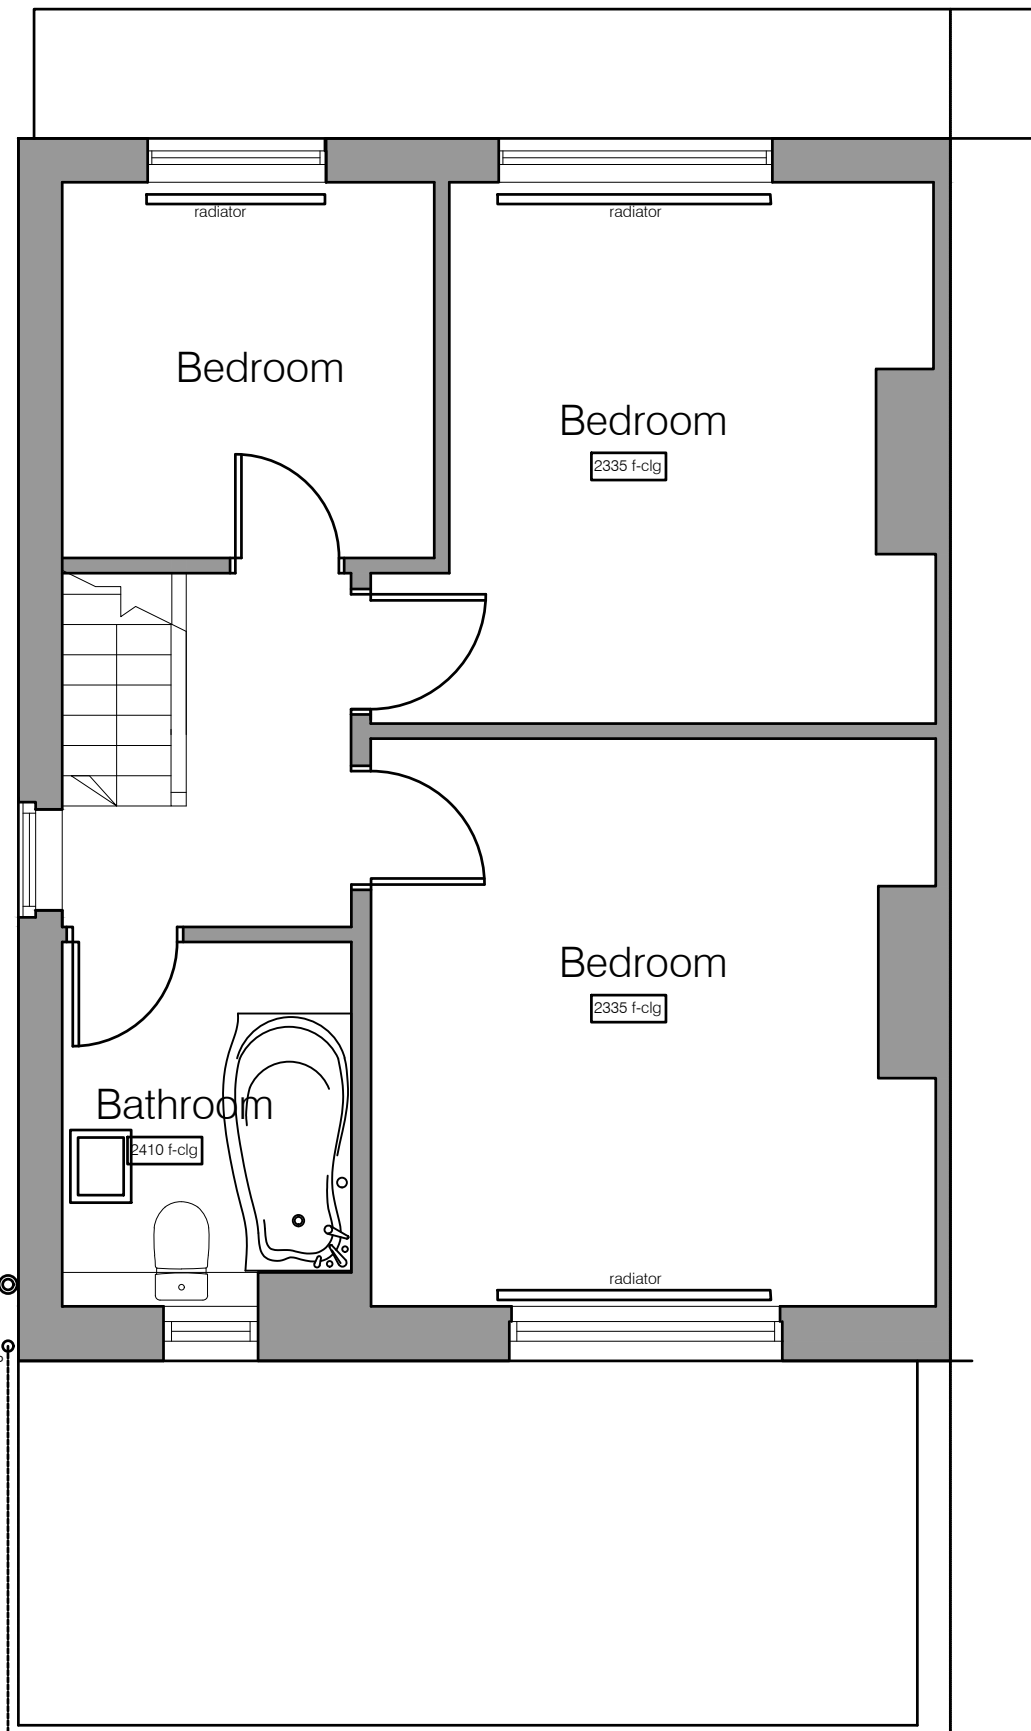


FIRST FLOOR PLAN

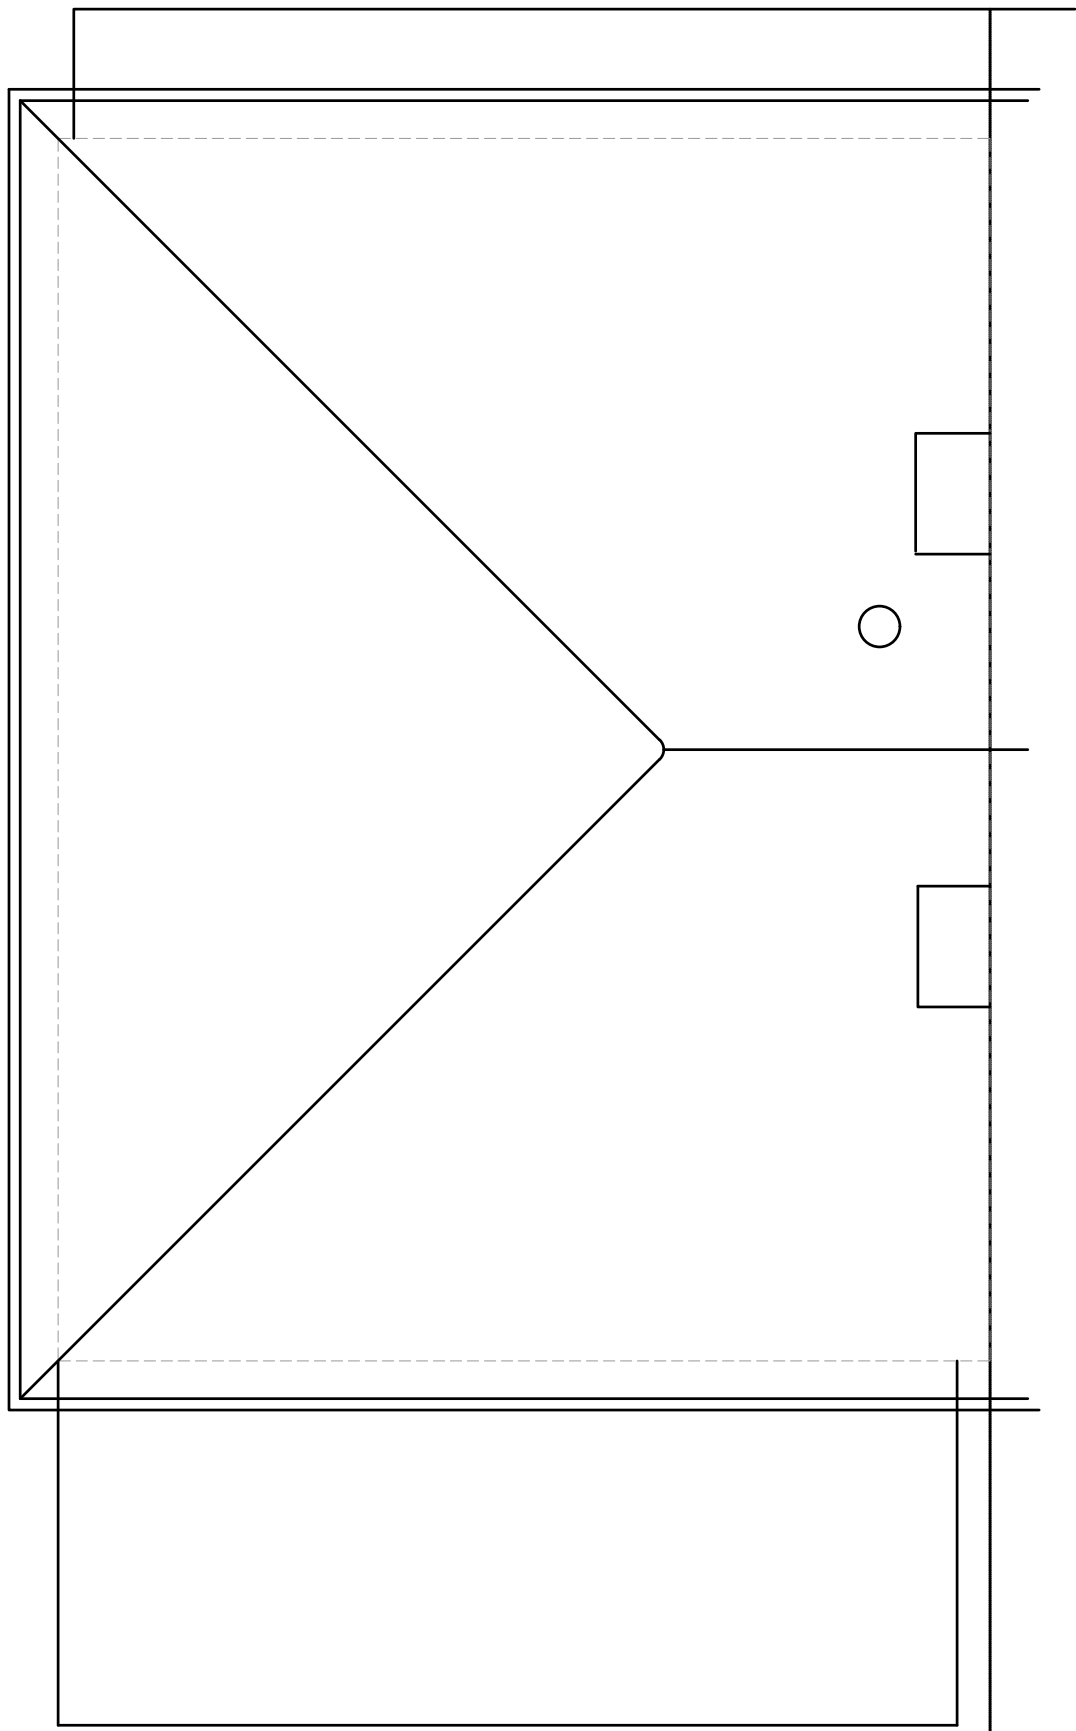

ROOF PLAN

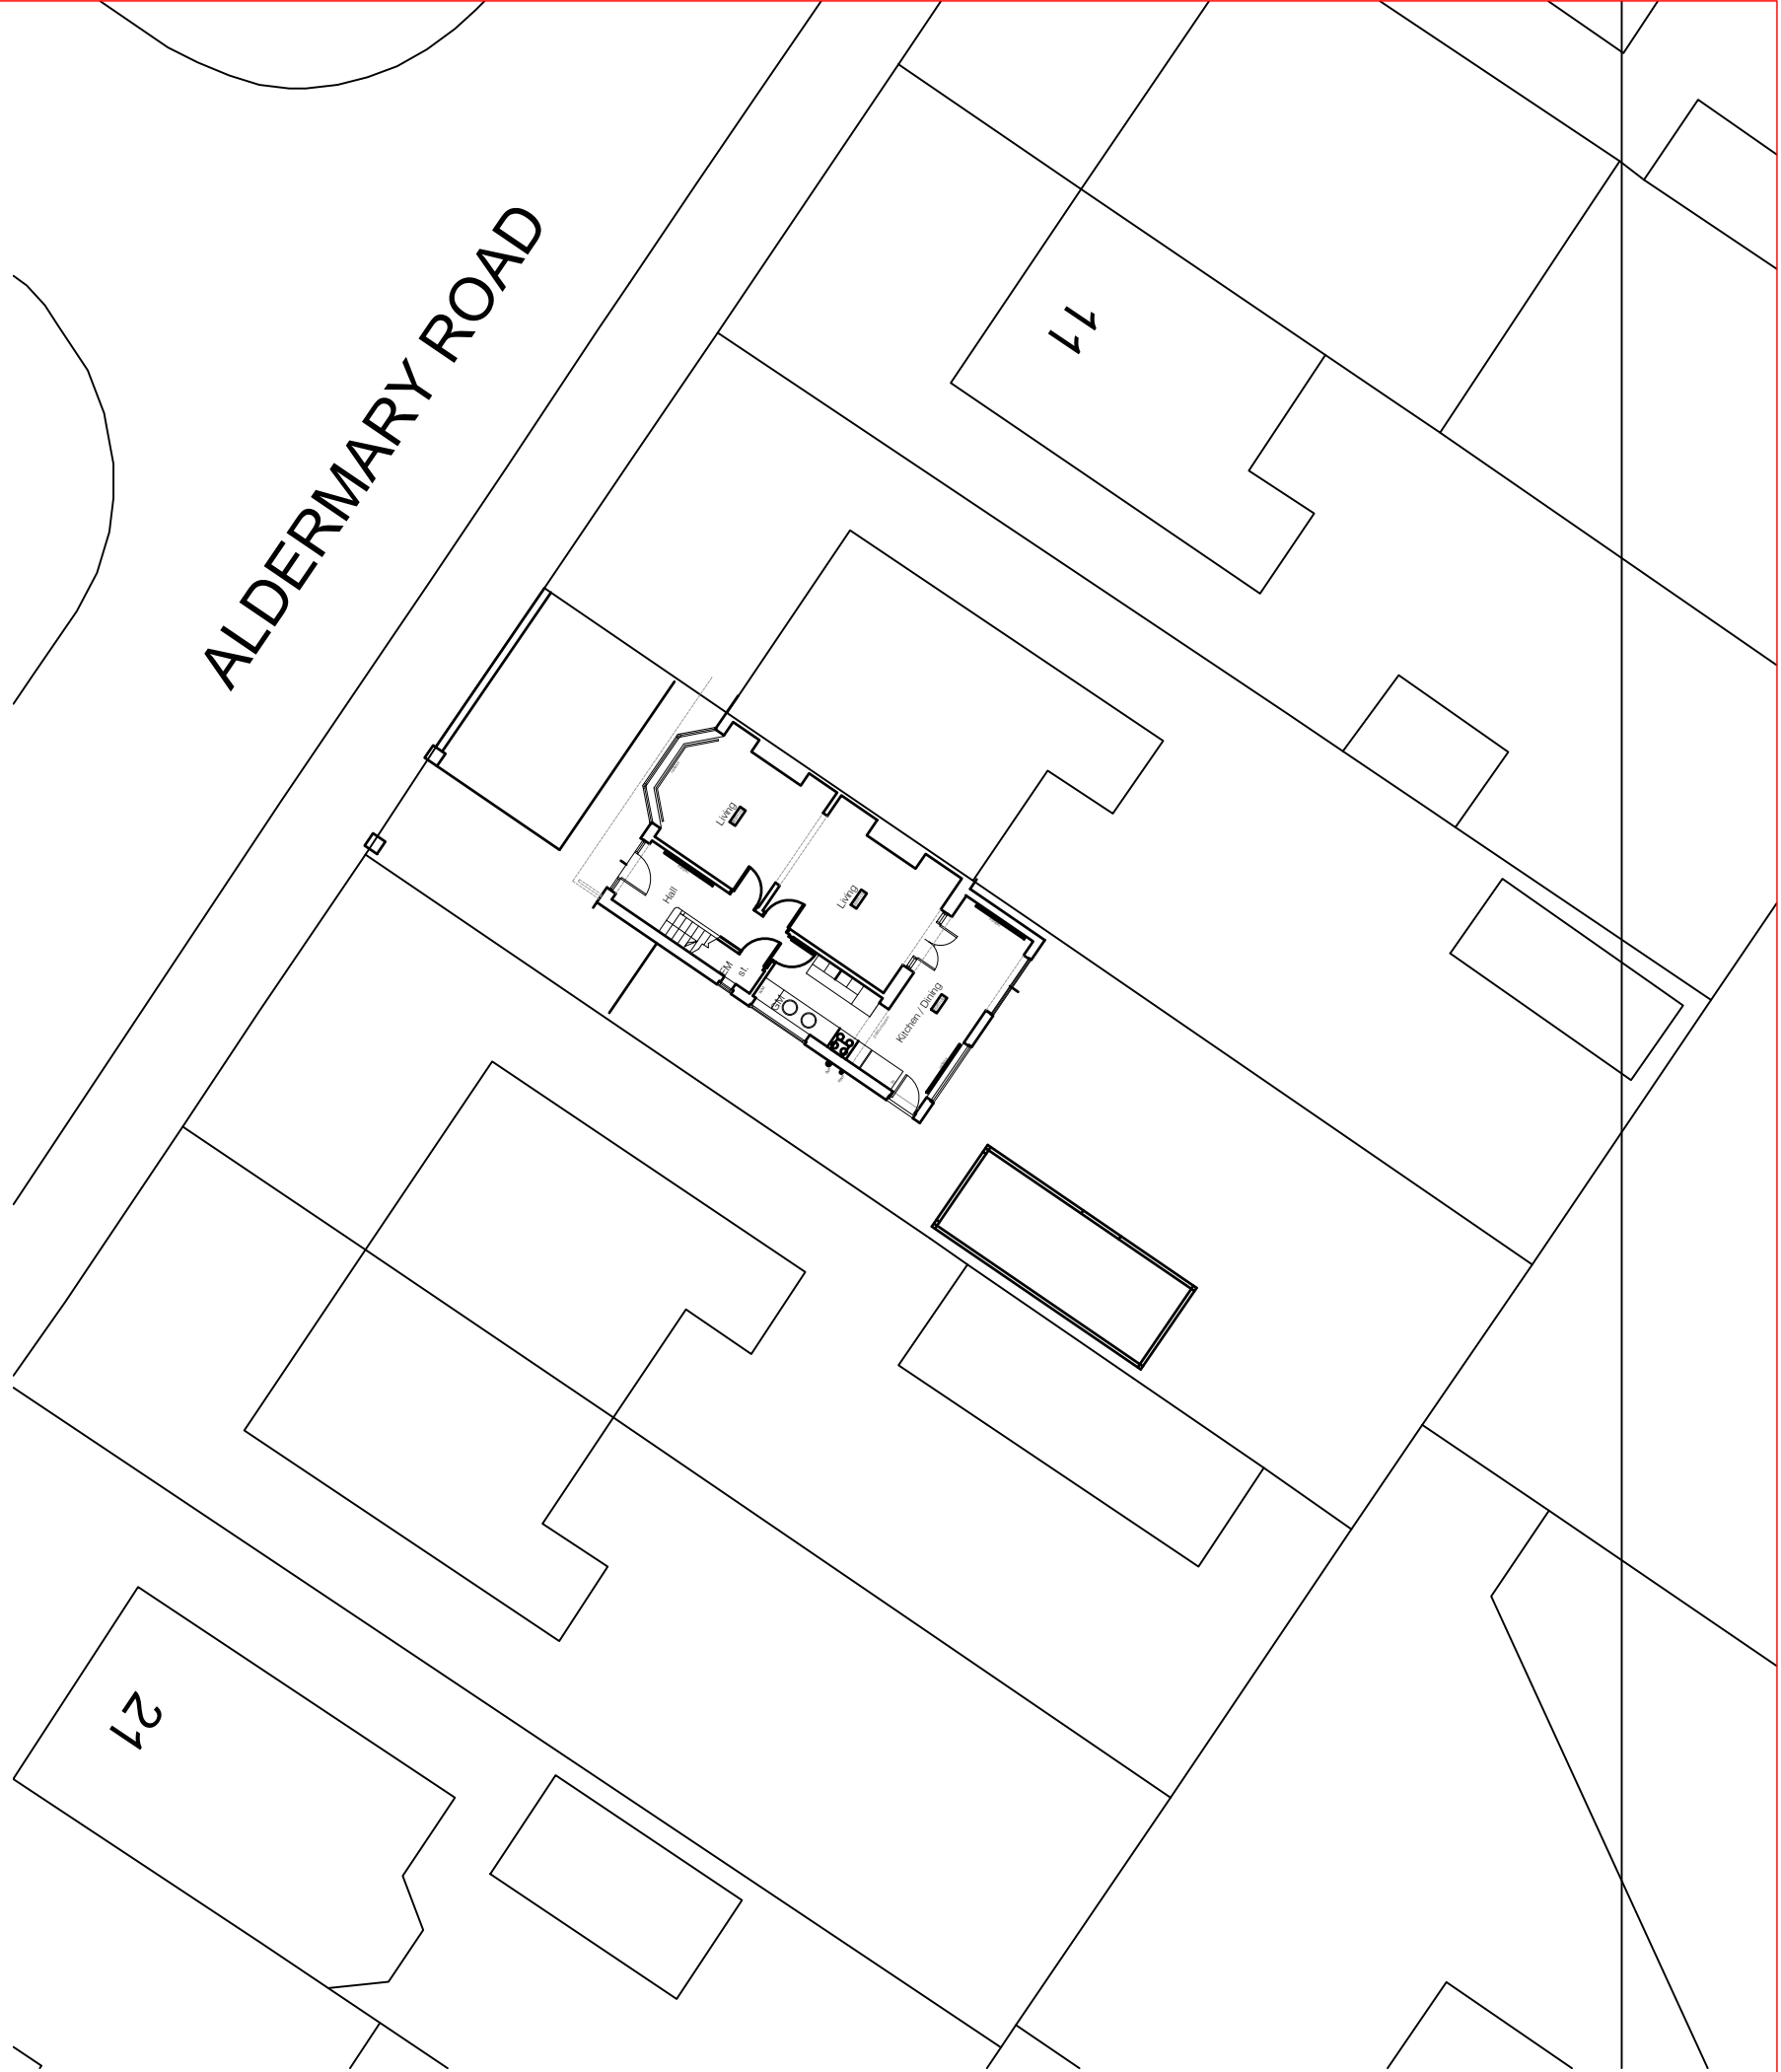


BLOCK PLAN 1:200

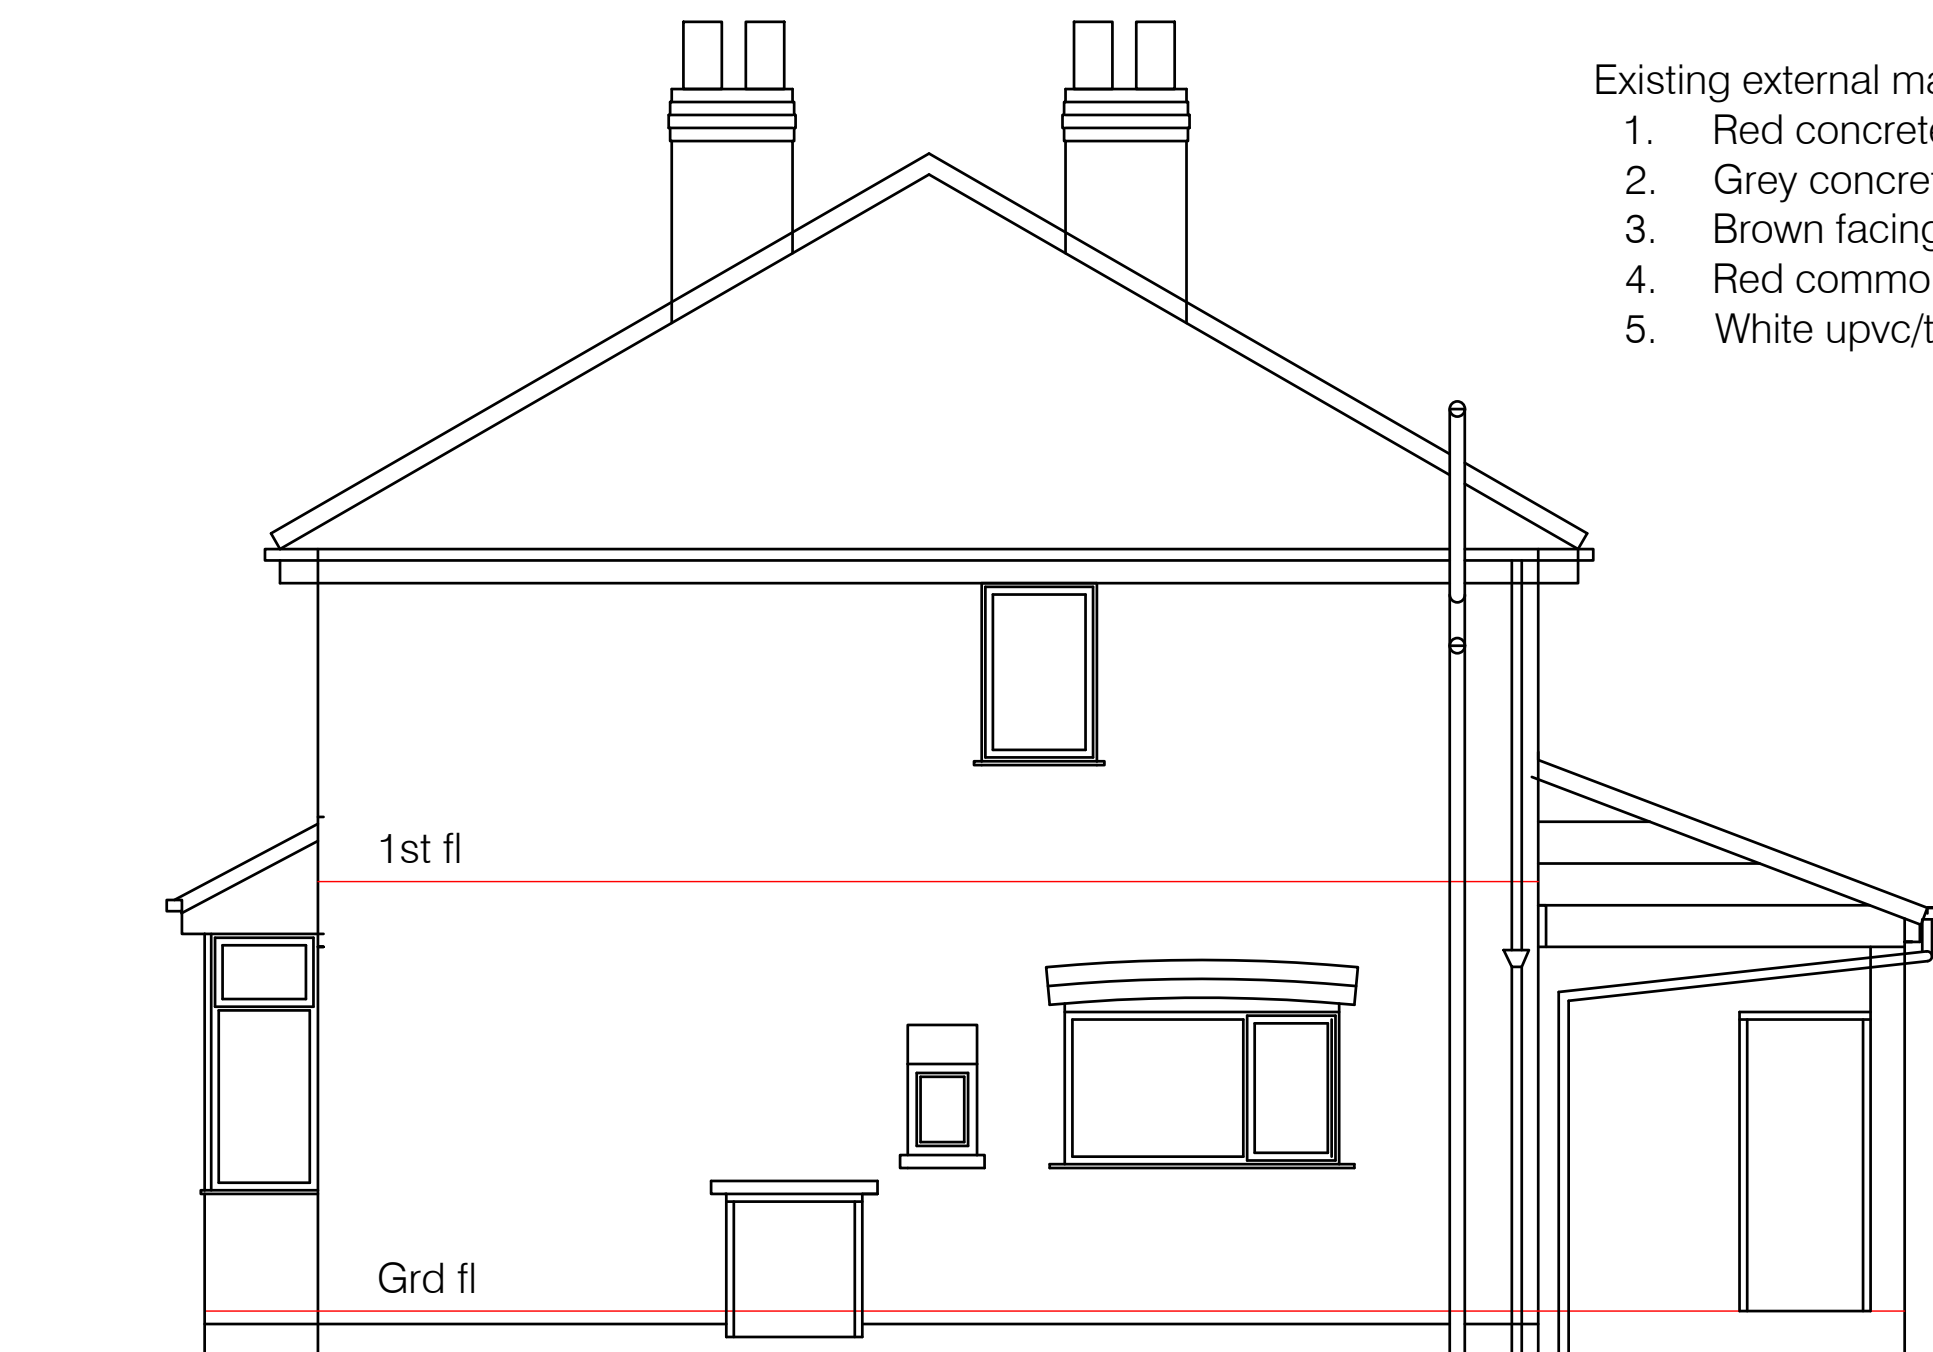


SIDE ELEVATION

- Existing external materials:
1. Red concrete pantiled main roof with black fascias/soffits, rw goods
 2. Grey concrete tiles over over rear GF extension
 3. Brown facing brick lower and white render upper wall to front elevation
 4. Red common brickwork to rear and side elevation facing garden,
 5. White upvc/timber framed double glazed windows/external doors

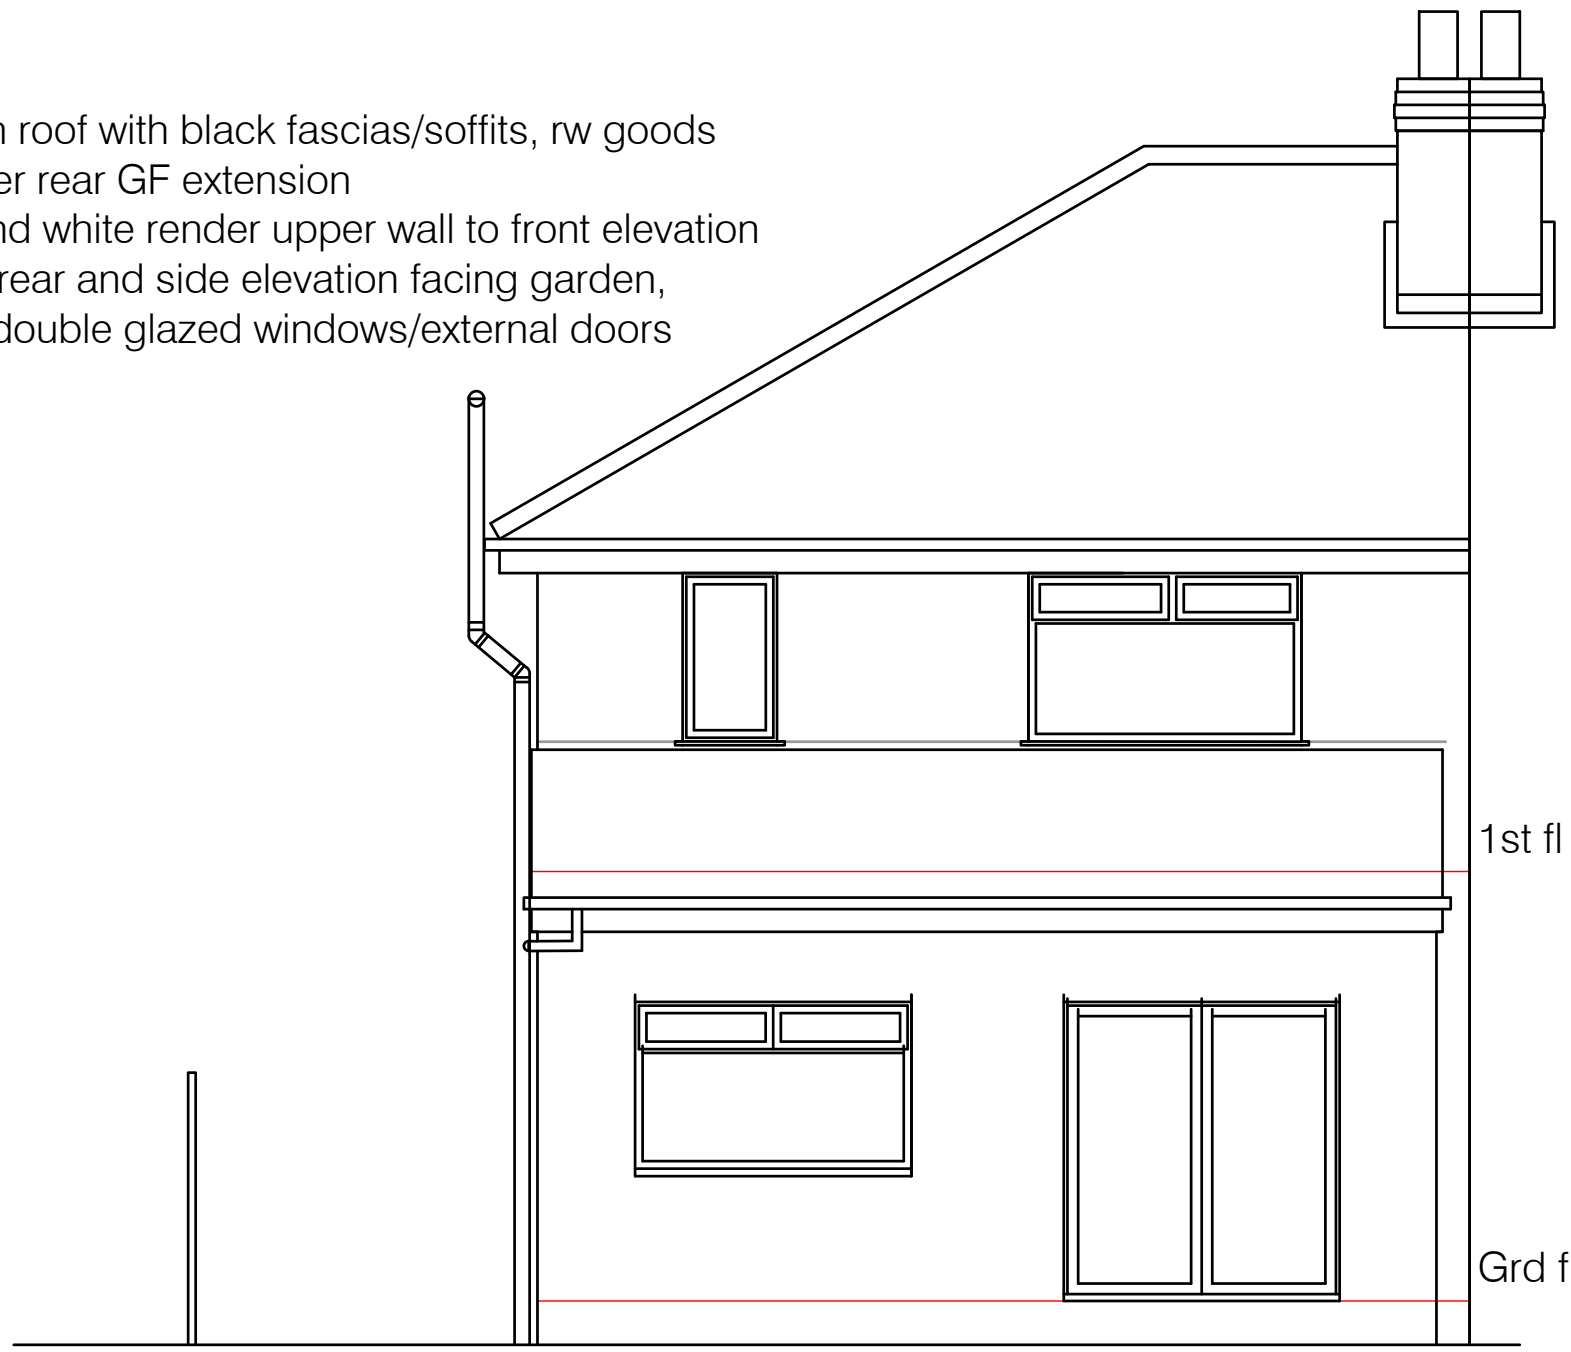

REAR ELEVATION

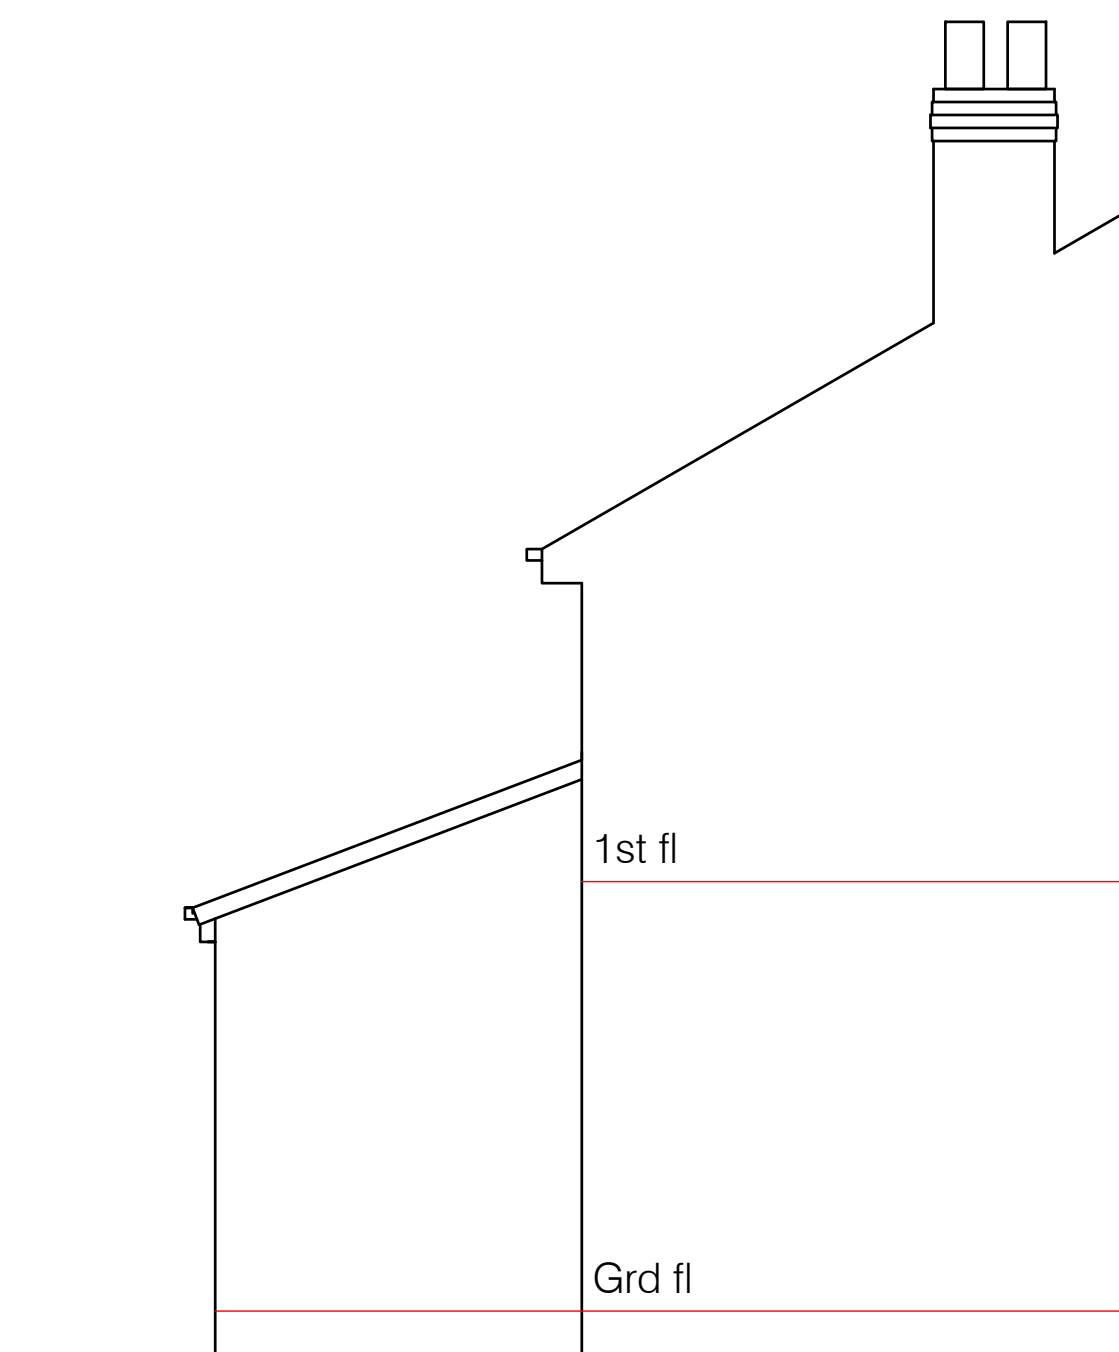

SIDE ELEVATION

Simon R Miles
Chartered Architect
Didsbury
Manchester
T: 07778 137830
E: srmilesarchitect@gmail.com

Revision	Date	Revision note
----------	------	---------------

Notes

Project :
15 ALDERMARY ROAD CHORLTON
Title :
Existing Floor Plans and Elevations
Drawing number :
24 443 PL100
Client :
MR A TREADWELL

Scale :
50, 200 @A1
Date :
04.10.2024
CAD Ref :
24 443
Drawn by :
SRM

SRM

Simon R Miles BA Hons Dip Arch RIBA
Chartered Architect

Do not scale. Contractors must check all dimensions on site before preparing production drawings or commencing any work. This drawing and its design is the copyright of S.R.Miles Ltd and may not be reproduced in any form whatsoever without their prior express written consent.