

SHEET ID: 86DICREVA

DATE: 29/09/2024

SITE ADDRESS

86 Dickenson Road
Rusholme
Manchester
M14 5HF

DRAWINGS LIST

Existing:
East Elevation
North Elevation
South Elevation
West Elevation
Location Plan
Site Plan
Ground Floor Plan
First Floor Plan

DESIGNER


Nasar Ishfaq
JAAN Architects Ltd
www.JAANarchitects.co.uk
07817 086 944

CLIENT


Mr Hassan Saleh

Proposed:


East Elevation
North Elevation
South Elevation
West Elevation
Location Plan
Site Plan
Ground Floor Plan
First Floor Plan

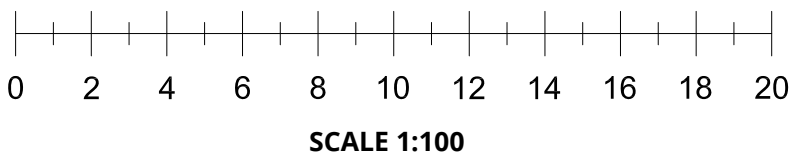

SCALE 1:100

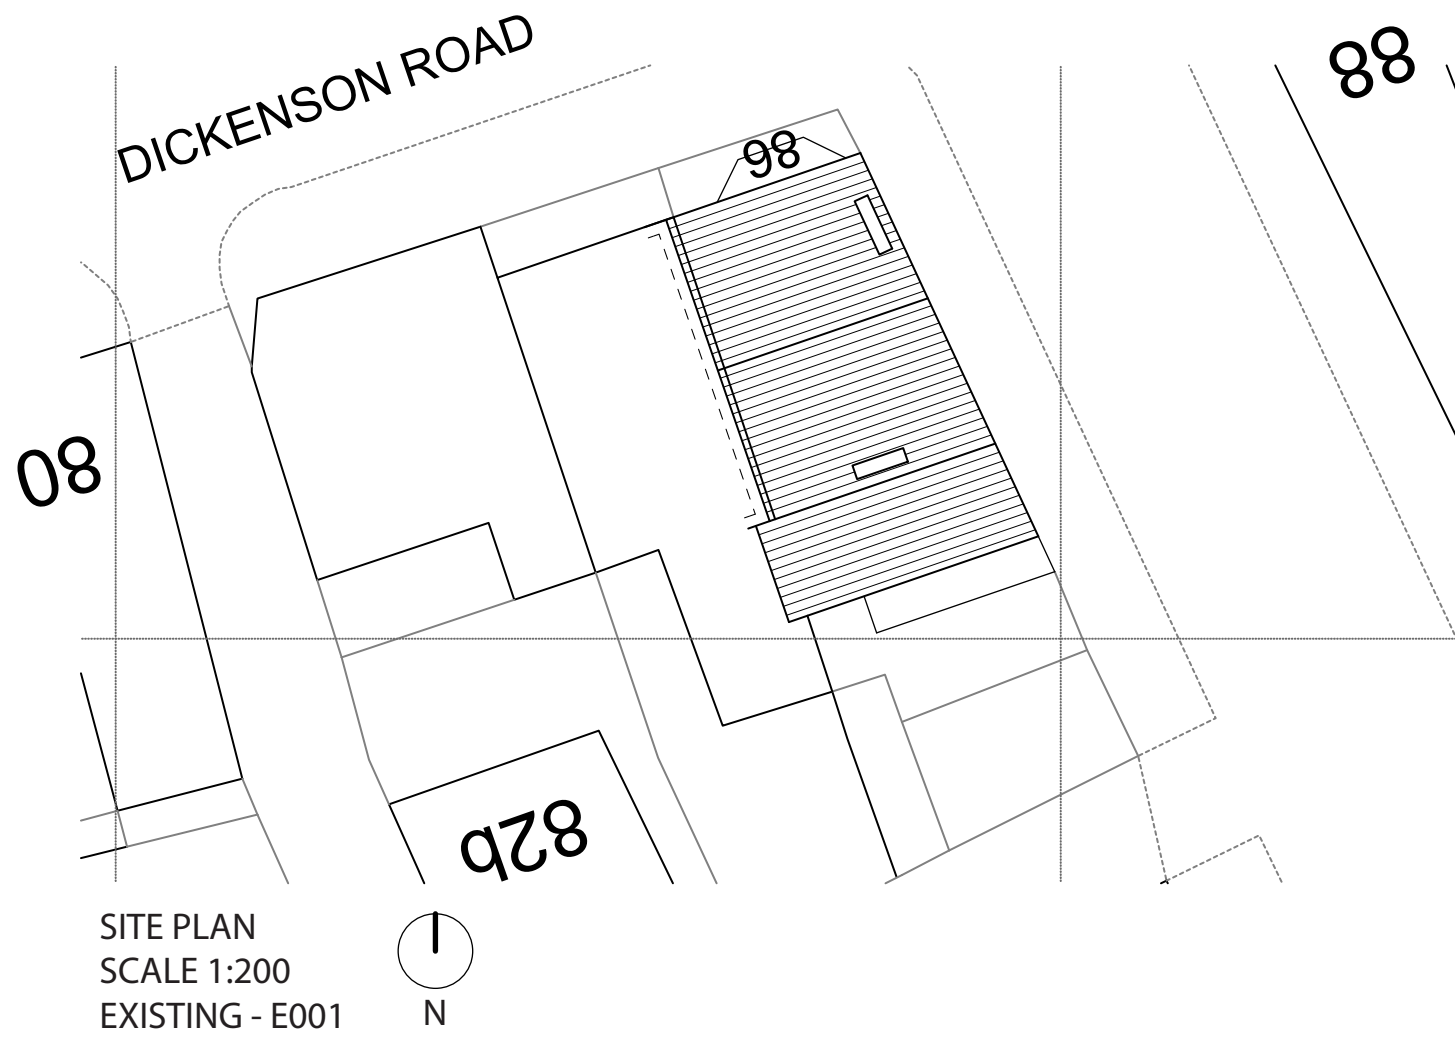


SITE PLAN
SCALE 1:200
EXISTING - E001

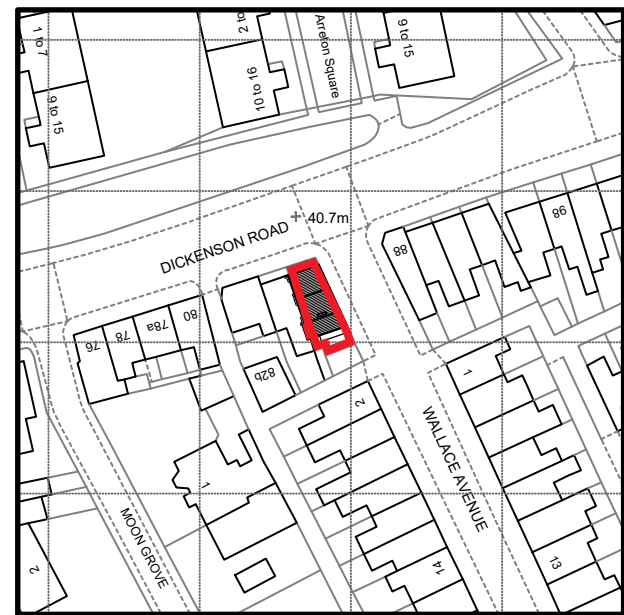


LOCATION PLAN
SCALE 1:1250
EXISTING - E002




GROUND FLOOR
SCALE 1:100
EXISTING - E004

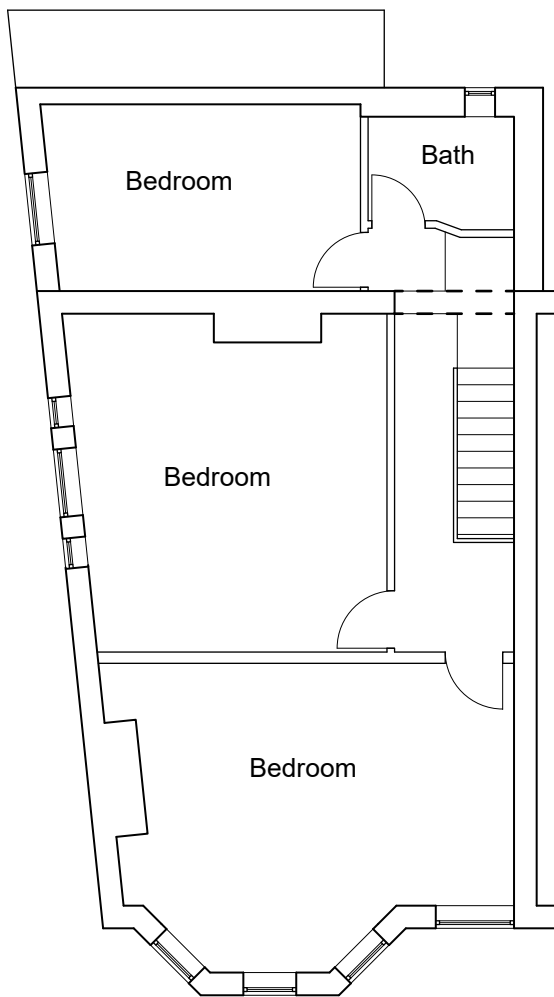


FIRST FLOOR
SCALE 1:100
EXISTING - E003

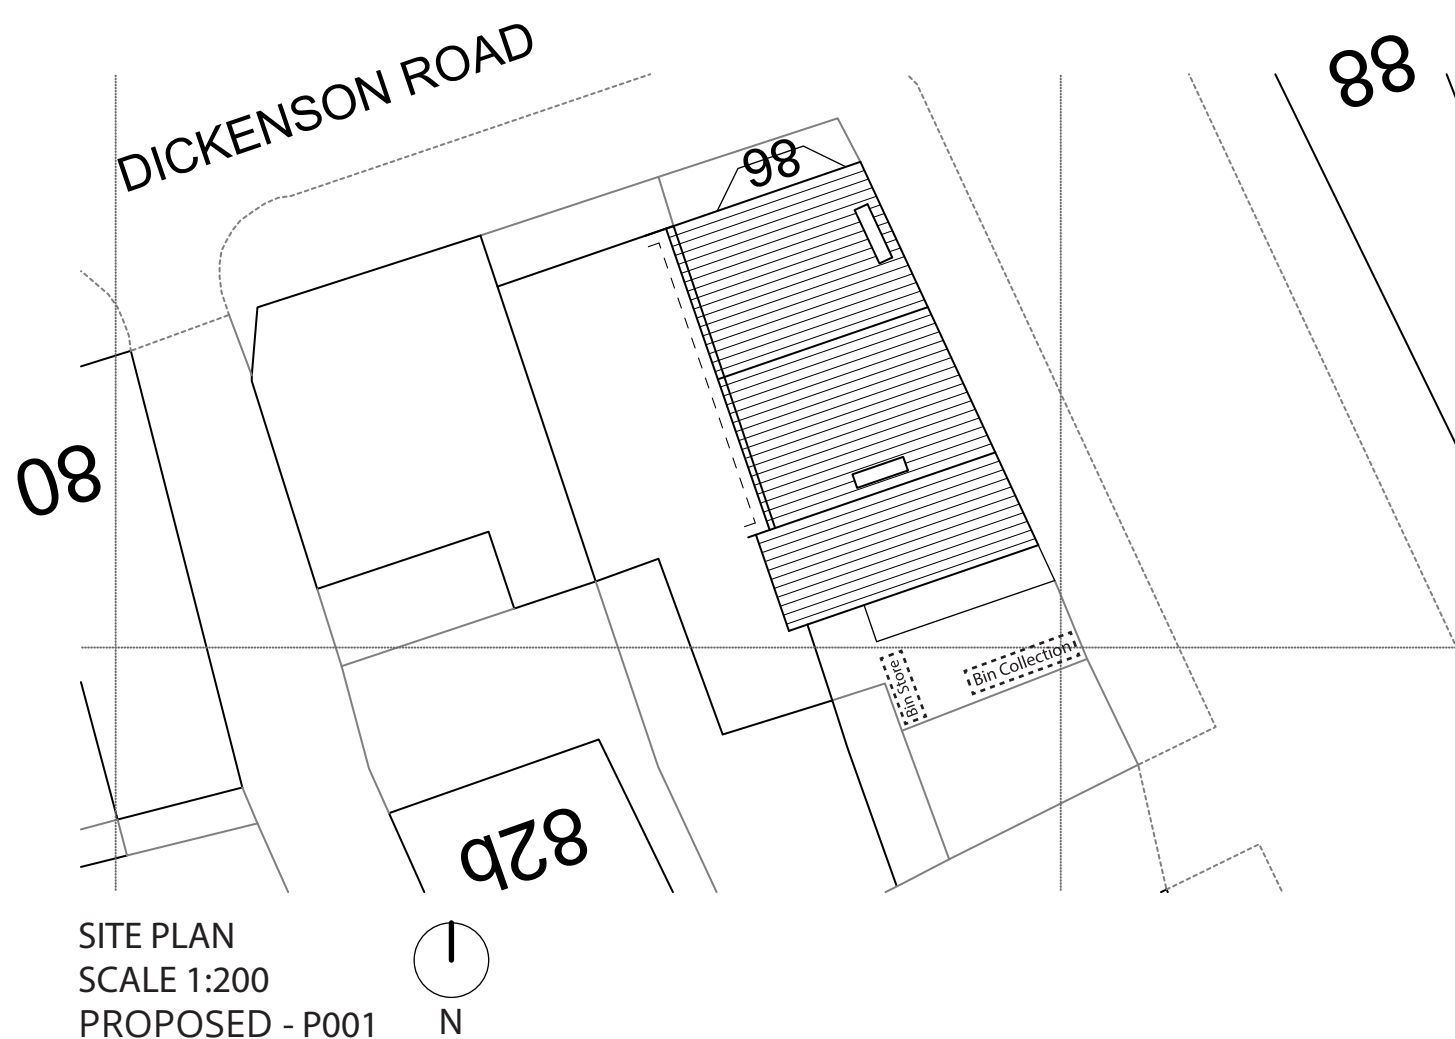


SITE PLAN
SCALE 1:200
PROPOSED - P001

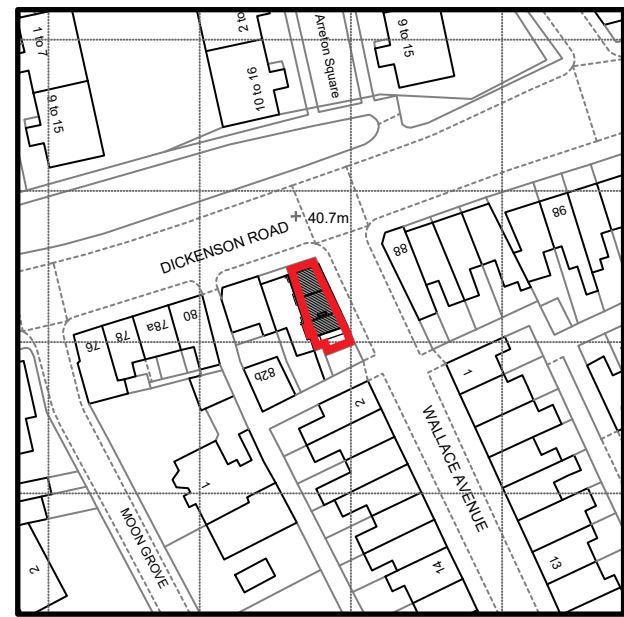


LOCATION PLAN
SCALE 1:1250
PROPOSED - P002

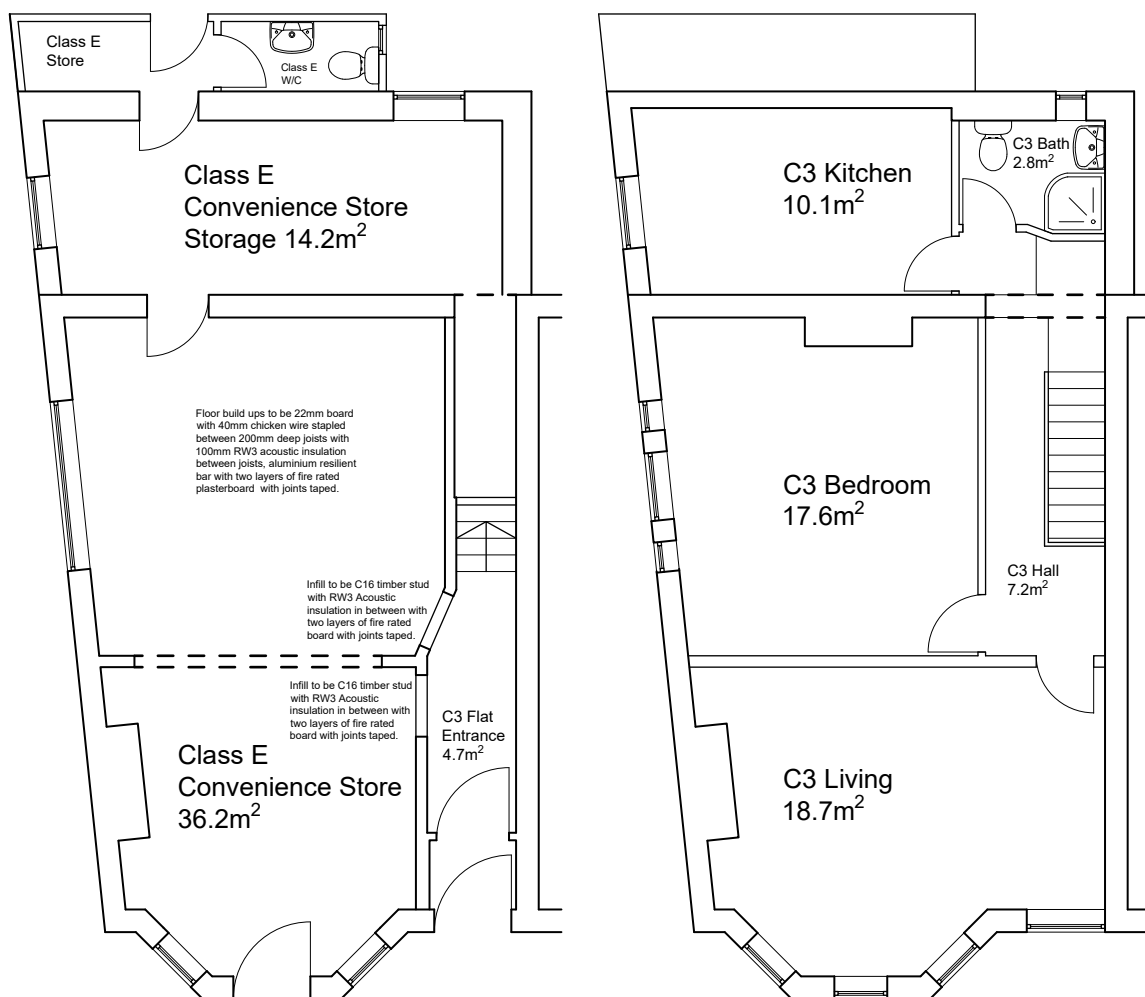


GROUND FLOOR
SCALE 1:100
PROPOSED - P005

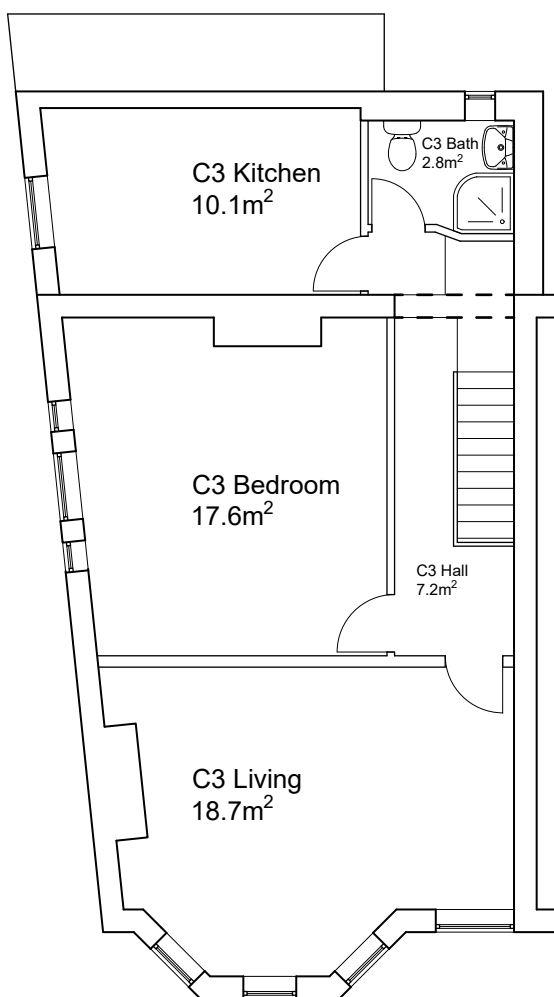


FIRST FLOOR
SCALE 1:100
PROPOSED - P004

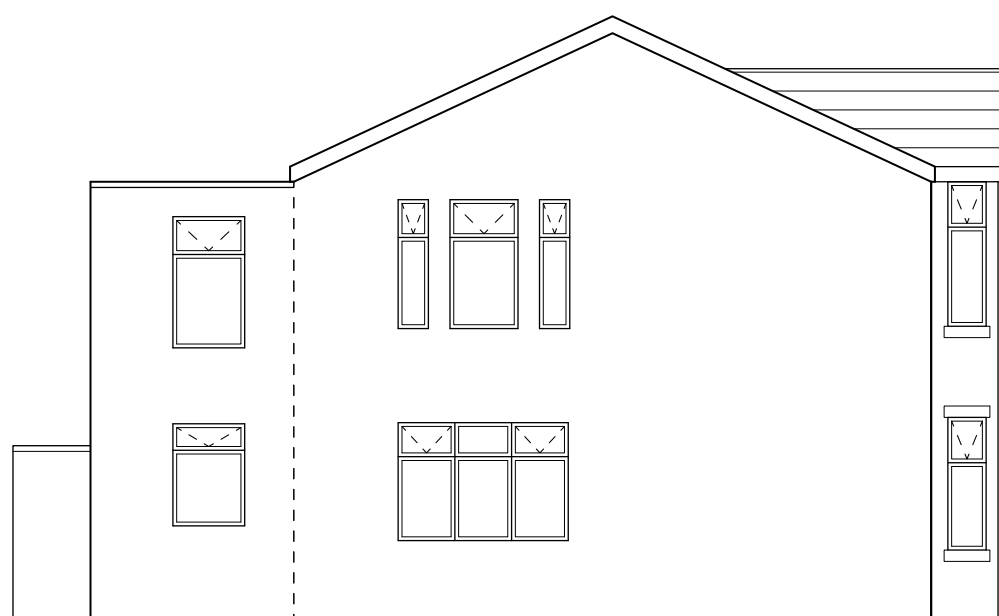


EAST ELEVATION
SCALE 1:100
EXISTING - E005

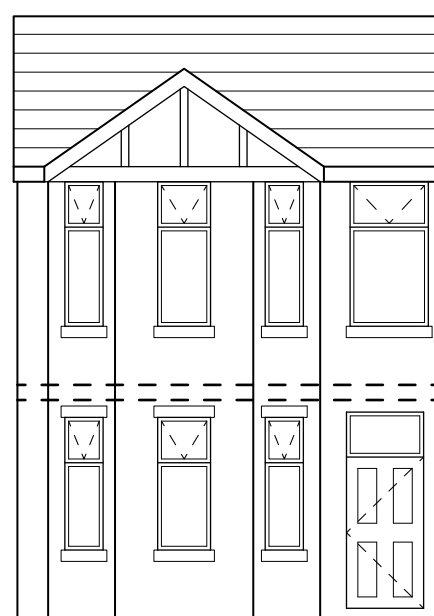

NORTH ELEVATION
SCALE 1:100
EXISTING - E006

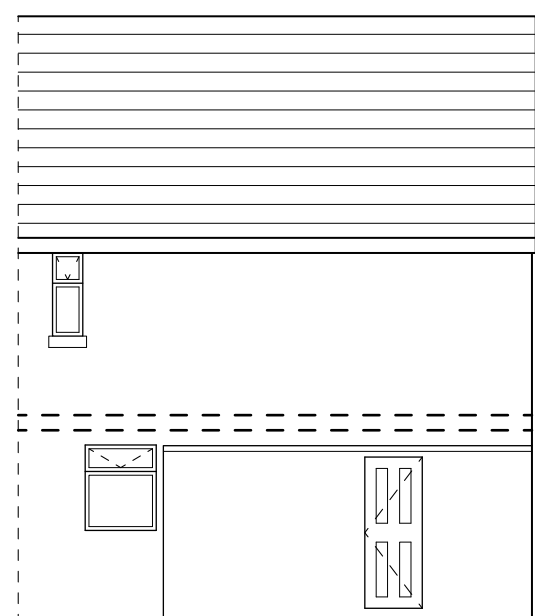


SOUTH ELEVATION
SCALE 1:100
EXISTING - E007

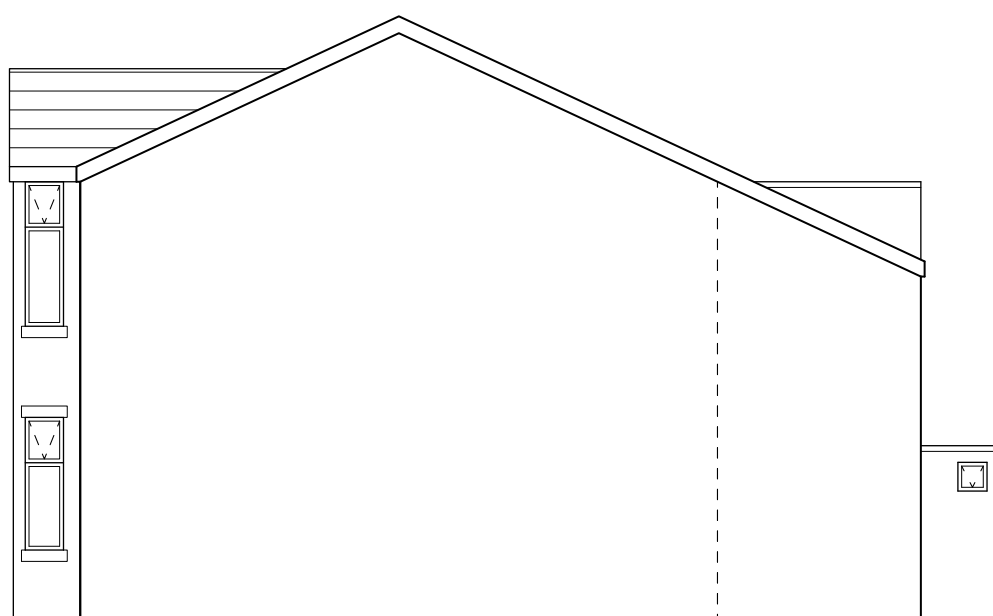


WEST ELEVATION
SCALE 1:100
EXISTING - E008




EAST ELEVATION
SCALE 1:100
PROPOSED - P006

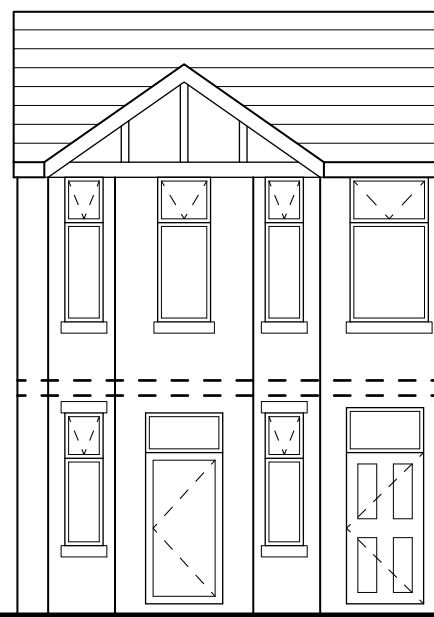

NORTH ELEVATION
SCALE 1:100
PROPOSED - P007

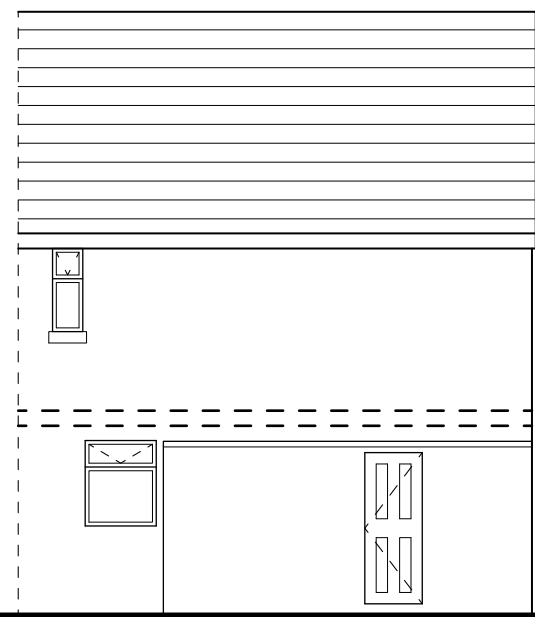

SOUTH ELEVATION
SCALE 1:100
PROPOSED - P008

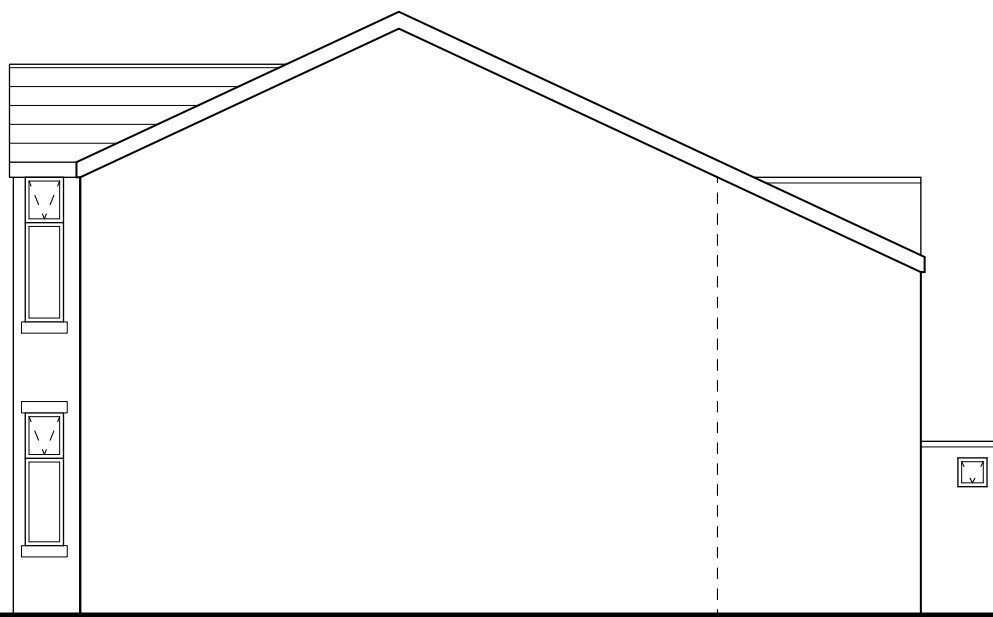

WEST ELEVATION
SCALE 1:100
PROPOSED - P009