



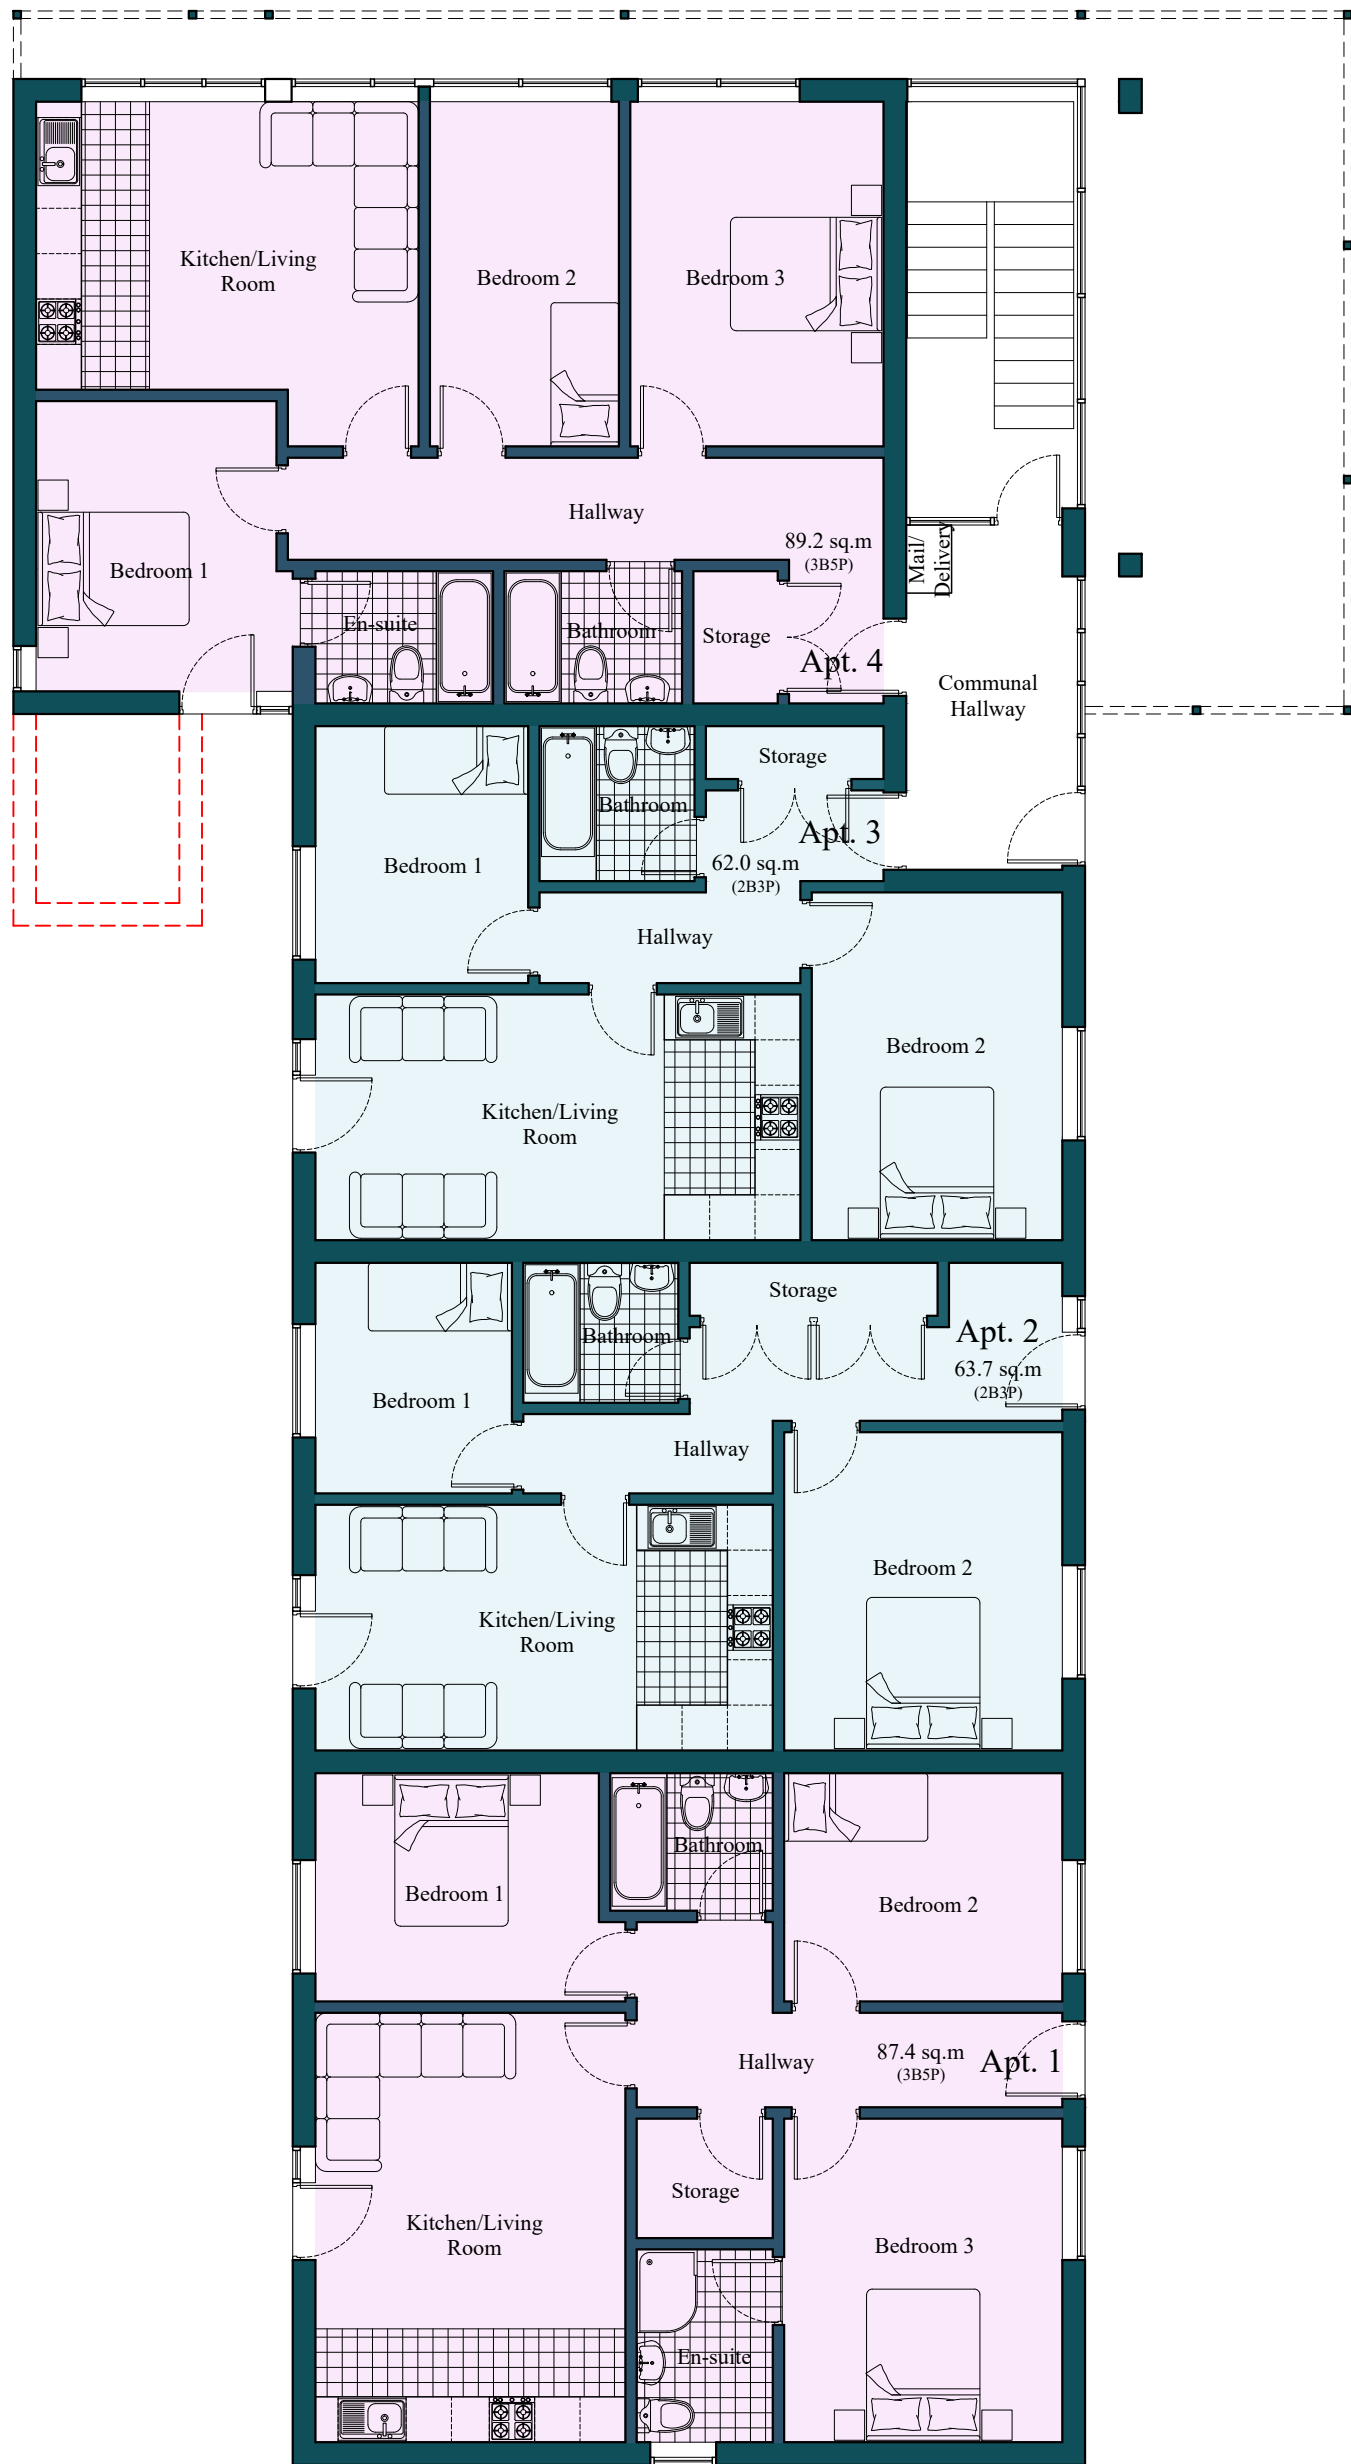


Proposed G/F Plan
1:100

Scale Bar 1:100

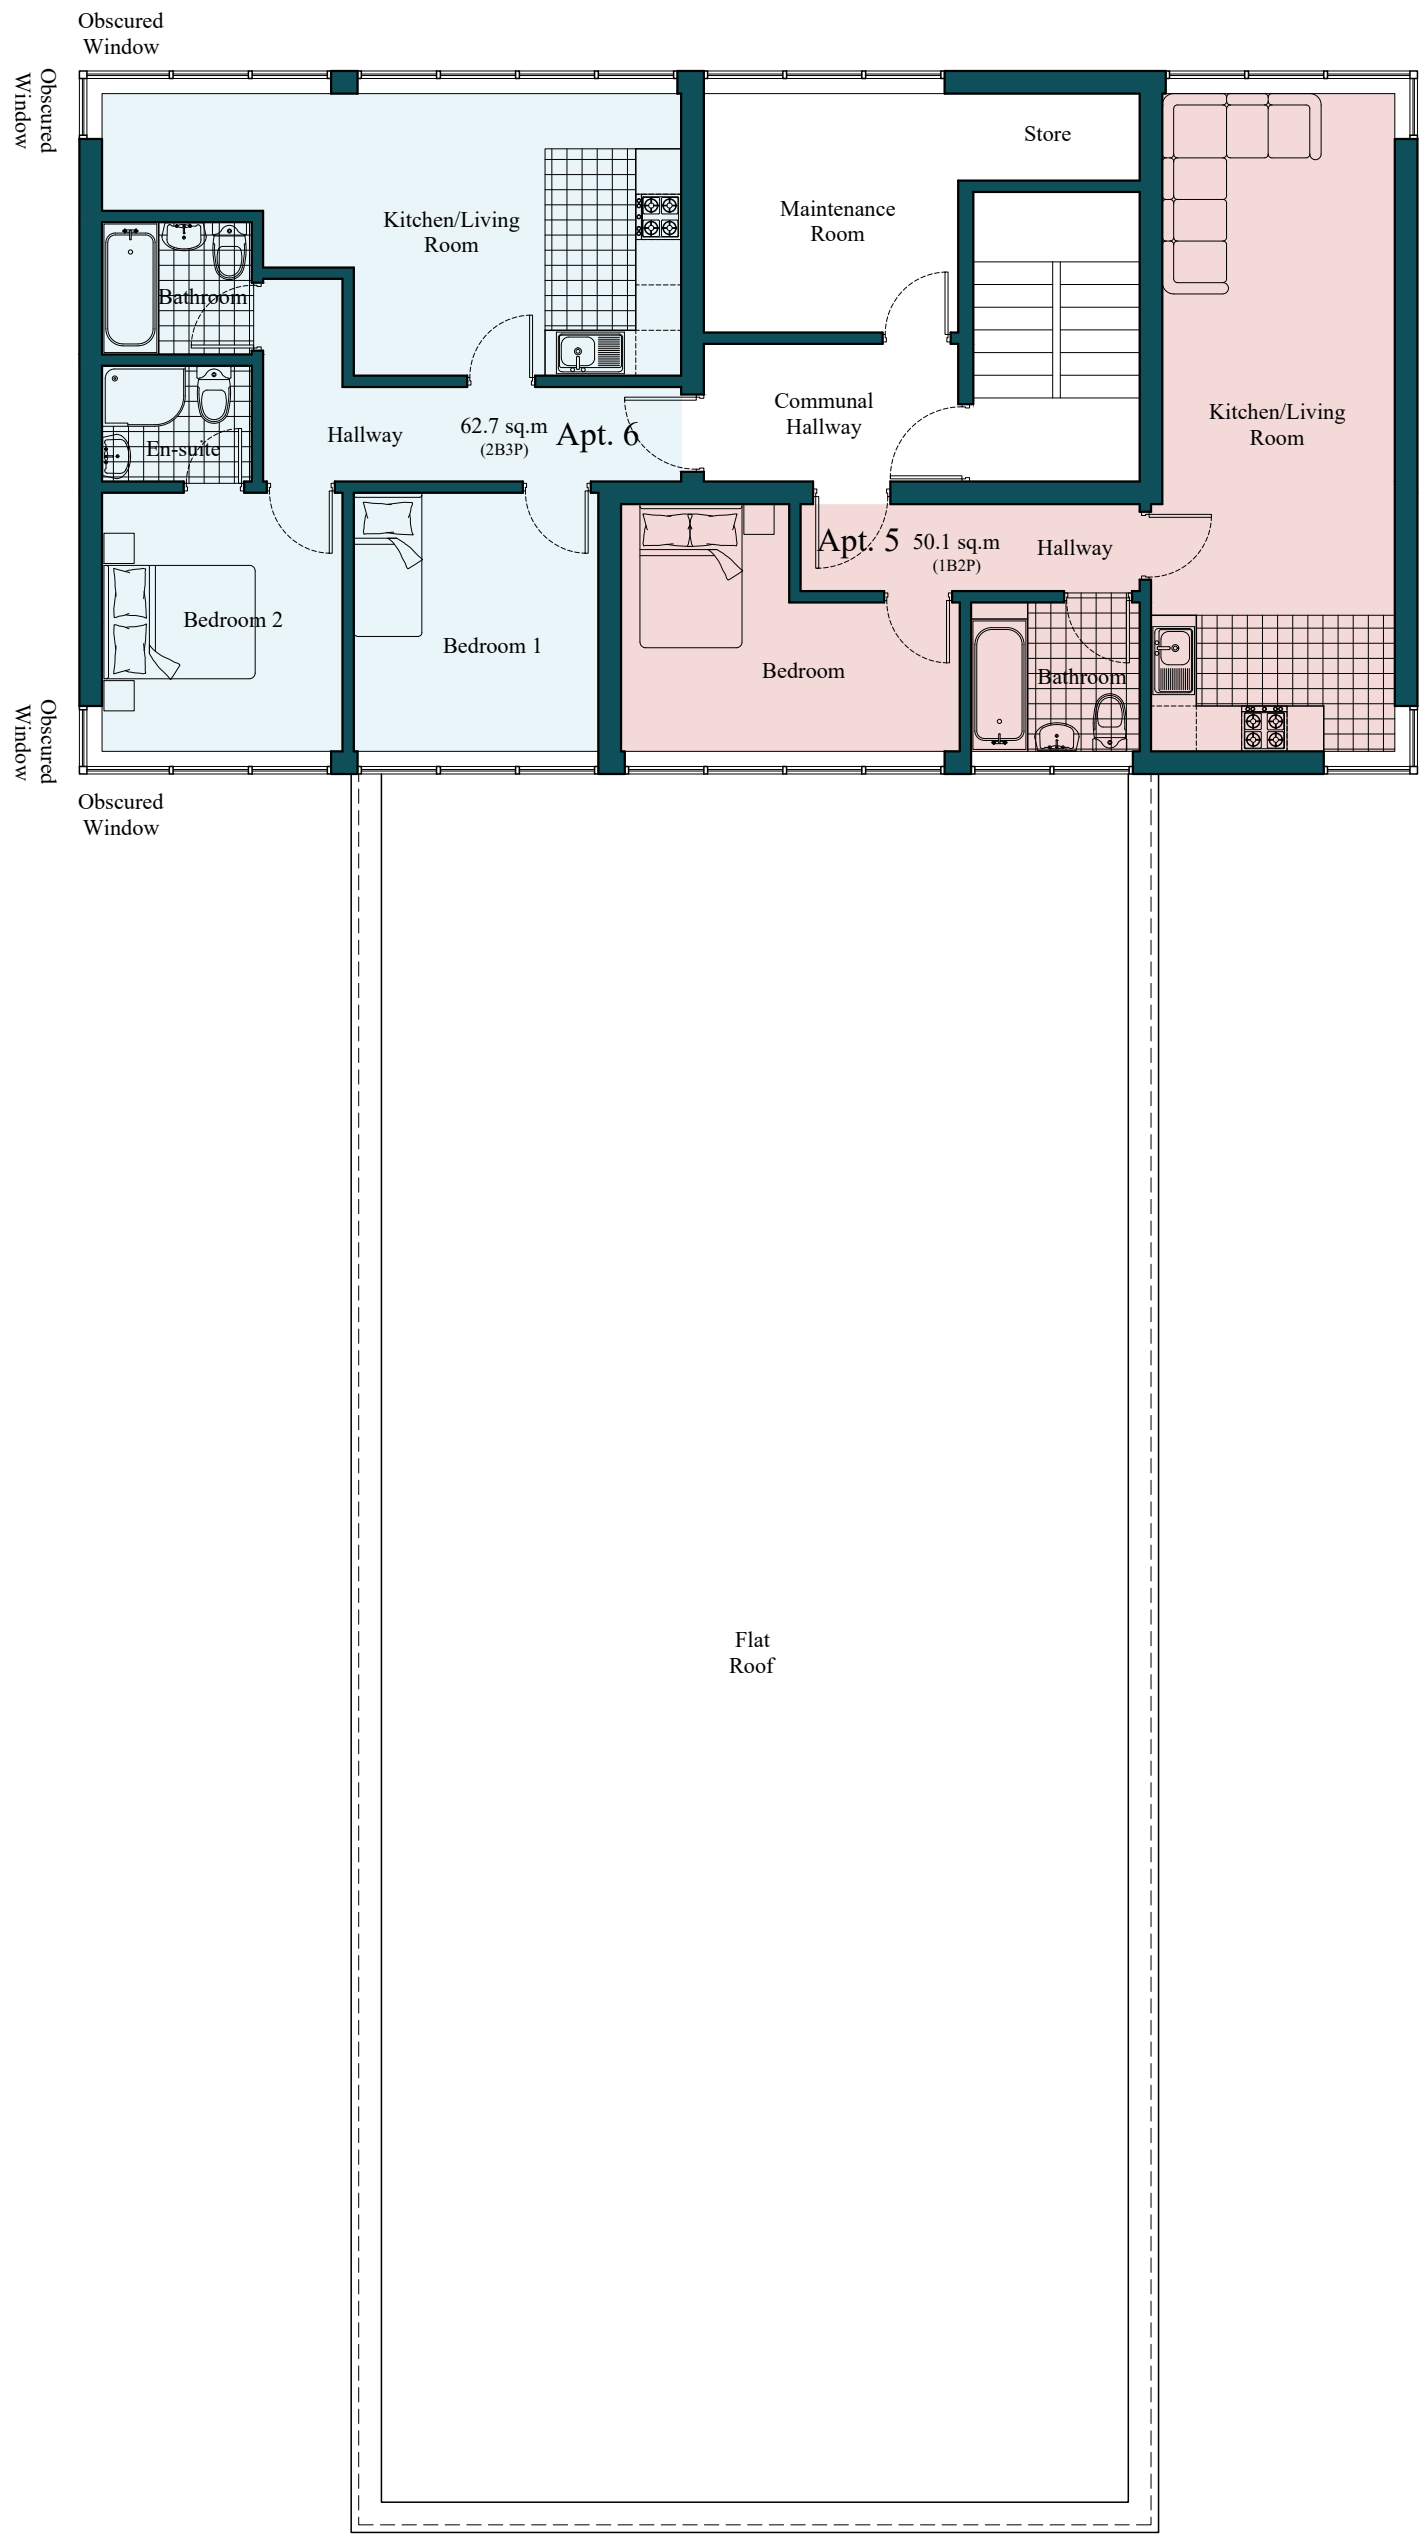

Proposed 1/F Plan
1:100

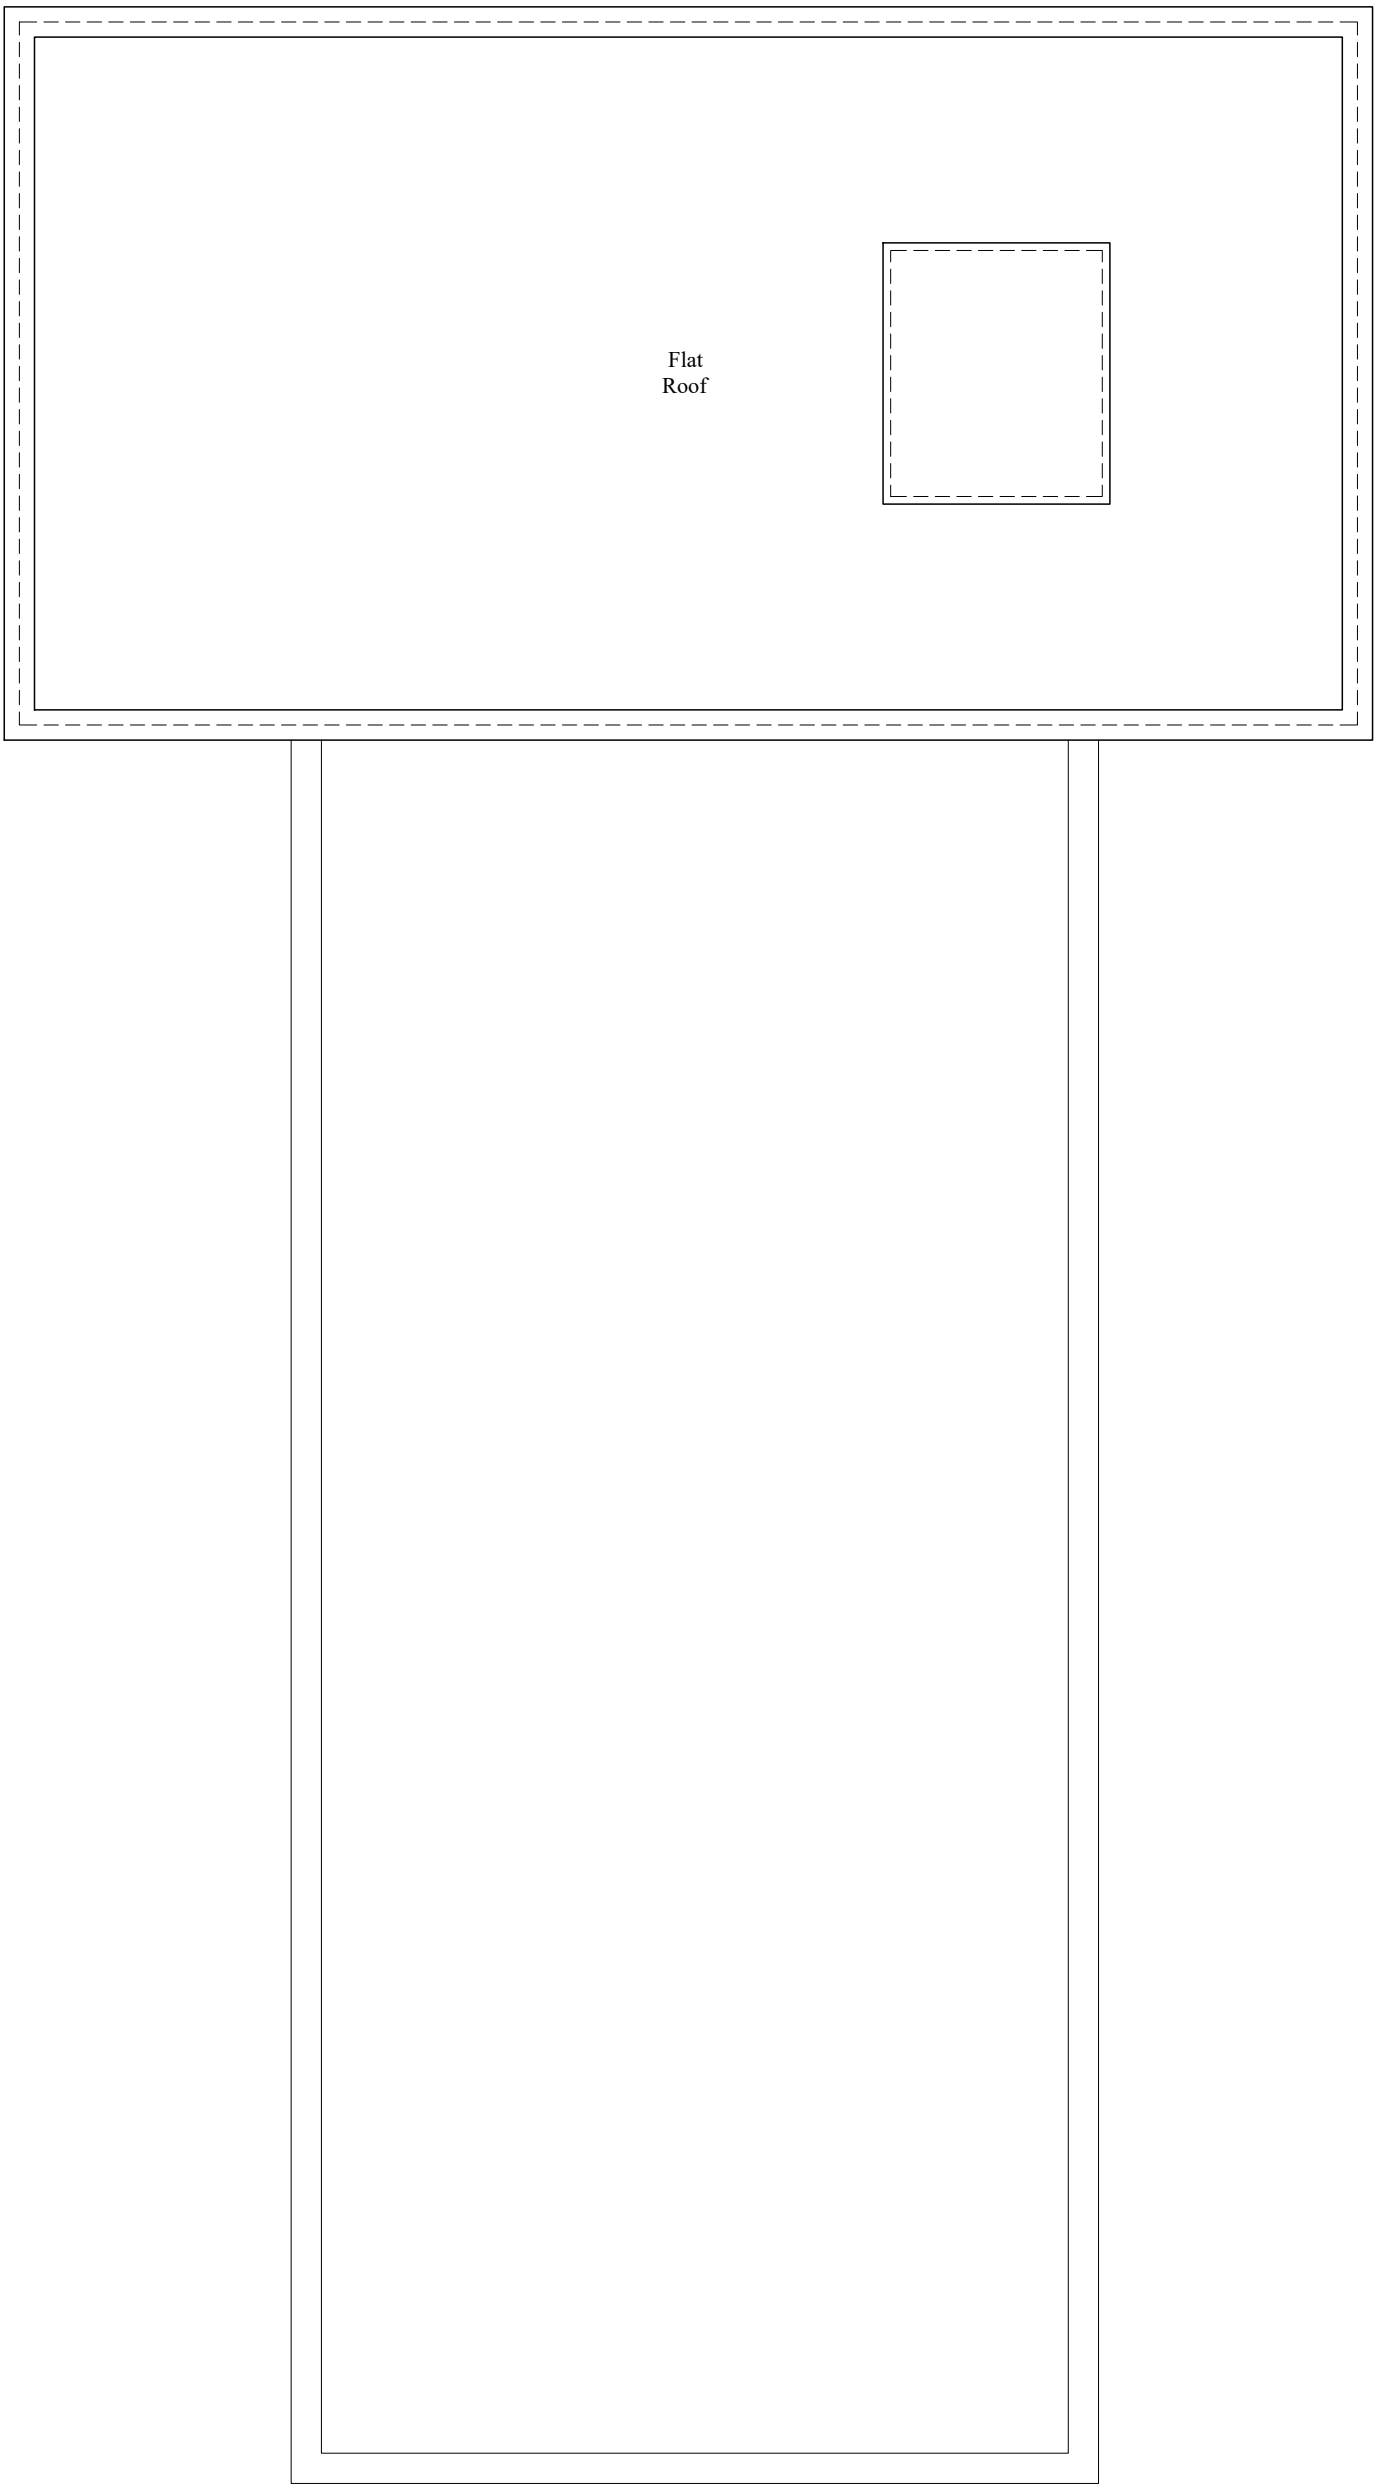

Proposed Roof Plan
1:100

Drawing Notes

All dimensions to be checked on site and designers to be informed of any discrepancies before any works commencement on site.

Do not scale from this drawing.

Drawings are to be read in conjunction with all relevant specifications, structural engineers' and service engineers' drawings. All structural elements are indicative only, all structural elements to be confirmed by an appointed structural engineer prior to commencement of works on site.

All data, dimensions and deigns contained in this document are confidential to the copyright owner and may not be communicated to any third party save in accordance with a licence for the copy-right owner or with the copyright owner's written permission and authority.

Legend:

- Site Boundary
- Demolished Elements
- 1xBedroom 2xPersons
- 2xBedroom 3xPersons
- 3xBedroom 5xPersons

09/09/2024	Amended following LPA comments	D
25/06/2024	Amended following LPA comments	C
03/06/2024	Amended following LPA comments	B
28/03/2024	Initial issue	A
Date	Description	Revision

Project Status:
Planning Stage



M: (+ 44) 794 053 1879
E: info@oryastudios.co.uk

Client:
Commercial Client

Site:
Former Abbey Hey Clinic, Constable Street, Manchester M18 8GD

Drawing Title:
Proposed Floor Plans

Scale @ A1:	1:100	Date:	28/03/2024
Project:	0157	Drawing No:	0157-PA-004
		Revision:	D