


ADJOINING
NEIGHBOUR
NUMBER 45


SOUTHWEST (REAR) ELEVATION

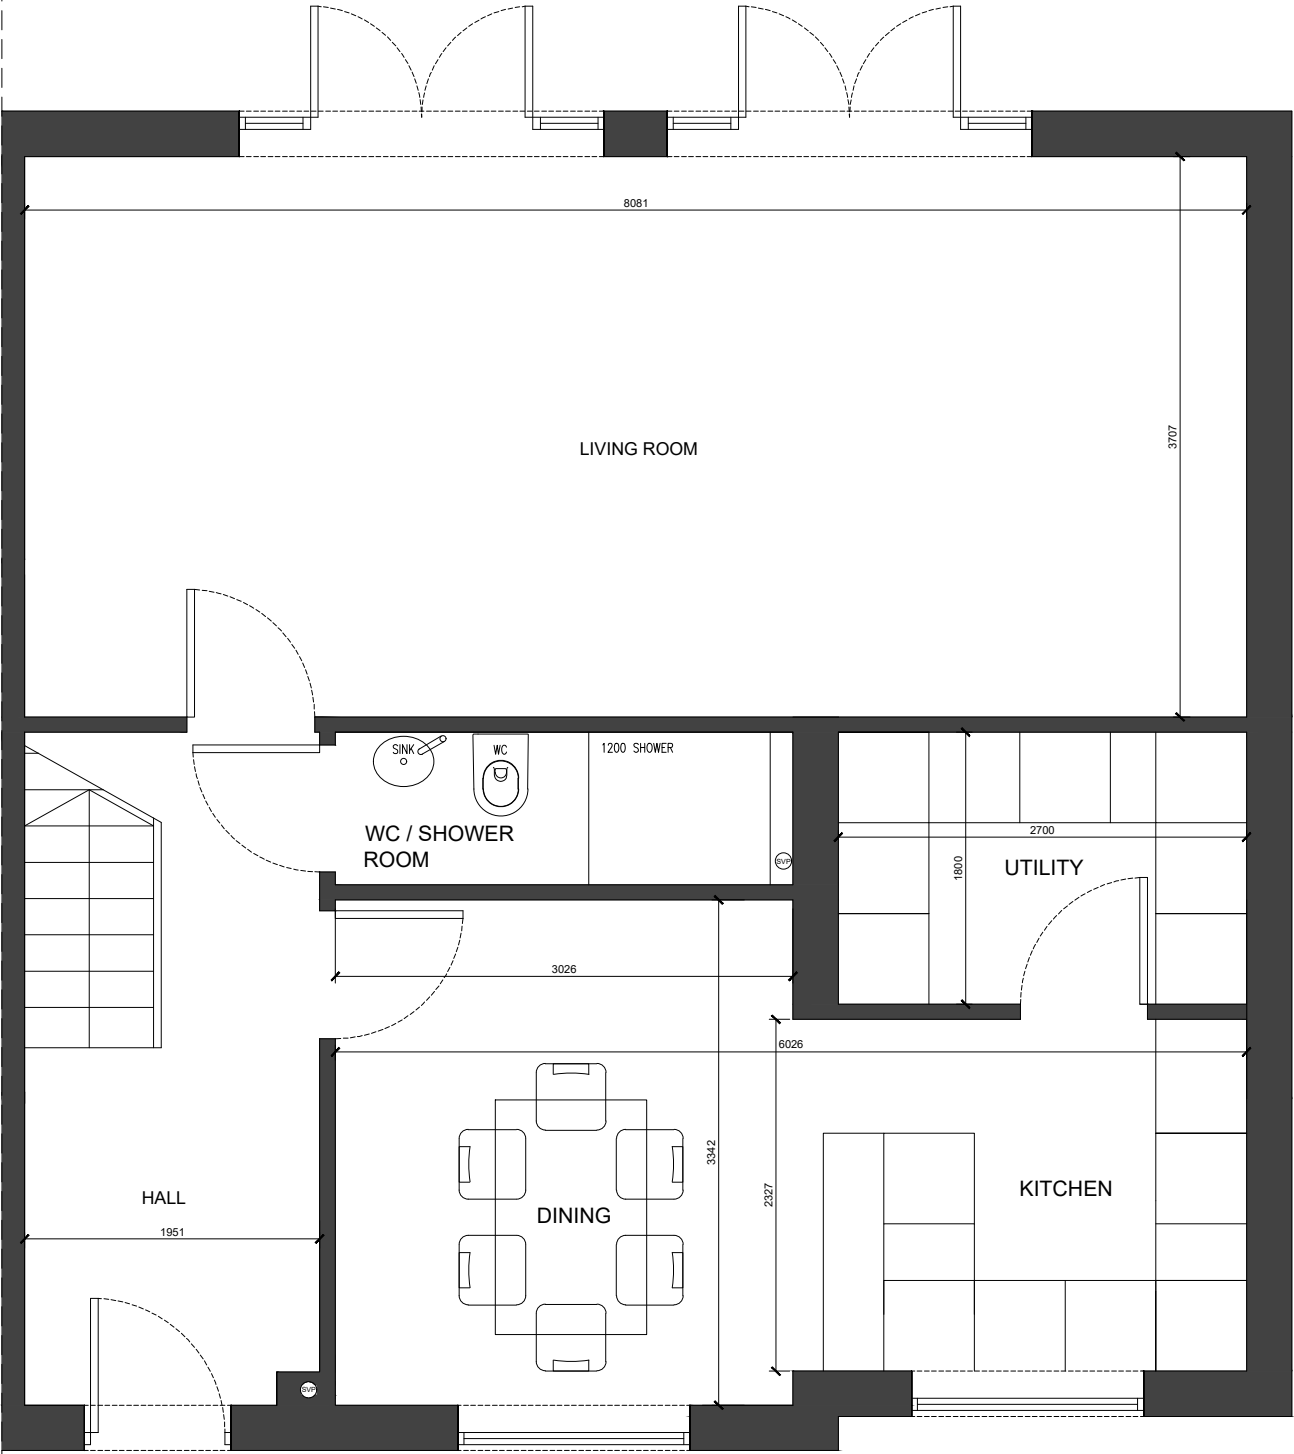

NORTHEAST (FRONT) ELEVATION



SOUTHWEST (REAR) ELEVATION

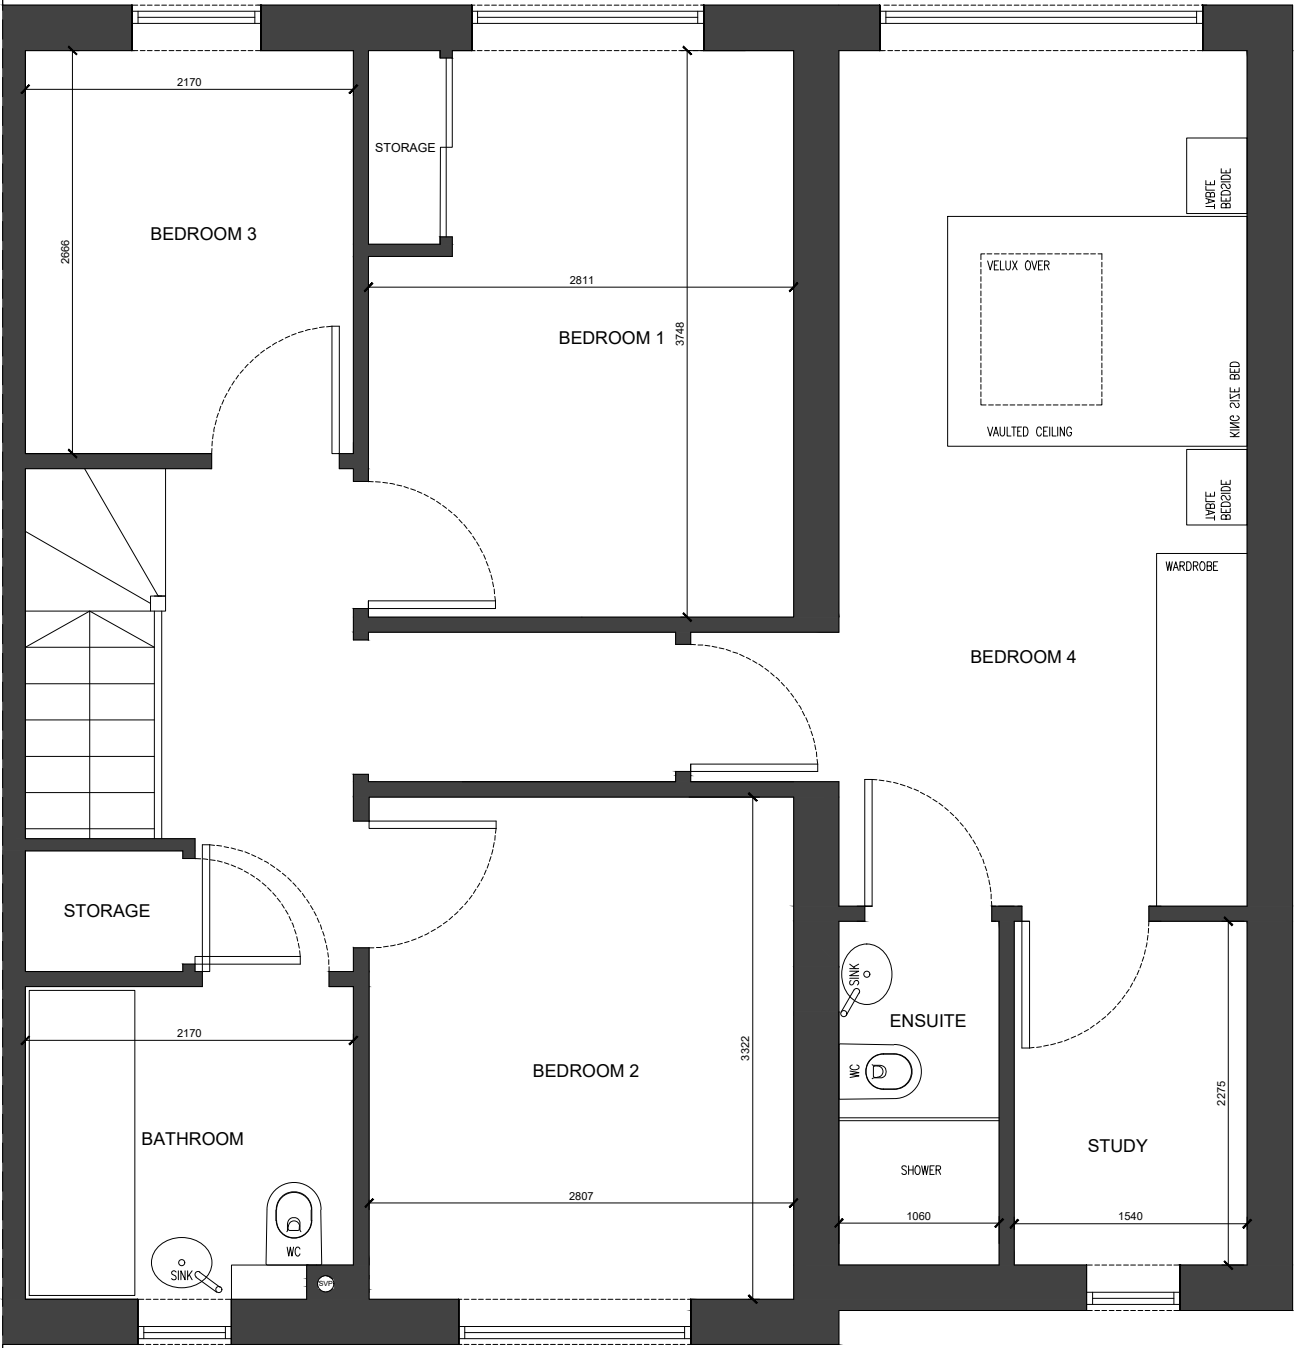

NORTHEAST (FRONT) ELEVATION

The copyright of this drawing is vested with Philip Lambert Architecture Ltd and must not be copied or reproduced without the consent of the company.
Figured dimensions only to be taken from this drawing. DO NOT SCALE.
All contractors must visit the site and be responsible for checking all setting out dimensions and notifying the architect of any discrepancies prior to any manufacture or construction work.

NOTES:

Client				
Mrs C Hulme				
Project				
47 Redwing Avenue, M21 7JS				
Drawing Title				
Proposed Floor Plans				
Drawn	Checked	Paper Size	Scale	Date
PL	PL	A3	1:50	OCT 2022
Project No.		Drawing No.		Revision
22 - 739		01-03		B



Philip Lambert Architecture Ltd.
3 Eastbourne Grove, Bolton, BL1 5TR
Tel. 07811118904