



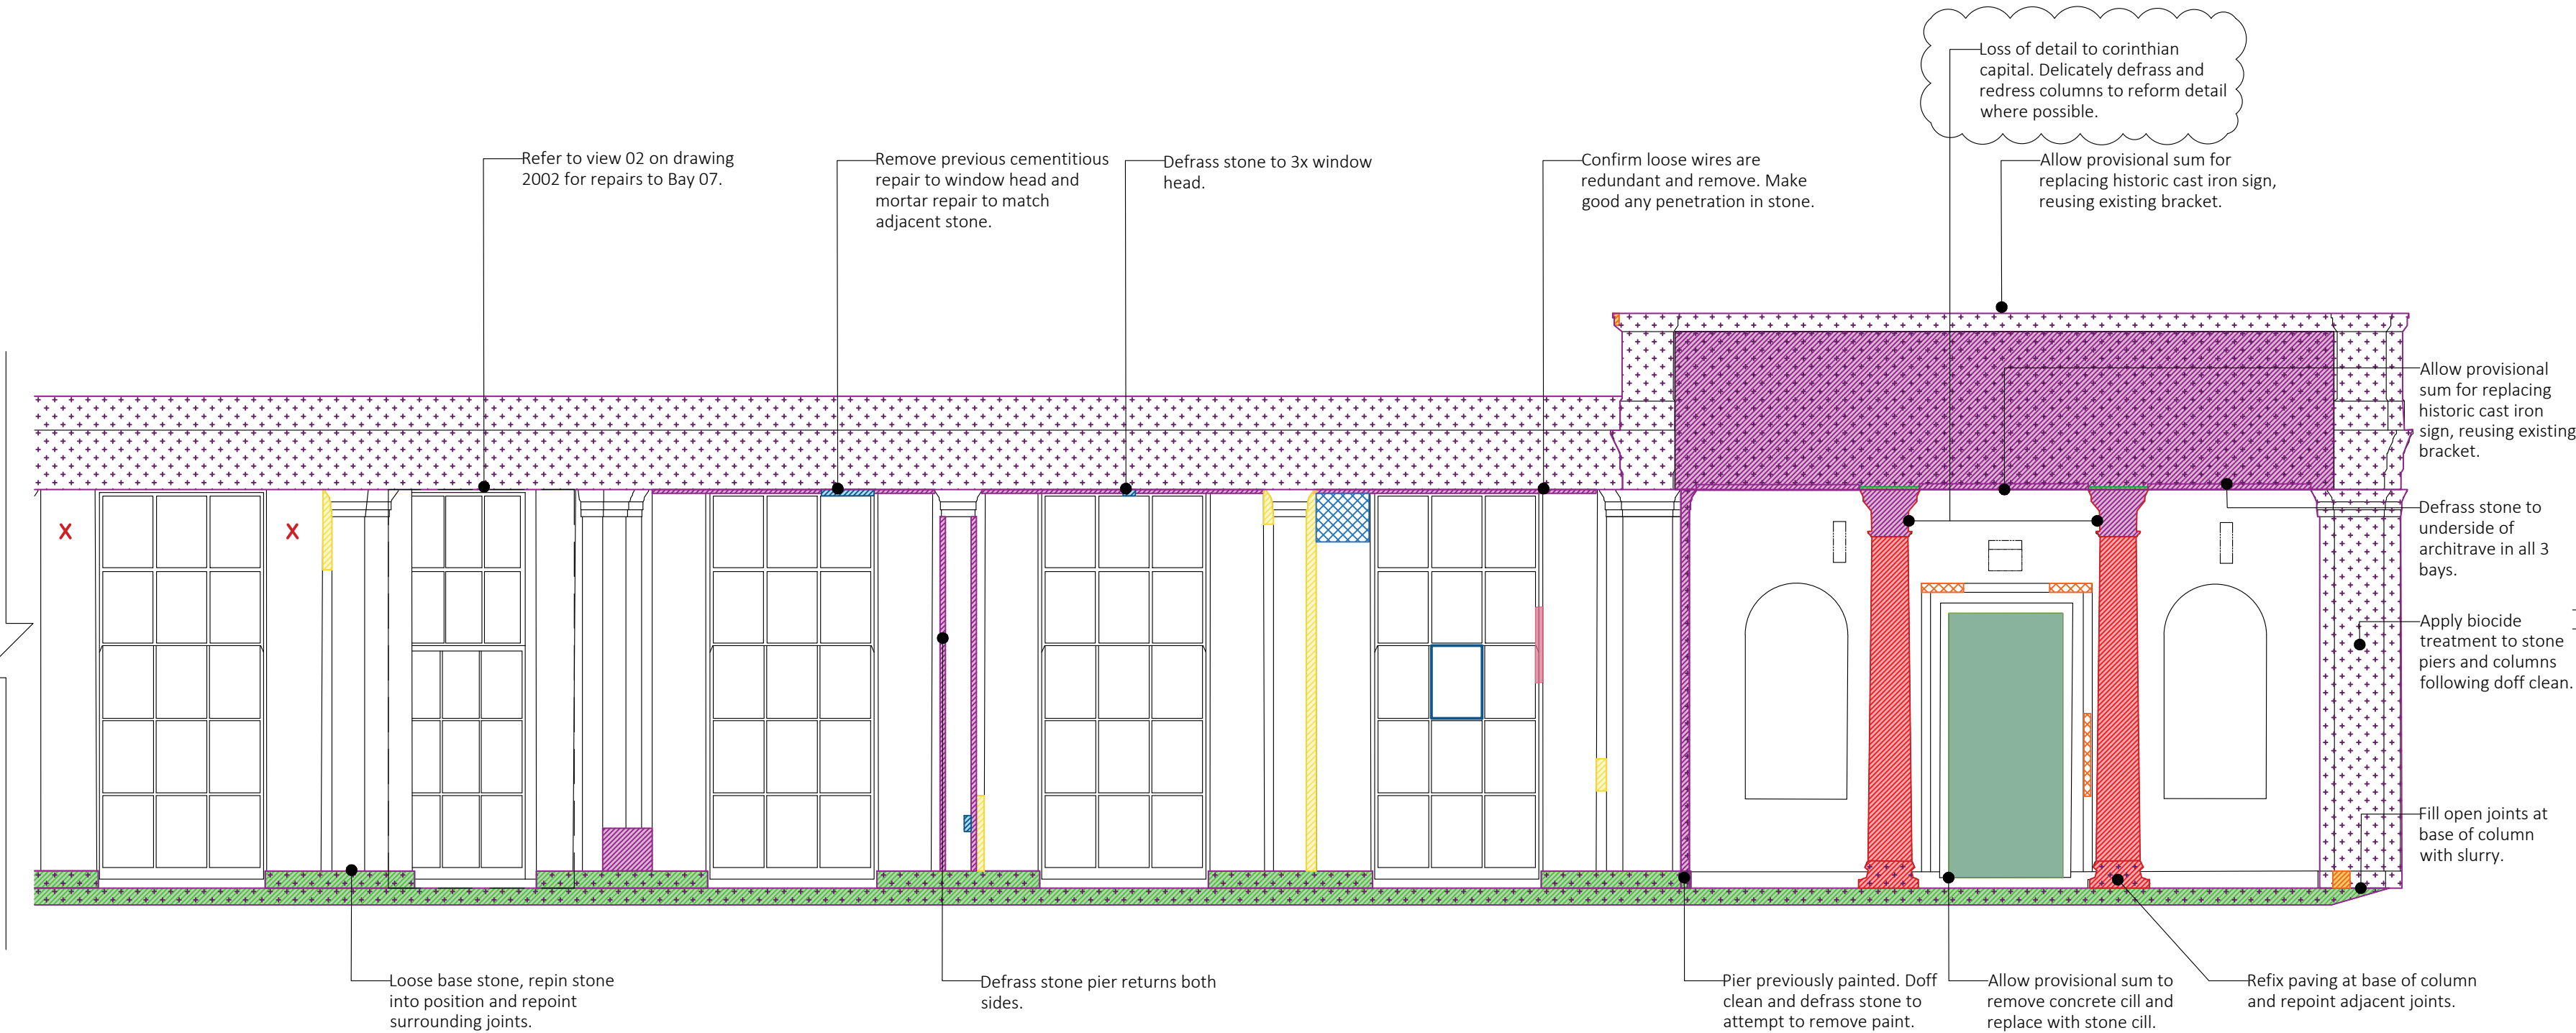

01 Elevation 02 - part 2 of 2 (South Elevation)
9752

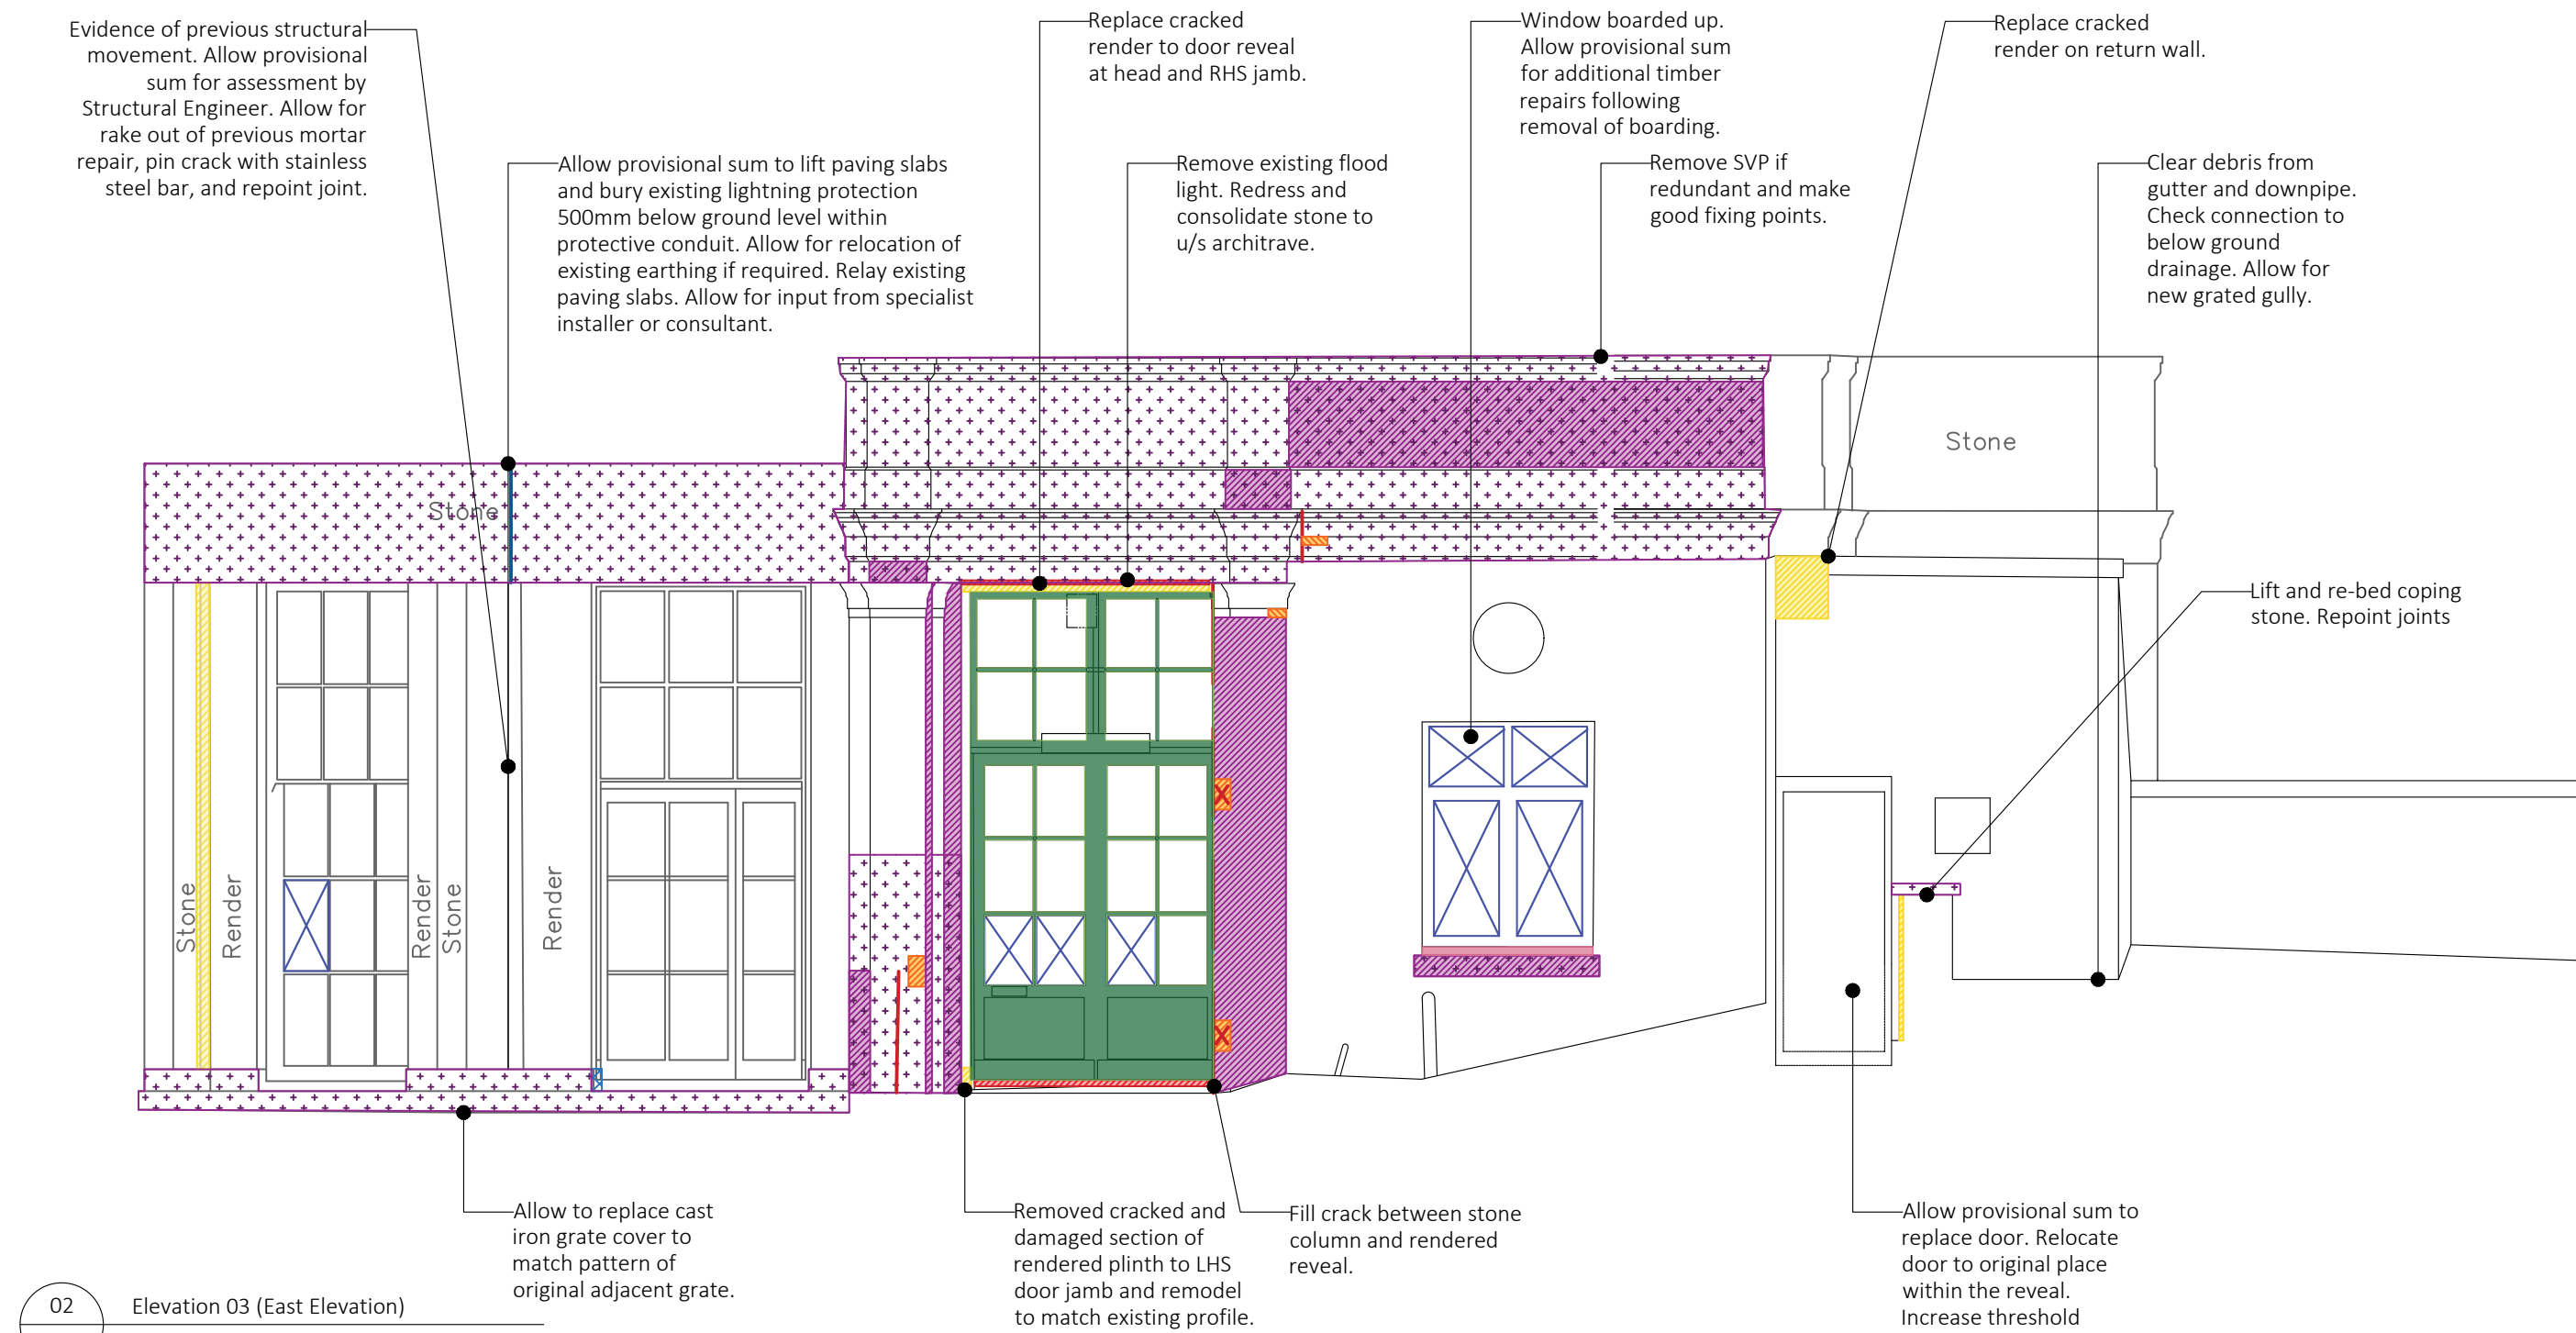

02 Elevation 03 (East Elevation)
9752

Note:
Do not scale from this drawing.
Dimensions are to be checked on site.
If in doubt please ask.

Key Plan:

Refer to drawing 2004 for all general notes and allowances.

0m 1m 2m 3m 4m 5m

VISUAL SCALE 1:50 @ A2

Repair Key

Masonry Repairs

- Carefully remove existing render where loose and re-render as NBS M20/310 for the Orangery.
- Stone Indent to stonework as NBS C41/331 (G)
- Rake out and repoint with lime mortar as NBS BUT25
- Lift and re-bed stone. Repoint with lime mortar.
- Defrass/Descal existing stonework as NBS C41/338
- Defrass / Descal existing stone as NBS C41/338 and redress as NBS C41/331H
- Allow for stitch repair as NBS C41/331

Metal Repairs

- Carefully remove render and allow to stitch crack with stainless steel bars and lime pointing as NBS C41/331J

Timber Repairs

- Cut out timber and complete splice repair as NBS BUT13/150
- Prep and Redecorate previously decorated windows / doors as NBS M60 /150 (paint), NBS M60 (varnish)
- Remove defective putty and re-putty window as NBS BUT15
- Replace broken/cracked glazing as NBS BUT15.
Note: majority of glazing is modern.

Other Repairs

- Remove/cut back vegetation as NBS BUT10
- Doff clean areas identified prior to all other repair works as NBS C40/315
- Remove fixing and make good substrate as relevant specification
- Repair existing rendered profile section as NBS CM20/350
- Allowance for repair cementitious render panel following analysis of material and tap test.
- Remove burnt sand mastic and replace with new to match adjacent stone colour as NBS BUT13/150

Rev Date/Intls Details

© The moral rights of the author are hereby asserted.
This drawing and design is the sole property of Buttress Ltd and must not be reproduced without permission.
Buttress Ltd is registered in England and Wales: 5365573

Buttress

41 Bengal St
Manchester
M4 6AF

T 0161 236 3303
E contact@buttress.net
W www.buttress.net

Project Title Heaton Hall Orangery
Client Manchester City Council
Location Heaton Hall, Manchester

Drawing Title Existing Elevation with Repairs
Elevation 02 & 3
-

Date 09/02/2024 **Scale** 1:50
Checked DW **Orig Paper Size** A2

Status Issued for LBC

Project: Origin: Zone: Level: Type: Disc: Number: Rev:

9752 - BA - ZZ - 00 - DR - A - (20)002 - P3