




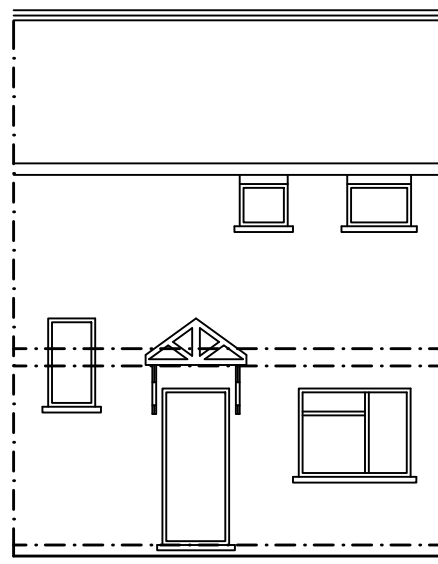


Proposed Rear Elevation (south east)
(Scale 1:100 @A1)

 


Proposed Front Elevation (south west)
(Scale 1:100 @A1)

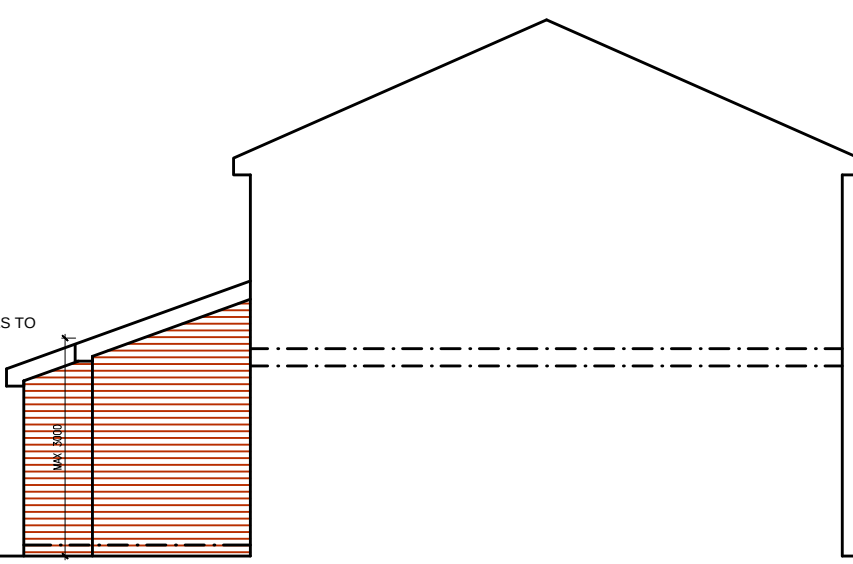



Proposed Side Elevation (north west)
(Scale 1:100 @A1)

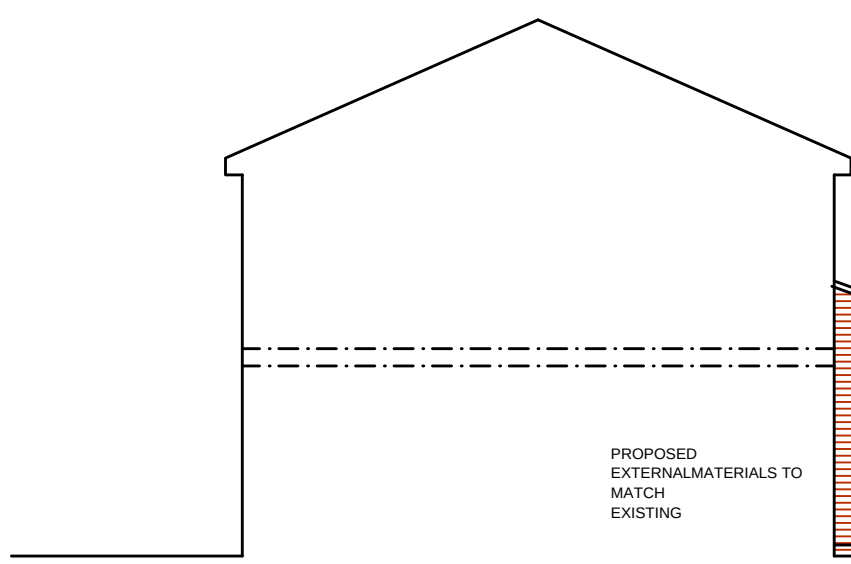


Proposed Side Elevation (southeast)
(Scale 1:100 @A1)

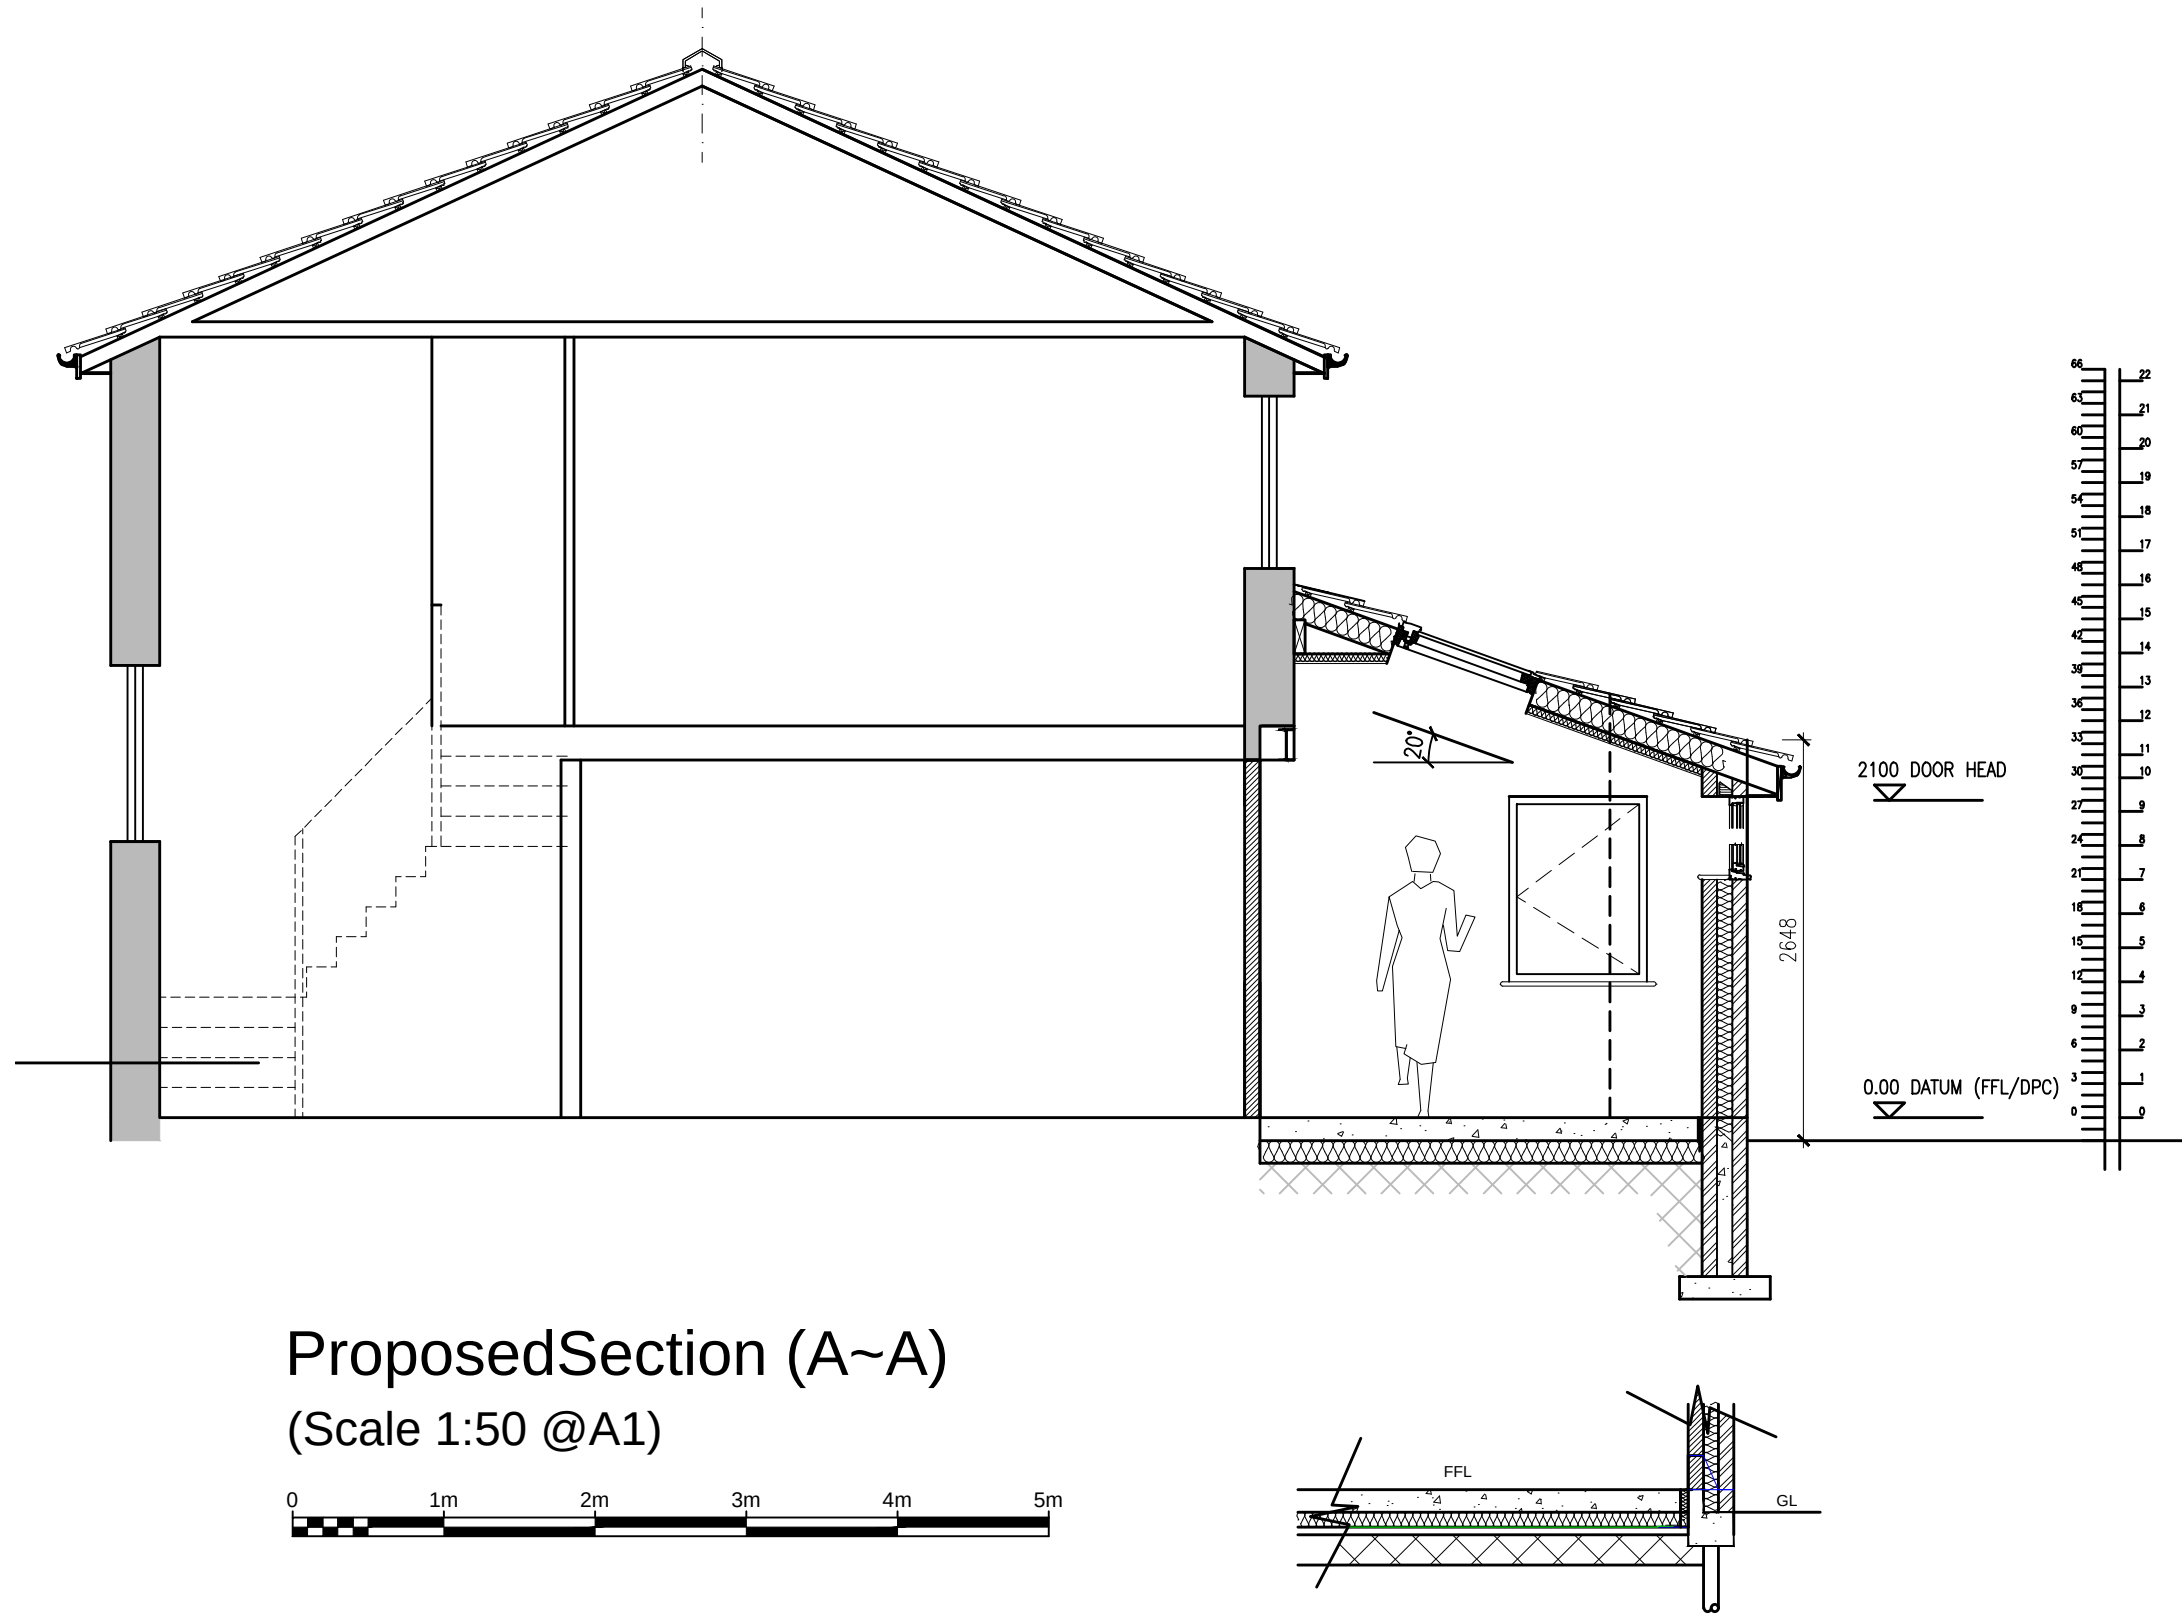


Proposed Section (A~A)
(Scale 1:50 @A1)

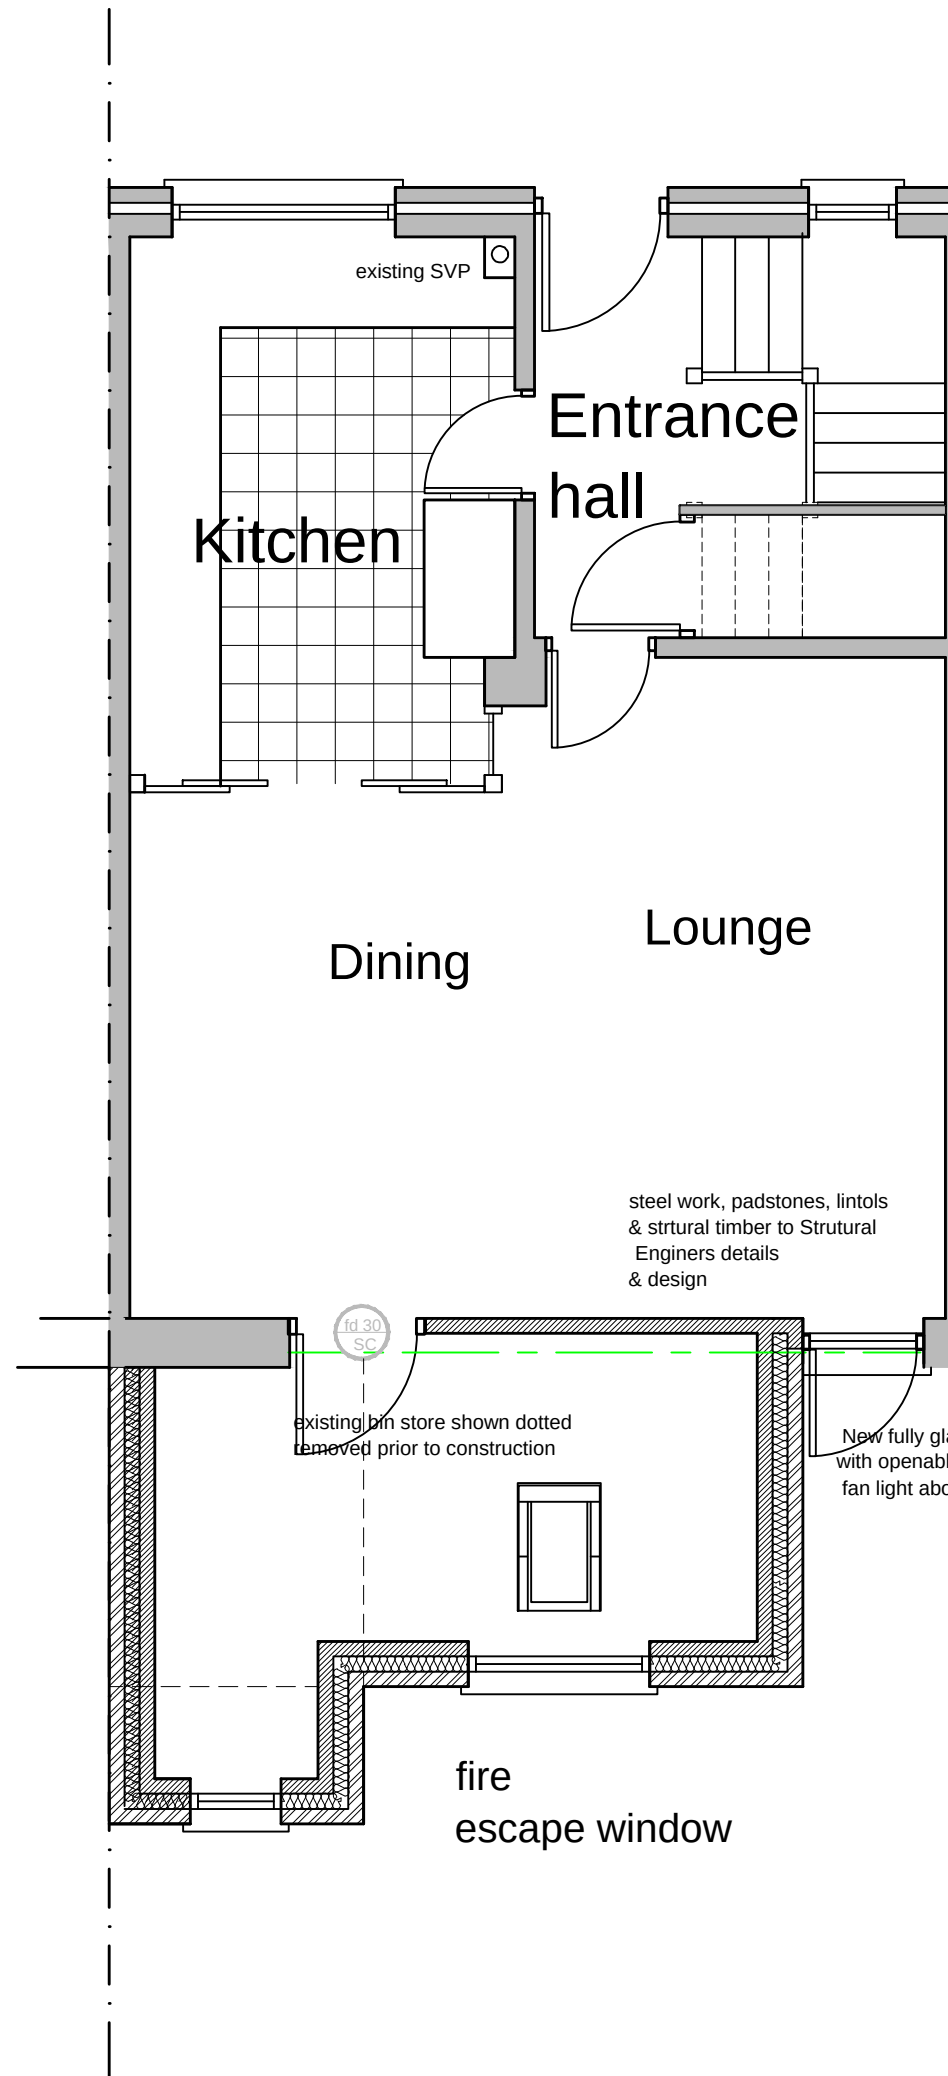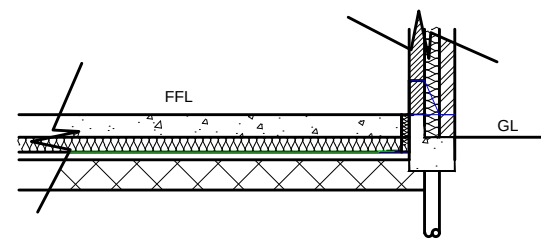

Proposed Ground floor plan
(Scale 150 @A1)

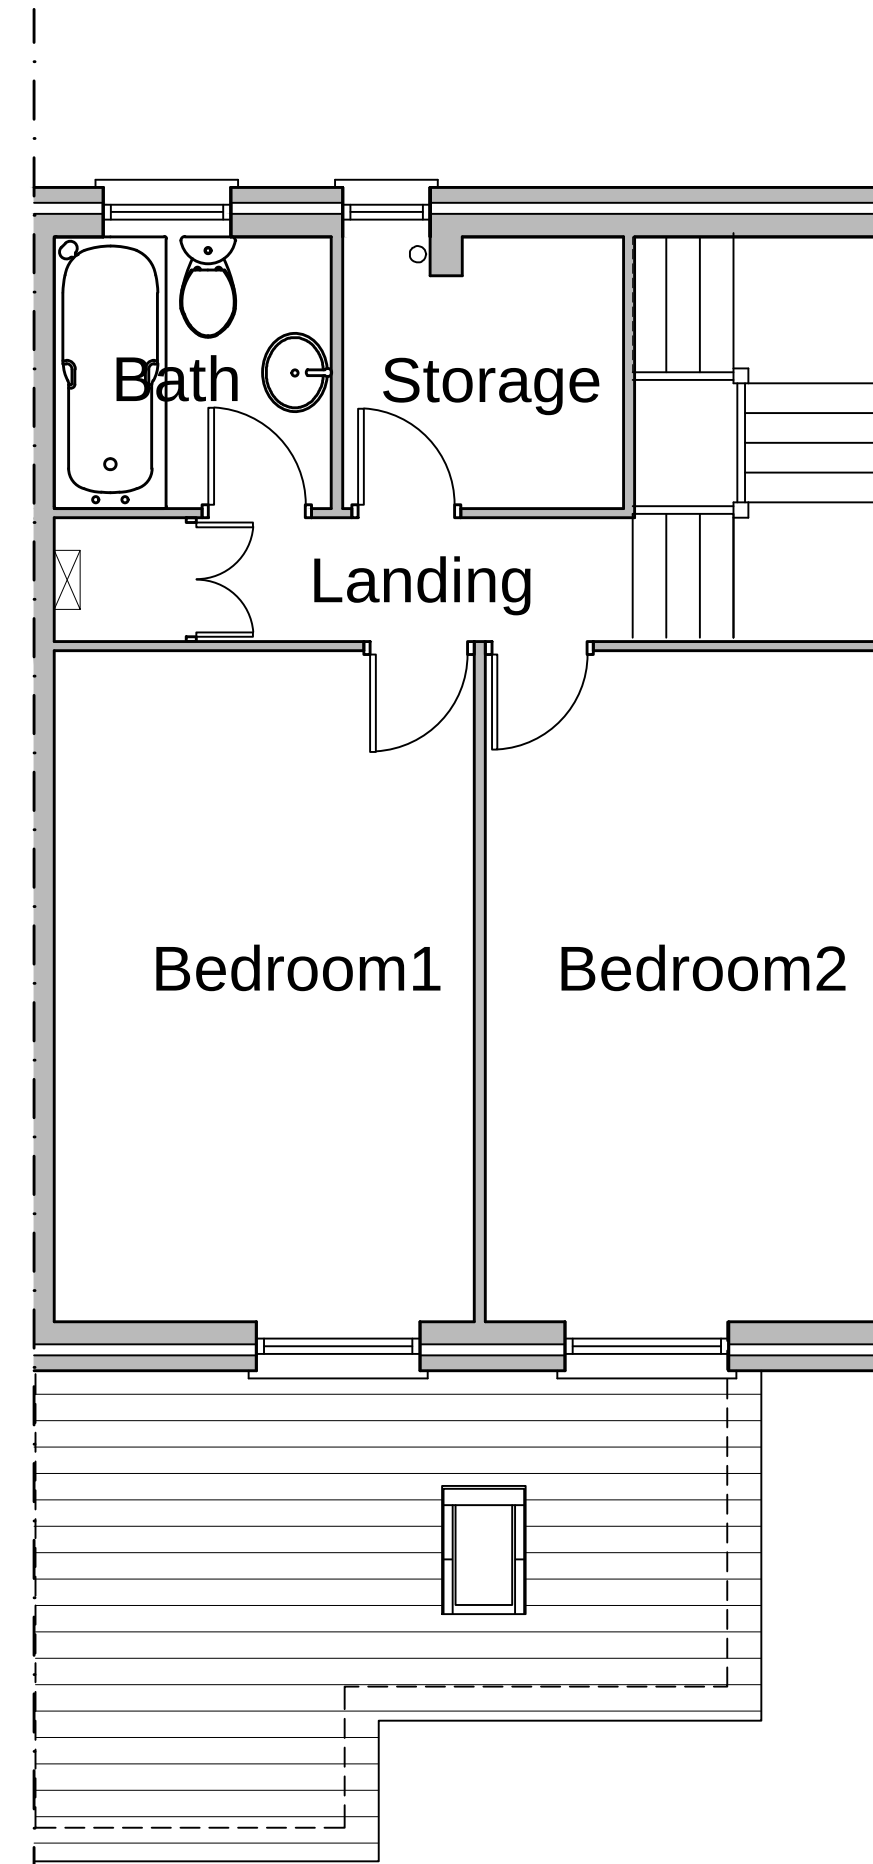

Proposed First floor plan
(Scale 150 @A1)

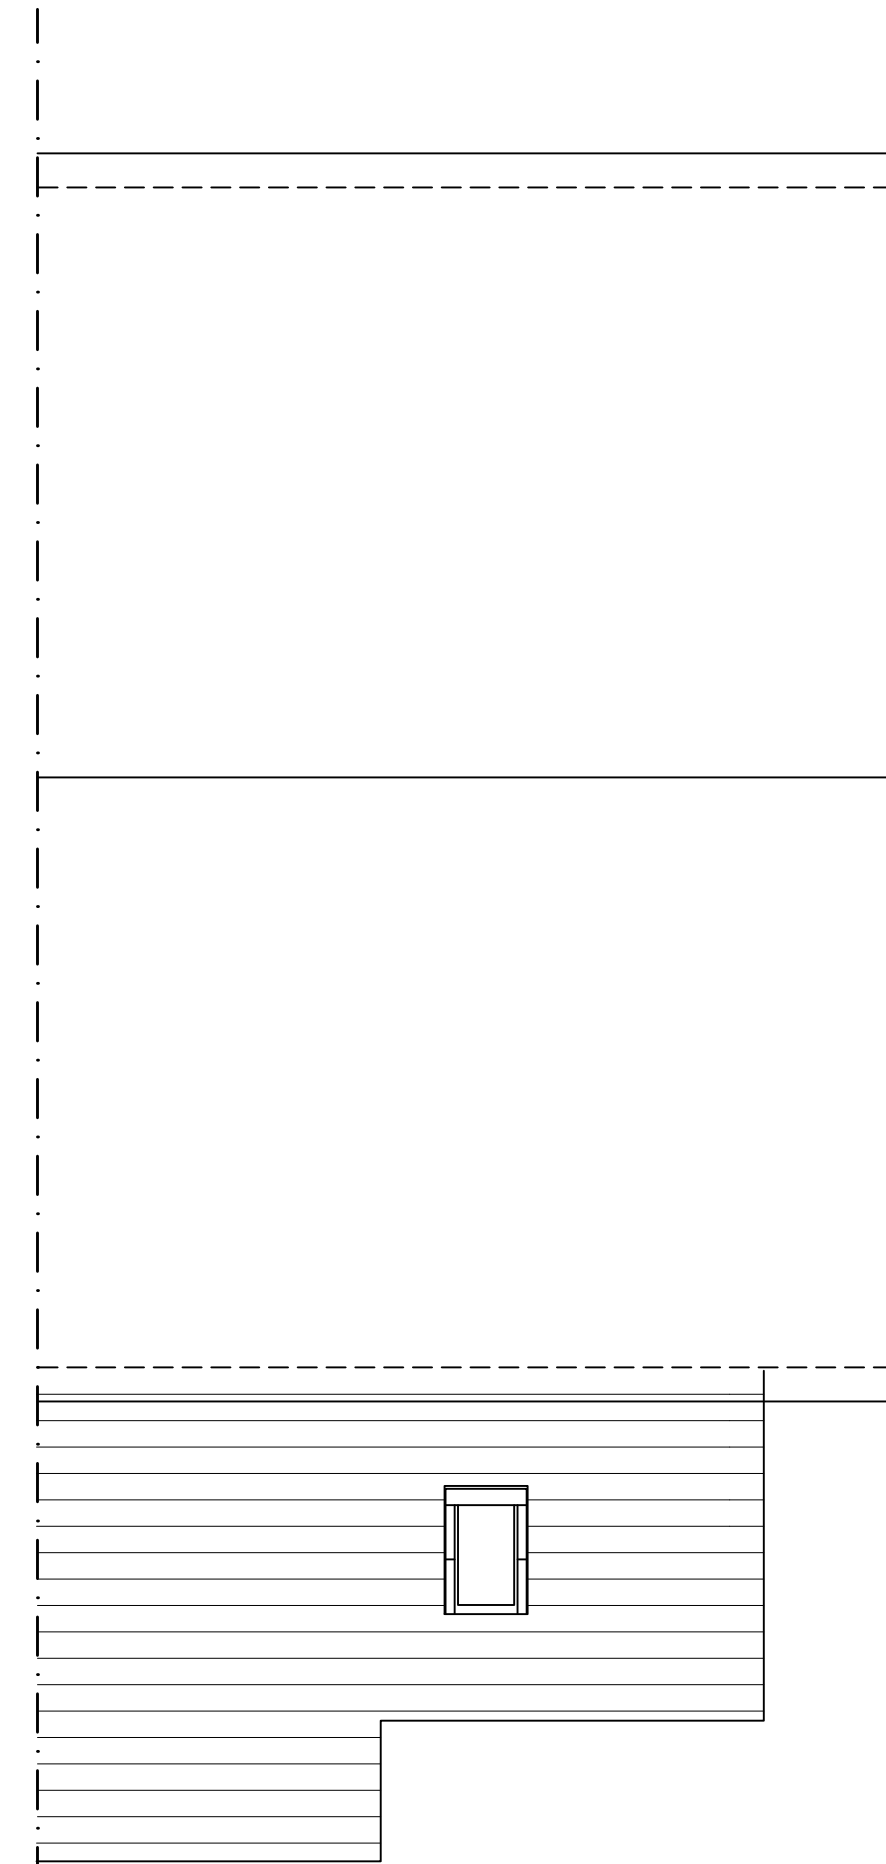

Proposed Roof Plan
(Scale 150 @A1)



rev:B Roof plan revised to comply with GFDO SRB NOV 2024
rev:A Floor plan revised to comply with GFDO SRB NOV 2024



REDFERN
ARCHITECTURAL SERVICES LTD

DO NOT SCALE FROM THIS DRAWING			
PLANNING			
for Shauna Cameron at 10 Lidbrook walk Manchester M12 4 LN			
title PROPOSED GA			
Rev	As Issued	Rev	As Issued
1	Sept 2024	1	Sept 2024
Redfern Architectural Services Ltd Canal cottage 27 Manor View Woodley Stockport Cheshire SK6 1RS 0161 406 6936 077406 21999		SJ Redfern-Blair 24-389-02 A	
steve@redfemAS.co.uk			