

**Key**

Site boundary


Original Cast Iron Beams (exposed)

Original Facade

1990's Conversion to apartments

Proposed Internal Insulation - Woodfibre + Lime Plaster


Proposed Walls

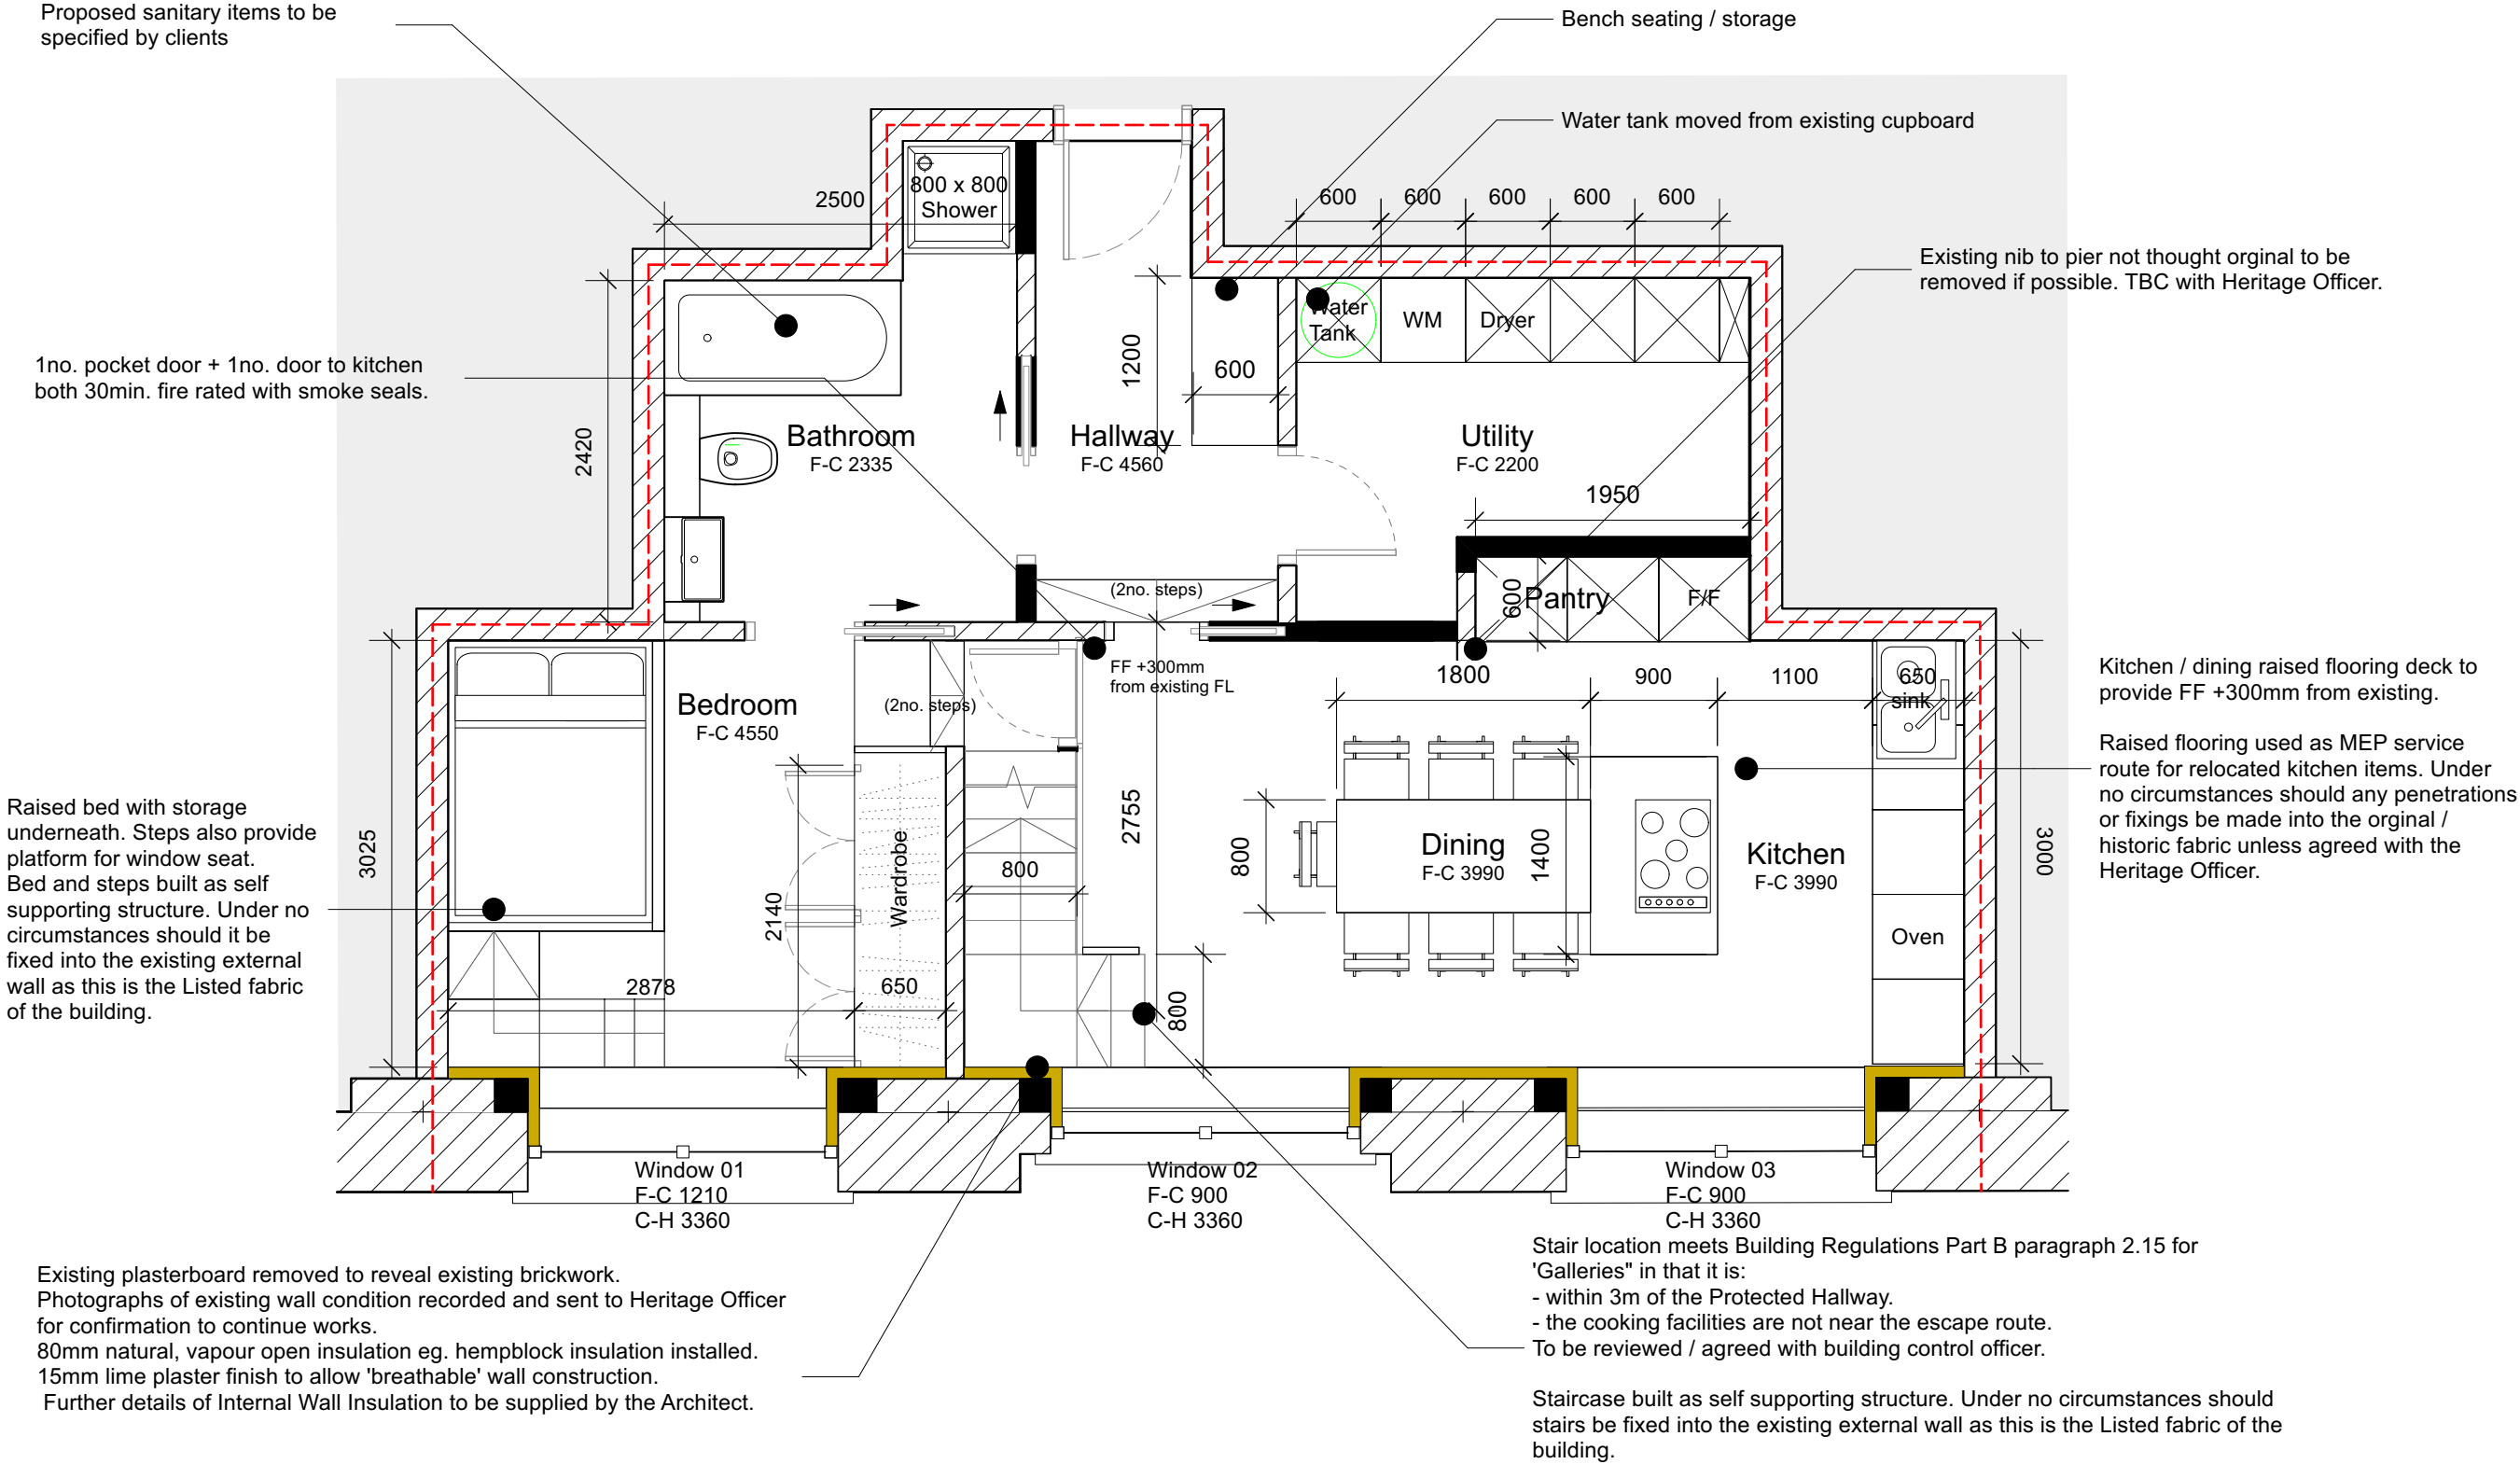

**NOTES**

- Window dimensions are to the structural opening sizes. Dimensions are for quotation purposes only - not for manufacturer. To be checked on site.

| REVISIONS |   |                      |  |
|-----------|---|----------------------|--|
| 10.07.24  | * | Planning Submission  |  |
| 01.08.24  | A | Planning Alterations |  |
| 19.09.24  | B | Planning Alterations |  |

 

Notes

© Editional Studio Ltd. All rights as per the Copyright and Patents Design Act 1988 have been asserted.

All dimensions to be checked on site.

Key

Site boundary

Original Cast Iron Beams (exposed)

Original Facade


1990's Conversion to apartments

Proposed Internal Insulation - Woodfibre + Lime Plaster

Proposed Walls

Pendant Light

Spot light

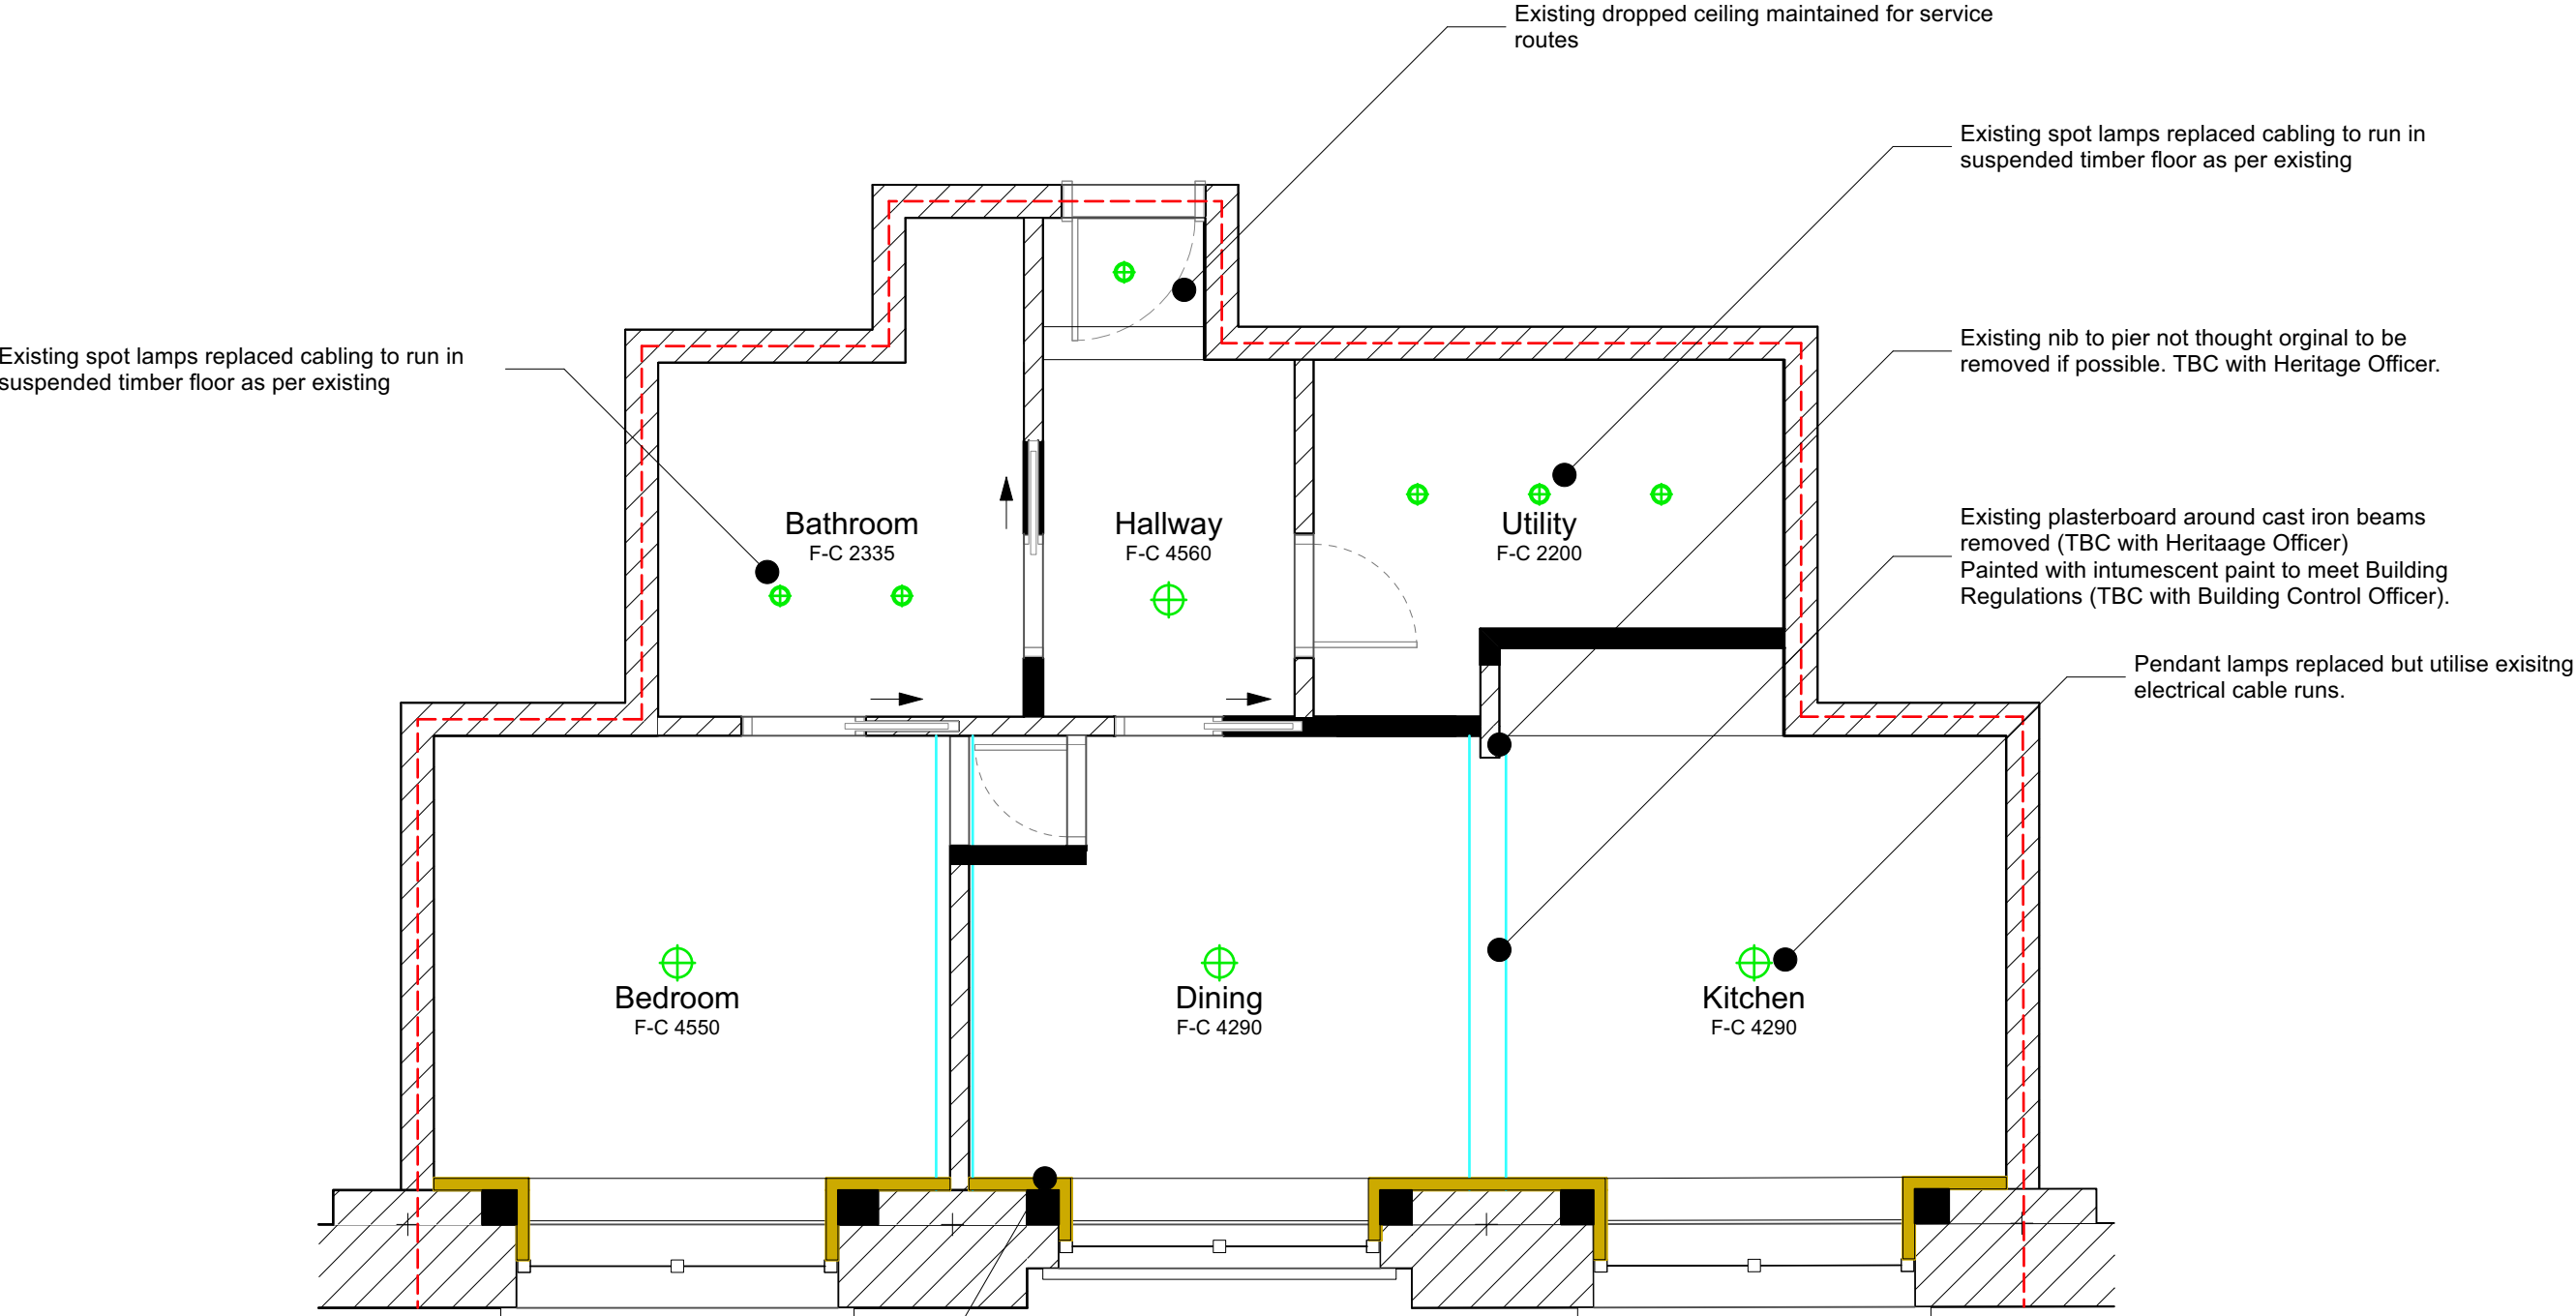

Existing plasterboard removed to reveal existing brickwork. Photographs of existing wall condition recorded and sent to Heritage Officer for confirmation to continue works. 80mm natural, vapour open insulation eg. hempblock insulation installed. 15mm lime plaster finish to allow 'breathable' wall construction. Further details of Internal Wall Insulation to be supplied by the Architect.

! Under no circumstances should any fixings or penetrations be made into the existing external wall / historic fabric of the building unless by prior approval of the Heritage Officer !

NOTES

- Window dimensions are to the structural opening sizes. Dimensions are for quotation purposes only - not for manufacturer. To be checked on site.

| REVISIONS |   |                      |  |
|-----------|---|----------------------|--|
| 10.07.24  | * | Planning Submission  |  |
| 01.08.24  | A | Planning Alterations |  |
| 19.09.24  | B | Planning Alterations |  |

FOR INFORMATION

00.51m

EDITIONAL  
STUDIO

Drawing  
Proposed Lower  
Reflected Ceiling Plan  
Project  
Flat 14 / Lexington  
Contact  
post@editionalstudio.com  
Scale  
1:50 @ A3  
Date  
19.09.24  
Drawing No.  
087\_L12\_RC.B

**Key**

Site boundary


Original Cast Iron Beams (exposed)

Original Facade

1990's Conversion to apartments

Proposed Internal Insulation - Woodfibre + Lime Plaster

Proposed Walls

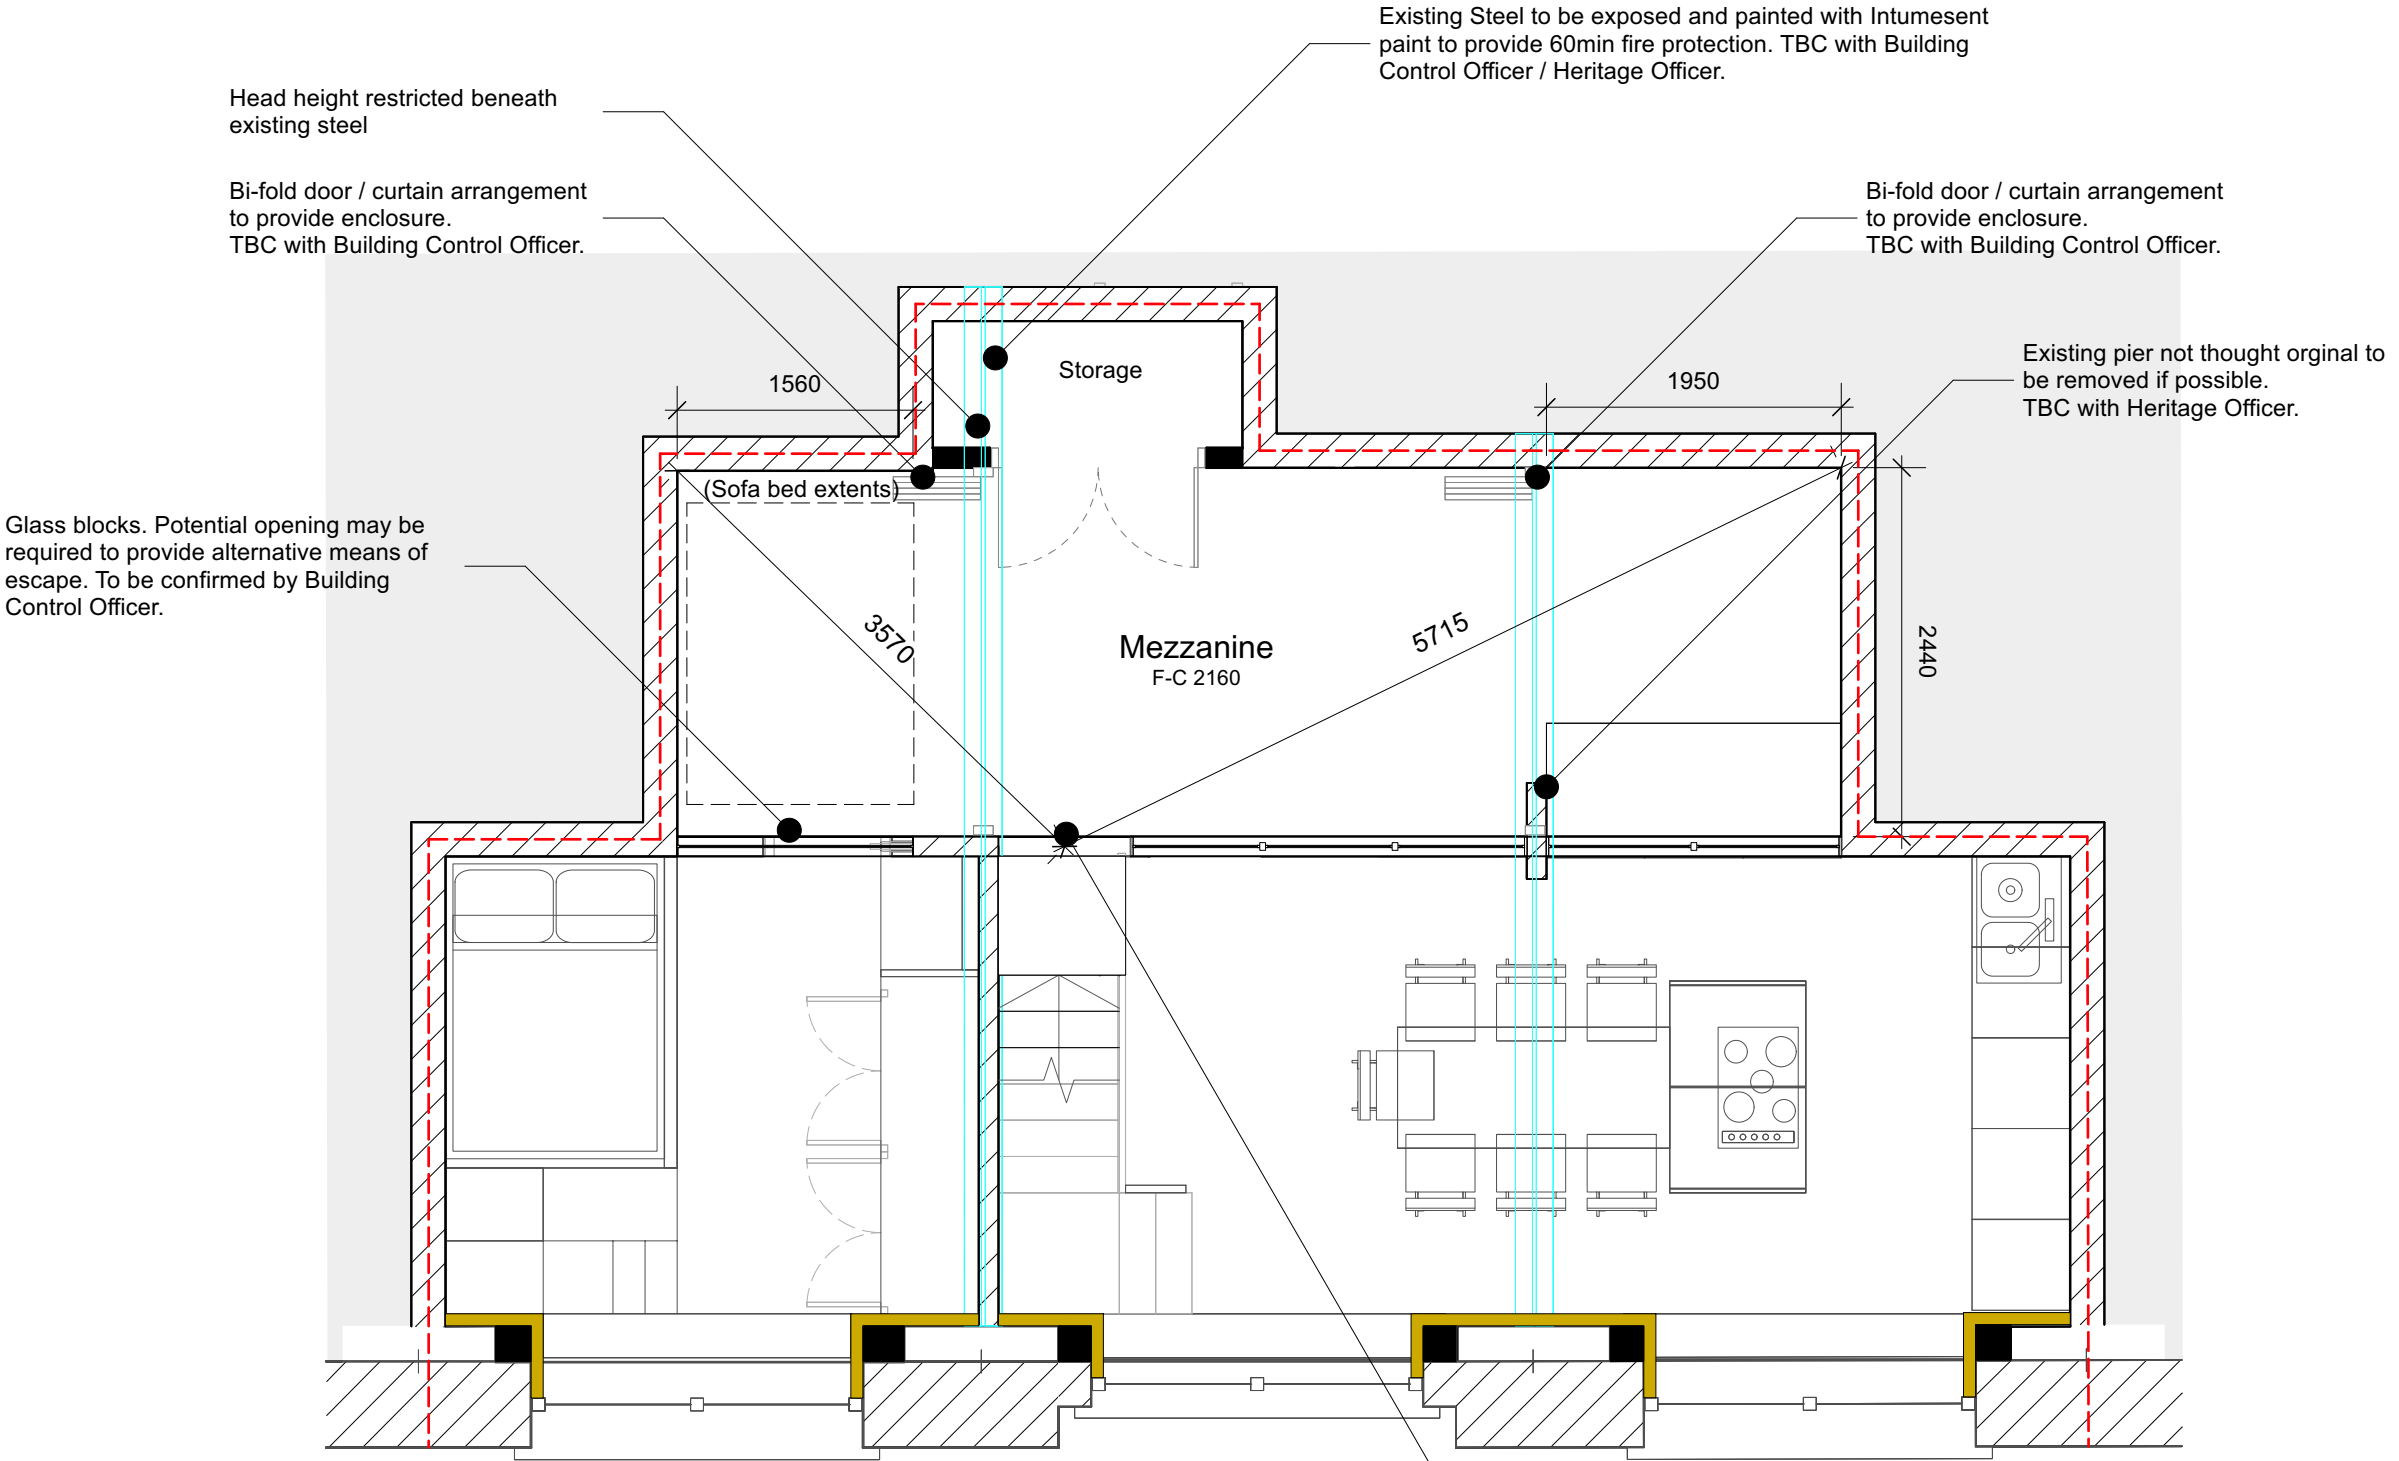


Existing cast iron beam visible in ceiling void above, to be exposed.

**NOTES**

- Window dimensions are to the structural opening sizes. Dimensions are for quotation purposes only - not for manufacturer. To be checked on site.

| REVISIONS |   |                      |
|-----------|---|----------------------|
| 10.07.24  | * | Planning Submission  |
| 01.08.24  | A | Planning Alterations |
| 19.09.24  | B | Planning Alterations |

 

**! Under no circumstances should any fixings or penetrations be made into the existing external wall / historic fabric of the building unless by prior approval of the Heritage Officer !**

Stair location meets Building Regulations Part B paragraph 2.15 for 'Galleries' in that it is:

- All areas of the gallery are within 7.5m of the escape stair.
- 50% of the floor area to the lower room is visible.
- Moveable privacy screens to gallery to be discussed, may need to be permanently open to the kitchen for visibility in case of a fire.
- Alternative escape route through the bedroom could also be provided if preferable and safer.

To be reviewed / agreed with building control officer.

**Key**

Site boundary

Original Cast Iron Beams (exposed)

Original Facade

1990's Conversion to apartments

Proposed Internal Insulation - Woodfibre + Lime Plaster

Proposed Walls



Pendant Light

Spot light

**NOTES**

- Window dimensions are to the structural opening sizes. Dimensions are for quotation purposes only - not for manufacturer. To be checked on site.

| REVISIONS |   |                      |  |
|-----------|---|----------------------|--|
| 10.07.24  | * | Planning Submission  |  |
| 01.08.24  | A | Planning Alterations |  |
| 19.09.24  | B | Planning Alterations |  |

 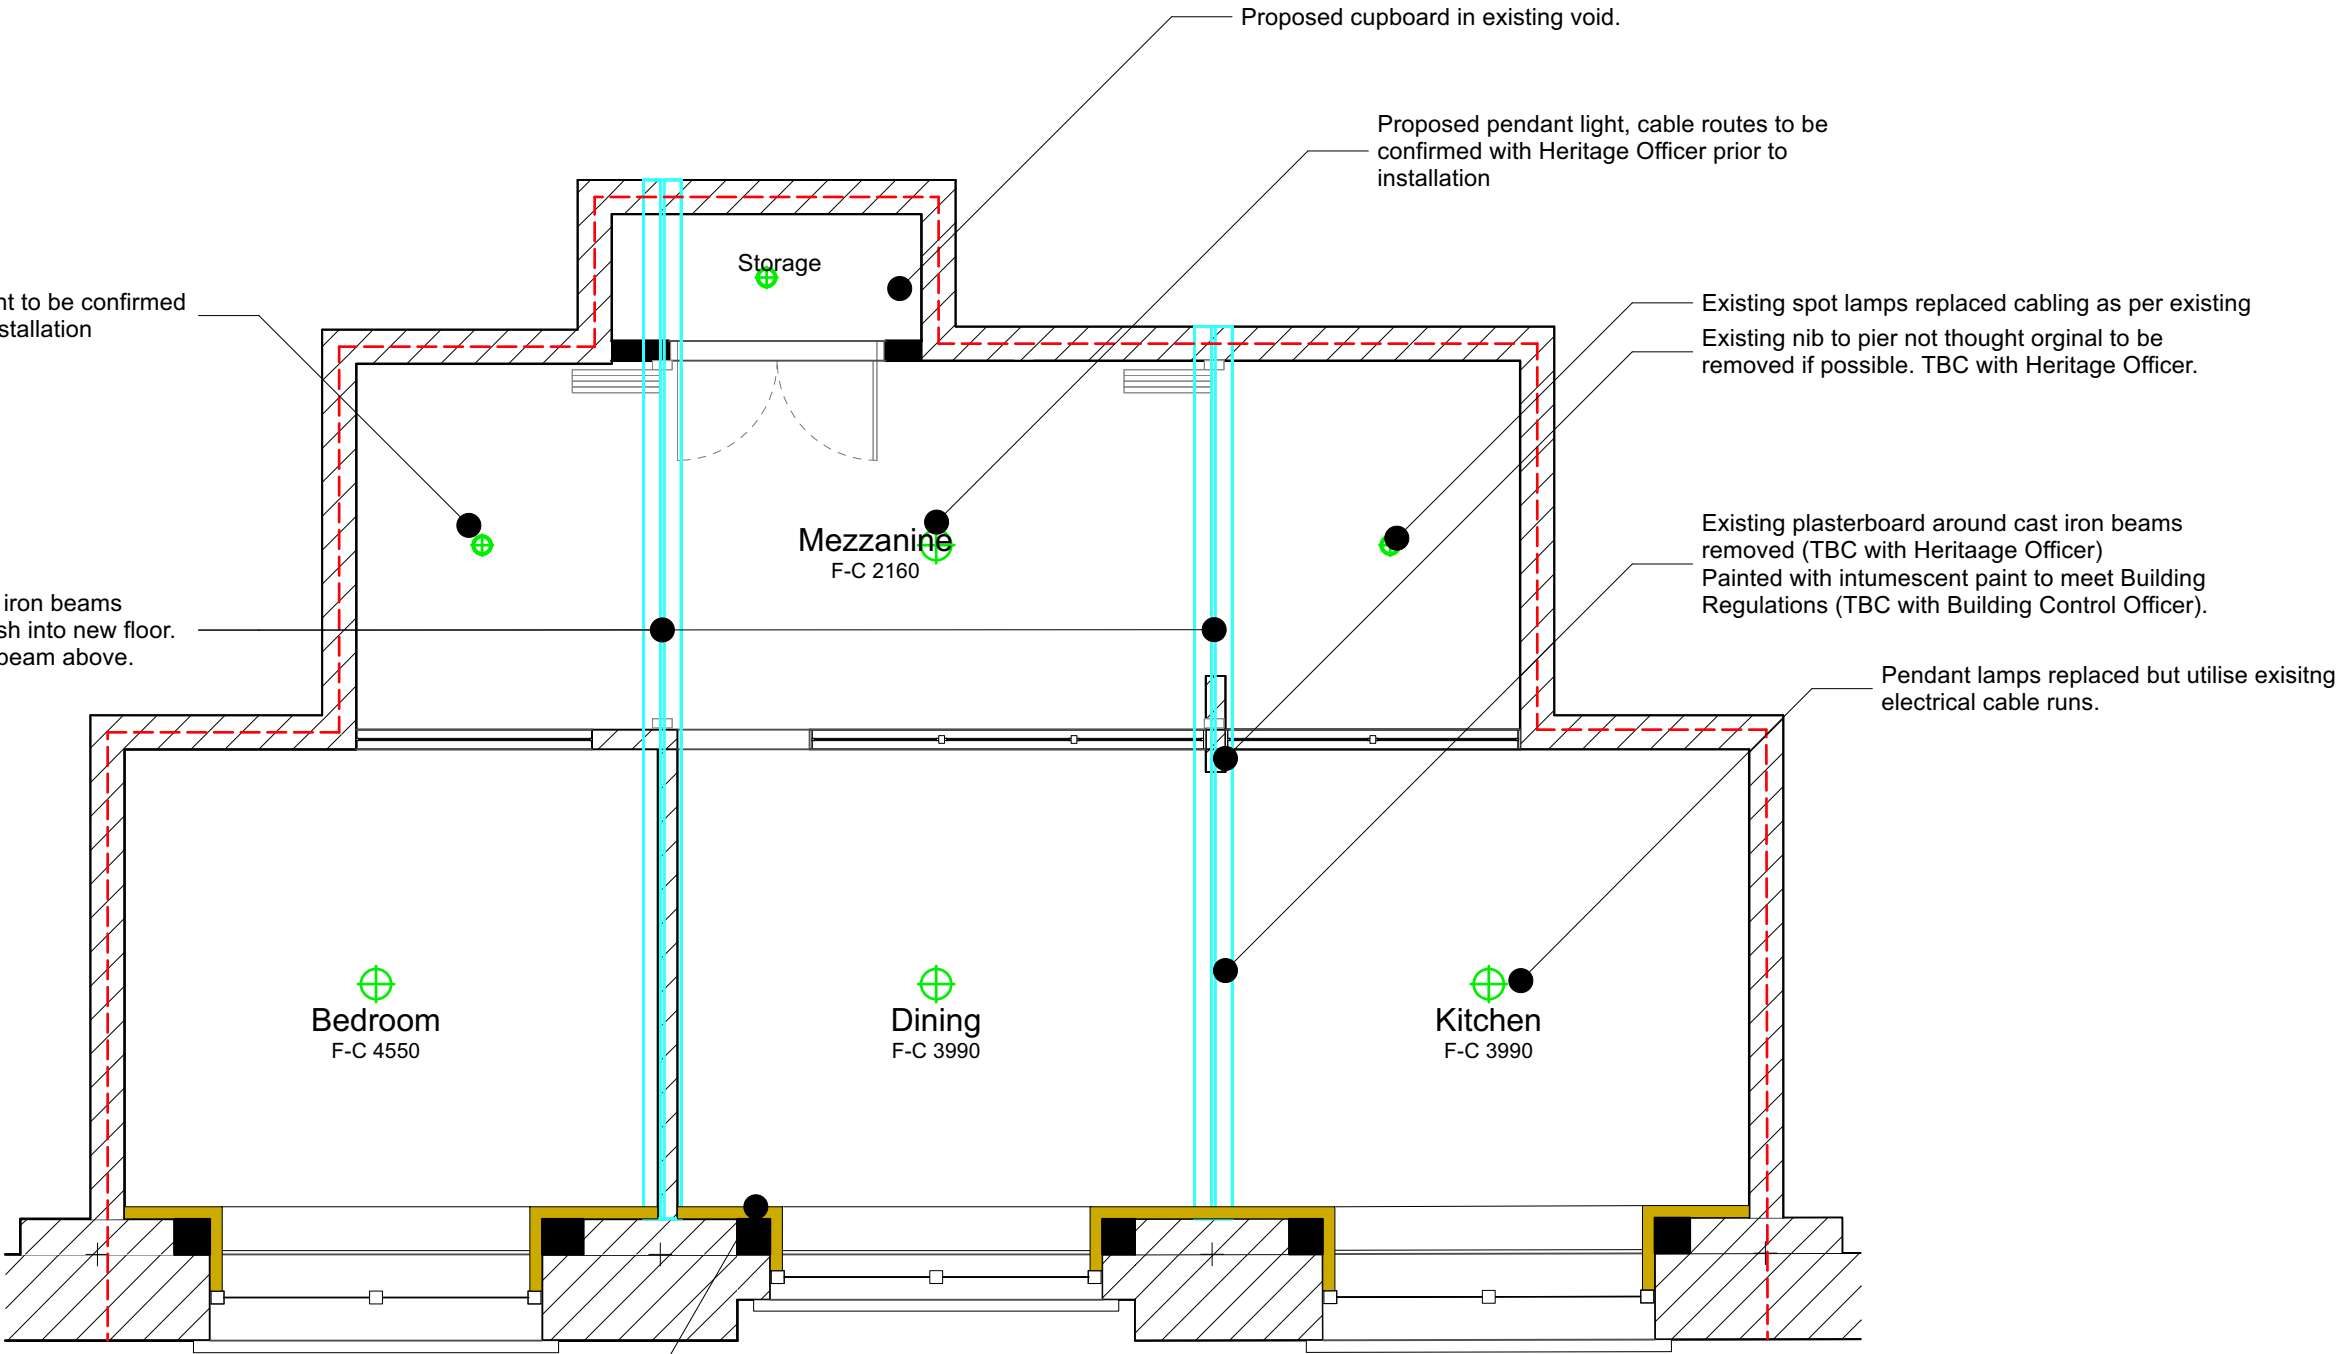

Existing plasterboard removed to reveal existing brickwork.  
Photographs of existing wall condition recorded and sent to Heritage Officer for confirmation to continue works.  
80mm natural, vapour open insulation eg. hempblock insulation installed.  
15mm lime plaster finish to allow 'breathable' wall construction.

Further details of Internal Wall Insulation to be supplied by the Architect.

**! Under no circumstances should any fixings be installed into the existing external wall as this is the Listed fabric of the building, unless by prior approval of the Heritage Officer !**

Notes

© Editorial Studio Ltd. All rights as per the Copywrite and petents Design Act 1988 have been asserted.

All dimensions to be checked on site.

- Key
- Site boundary
  - Original Cast Iron Beams (exposed)
  - Original Facade
  - 1990's Conversion to appartments
  - Proposed Internal Insulation - Woodfibre + Lime Plaster
  - Proposed Walls

No alterations to external facade, exisiting window frames being restored with double glazing (as existing).

NOTES

- Window dimensions are to the structural opening sizes. Dimensions are for quotation purposes only - not for manufacturer. To be checked on site.

| REVISIONS |   |                      |  |
|-----------|---|----------------------|--|
| 10.07.24  | * | Planning Submission  |  |
| 01.08.24  | A | Planning Alterations |  |
| 19.09.24  | B | Planning Alterations |  |

FOR INFORMATION

0 0.5 1 m

EDITORIAL  
STUDIO

Drawing

Proposed Front Elevation

Project


Flat 14 / Lexington

Contact

post@editorialstudio.com

Scale 1:50 @ A3 Date 19.09.24 Drawing No. 087\_L15\_01\_B

! Under no circumstances should any fixings or penetrations be made into the existing external wall / historic fabric of the building unless by prior approval of the Heritage Officer !

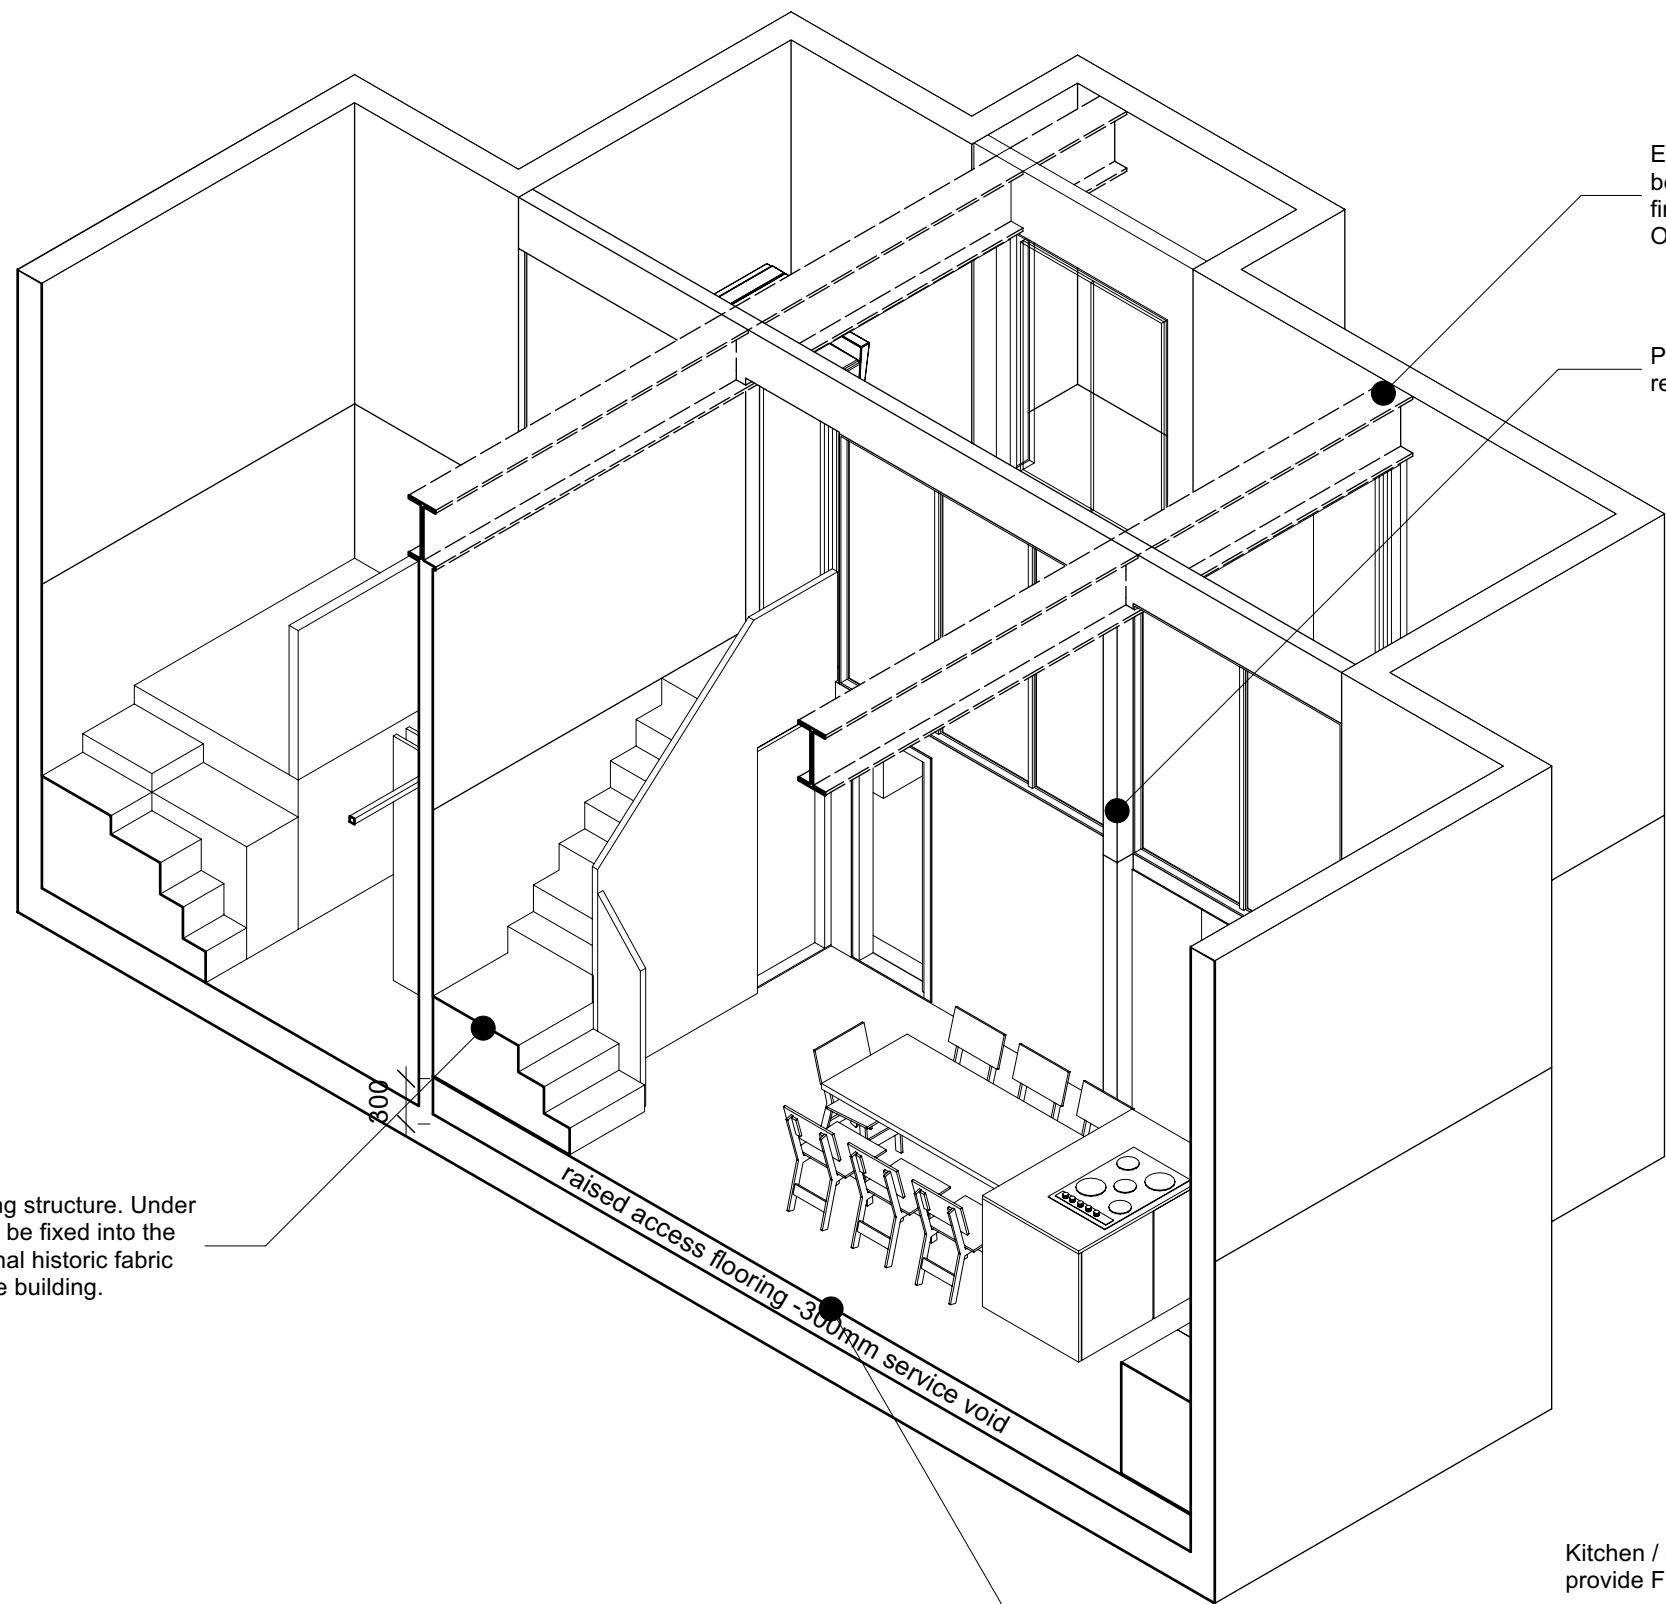

Existing boxing to beams to be removed. Existing cast iron beams (tbc) to be painted with intumescent paint to provide 1hr fire resistance. To be agreed with Structural Engineer, Heritage Officer and Building Control Officer.

Pier not thought to be original. Opening up works to confirm and remove once agree with Heritage Officer.

Staircase built as self supporting structure. Under no circumstances should stairs be fixed into the existing external wall / the original historic fabric as this is the Listed fabric of the building.




Existing cast iron beam visible in ceiling void above, to be exposed.

**NOTES**

- Window dimensions are to the structural opening sizes. Dimensions are for quotation purposes only - not for manufacturer. To be checked on site.

| REVISIONS |   |                      |  |
|-----------|---|----------------------|--|
| 10.07.24  | * | Planning Submission  |  |
| 01.08.24  | A | Planning Alterations |  |
| 19.09.24  | B | Planning Alterations |  |

FOR INFORMATION

 

EDITORIAL  
STUDIO

Drawing  
Proposed Section

Project  
Flat 14 / Lexington  
Contact

post@editorialstudio.com  
Scale 1:50 @ A3 Date 19.09.24 Drawing No. 087\_L14\_01\_B


**! Under no circumstances should any fixings or penetrations be made into the existing external wall / historic fabric of the building unless by prior approval of the Heritage Officer !**

Kitchen / dining raised flooring deck to provide FF +300mm from existing.

Raised flooring used as MEP service route for relocated kitchen items. Under no circumstances should any penetrations or fixings be made into the original / historic fabric unless agreed with the Heritage Officer.

**Key**

- Site boundary
- Original Cast Iron Beams (exposed)
- Original Facade
- 1990's Conversion to apartments
- Proposed Internal Insulation - Woodfibre + Lime Plaster
- Proposed Walls

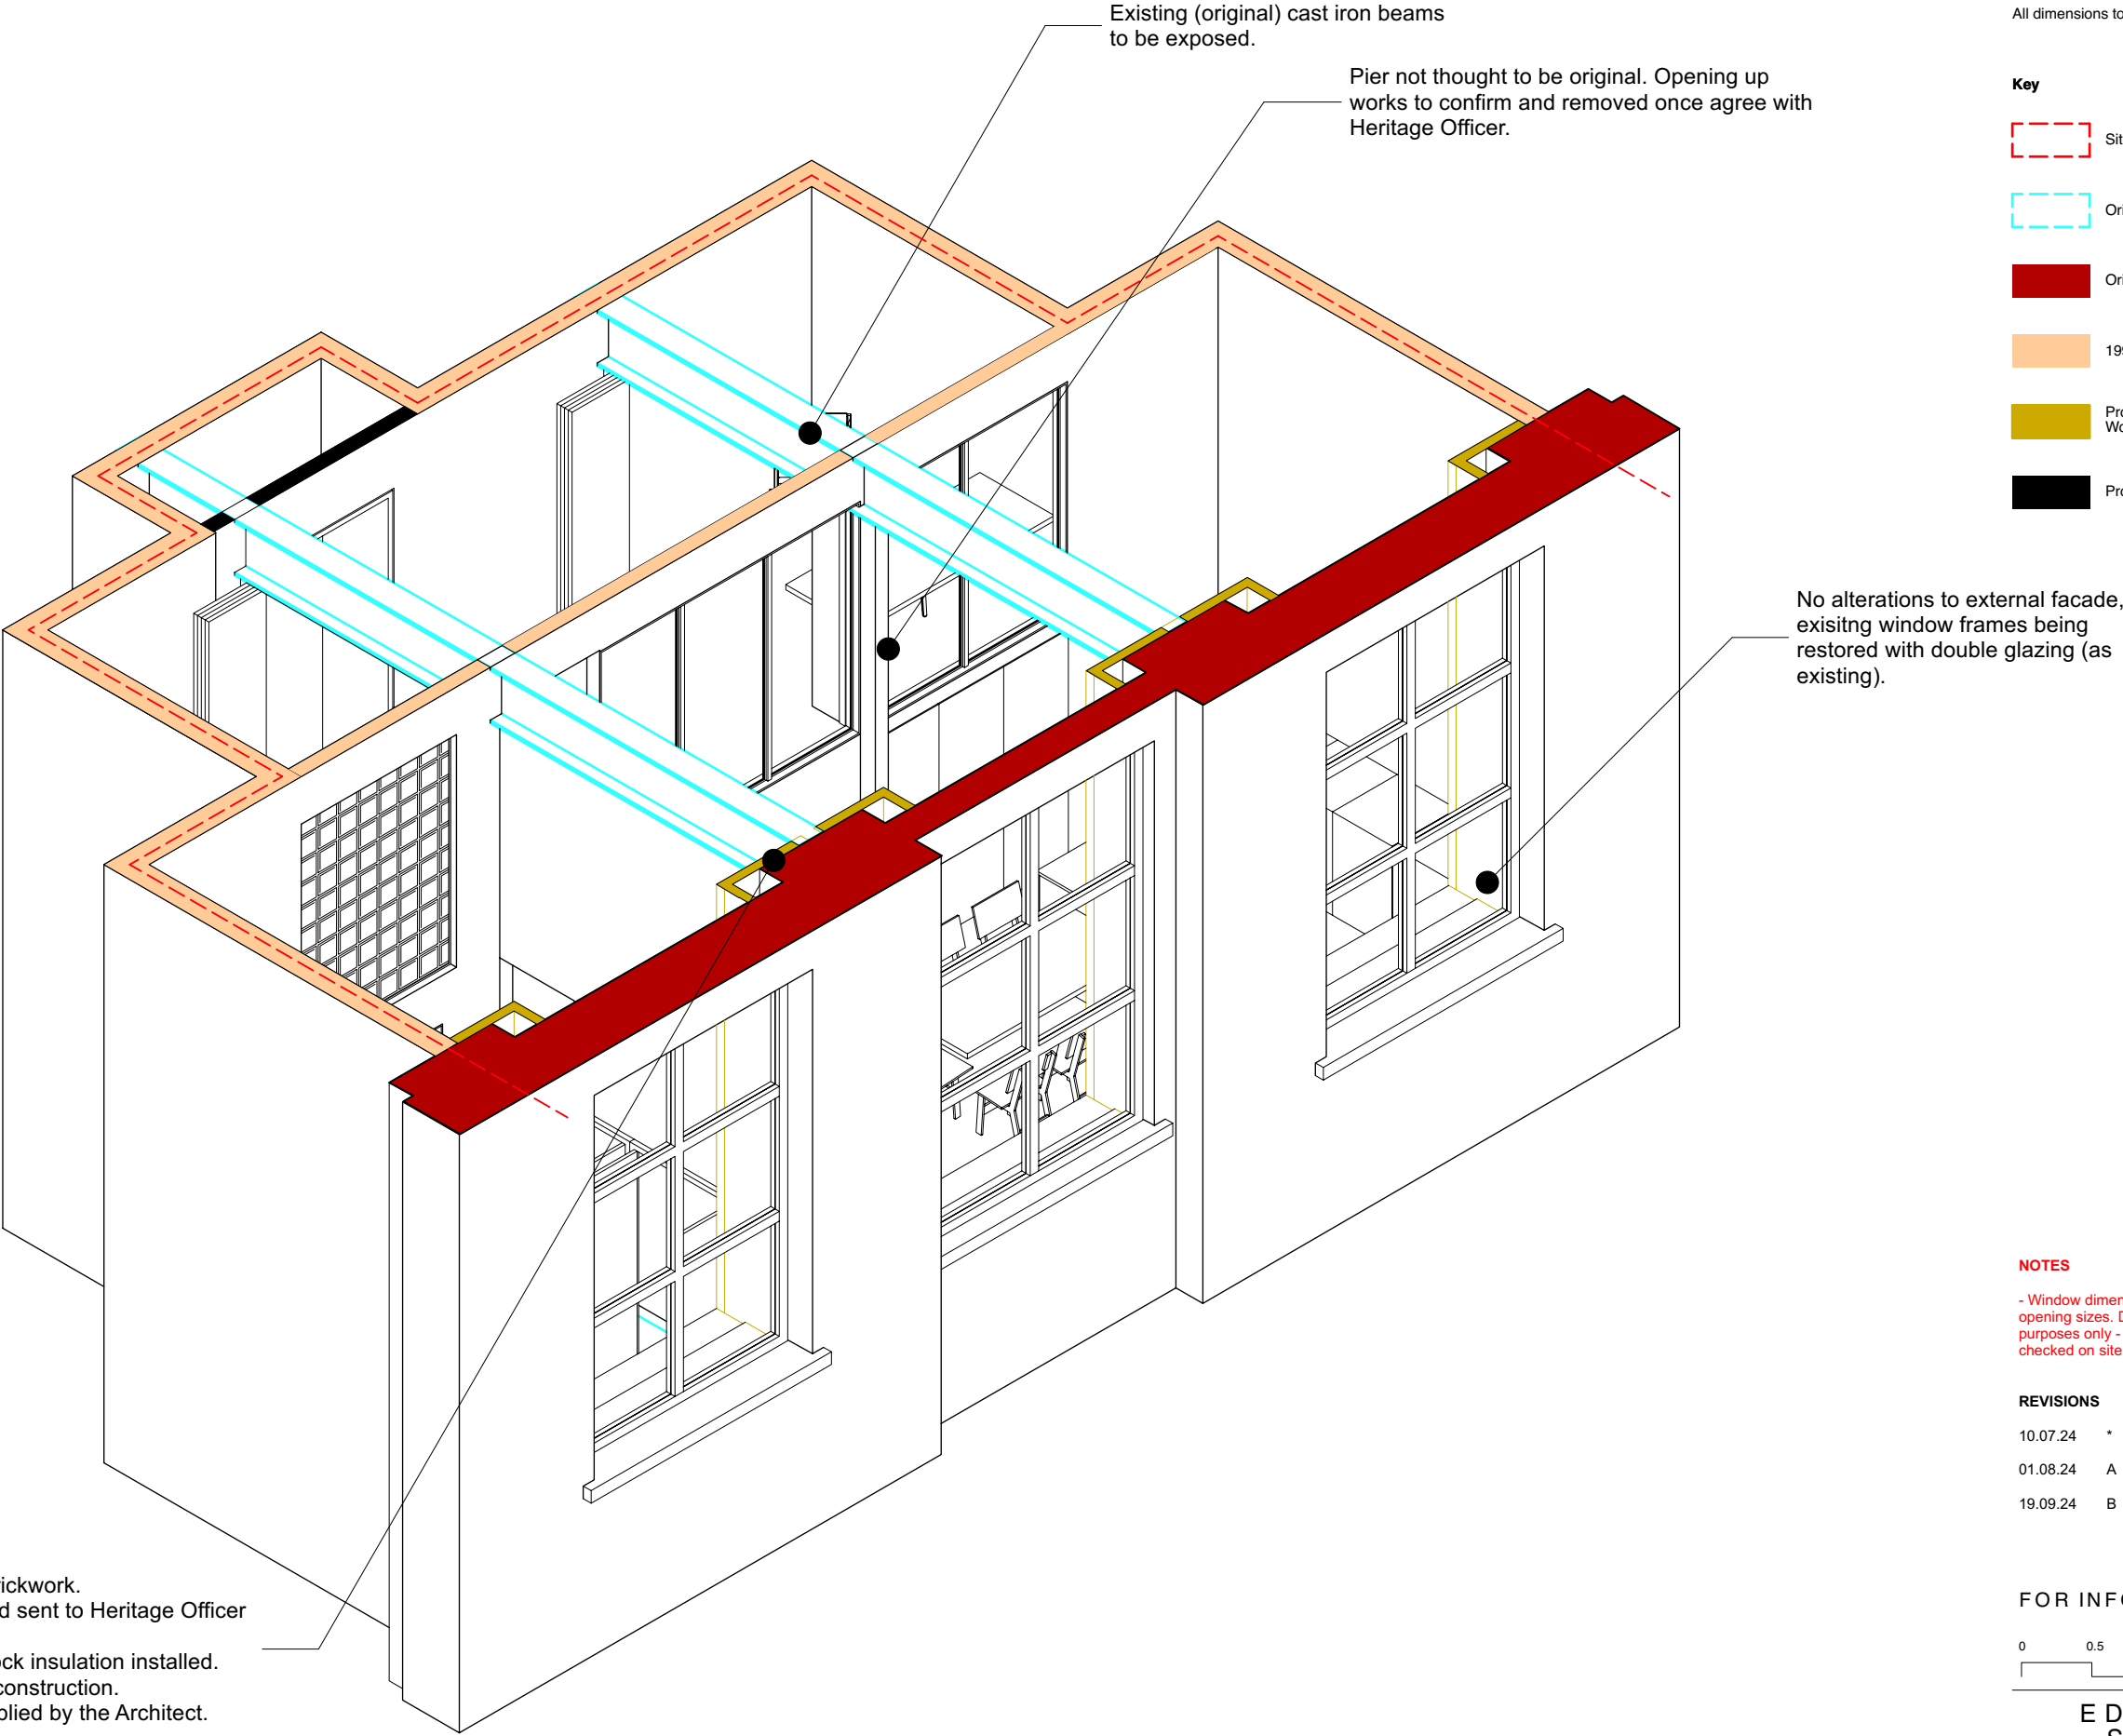

**NOTES**

- Window dimensions are to the structural opening sizes. Dimensions are for quotation purposes only - not for manufacturer. To be checked on site.

| REVISIONS |   |                      |  |
|-----------|---|----------------------|--|
| 10.07.24  | * | Planning Submission  |  |
| 01.08.24  | A | Planning Alterations |  |
| 19.09.24  | B | Planning Alterations |  |

**FOR INFORMATION**

0 0.5 1 m

**EDITORIAL  
STUDIO**

Drawing

Proposed Overall Axo

Project

Flat 14 / Lexington

Contact

post@editorialstudio.com

Scale 1:50 @ A3 Date 19.09.24 Drawing No. 087\_L16\_01\_B

Existing plasterboard removed to reveal existing brickwork. Photographs of existing wall condition recorded and sent to Heritage Officer for confirmation to continue works. 80mm natural, vapour open insulation eg. hempblock insulation installed. 15mm lime plaster finish to allow 'breathable' wall construction. Further details of Internal Wall Insulation to be supplied by the Architect.

**! Under no circumstances should any fixings or penetrations be made into the existing external wall / historic fabric of the building unless by prior approval of the Heritage Officer !**

Existing (original) cast iron beams to be exposed, final colour to be agreed with Clients.



**NOTES**

- Window dimensions are to the structural opening sizes. Dimensions are for quotation purposes only - not for manufacturer. To be checked on site.

| REVISIONS |   |                      |  |
|-----------|---|----------------------|--|
| 10.07.24  | * | Planning Submission  |  |
| 01.08.24  | A | Planning Alterations |  |
| 19.09.24  | B | Planning Alterations |  |

