



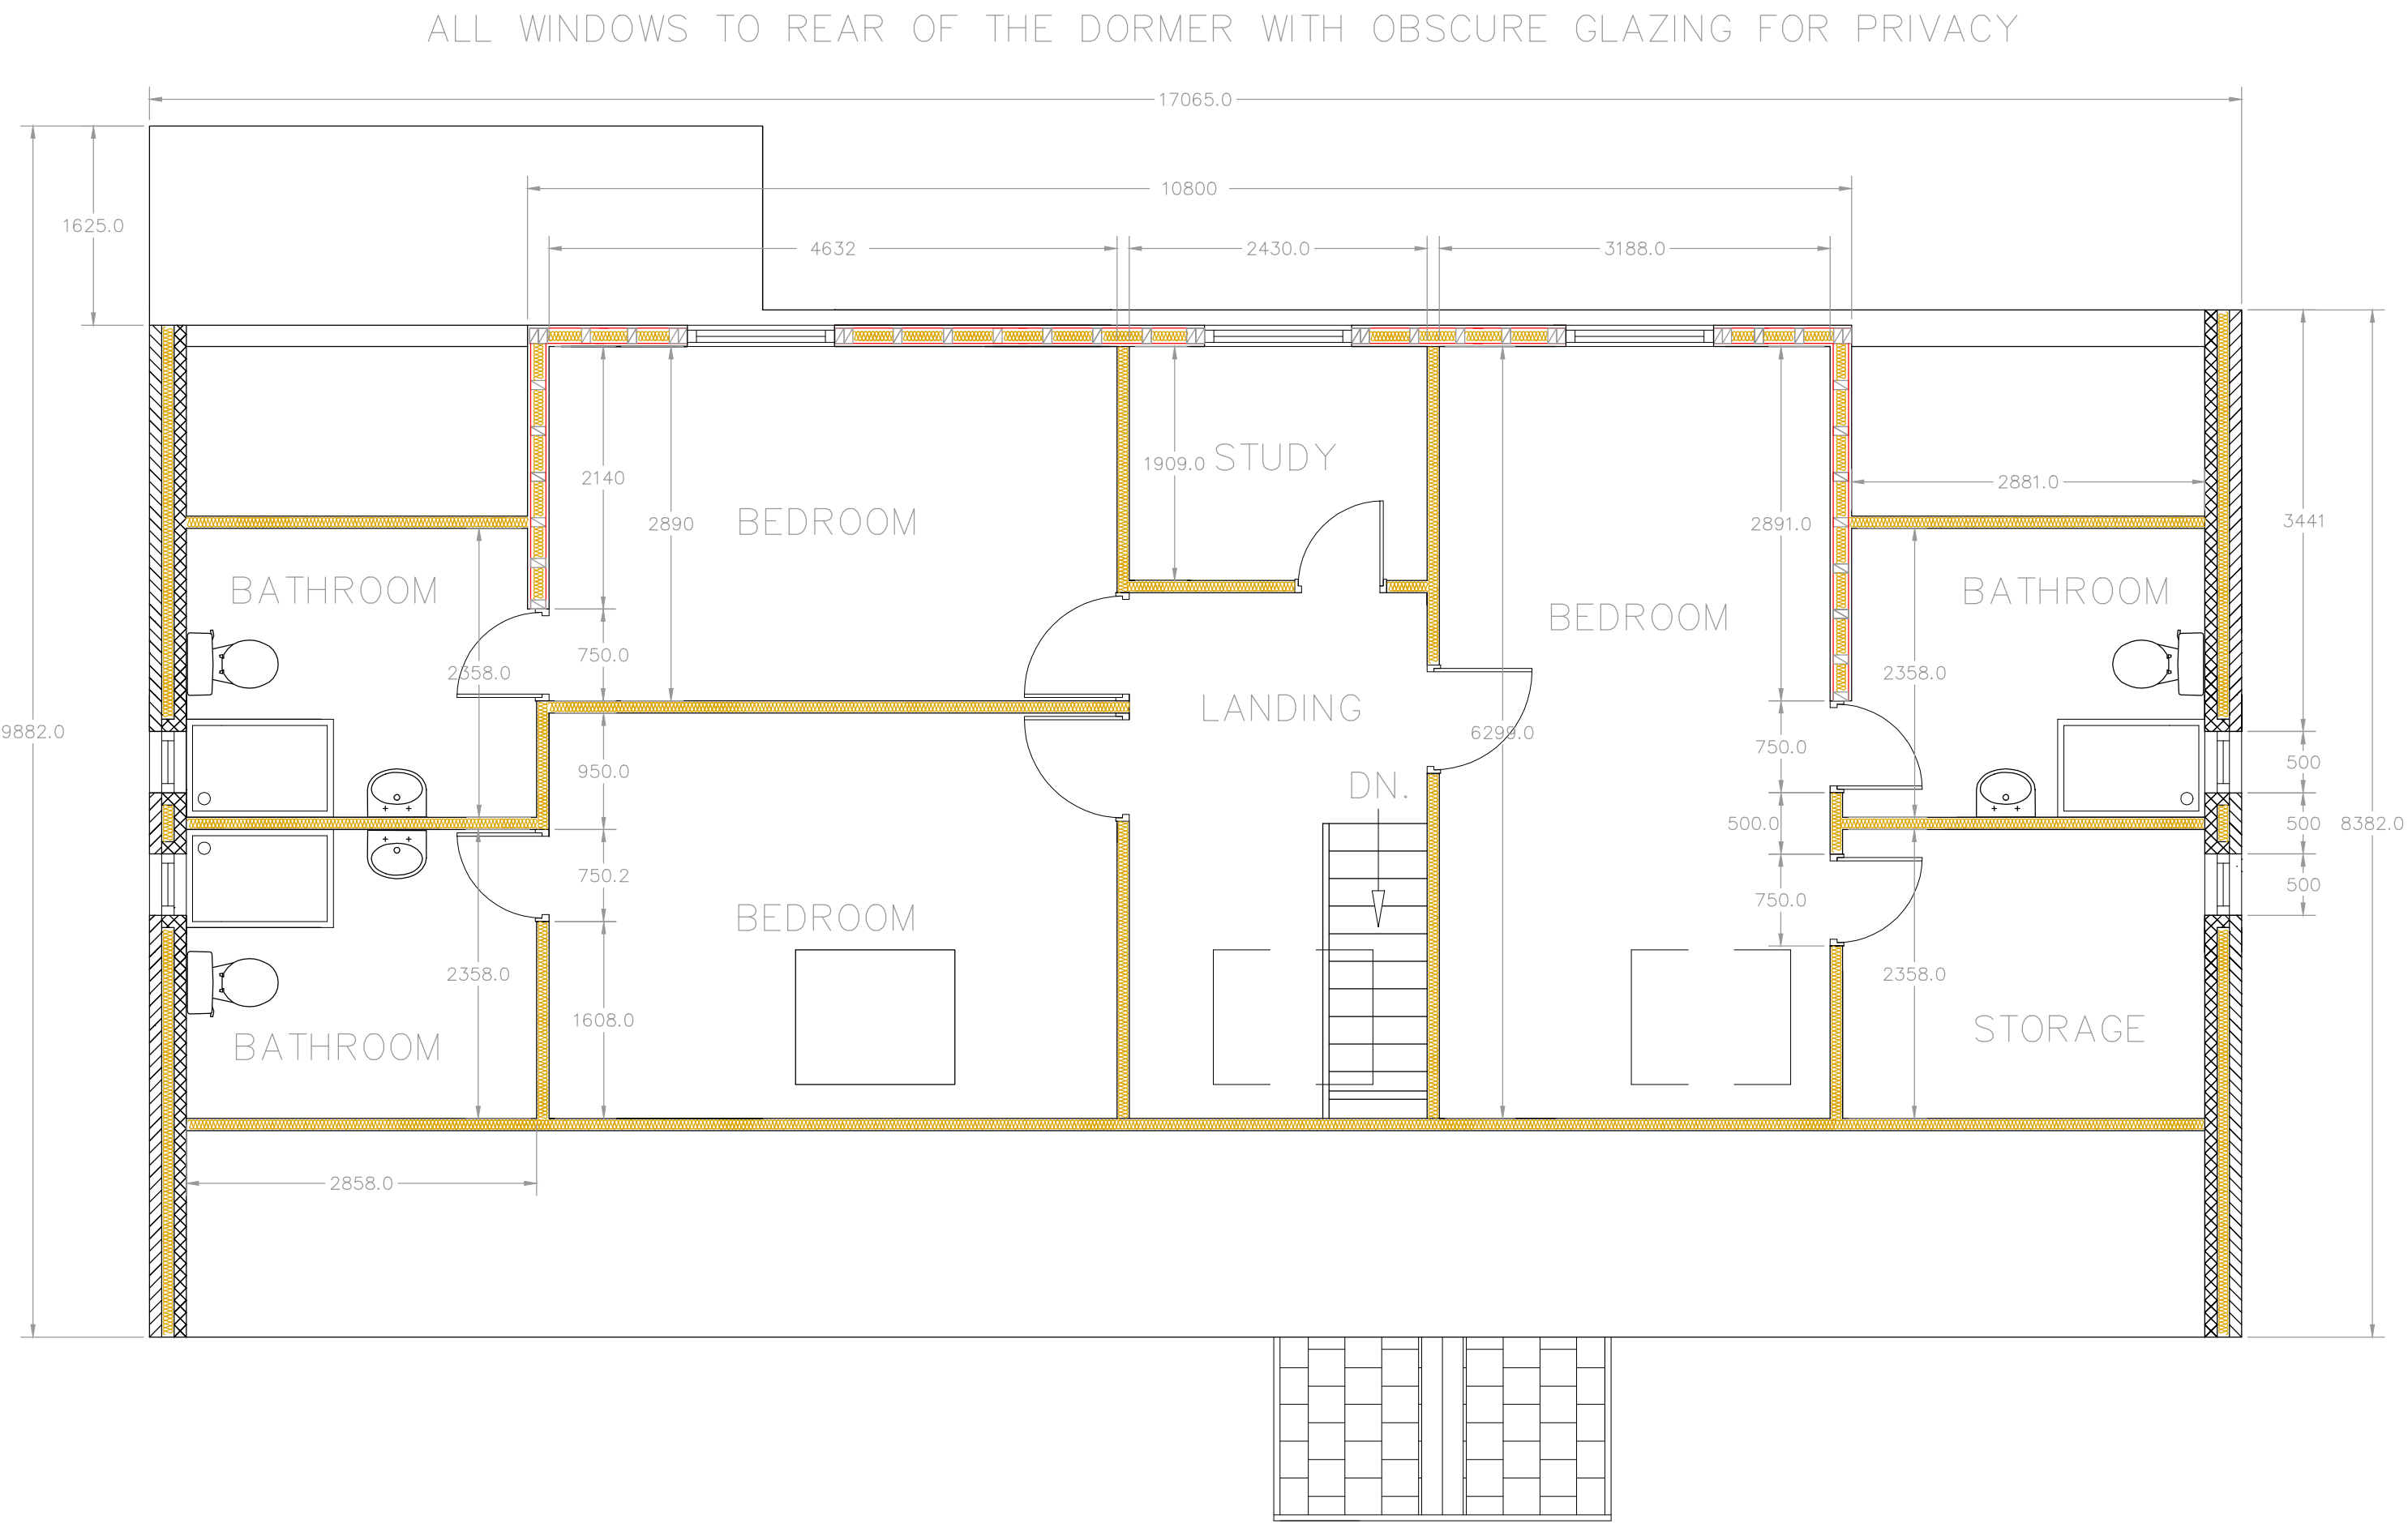


PROPOSED FIRST FLOOR PLAN

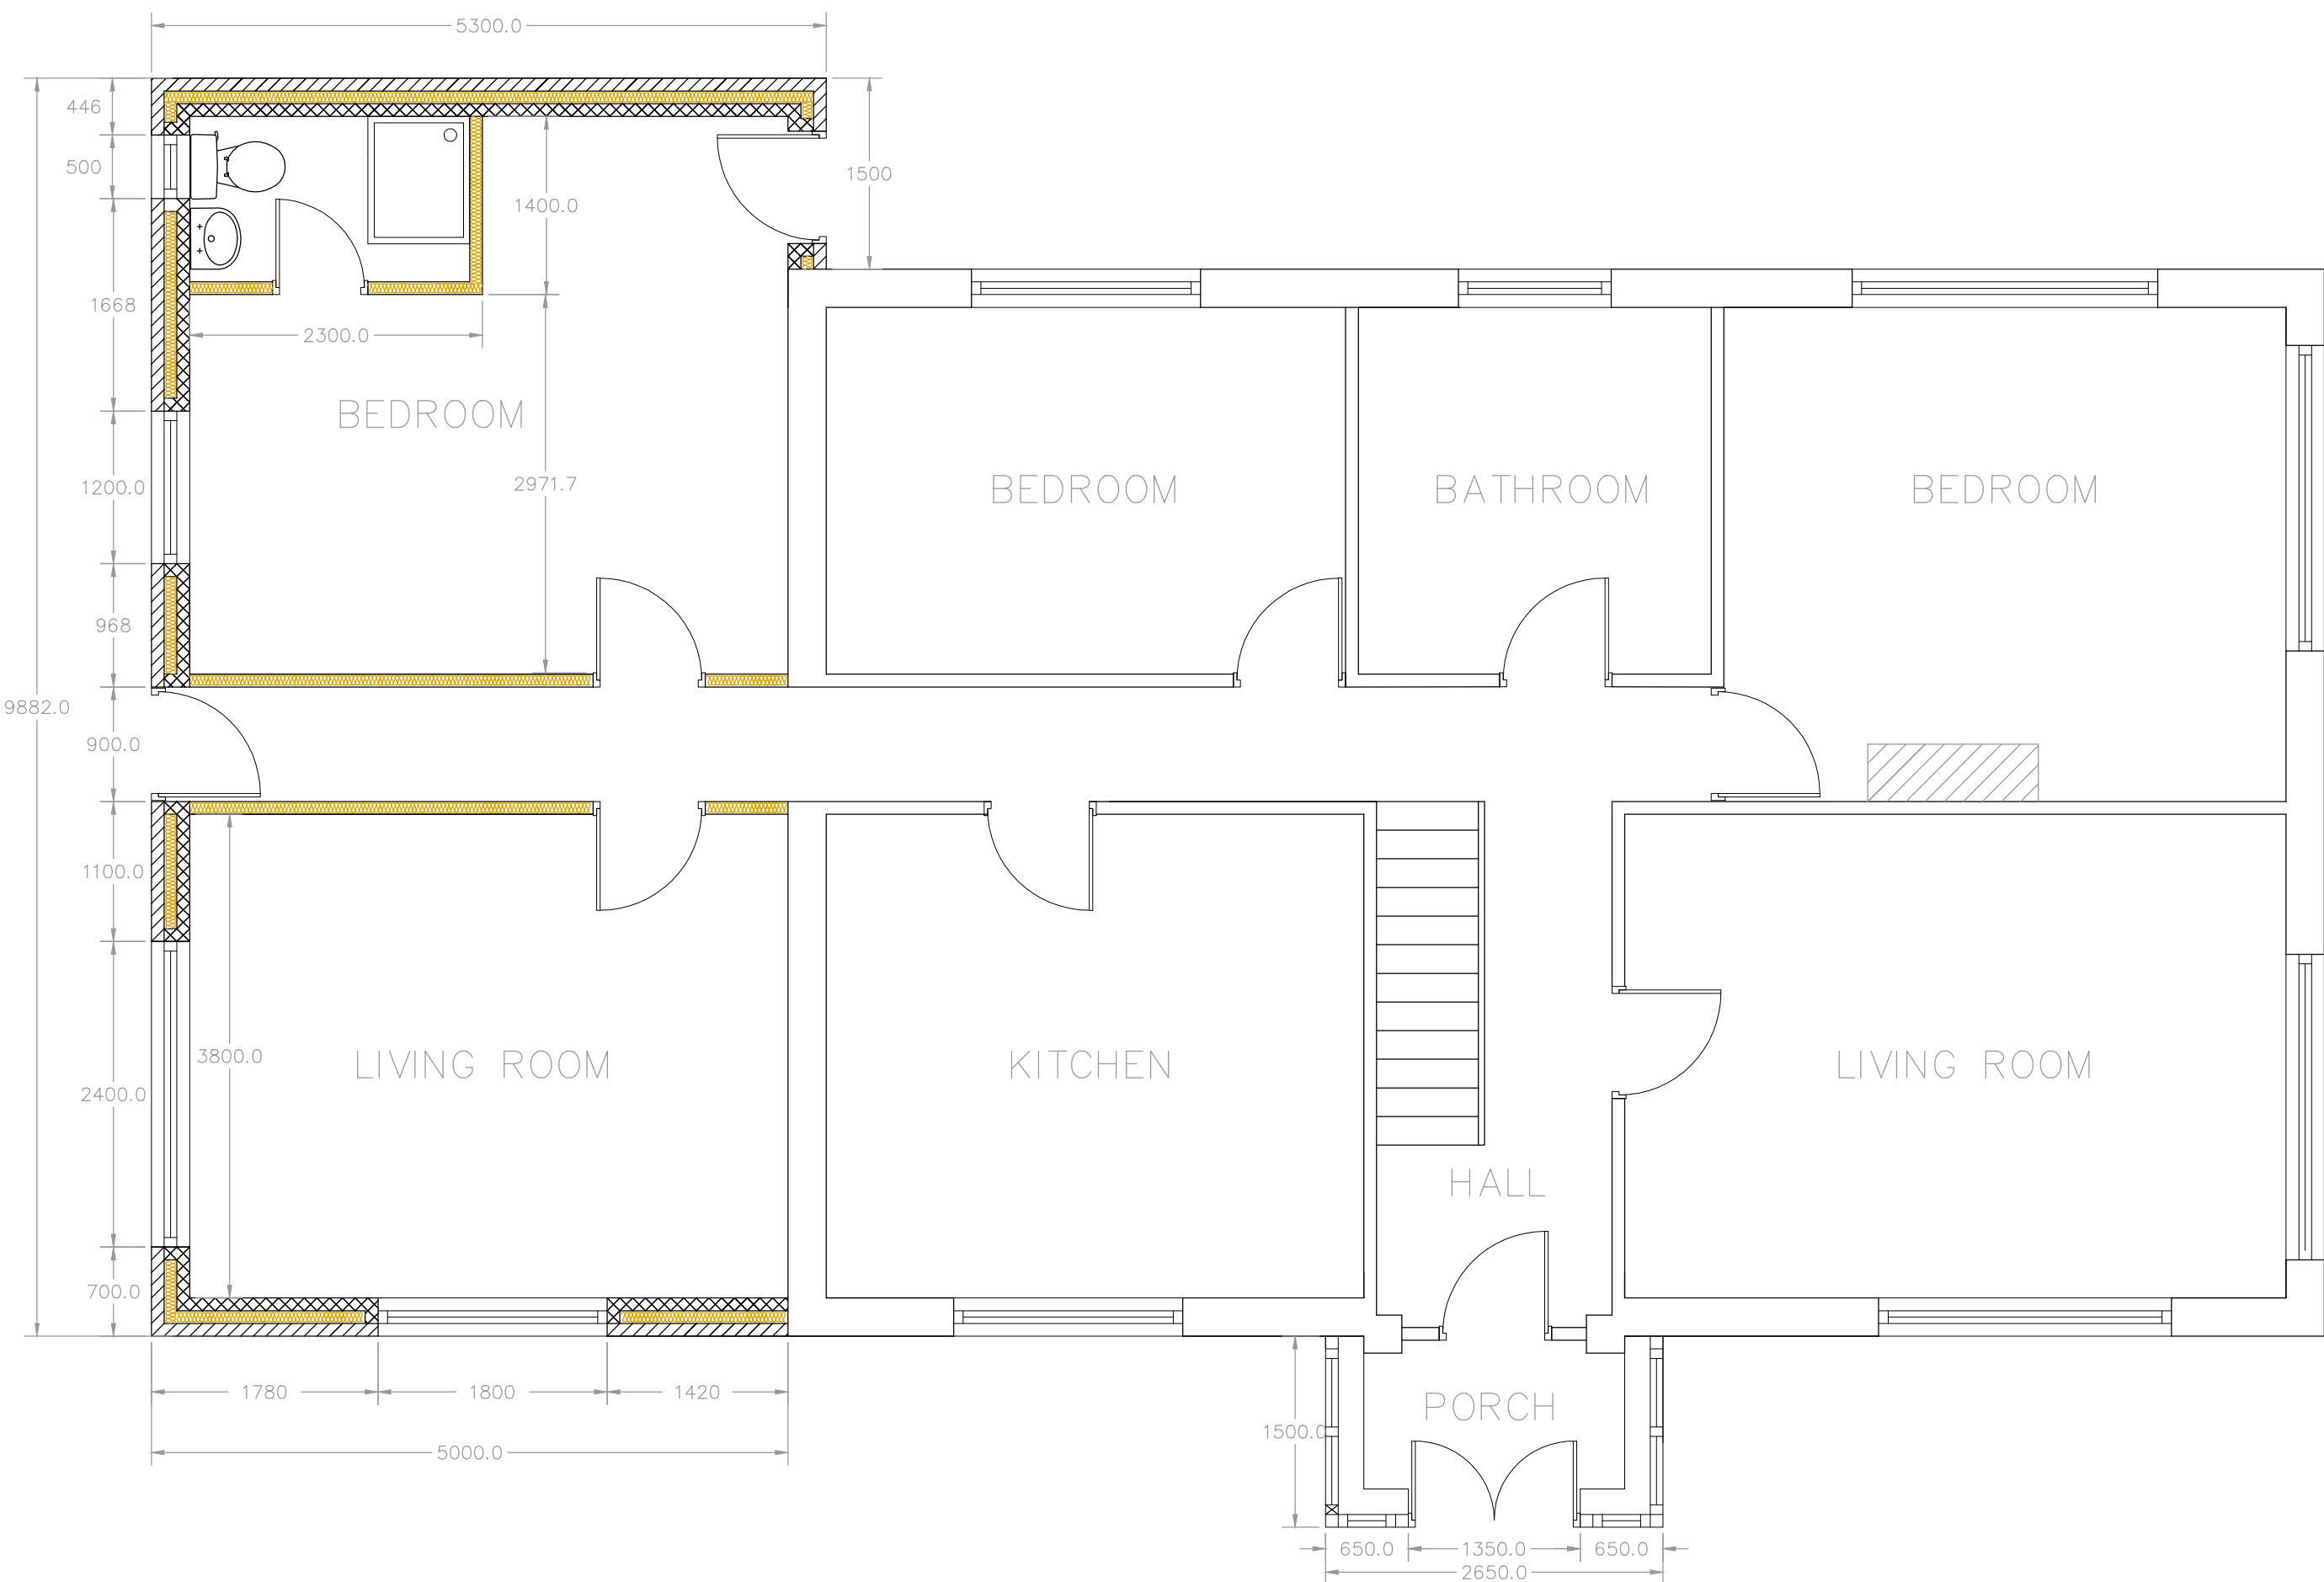

PROPOSED GROUND FLOOR PLAN



PROPOSED FRONT ELEVATION

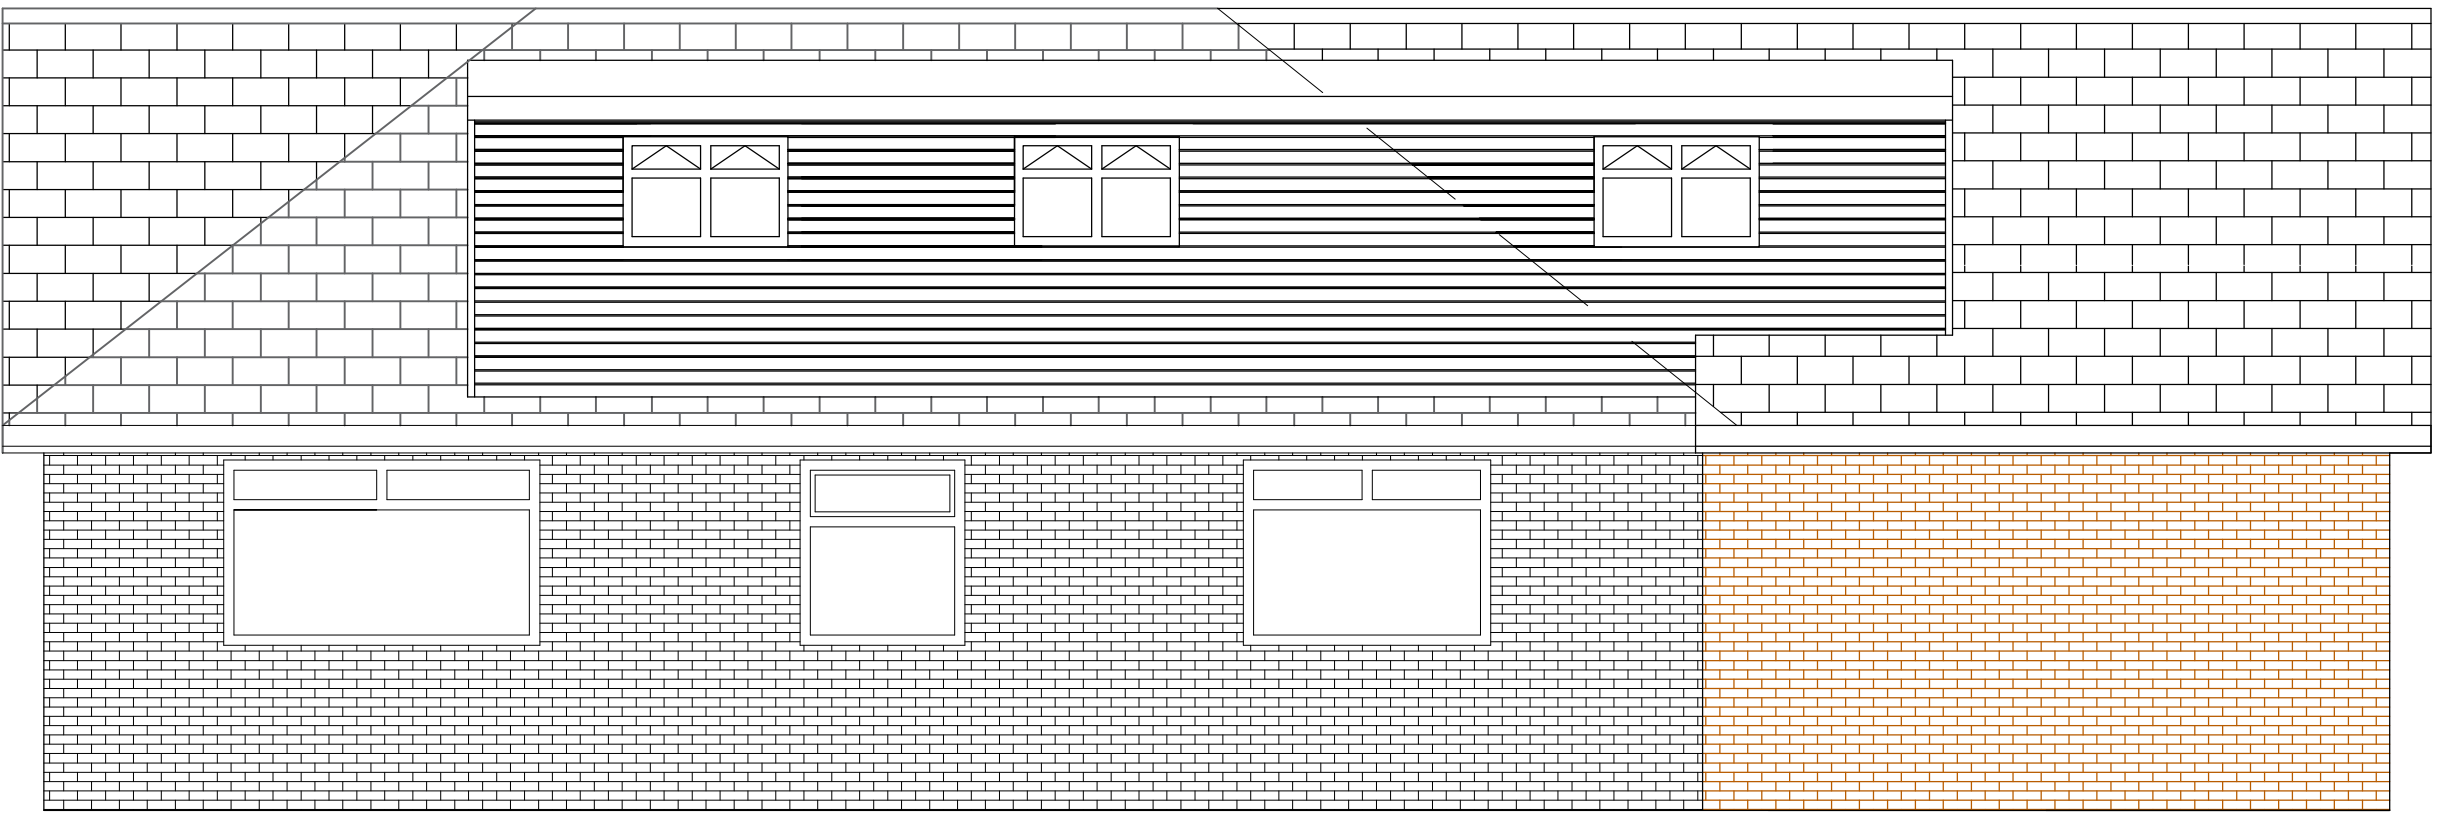


ALL WINDOWS TO REAR OF THE DORMER WITH OBSCURE GLAZING FOR PRIVACY

PROPOSED REAR ELEVATION



PROPOSED SOUTH WEST
ELEVATION GABLE END ROOF.

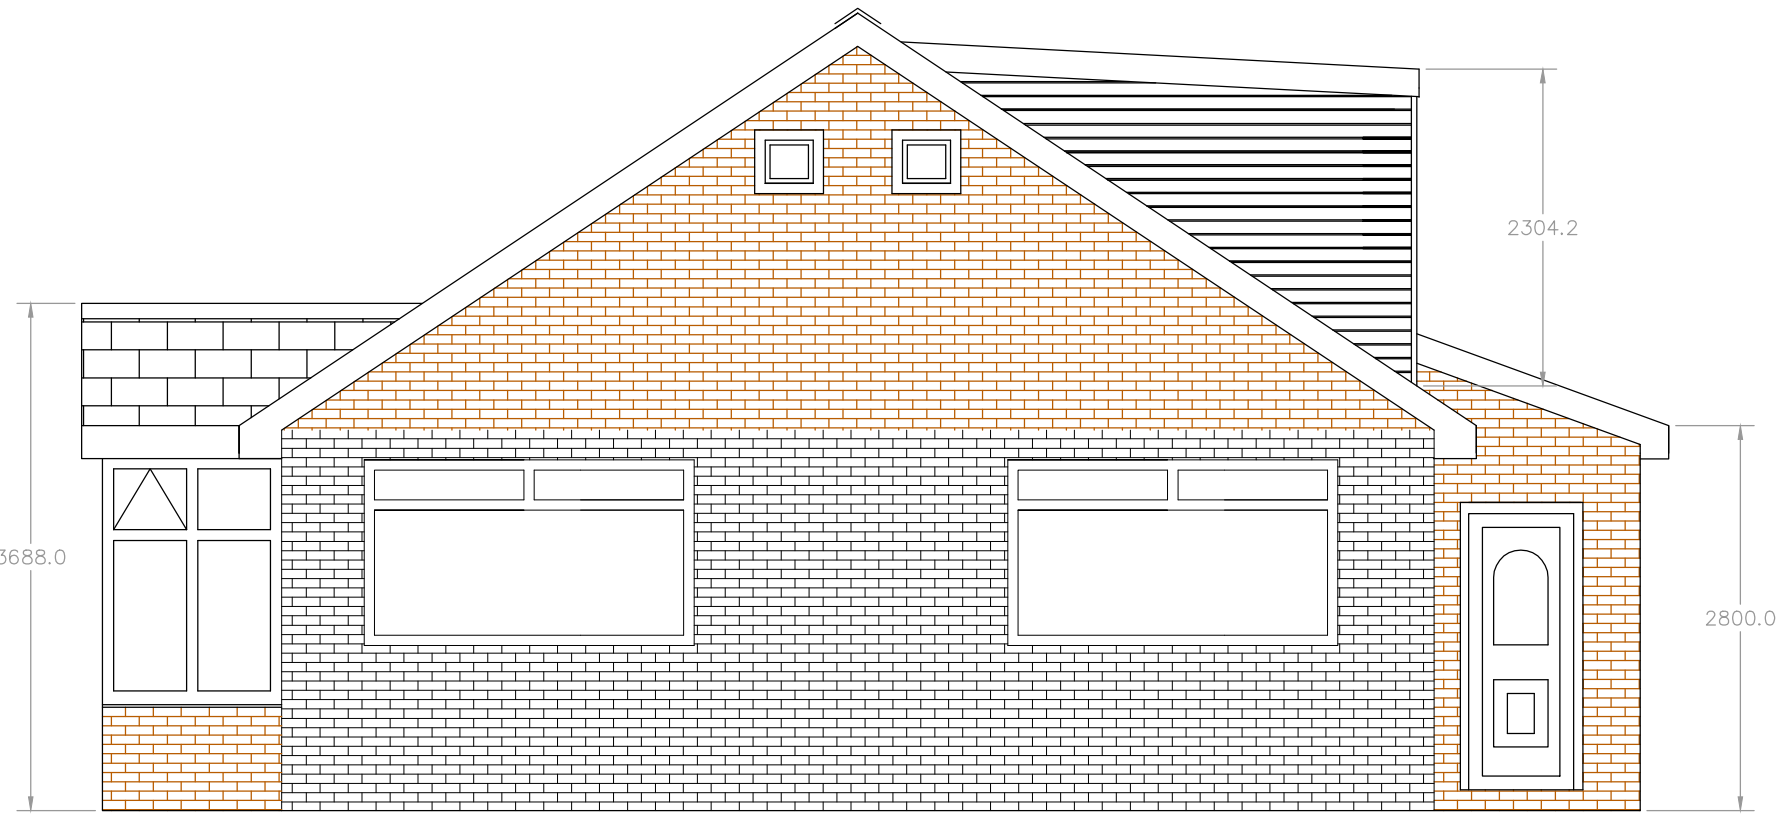

PROPOSED SIDE ELEVATION



ALL DIEMSIONS ARE SUBJECT TO SITE MEASURE.

Revision.	Description.	Date
A	DORMER WINDOWS REVISED AS PER MS TRACE SIMPSON'S RECOMMENDATIONS DATED 16-09-24.	20-09-24
J & Sons Architectural Services.		
PROPOSED GROUND FLOOR SIDE & REAR DORMER EXTENSION GA LAYOUT AND ELEVATIONS. 2 BALMER DRIVE, MANCHESTER. M23 2YQ		
Drawn FJ	Checked MJ	Approved
Scale 1:50@A1/1:100@A3	Drawing No. 2405/01/1	Date 05/24 Revision A