


Richmond St

MATERIALS KEY

- (A) IBSTOCK STAFFORDSHIRE BLUE BRINDLE DRAGFACE FACING BRICK
- (B) VMZINC STANDING SEAM PANEL - GRAPHITE GREY
- (C) ALUMINIUM WINDOW PODS
- (D) PROJECTED BRICKWORK DETAILING
- (E) ALUTEC ALUMINIUM PARAPET COPING
- \*

OBSCURE GLAZED WINDOW

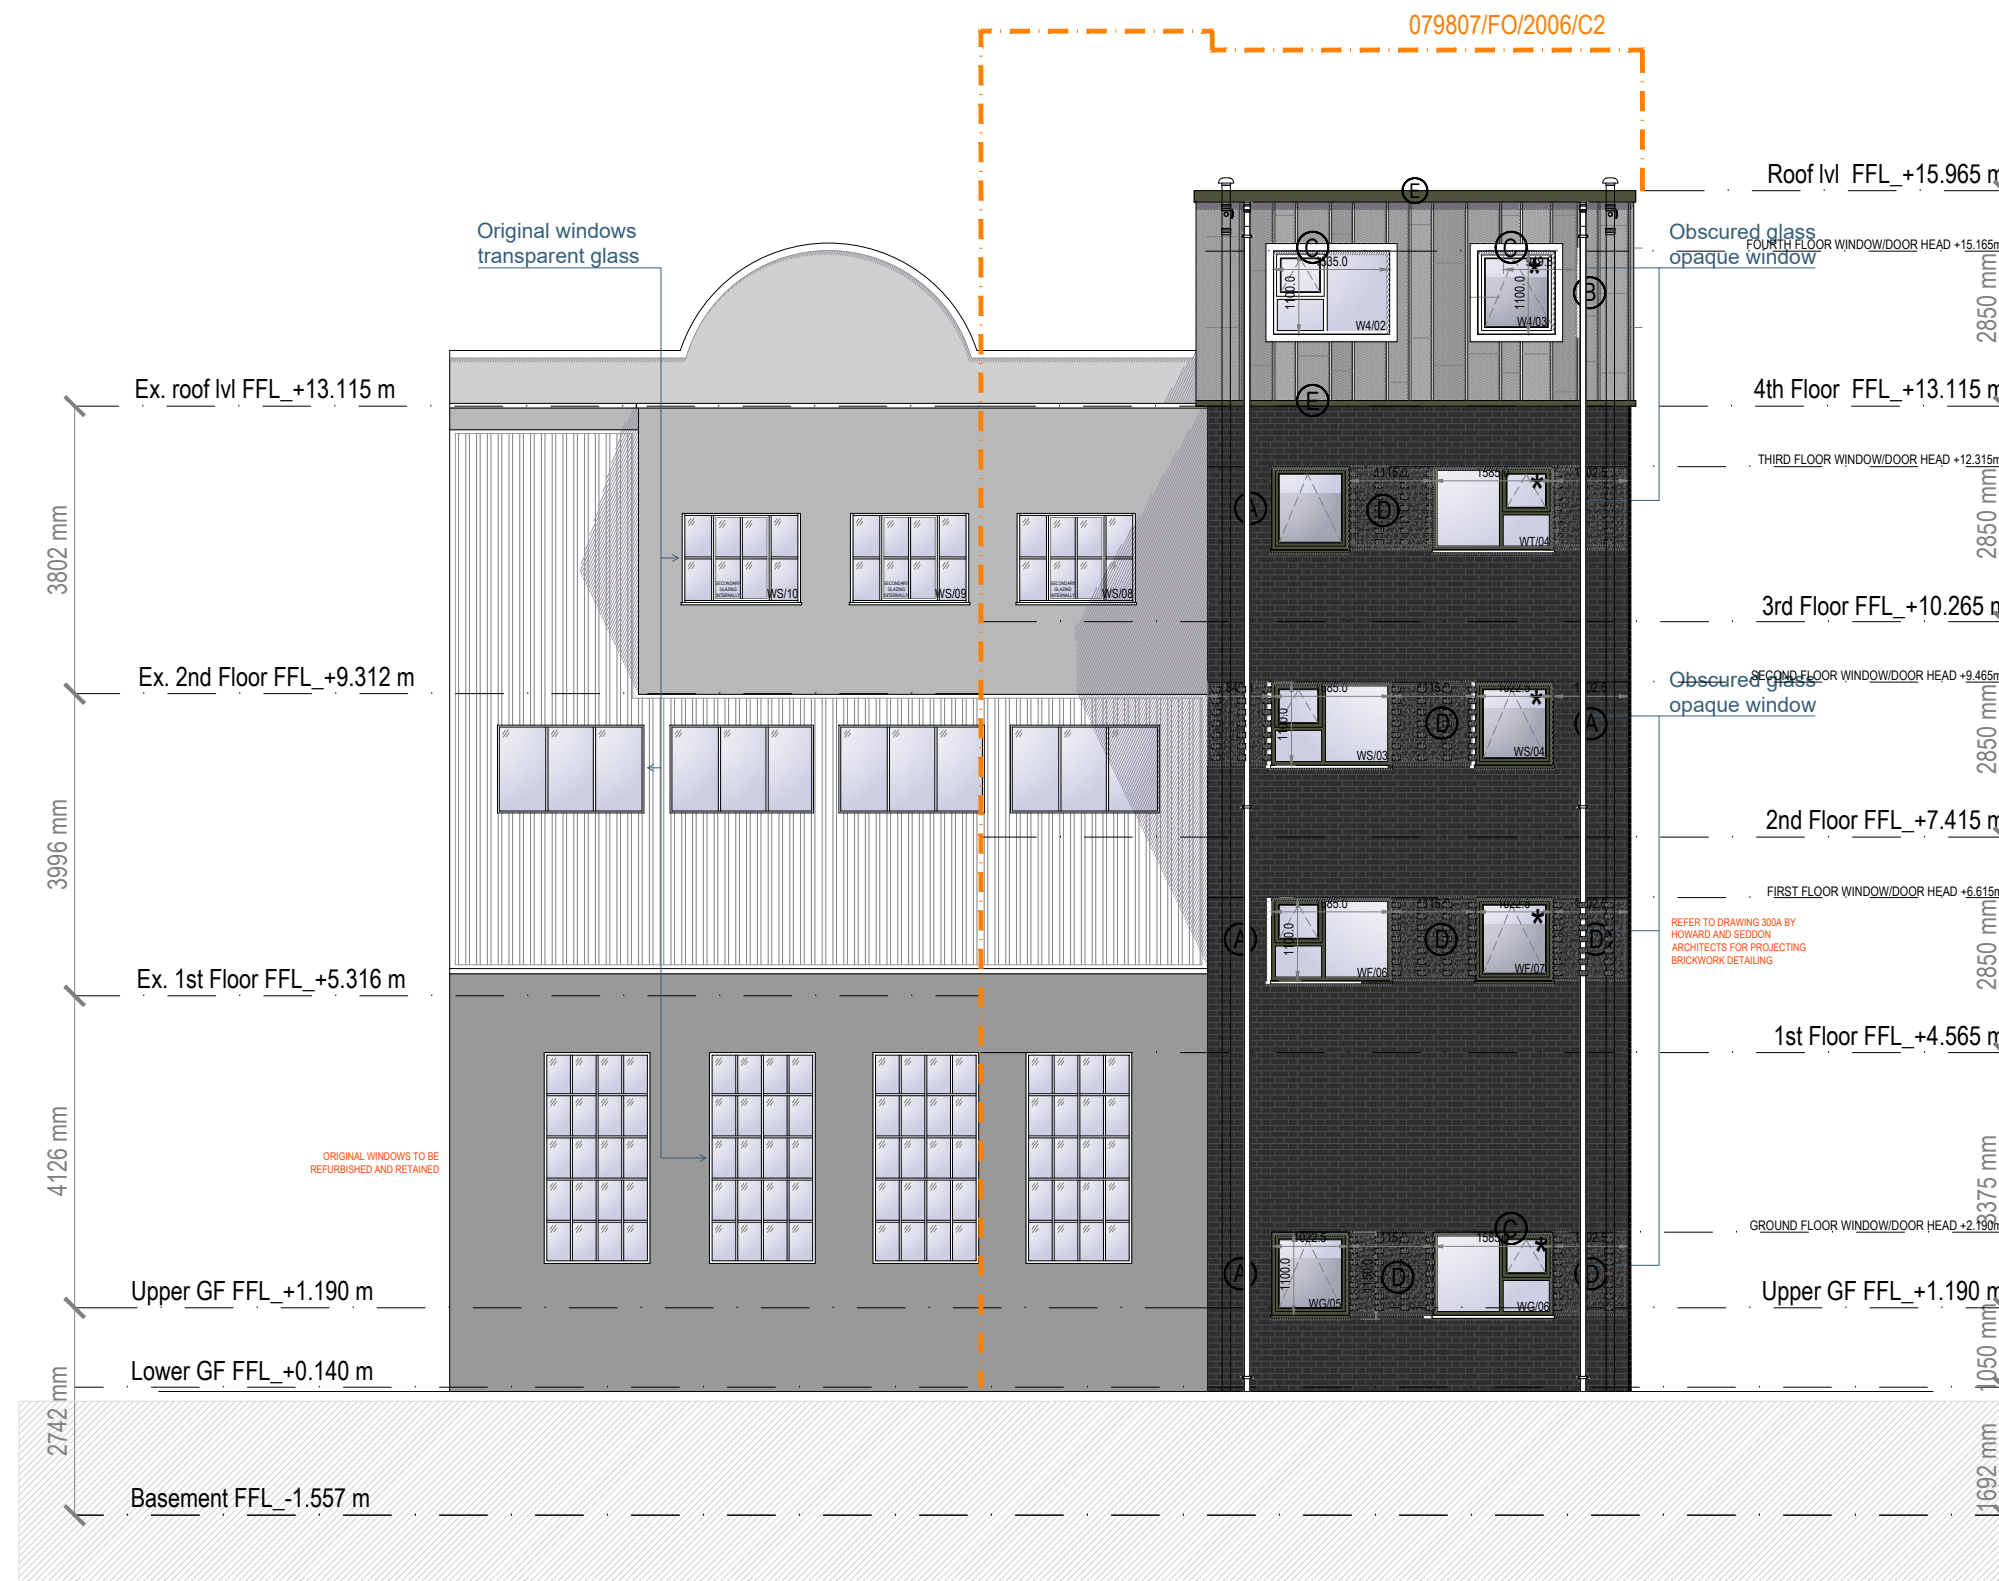

REAR ELEVATION R-R'

| REV | DESCRIPTION     | BY | DATE     | HOWARD & SEDDON A.R.I.B.A.<br>CHARTERED ARCHITECTS,<br>64 WASHWAY ROAD,<br>SALE, CHESHIRE. M33 7RE.<br>TEL No 0161-973 8296<br>FAX No 0161-962 3485<br>e-mail : admin@howardandseddon.co.uk | PROJECT<br>PROPOSED RESIDENTIAL DEVELOPMENT<br>58 RICHMOND ST<br>MANCHESTER | TITLE<br>(PRELIMINARY BUILDING REGULATION)<br>PROPOSED REAR ELEVATION | DRAWN<br>TZ         | DRG No.<br>12,764 |
|-----|-----------------|----|----------|---|-----------------------------------------------------------------------------|-----------------------------------------------------------------------|---------------------|-------------------|
| C   | BRICK DETAILING | TZ | 23.02.24 |   |                                                                             |                                                                       | DATE<br>22.11.23    | 108               |
| B   | WINDOWS         | TZ | 22.11.23 |   |                                                                             |                                                                       | SCALE<br>1:100 (A3) | AMENDMENT<br>C    |
| A   | FIRST ISSUE     | DR | 03.06.20 |   | CLIENT<br>TAHIR AHMED, TAHIR MEHMOOD                                        |                                                                       |                     |                   |