


PROPOSED NORTH ELEVATION

Commercial Area

Scaffold Shroud

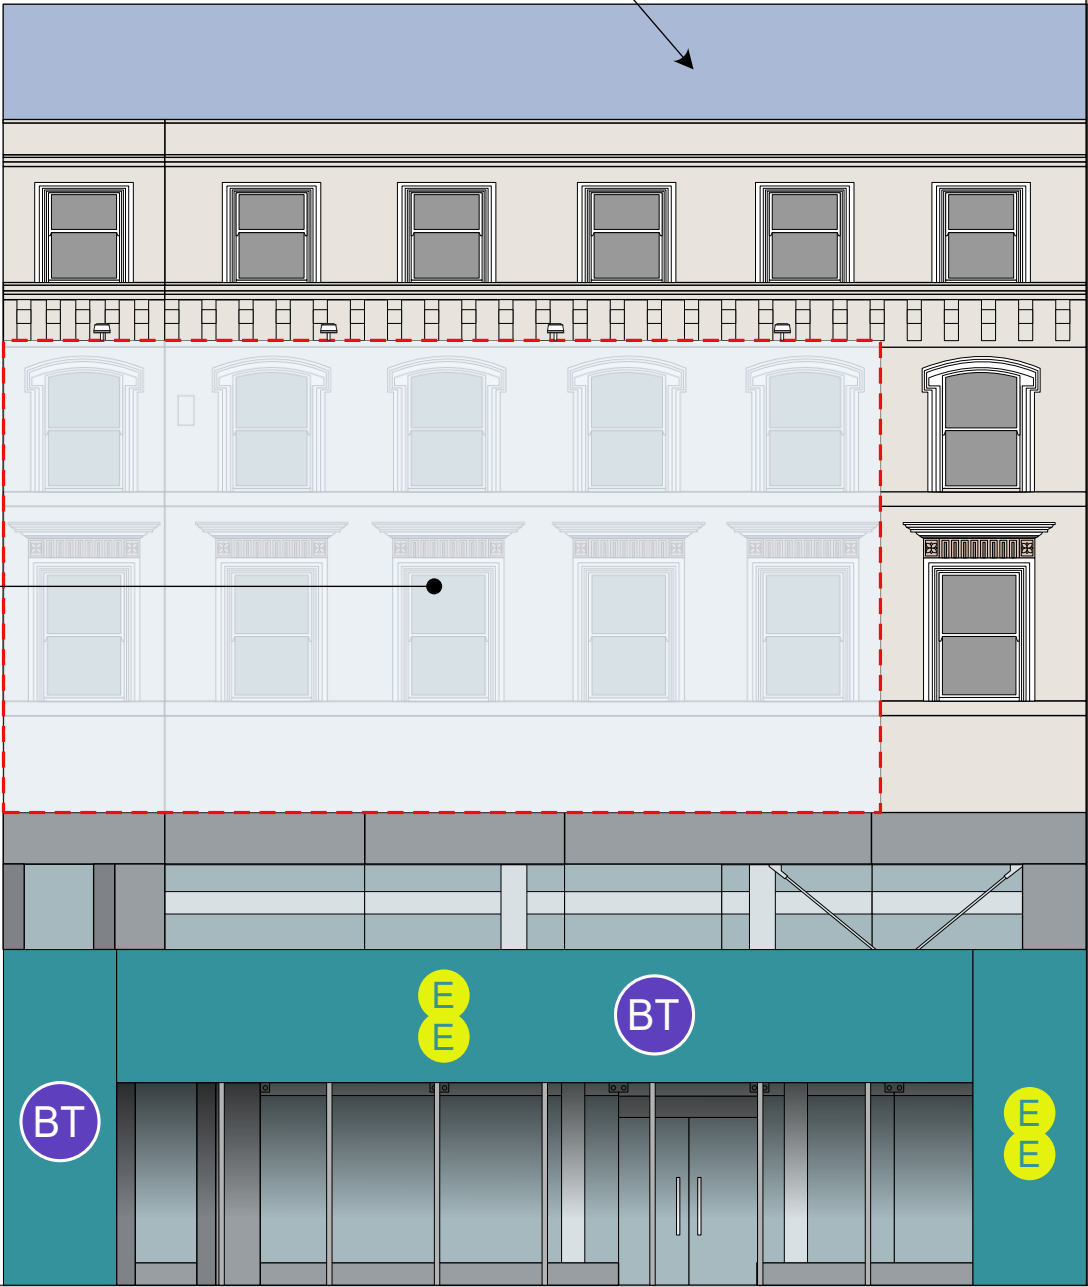

MARKET STREET

Site: 102-104 Market Street & 2-4 Fountain Street, Manchester M1 1PB	Title: Proposed North Elevation	Date: 08/04/2024	Dwg. No: PY4668/006	Rev:	Scale: 1:100@A3	
---	------------------------------------	---------------------	------------------------	------	-----------------	--