


Plot Stamp: C:\Users\mteessjw\365\OneDrive - The University of Manchester\8800 St Anselms Hall - St John Annexe - re-roof\05 Drawings & Specifications\2 Existing\S13 Victoria Park Site Plan Rev 1.dwg Plot Date and Time Stamp: 18/11/2024 10:37:25

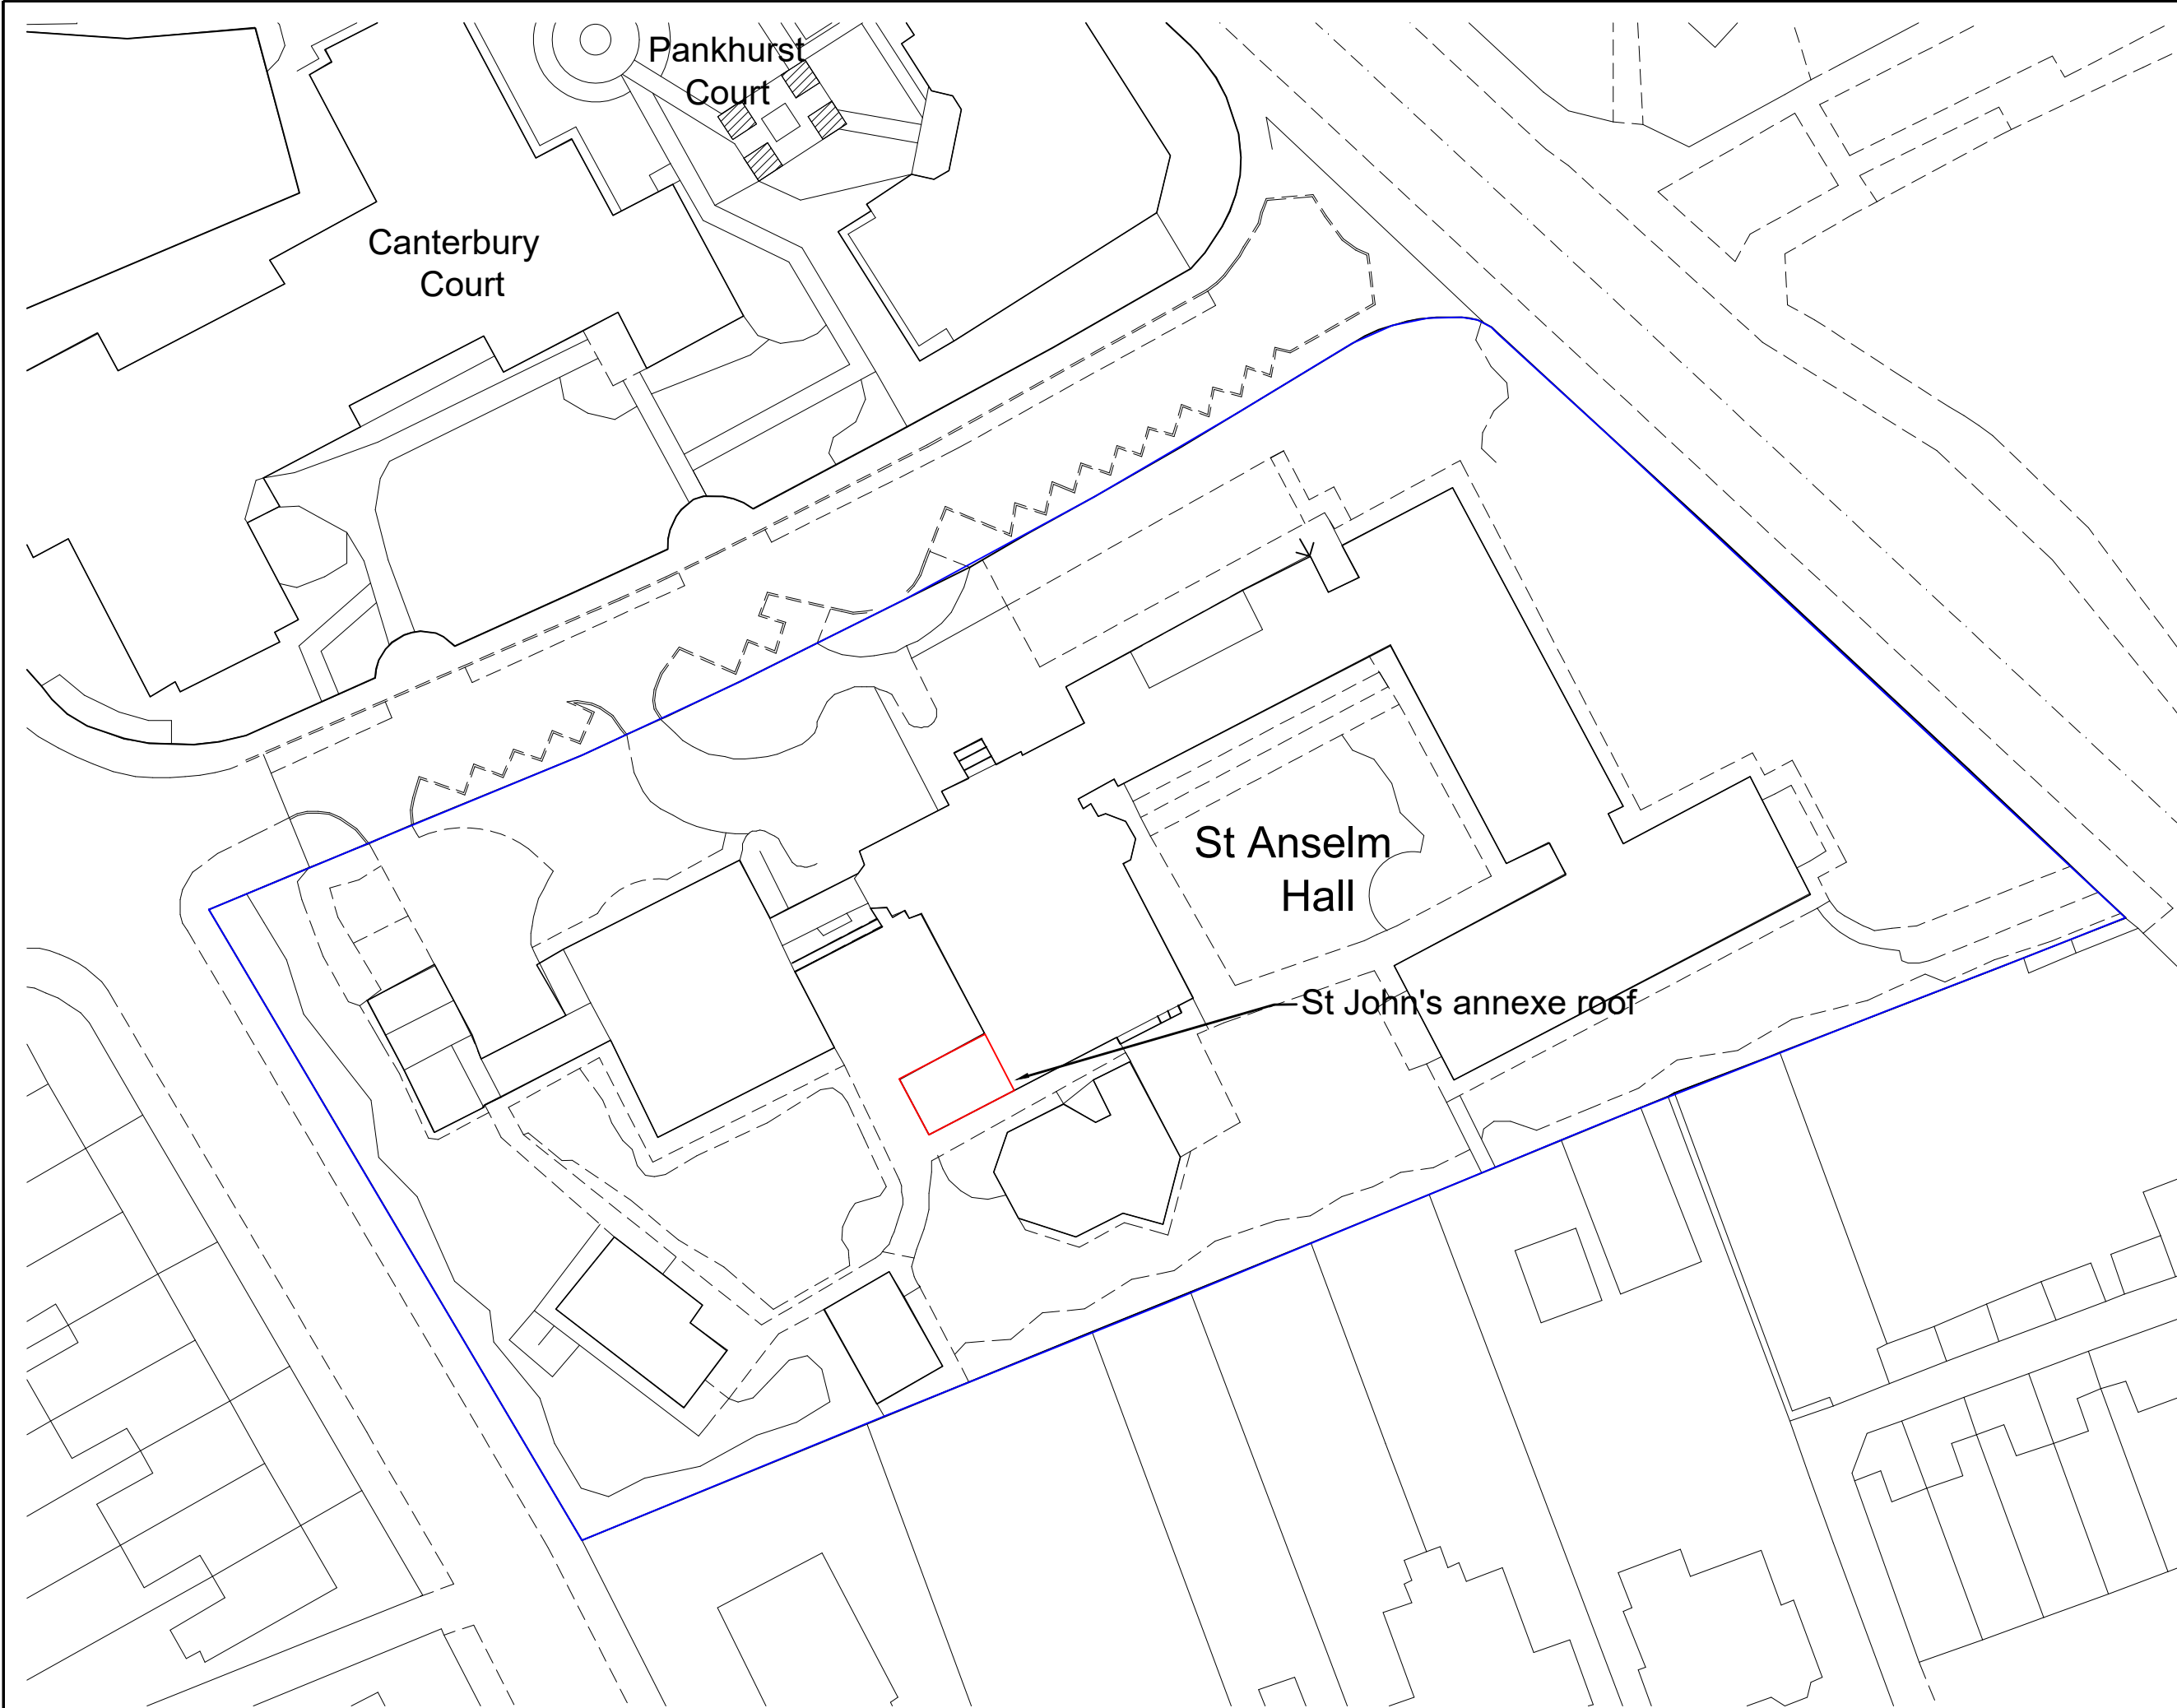

- NOTES
1. DO NOT SCALE FROM THIS DRAWING.
 2. ALL MEASUREMENTS ARE IN MILLIMETERS UNLESS STATED OTHERWISE.
 3. THIS DRAWING IS TO BE READ IN CONJUNCTION WITH THE SPECIFICATION AND ALL RELEVANT ARCHITECTURAL, ELECTRICAL, MECHANICAL AND STRUCTURAL DRAWINGS.
 4. © UNIVERSITY OF MANCHESTER. THIS DRAWING MUST NOT BE REPRODUCED WITHOUT PERMISSION.
 5. DIRECTORATE OF ESTATES AND FACILITIES TO BE NOTIFIED OF ANY DISCREPANCIES.

Rev	Description	Rev	By	Chk'd	Auth



The University of Manchester
Directorate of Estates and Facilities
Beyer Building
The University of Manchester
Oxford Road
Manchester
M13 9PL

Drawing Status

Project
PN 8800 - ST JOHNS ANNEXE
RE-ROOF

Building Name	Building No.
ST JOHN'S ANNEXE	080AA

Site Name
VICTORIA PARK
Sub Site Name
-

Drawing Title
LOCATION PLAN

PM	Drawn	Checked	Authorised
JW	08-11-23	-	-

Scale @ A3	Date	Date	Date
1:500	-	-	-

Drawing No.	Revision
8800 - A101	-