


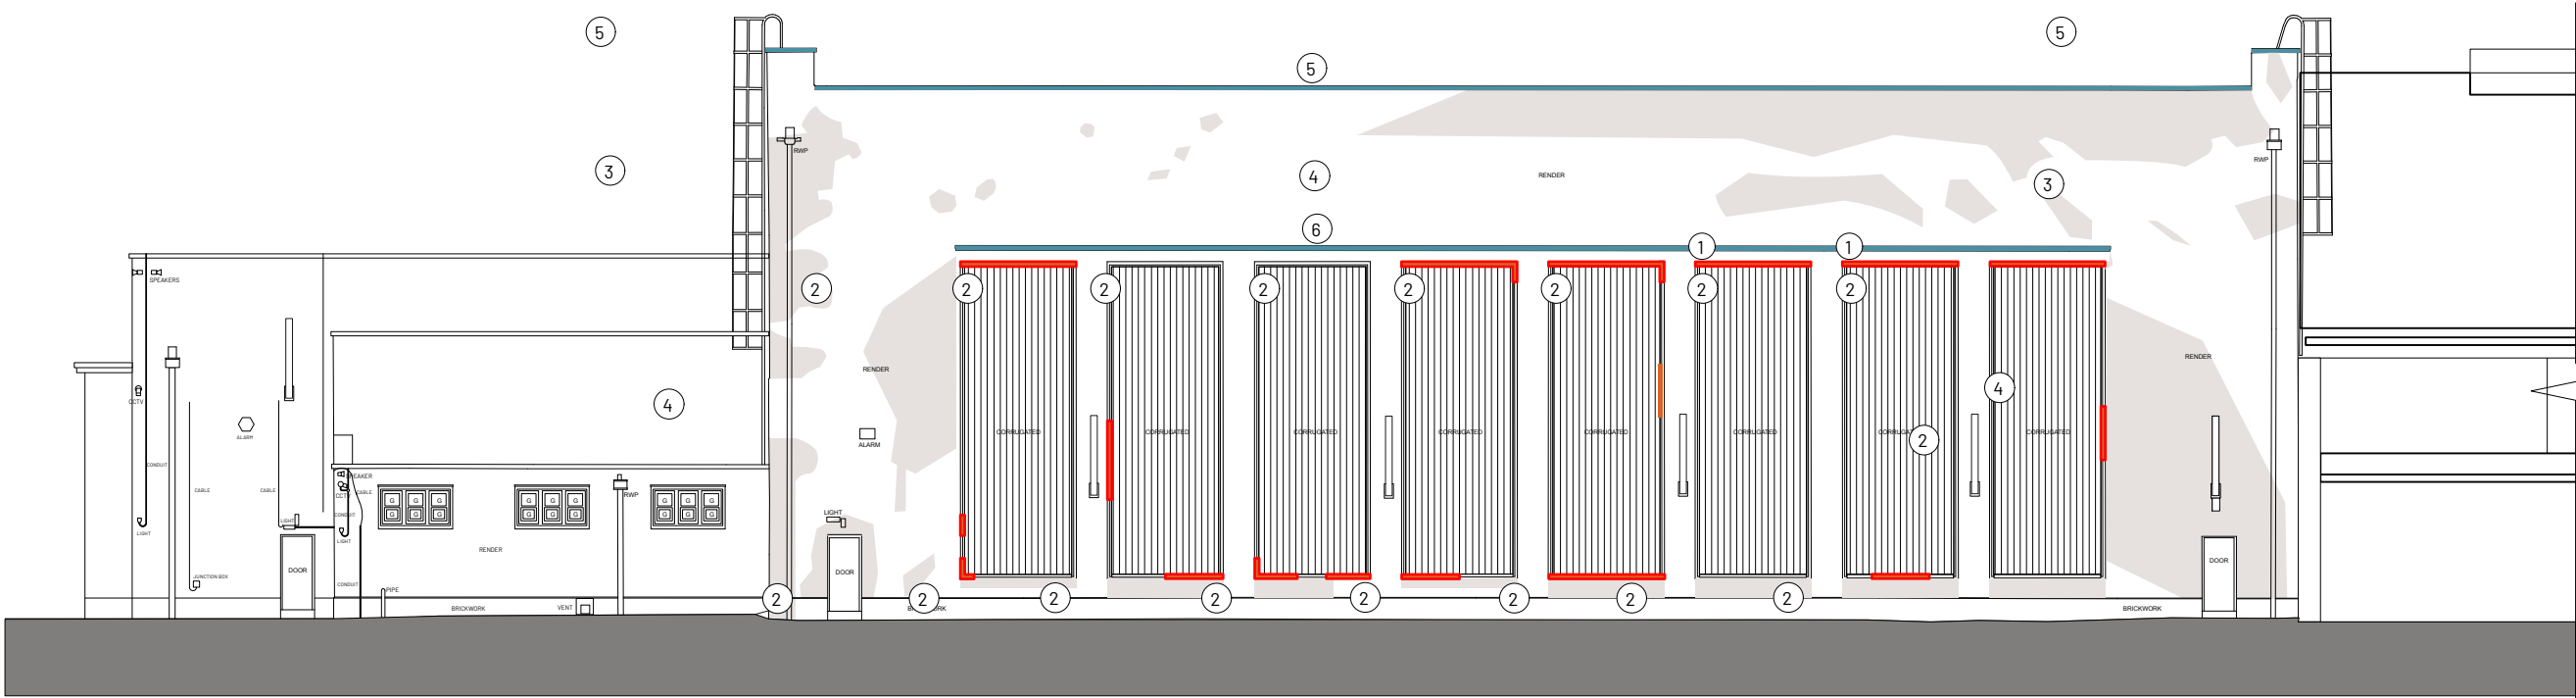

- Repairs
1. Concrete repair to lintel
internal lintel to structural
engineer's specification
 2. Isolated replacement of cast
stone facing to window
surround
 3. Take down rainwater goods
and re-fix after rendering
 4. Take off existing render and
temporarily remove services
items. Apply new render,
finished to match original
and refix services
 5. Lift copings and install DPC.
Reinstate copings and grout.
 6. Replace grout between
concrete cornice sections


Key:

Missing or damaged
render

Missing grouting

Damaged cast stone

1 Harling Road Elevation
Scale: 1:200

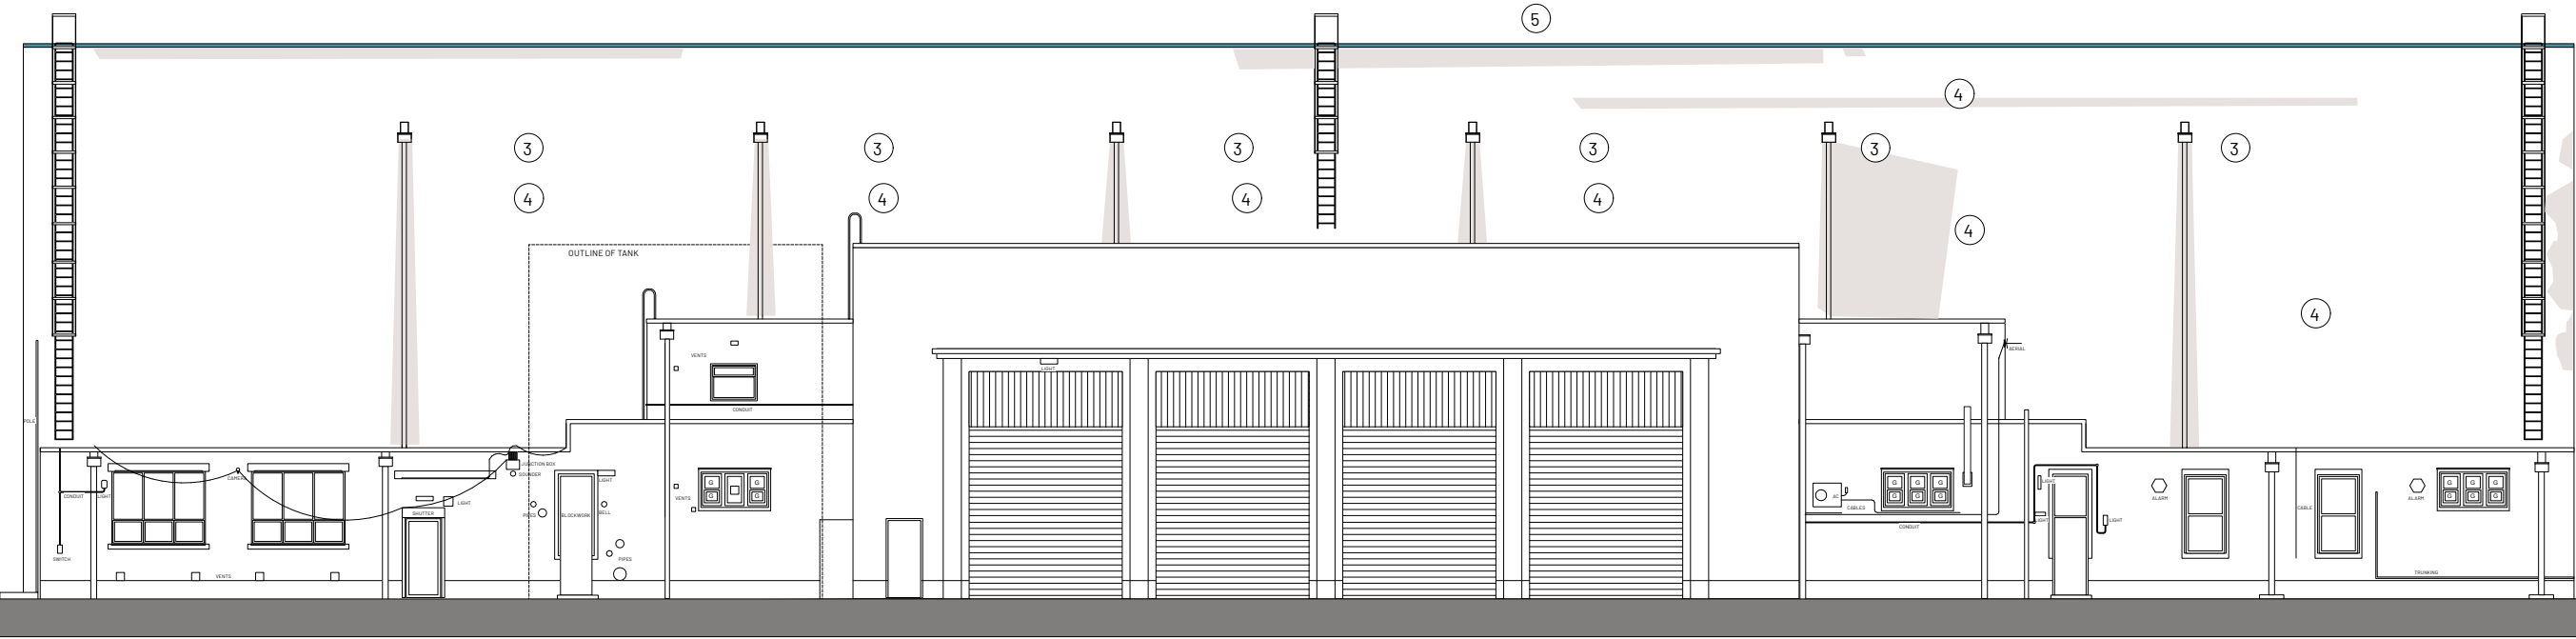

2 North East Elevation
Scale: 1:200

A Further detail added PL
12/11/2024

REV NOTE DRN|CHK

Cardinal Global Logistics
Harling Road, Sharston
Repairs

Survey Elevations 1
showing repairs

PROJECT REF. 2057
DRWG NO. E(200)
REVISION A
SCALE 1:100 @ A3
DATE 1st March 24
DRAWN PL

SK sketch E existing P proposed T tender C construction FI final issue

+44 161 236 0051
ARCHITECT@ATELIERMB.CO.UK

ATELIER.MB

