


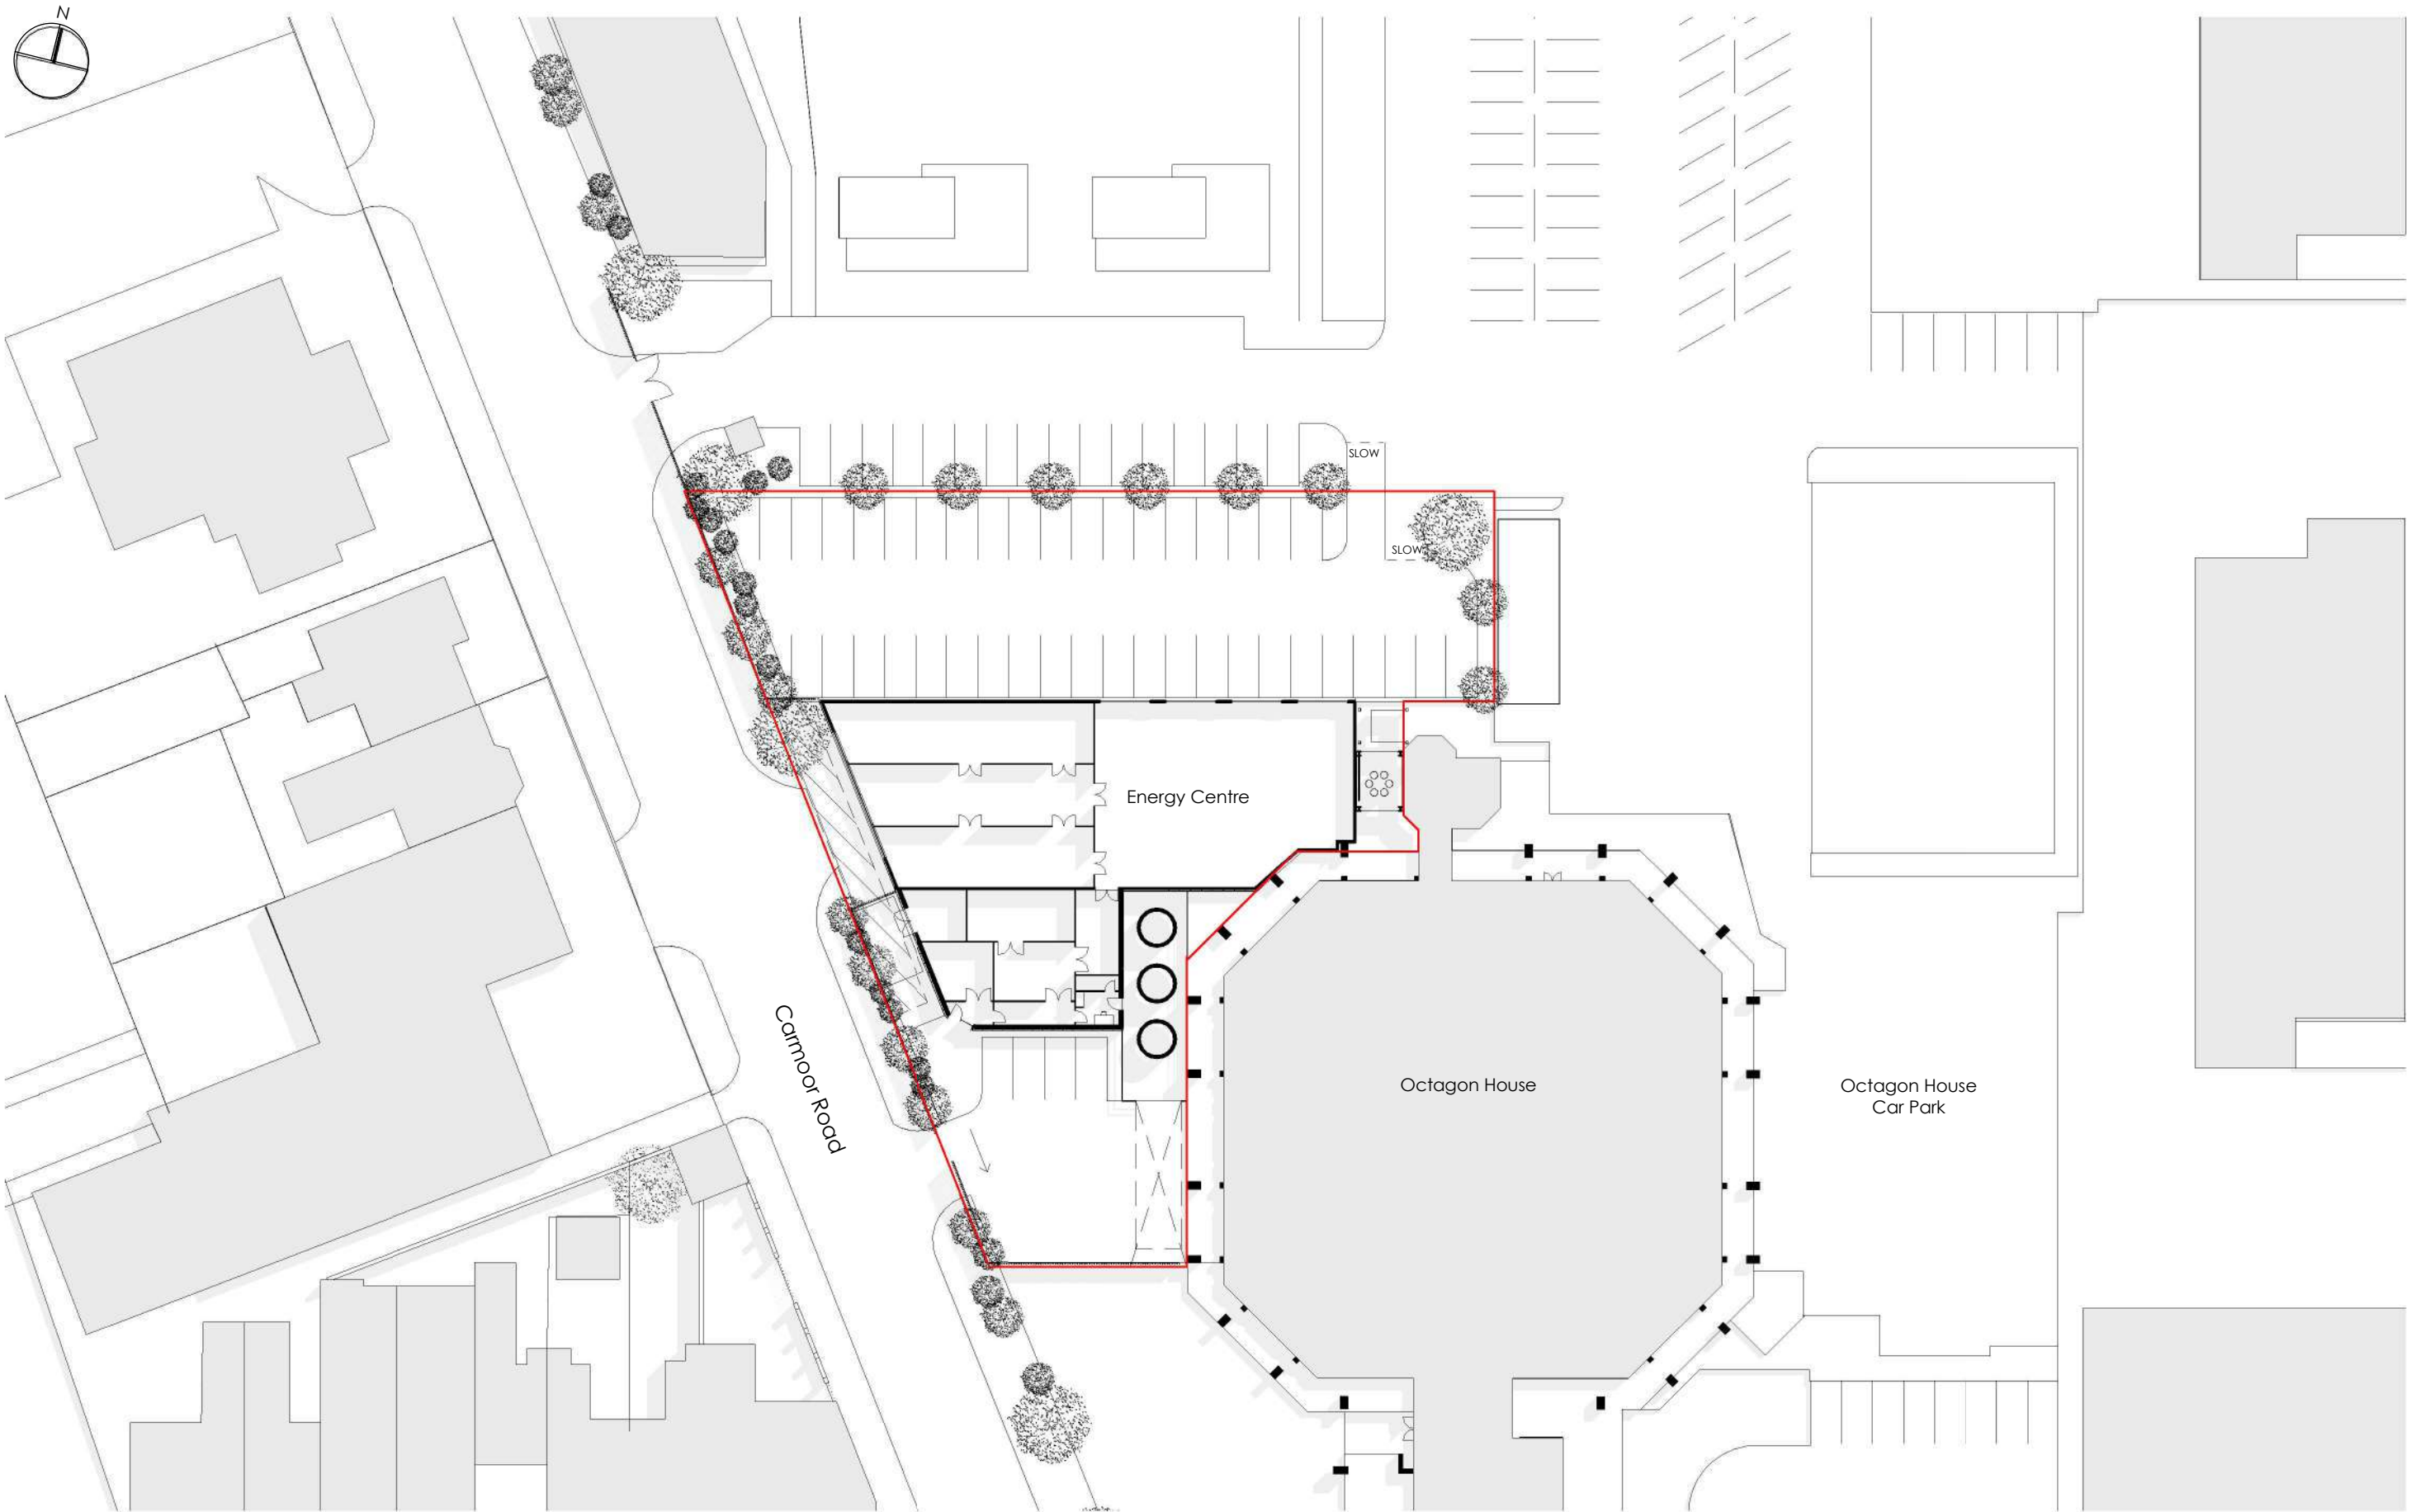

DO NOT SCALE FROM THIS DRAWING.
All drawings and visuals are provided for illustrative purposes only and are indicative proposals subject to detailed design and structural coordination. AA advises all measurements to be checked on site.
Specific details and materials/colours are subject to further design development.


COPYRIGHT: Artform Architects.

Rev	Description	Date	By
01	Amendments made following comments by planners	29/01/2021	CA
02	Facade line amended along Carmoor Road	10/02/2021	CA

SCALE 1 : 500 @A3	STATUS PLANNING	DATE 10/02/2021
DWG No OEC/PL/001	DRAWN CA	REV 02
WEB: www.artformarchitects.com EMAIL: info@artformarchitects.com		
XYZ Building 1st Floor 2 Hardman Blvd Manchester TEL 0161 6600377		

Energy Centre
Proposed Site Plan

ARTFORM
ARCHITECTS

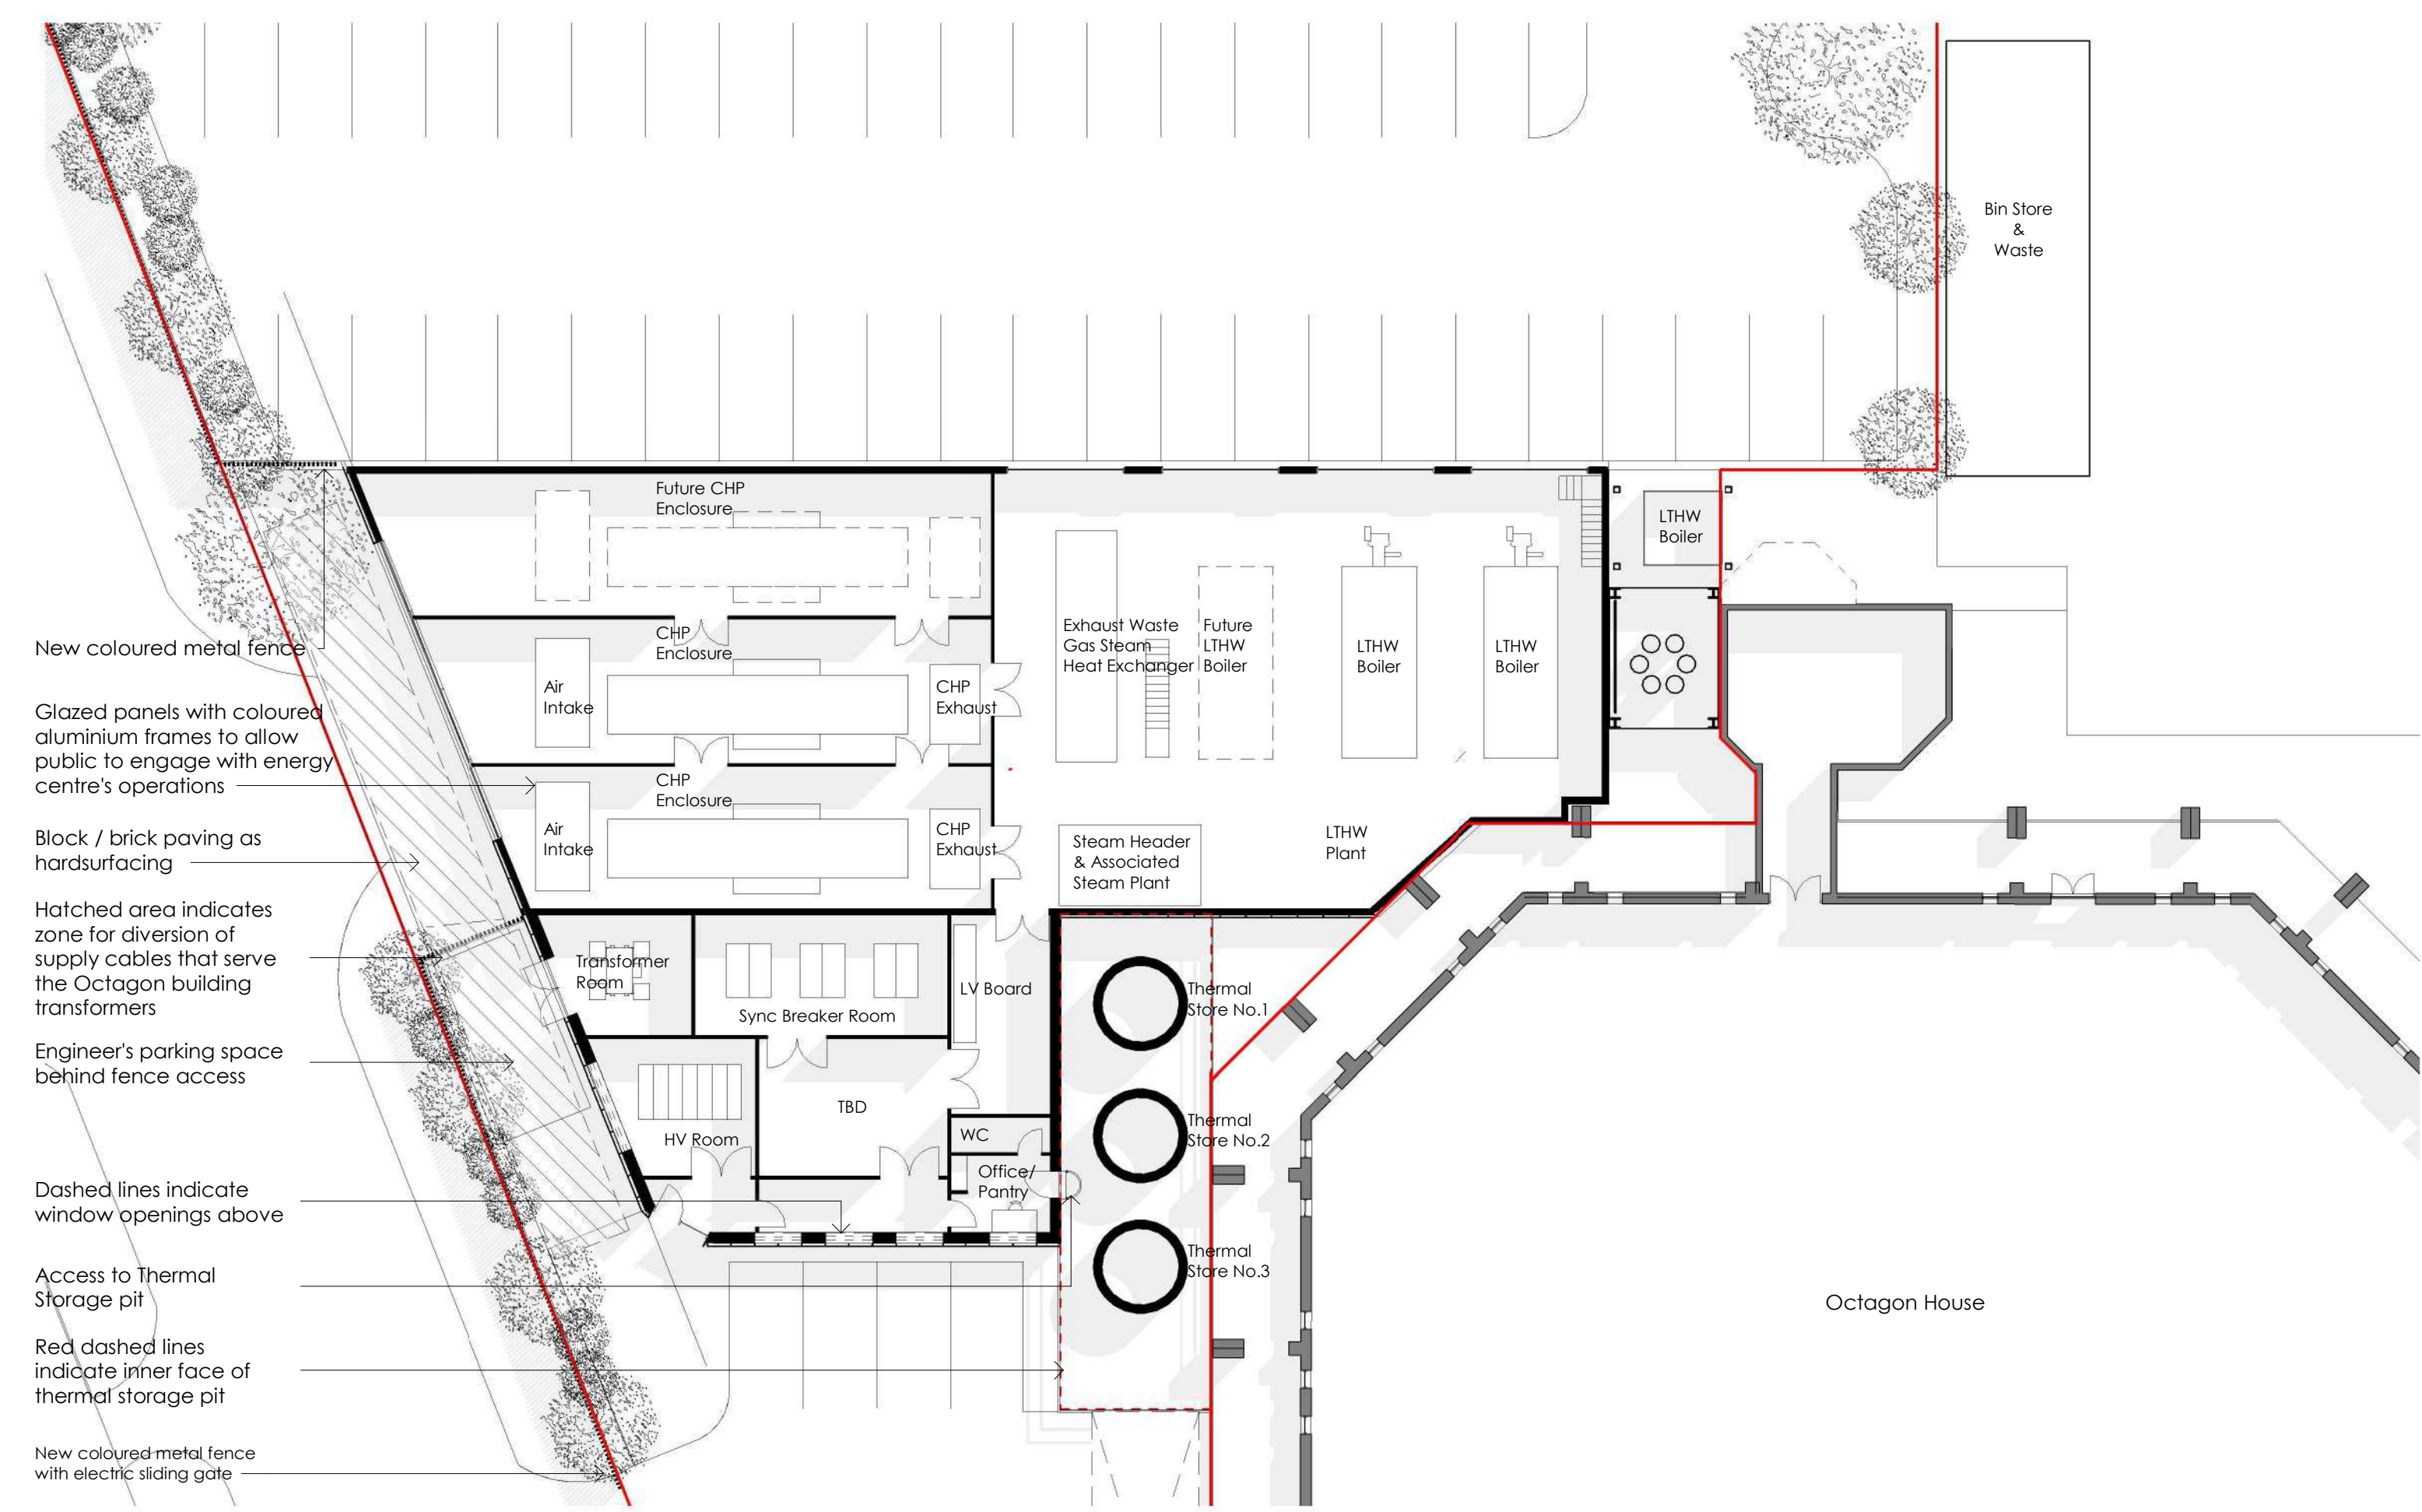

DO NOT SCALE FROM THIS DRAWING.
All drawings and visuals are provided for illustrative purposes only and are indicative proposals subject to detailed design and structural coordination. AA advises all measurements to be checked on site.
Specific details and materials/colours are subject to further design development.


COPYRIGHT: Artform Architects.

Rev	Description	Date	By
01	Amendments made following comments by planners	29/01/2021	CA
02	Facade line amended along Carmoor Road	10/02/2021	CA

SCALE 1 : 200 @A3	STATUS PLANNING	DATE 10/02/2021
DWG No OEC/PL/002	DRAWN CA	REV 02
WEB: www.artformarchitects.com EMAIL: info@artformarchitects.com		
XYZ Building 1st Floor 2 Hardman Blvd Manchester TEL 0161 6600377		

Energy Centre
Proposed Ground Floor Plan

ARTFORM
ARCHITECTS

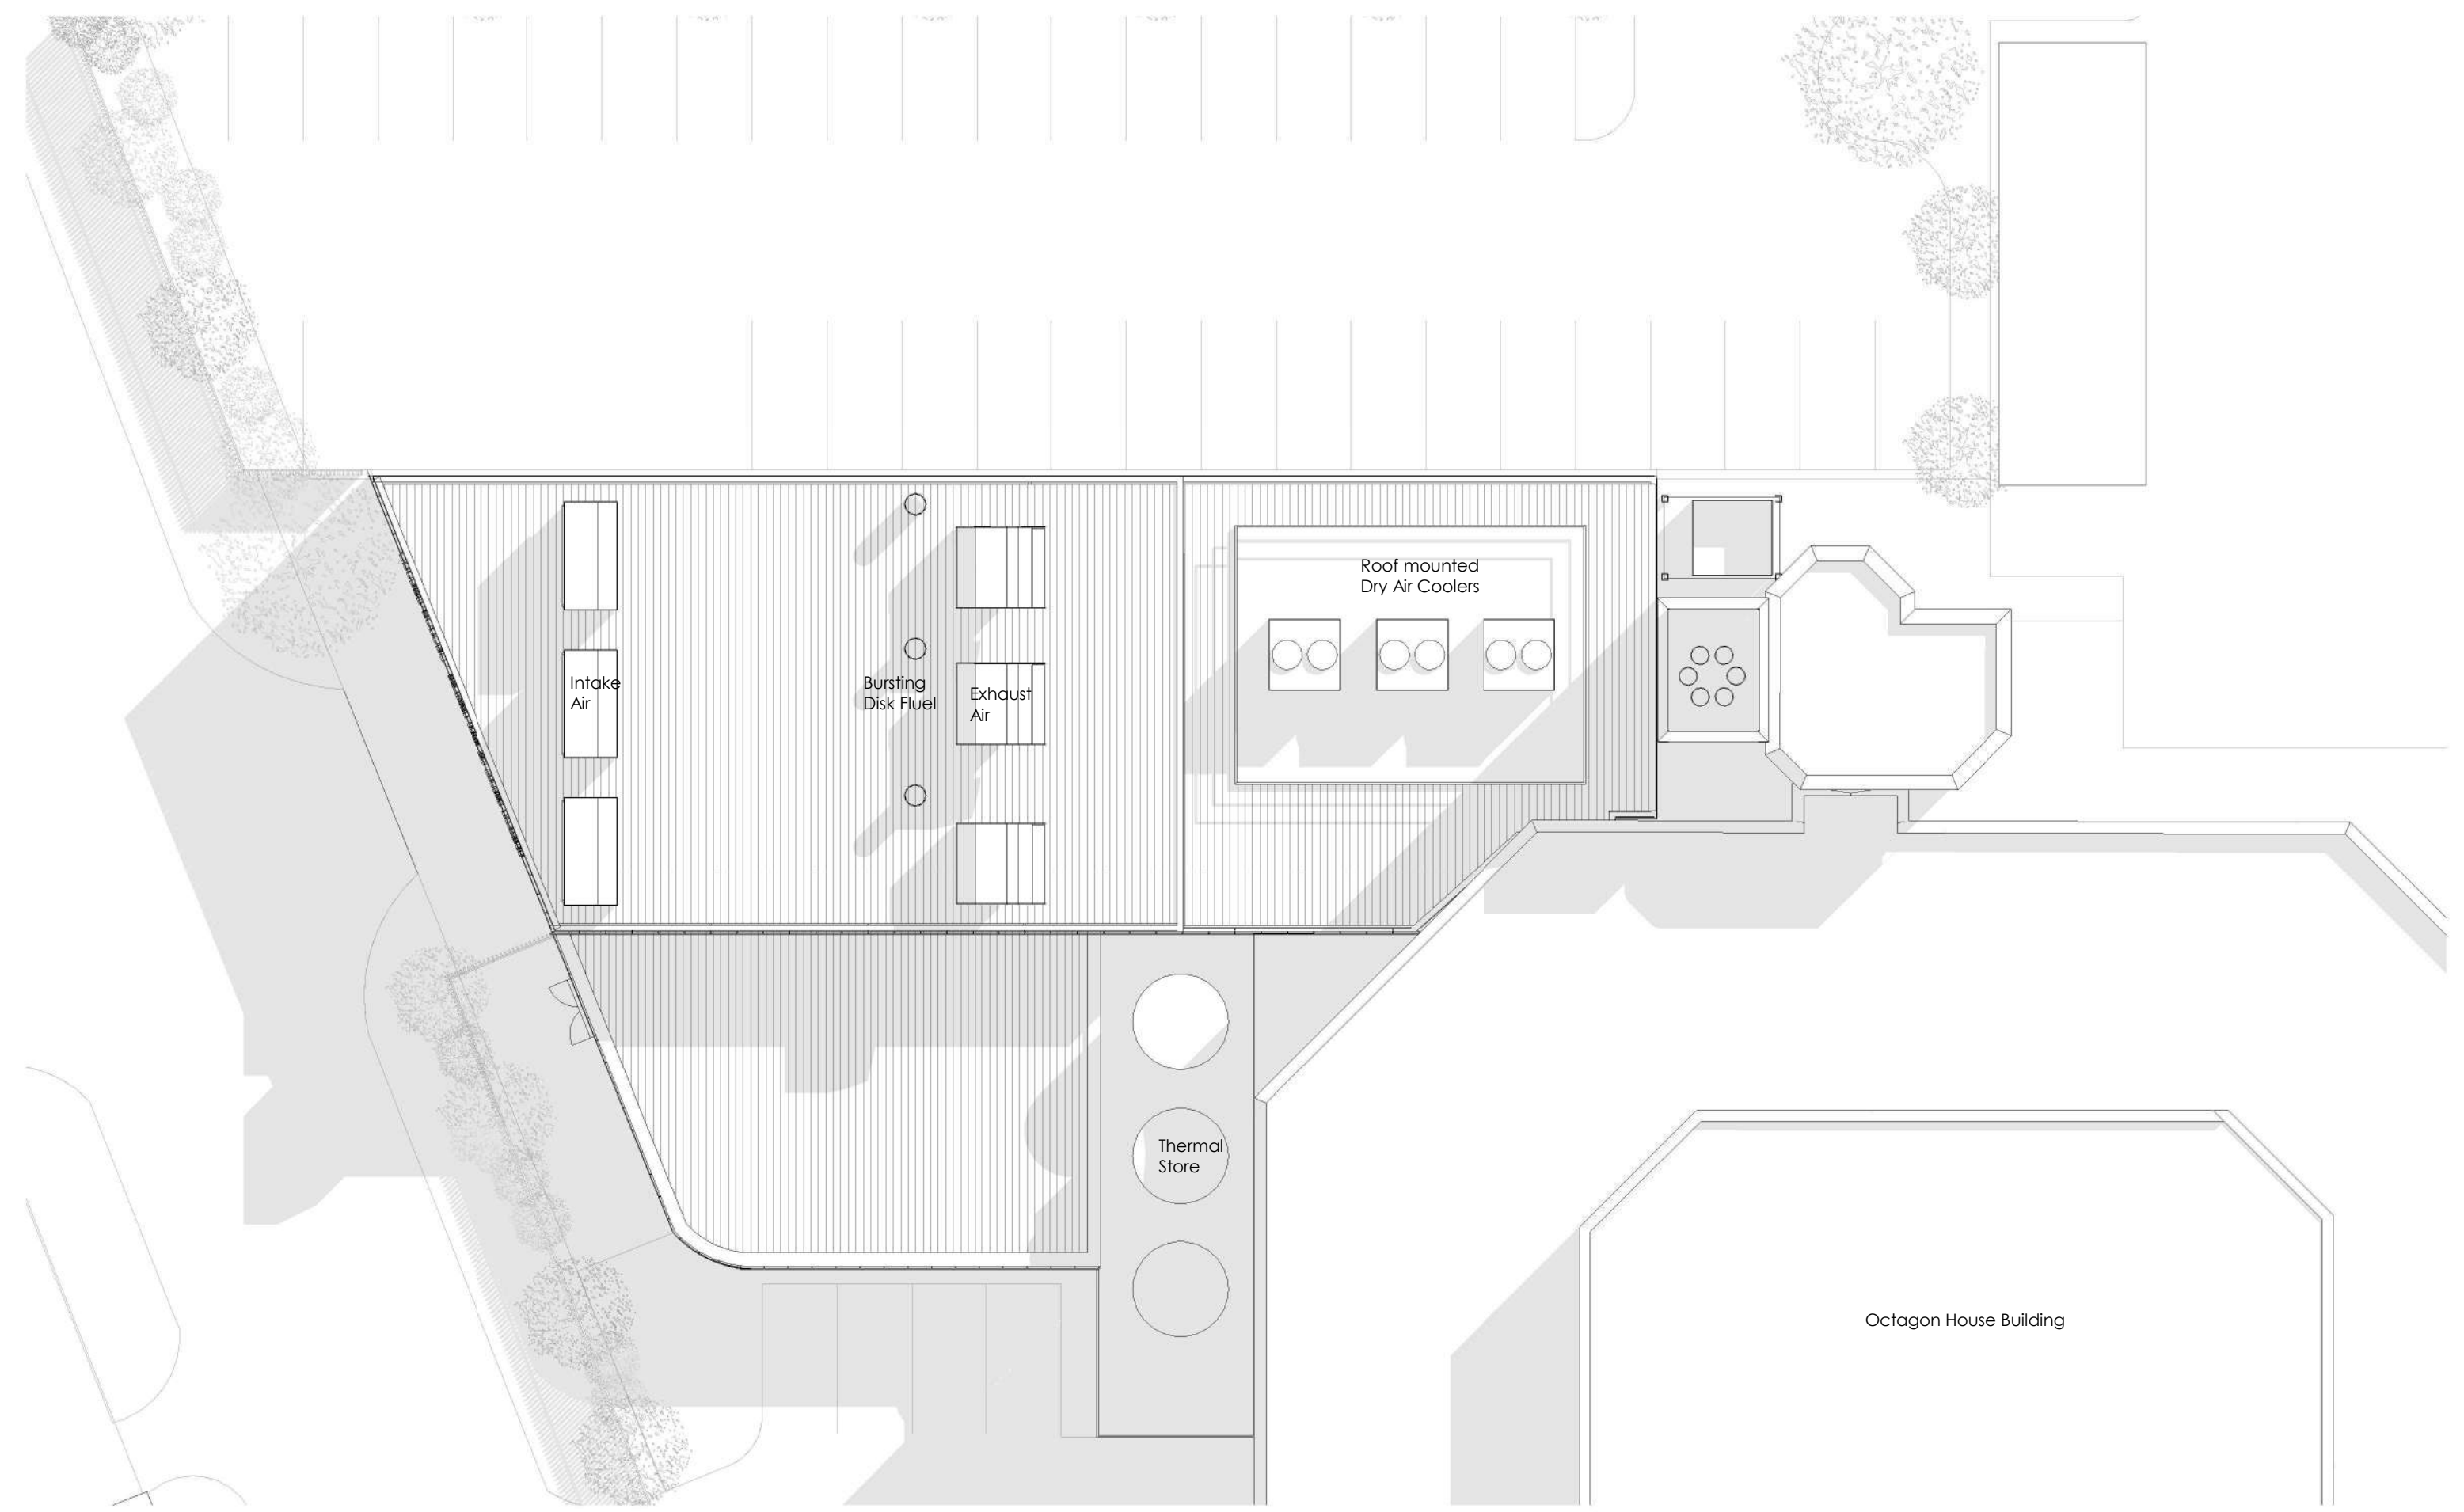

DO NOT SCALE FROM THIS DRAWING.
All drawings and visuals are provided for illustrative purposes only and are indicative proposals subject to detailed design and structural coordination. AA advises all measurements to be checked on site.
Specific details and materials/colours are subject to further design development.

COPYRIGHT: Artform Architects.

Rev	Description	Date	By
01	Amendments made following comments by planners	29/01/2021	CA
02	Facade line amended along Carmoor Road	10/02/2021	CA

SCALE
1 : 200 @A3

DWG No
OEC/PL/003

STATUS
PLANNING


DRAWN
CA

DATE
10/02/2021

REV
02

WEB: www.artformarchitects.com | EMAIL: info@artformarchitects.com
XYZ Building 1st Floor 2 Hardman Blvd Manchester | TEL 0161 6600377

Energy Centre
Proposed Roof Plan
ARTFORM
ARCHITECTS

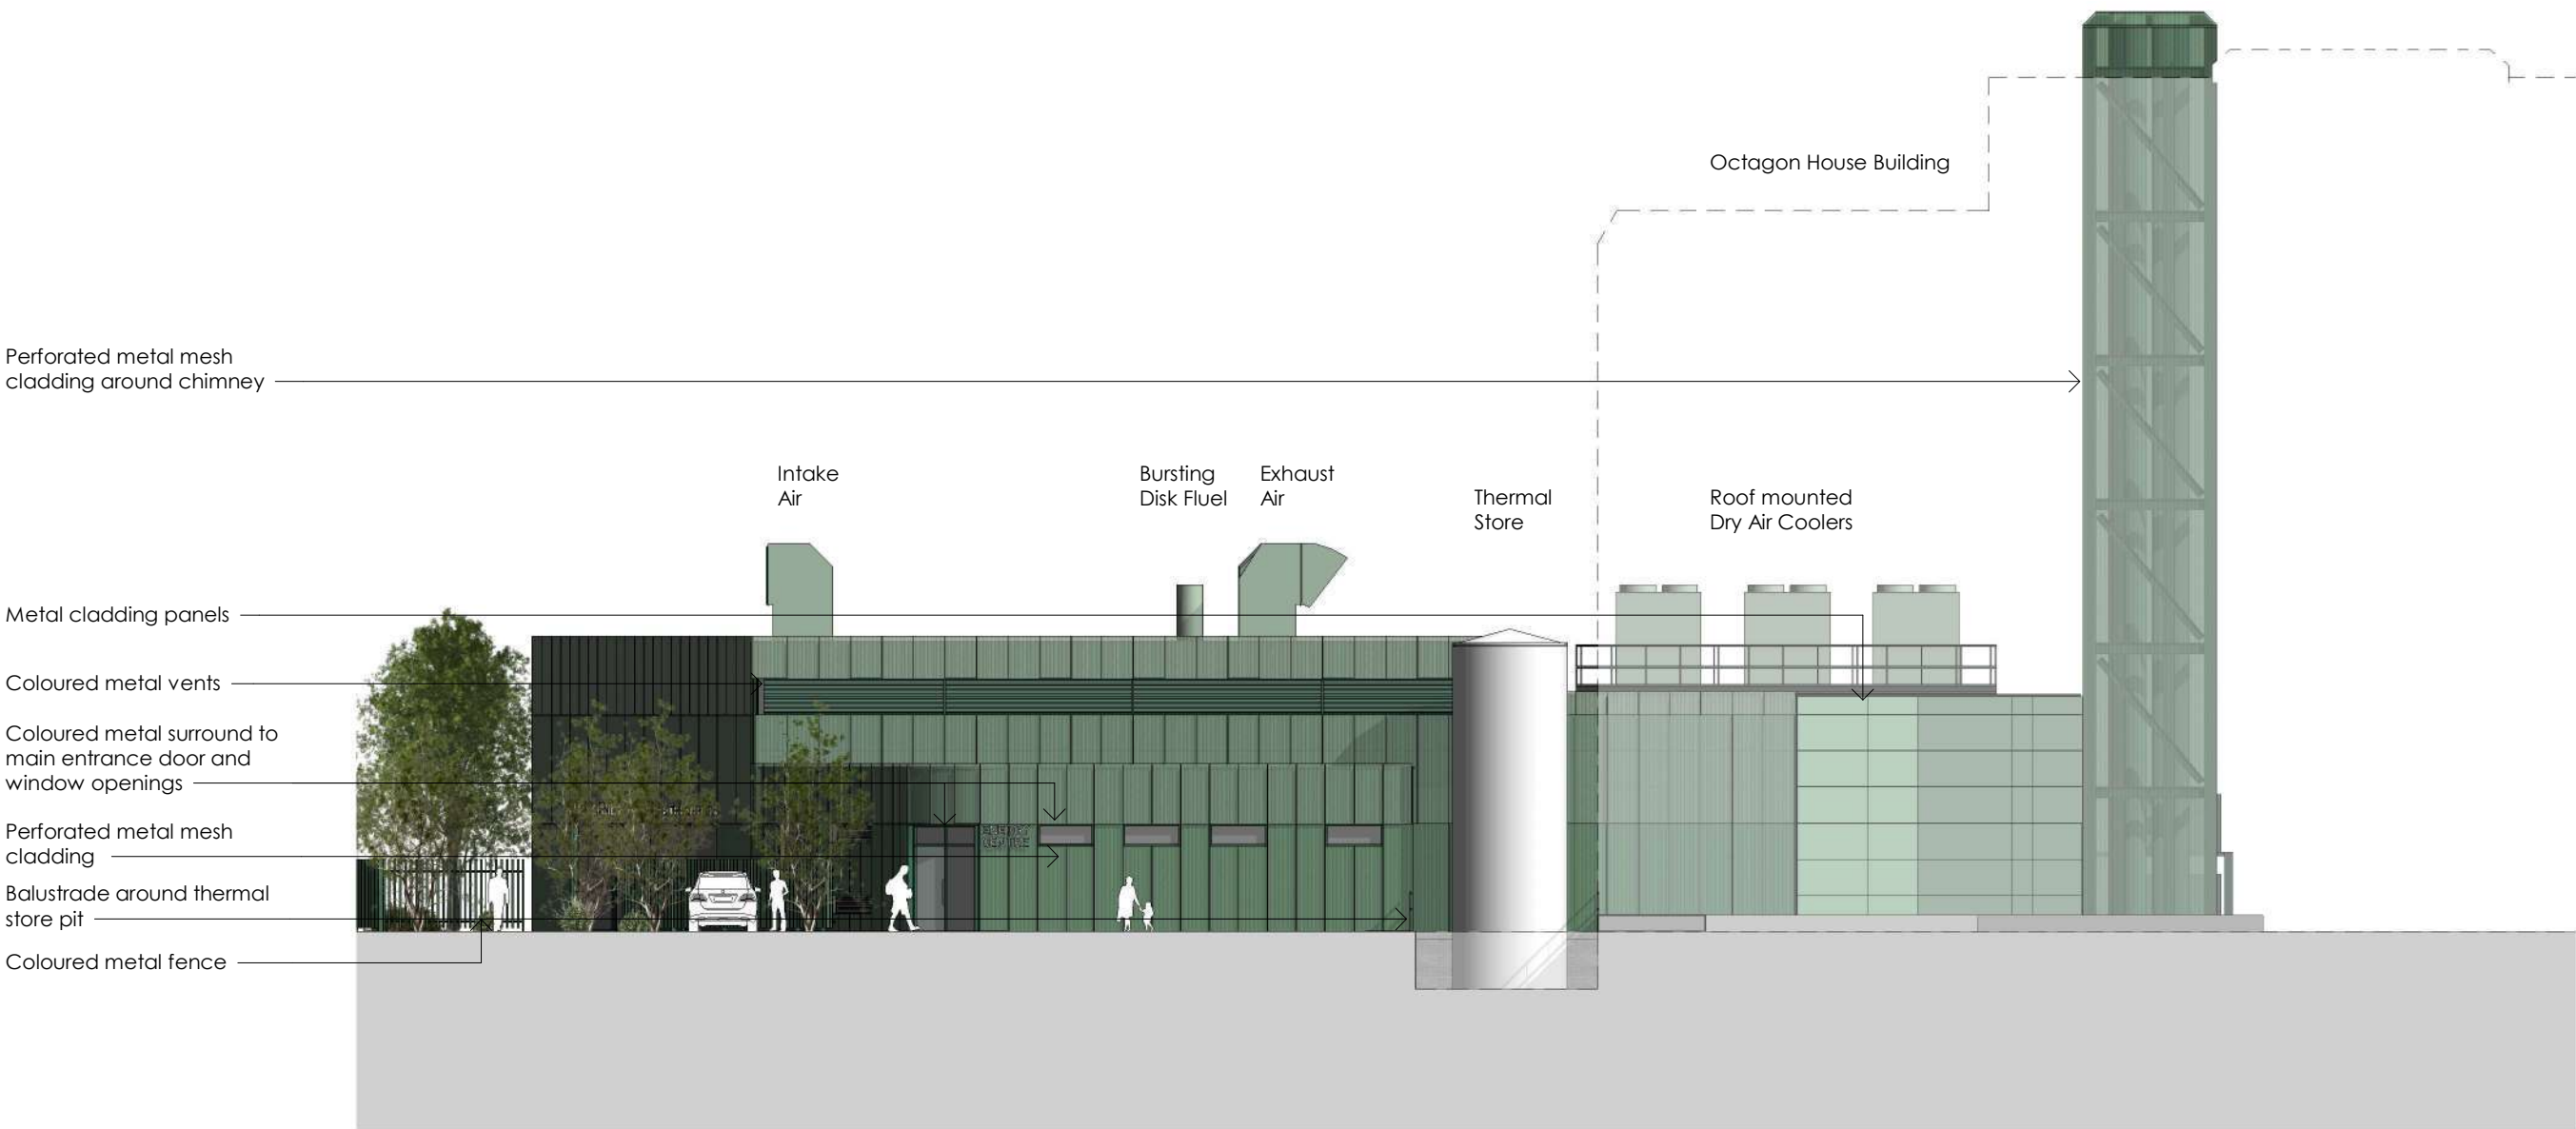

DO NOT SCALE FROM THIS DRAWING.
All drawings and visuals are provided for illustrative purposes only and are indicative proposals subject to detailed design and structural coordination. AA advises all measurements to be checked on site.
Specific details and materials/colours are subject to further design development.

COPYRIGHT: Artform Architects.

Rev	Description	Date	By
01	Amendments made following comments by planners	29/01/2021	CA
02	Facade line amended along Carmoor Road	10/02/2021	CA

SCALE
1 : 200 @A3

DWG No
OEC/PL/004

STATUS
PLANNING

DRAWN
CA

DATE
10/02/2021


REV
02

WEB: www.artformarchitects.com | EMAIL: info@artformarchitects.com

XYZ Building 1st Floor 2 Hardman Blvd Manchester | TEL 0161 6600377

Energy Centre
Proposed South Elevation

ARTFORM
ARCHITECTS

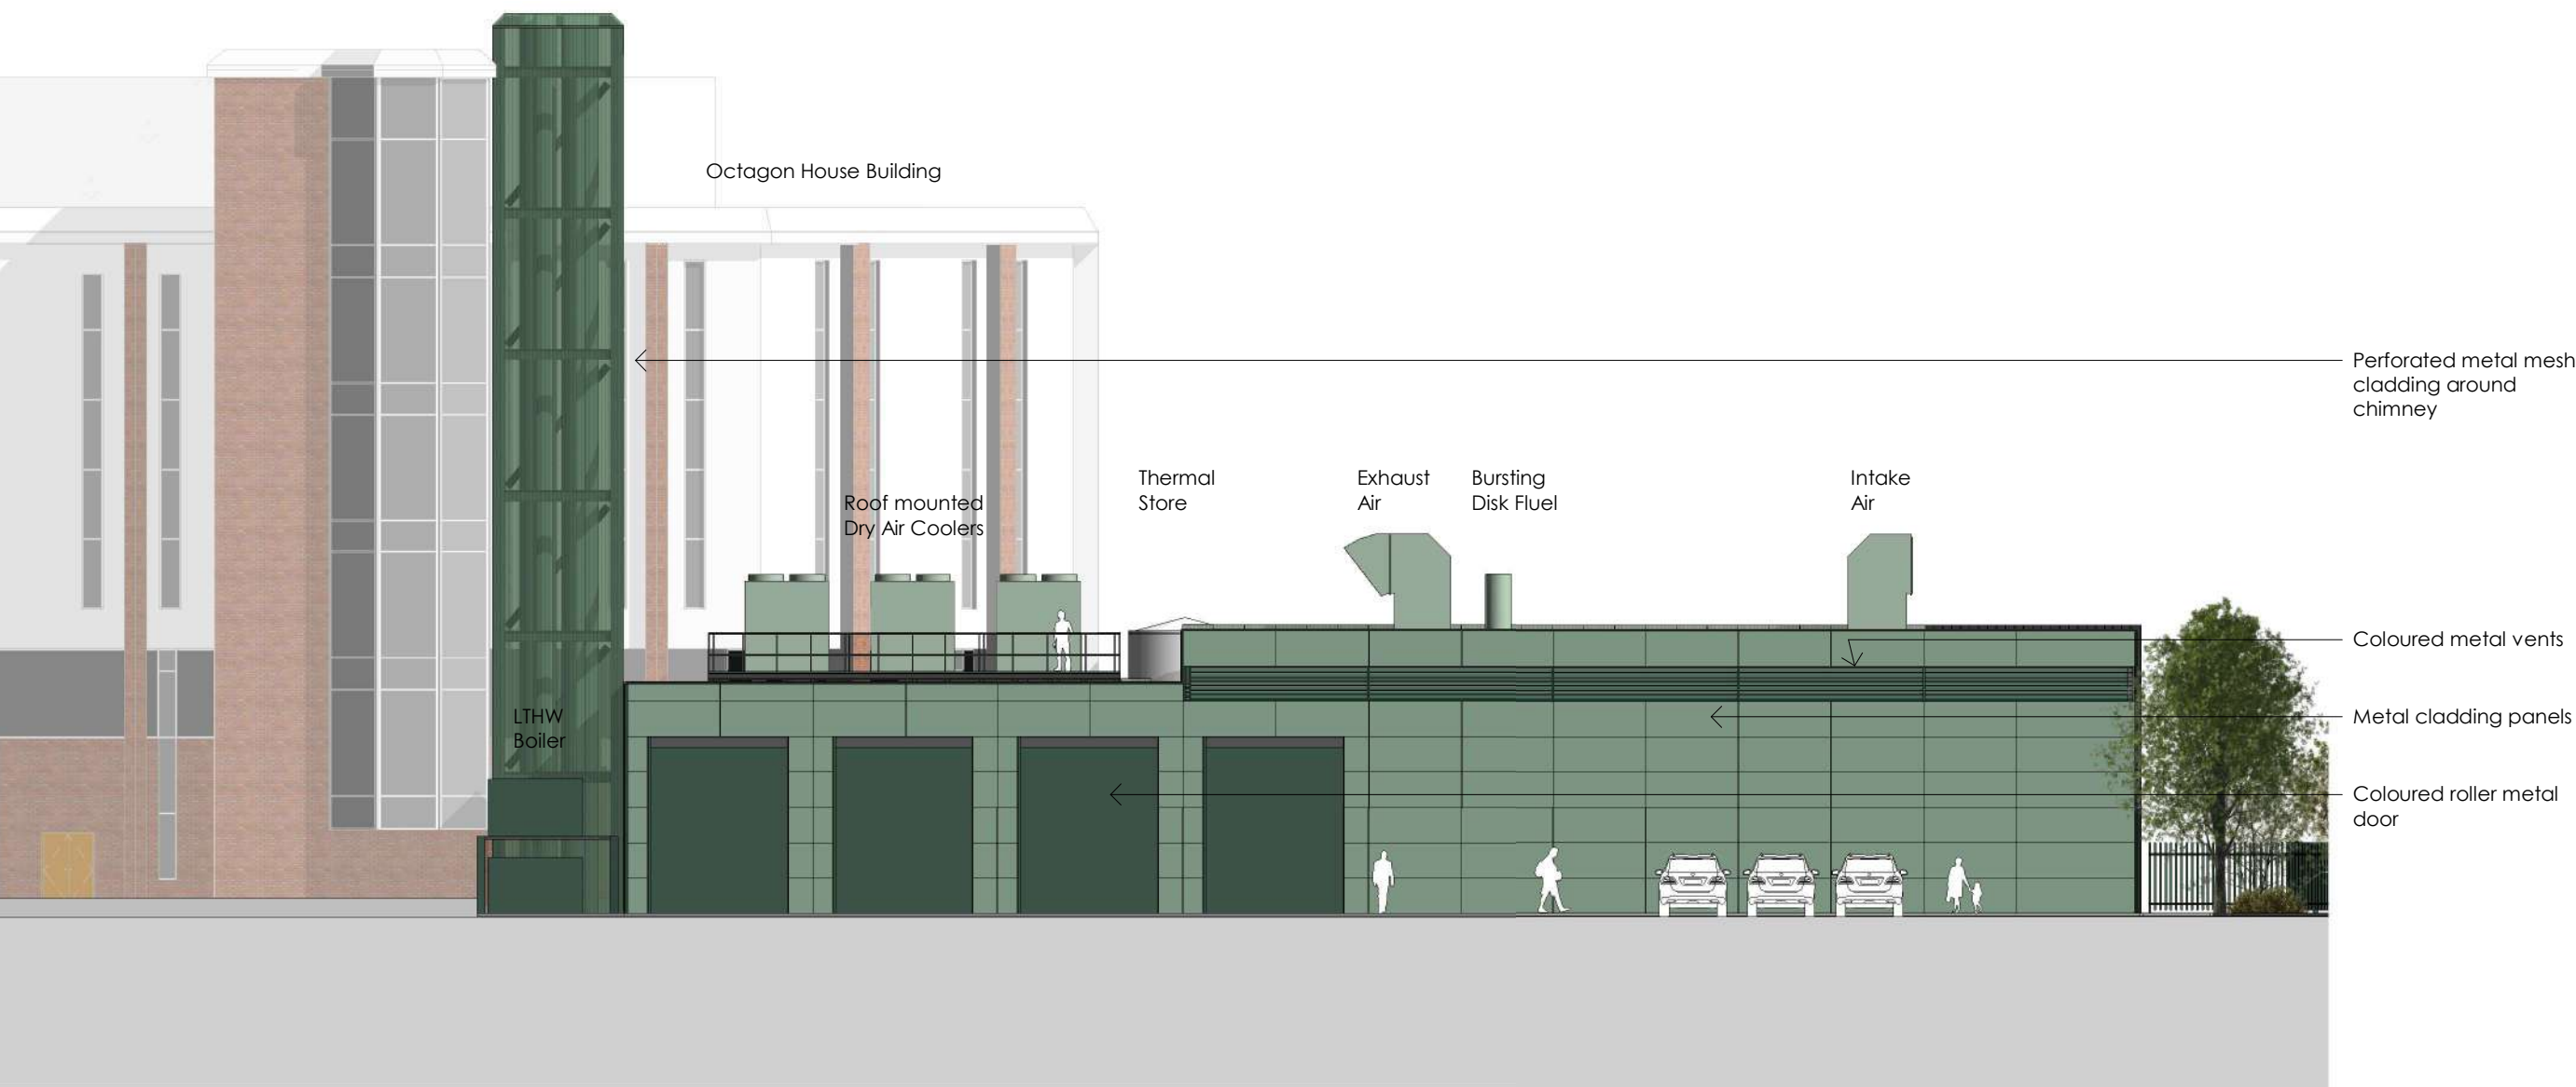

DO NOT SCALE FROM THIS DRAWING.
All drawings and visuals are provided for illustrative purposes only and are indicative proposals subject to detailed design and structural coordination. AA advises all measurements to be checked on site.
Specific details and materials/colours are subject to further design development.

COPYRIGHT: Artform Architects.

Rev	Description	Date	By
01	Amendments made following comments by planners	29/01/2021	CA
02	Facade line amended along Carmoor Road	10/02/2021	CA

SCALE
1 : 200 @A3

DWG No
OEC/PL/005

STATUS
PLANNING

DRAWN
CA

DATE
10/02/2021

REV
02

WEB: www.artformarchitects.com | EMAIL: info@artformarchitects.com

XYZ Building 1st Floor 2 Hardman Blvd Manchester | TEL 0161 6600377

Energy Centre
Proposed North Elevation

ARTFORM
ARCHITECTS



DO NOT SCALE FROM THIS DRAWING.
All drawings and visuals are provided for illustrative purposes only and are indicative proposals subject to detailed design and structural coordination. AA advises all measurements to be checked on site.
Specific details and materials/colours are subject to further design development.

COPYRIGHT: Artform Architects.

Rev	Description	Date	By
01	Amendments made following comments by planners	29/01/2021	CA
02	Facade line amended along Carmoor Road	10/02/2021	CA

SCALE
1 : 200 @A3

DWG No
OEC/PL/006

STATUS
PLANNING

DRAWN
CA

DATE
10/02/2021

REV
02

WEB: www.artformarchitects.com | EMAIL: info@artformarchitects.com

XYZ Building 1st Floor 2 Hardman Blvd Manchester | TEL 0161 6600377

Energy Centre
Proposed West Elevation

ARTFORM
ARCHITECTS



DO NOT SCALE FROM THIS DRAWING.
All drawings and visuals are provided for illustrative purposes only and are indicative proposals subject to detailed design and structural coordination. AA advises all measurements to be checked on site.
Specific details and materials/colours are subject to further design development.

COPYRIGHT: Artform Architects.

Rev	Description	Date	By						
01	Amendments made following comments by planners	29/01/2021	CA						
02	Facade line amended along Carmoor Road	10/02/2021	CA						

SCALE 1 : 200 @A3	STATUS PLANNING	DATE 10/02/2021
DWG No OEC/PL/007	DRAWN CA	REV 02
WEB: www.artformarchitects.com EMAIL: info@artformarchitects.com		
XYZ Building 1st Floor 2 Hardman Blvd Manchester TEL 0161 6600377		

Energy Centre
Proposed East Elevation

ARTFORM
ARCHITECTS

Perforated metal mesh cladding around chimney

Perforated metal mesh cladding fixed over solid metal panels

Glazed panels with coloured aluminium frames to allow public to engage with energy centre's operations

Coloured metal fence with electric sliding gate



DO NOT SCALE FROM THIS DRAWING.
All drawings and visuals are provided for illustrative purposes only and are indicative proposals subject to detailed design and structural coordination. AA advises all measurements to be checked on site.
Specific details and materials/colours are subject to further design development.

COPYRIGHT: Artform Architects.

Rev	Description	Date	By
-----	-------------	------	----

SCALE
1 : 200 @A3

STATUS
PLANNING

DATE
10/02/2021

DWG No
OEC/PL/008

DRAWN
CA

REV

WEB: www.artformarchitects.com | EMAIL: info@artformarchitects.com

XYZ Building 1st Floor 2 Hardman Blvd Manchester | TEL 0161 6600377

Energy Centre
Proposed Street Elevation

ARTFORM
ARCHITECTS



DO NOT SCALE FROM THIS DRAWING.
All drawings and visuals are provided for illustrative purposes only and are indicative proposals subject to detailed design and structural coordination. AA advises all measurements to be checked on site.
Specific details and materials/colours are subject to further design development.

COPYRIGHT: Artform Architects.

Rev	Description	Date	By
01	Amendments made following comments by planners	29/01/2021	CA
02	Facade line amended along Carmoor Road	10/02/2021	CA

SCALE @A3	STATUS PLANNING	DATE 10/02/2021
DWG No OEC/PL/009	DRAWN CA	REV 02
WEB: www.artformarchitects.com EMAIL: info@artformarchitects.com		
XYZ Building 1st Floor 2 Hardman Blvd Manchester TEL 0161 6600377		

Energy Centre
3D Street View looking north
ARTFORM
ARCHITECTS



DO NOT SCALE FROM THIS DRAWING.
All drawings and visuals are provided for illustrative purposes only and are indicative proposals subject to detailed design and structural coordination. AA advises all measurements to be checked on site.
Specific details and materials/colours are subject to further design development.

COPYRIGHT: Artform Architects.

Rev	Description	Date	By
01	Amendments made following comments by planners	29/01/2021	CA
02	Facade line amended along Carmoor Road	10/02/2021	CA

SCALE @A3	STATUS PLANNING	DATE 10/02/2021
DWG No OEC/PL/010	DRAWN CA	REV 02
WEB: www.artformarchitects.com EMAIL: info@artformarchitects.com		
XYZ Building 1st Floor 2 Hardman Blvd Manchester TEL 0161 6600377		



DO NOT SCALE FROM THIS
DRAWING.
All drawings and visuals are
provided for illustrative
purposes only and are
indicative proposals subject to
detailed design and structural
coordination. AA advises all
measurements to be checked
on site.
Specific details and
materials/colours are subject
to further design development.

COPYRIGHT: Artform Architects.

Rev	Description	Date	By
01	Amendments made following comments by planners	29/01/2021	CA
02	Facade line amended along Carmoor Road	10/02/2021	CA

SCALE
@A3

STATUS
PLANNING

DATE
10/02/2021

DWG No
OEC/PL/011

DRAWN
CA

REV
02

WEB: www.artformarchitects.com | EMAIL: info@artformarchitects.com
XYZ Building 1st Floor 2 Hardman Blvd Manchester | TEL 0161 6600377

Energy Centre
3D Aerial View
ARTFORM
ARCHITECTS

Air Intake vents painted to match coloured metal panels

Perforated metal mesh cladding fixed over solid metal panels

Glazed panels with coloured aluminium frames to allow public to engage with energy centre's operations

Public information board set behind glazing for educational purposes. Exact size and position TBC

Coloured metal fence with gate access to engineer's parking space behind

Block / brick paving as hard surfacing



PRECEDENT IMAGES



DO NOT SCALE FROM THIS DRAWING.
All drawings and visuals are provided for illustrative purposes only and are indicative proposals subject to detailed design and structural coordination. AA advises all measurements to be checked on site.
Specific details and materials/colours are subject to further design development.

COPYRIGHT: Artform Architects.

Rev	Description	Date	By
01	Amendments made following comments by planners	29/01/2021	CA
02	Facade line amended along Carmoor Road	10/02/2021	CA

SCALE NTS	STATUS PLANNING	DATE 10/02/2021
DWG No OEC/PL/012	DRAWN CA	REV 02

WEB: www.artformarchitects.com | EMAIL: info@artformarchitects.com
XYZ Building 1st Floor 2 Hardman Blvd Manchester | TEL 0161 6600377

Energy Centre
Cropped 3D Street Elevation
(West)
ARTFORM
ARCHITECTS