


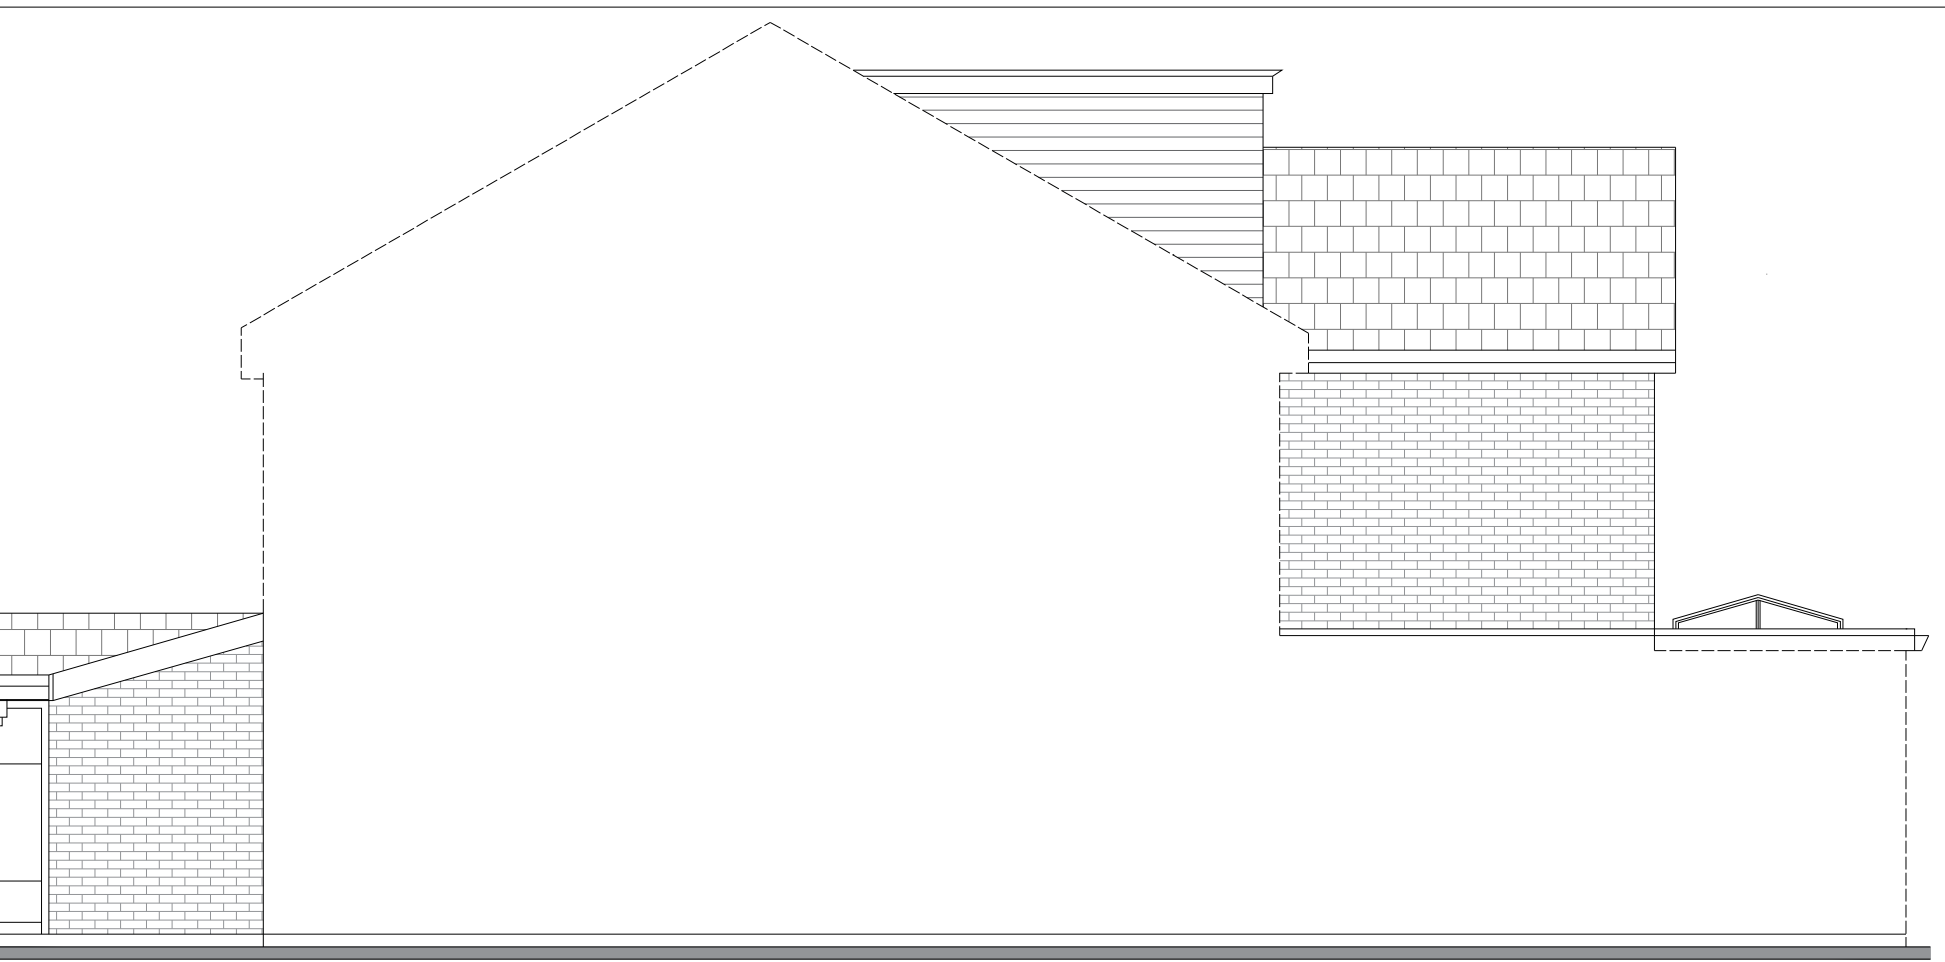
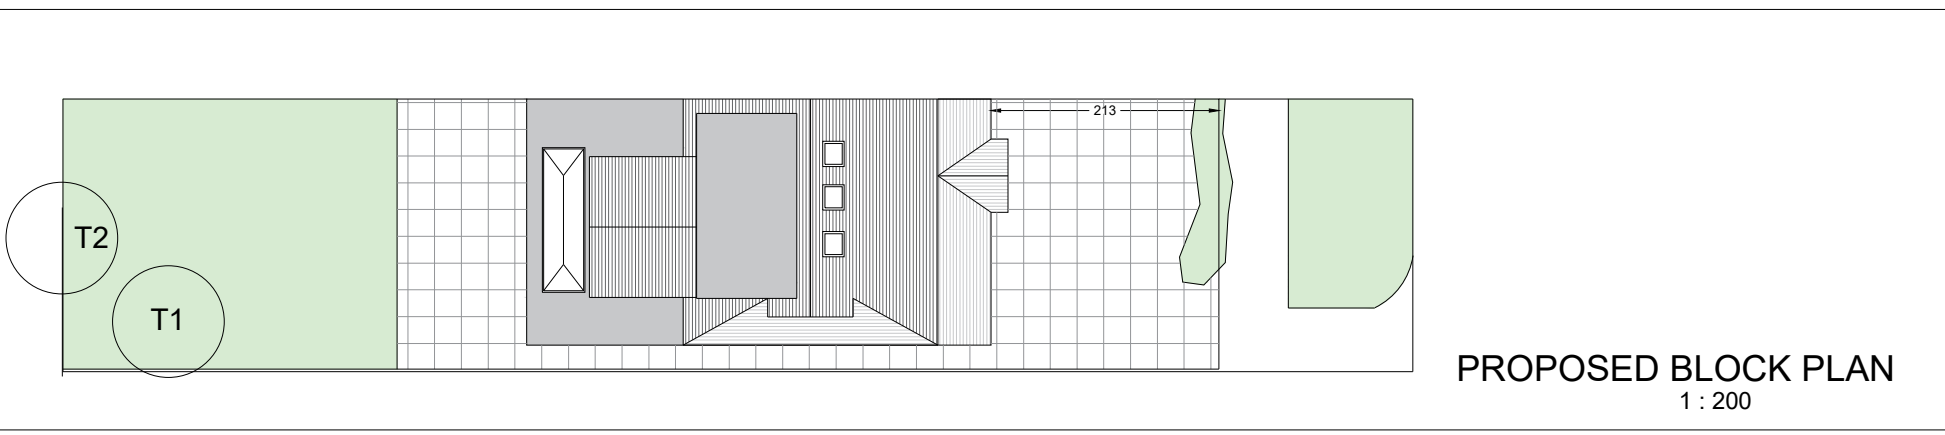
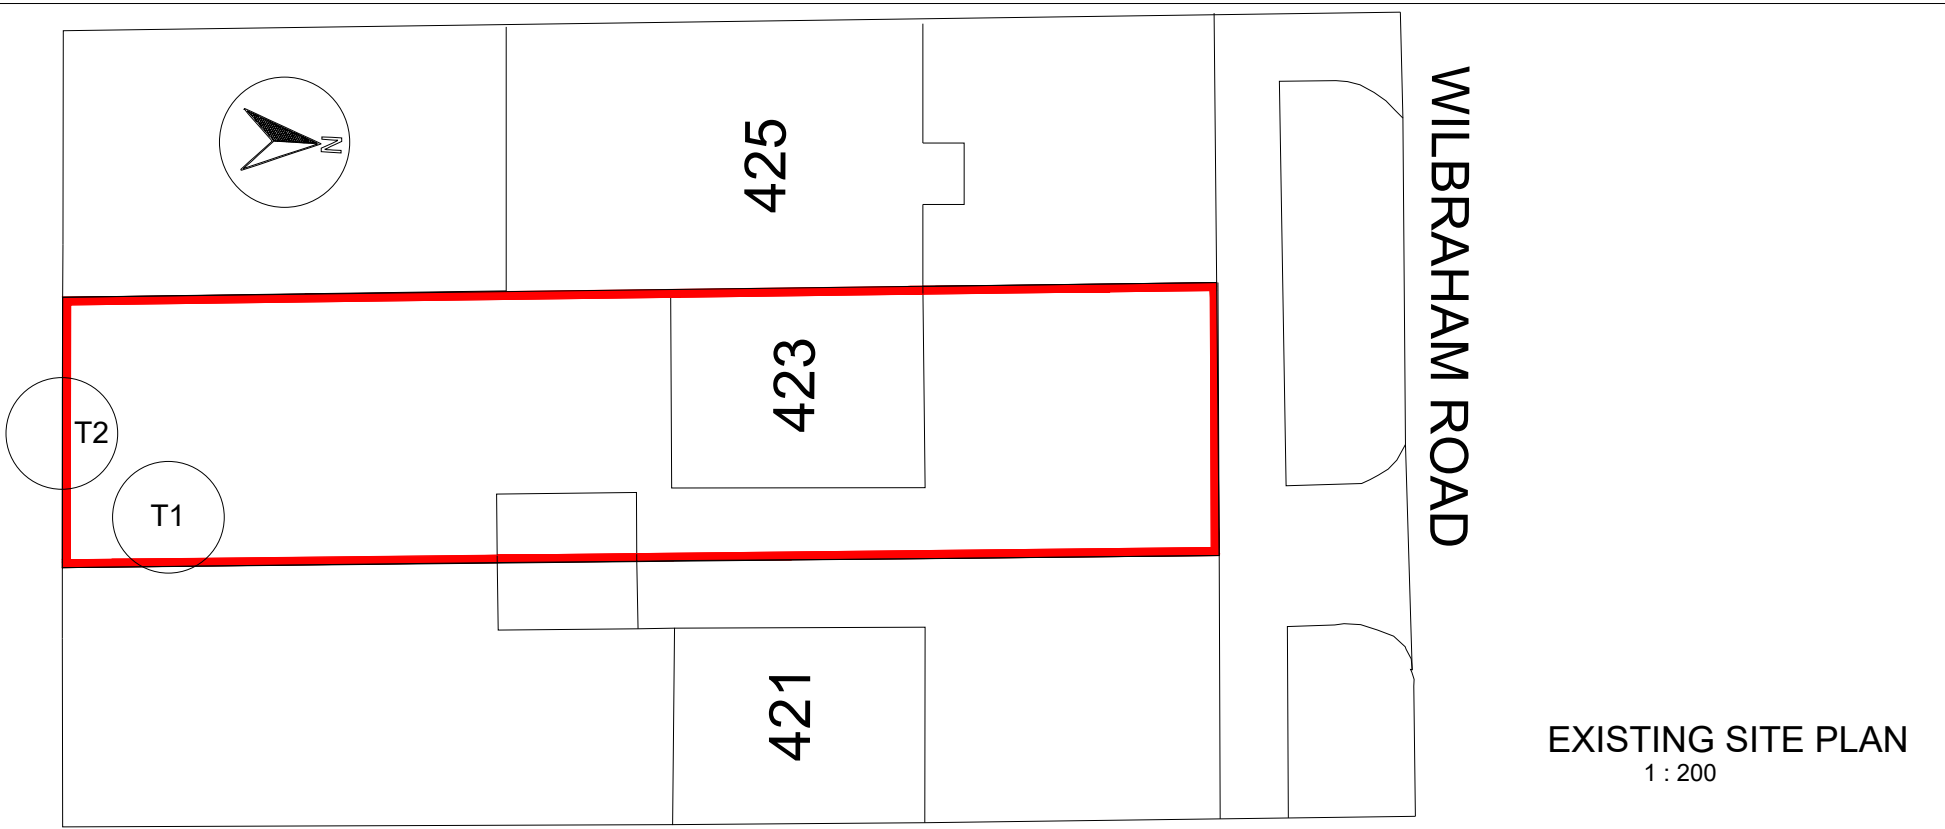


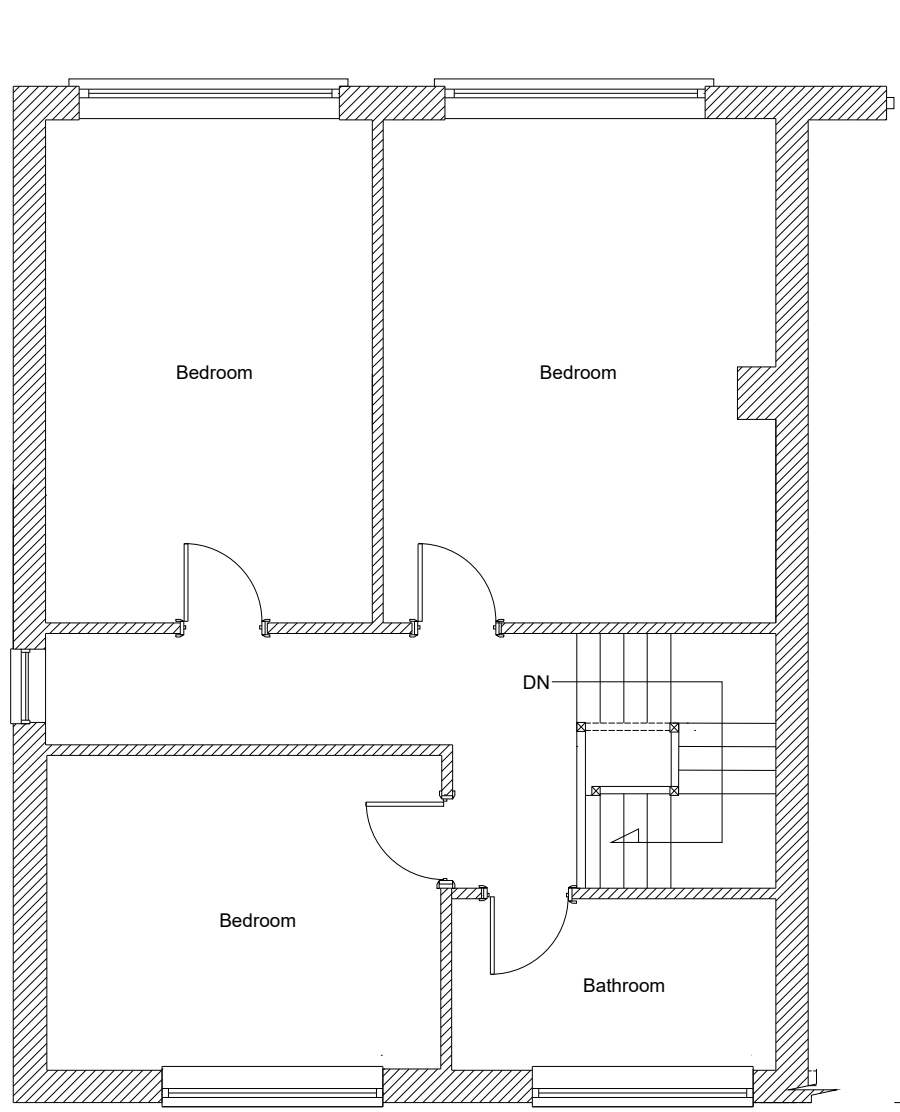


Project: Single storey front extension, double storey side extension, double storey rear extension at: 423 Wilbraham Road M21 0UT		Job No	Dwg. No A01
	Date: 18/10/2024		
		Scale: 1:50 on A1	
Client: DRG Title: Existing and Proposed Plans and Elevations	Agent: Dr Taki Eddin Sonbli		
	Email: <u>SUNBULLI@HOTMAIL.CO.UK</u> Tel: <u>07587719118</u>		

 

EXISTING SIDE

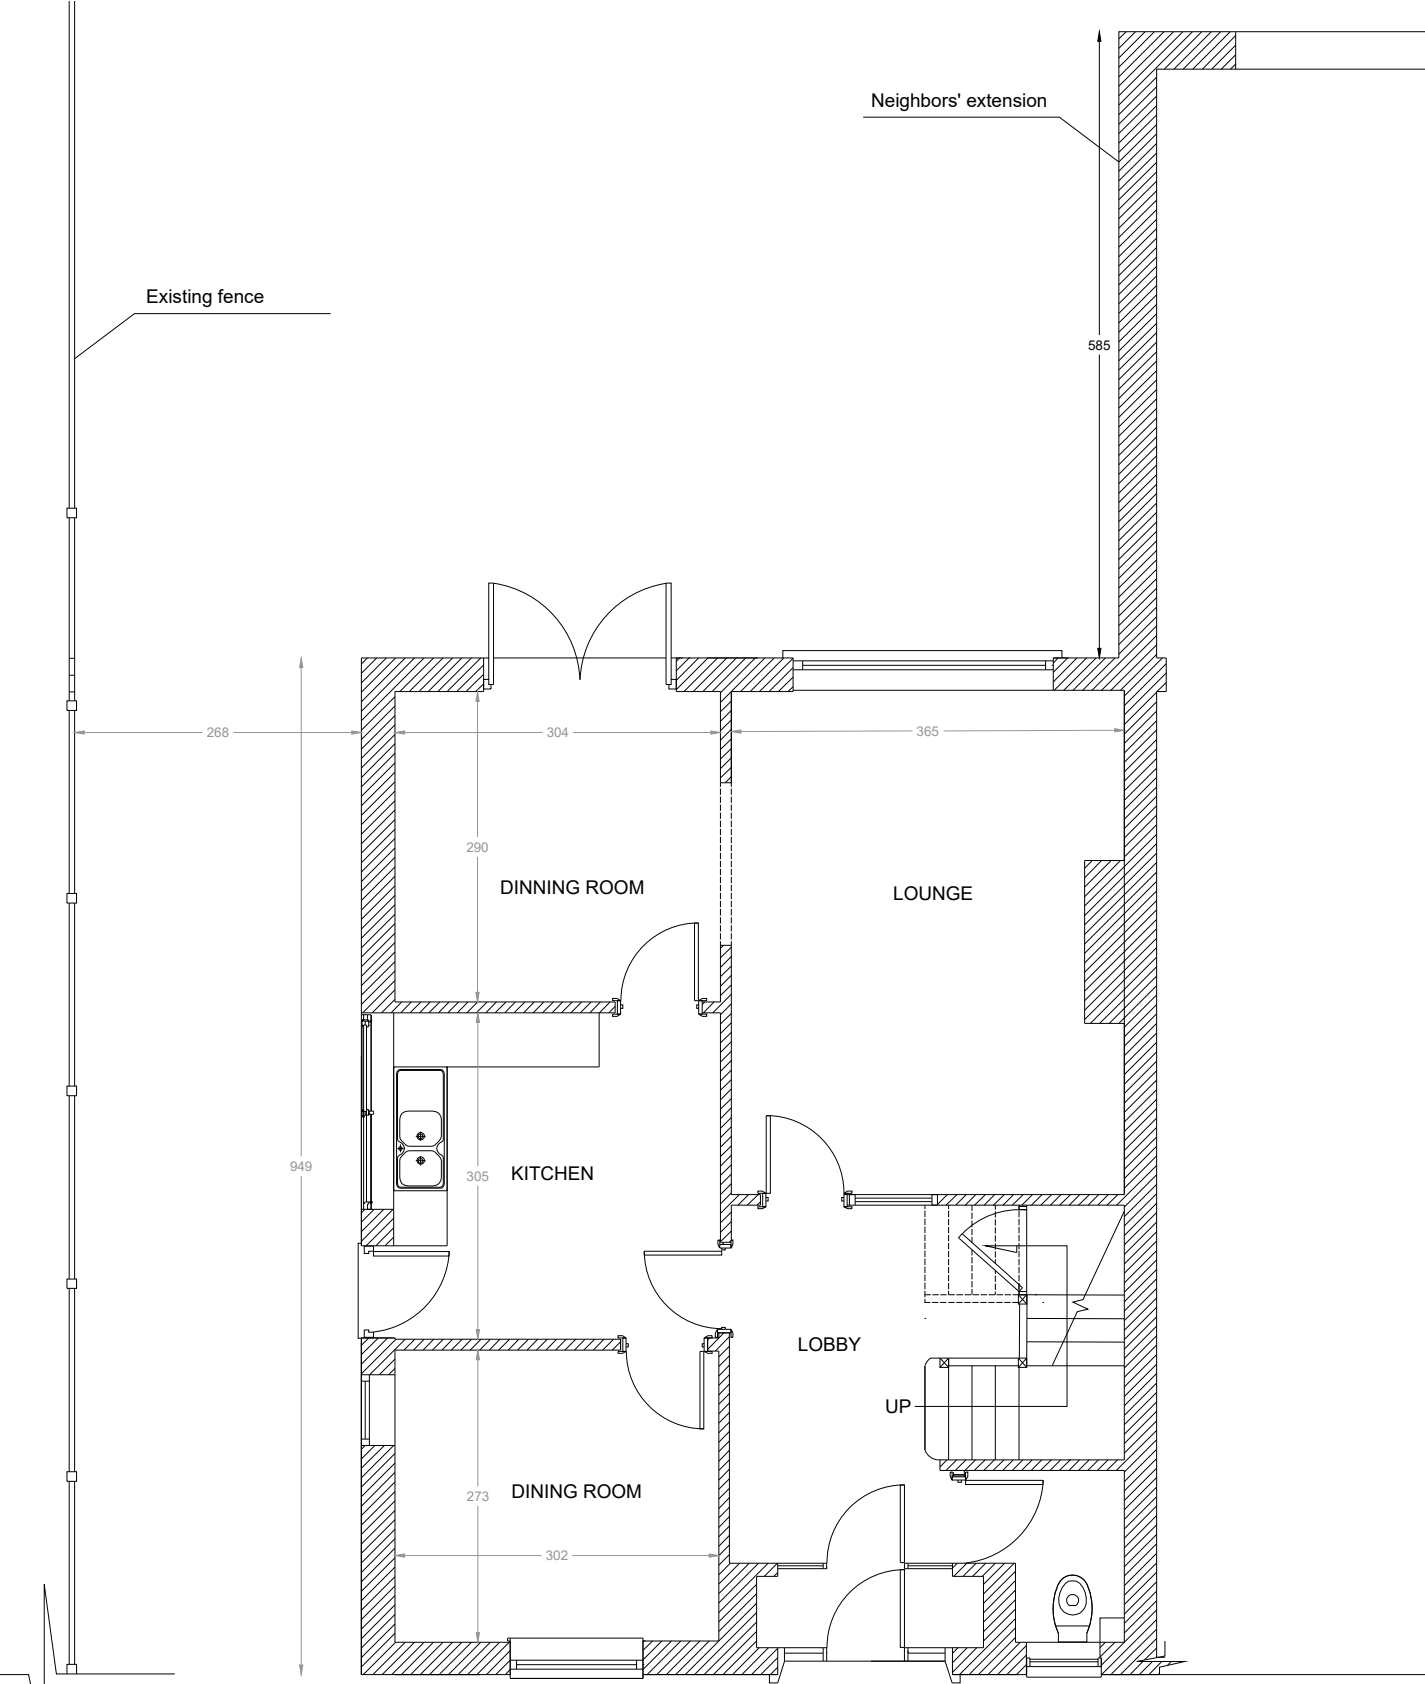

EXISTING REAR

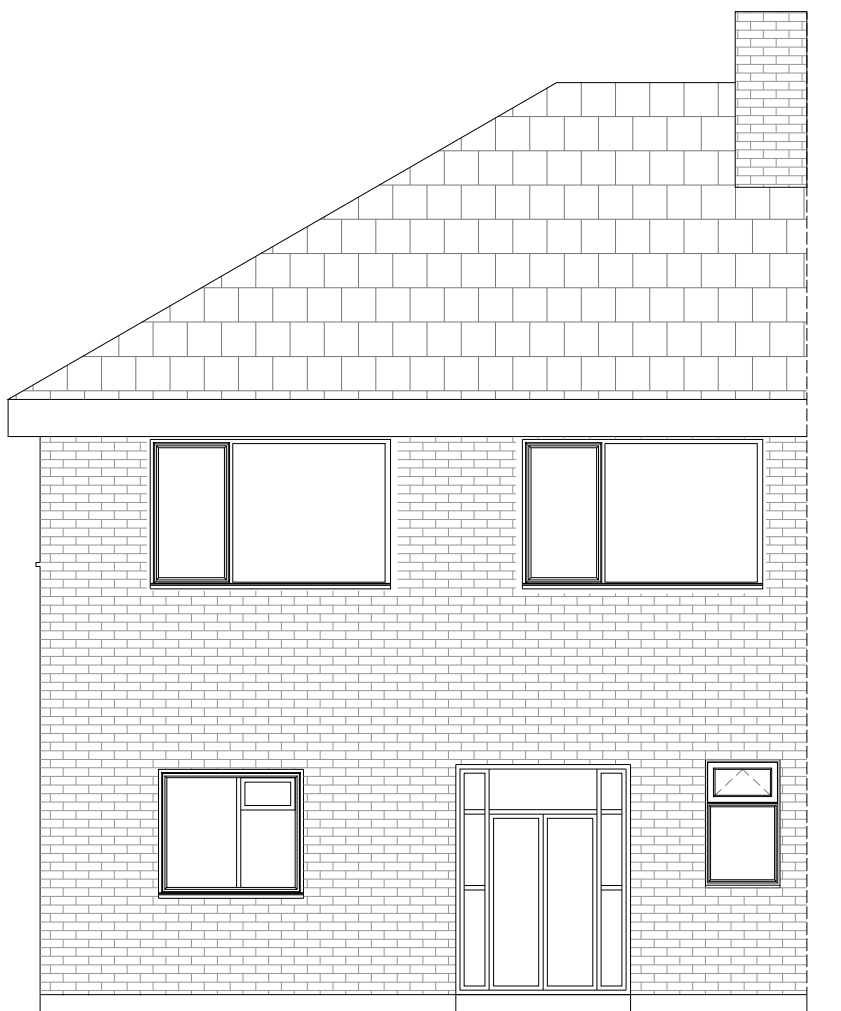

EXISTING FRONT

N

Project:

Single storey front extension, double storey side extension, double storey rear extension at:
423 Wilbraham Road
M21 0UT

Date: 18/10/2024

Scale: 1:50 on A1

Job No

Dwg. No

A02

Client:

DRG Title:
Proposed Plans and Elevations

Agent:
Dr Taki Eddin Sonbli

Email: SUNBULLI@HOTMAIL.CO.UK
Tel: 07587719118

PROPOSED LOFT PLAN

PROPOSED REAR ELEVATION

PROPOSED FIRST FLOOR PLAN 1 : 50

PROPOSED SIDE ELEVATION

PROPOSED GROUND FLOOR PLAN 1 : 50

PROPOSED FRONT ELEVATION