




This drawing is the copyright of LDM Design.
All dimensions to be checked on site.
Do not scale.
All levels to be checked on site and refer to Ordnance Survey Datum Newlyn unless alternative datum given.
All errors and omissions to be reported to the Architect prior to commencement.
This drawing must be read in conjunction with the relevant specification clauses.
This drawing must not be used on site unless issued for construction.

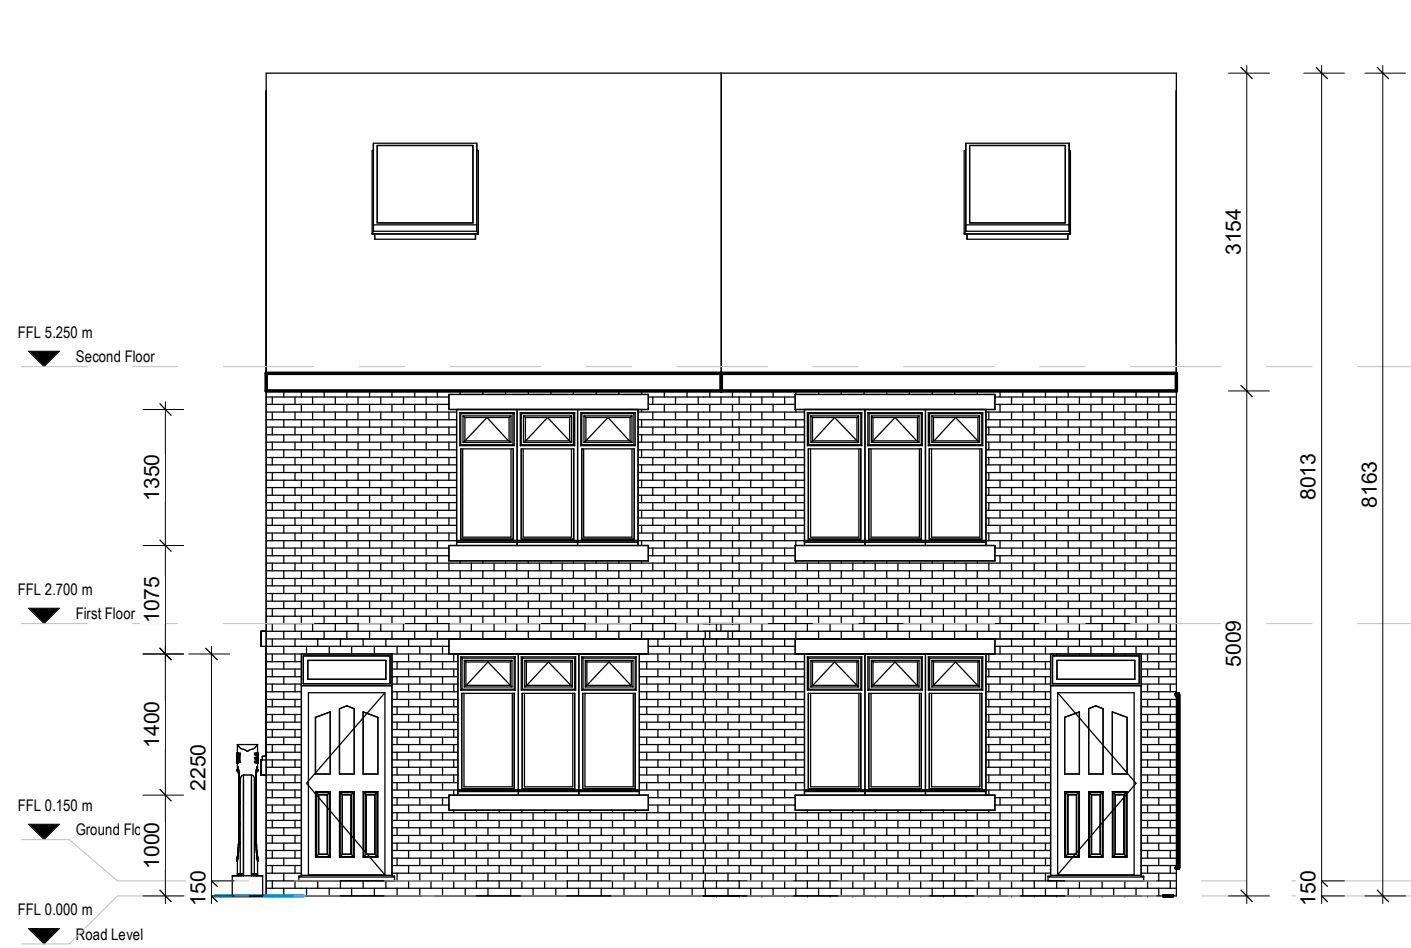


Proposed Front Elevation
1 : 75

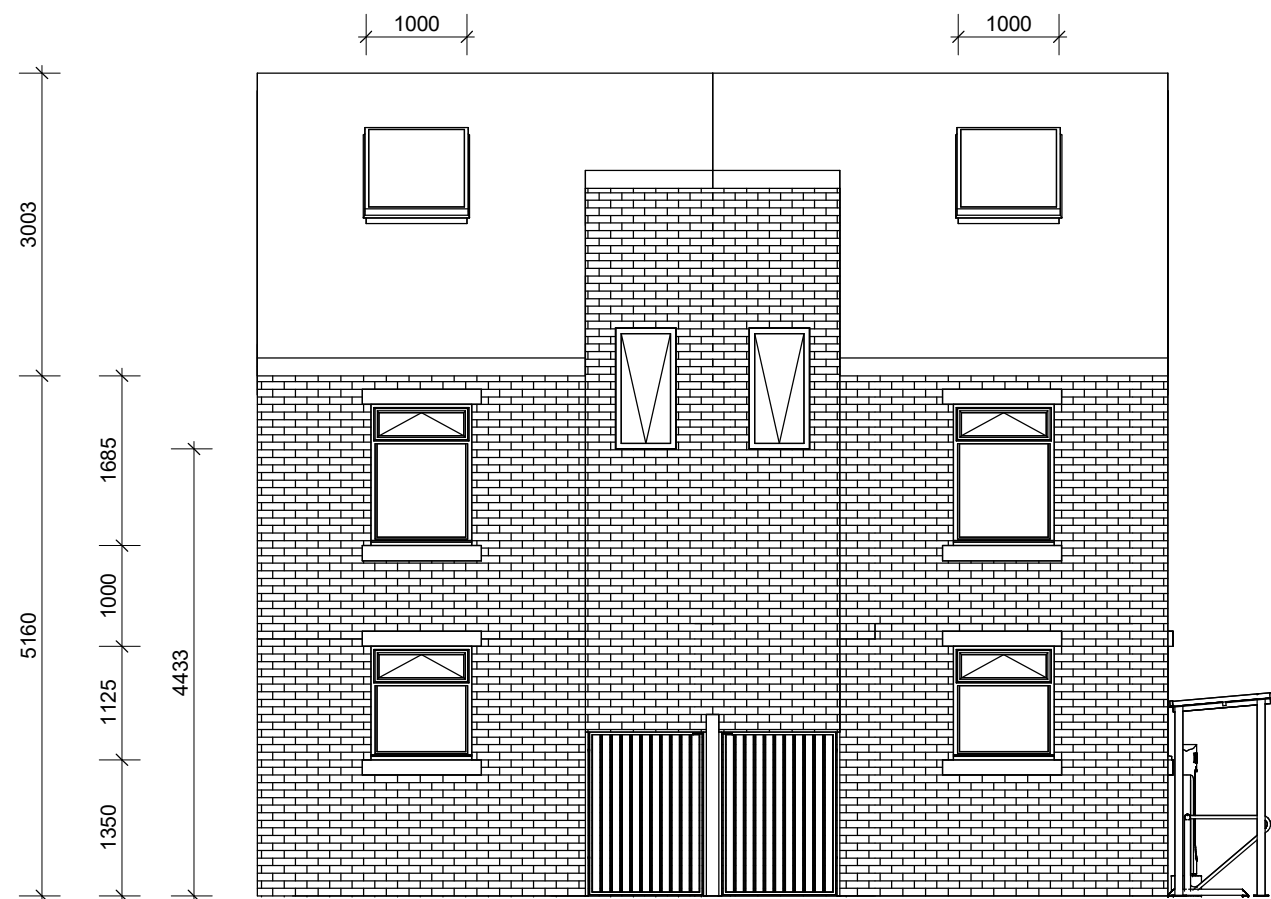


Proposed Rear Elevation
1 : 75

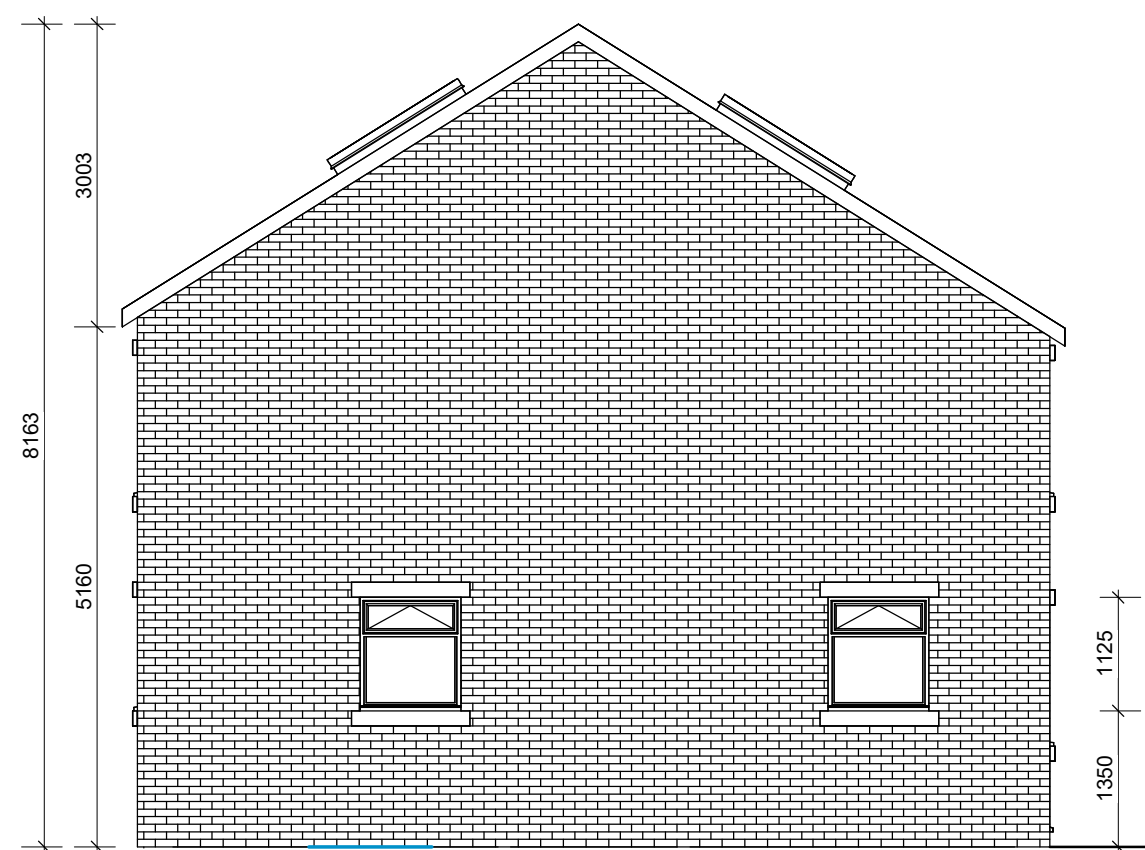


Proposed Right-Side Elevation
1 : 75

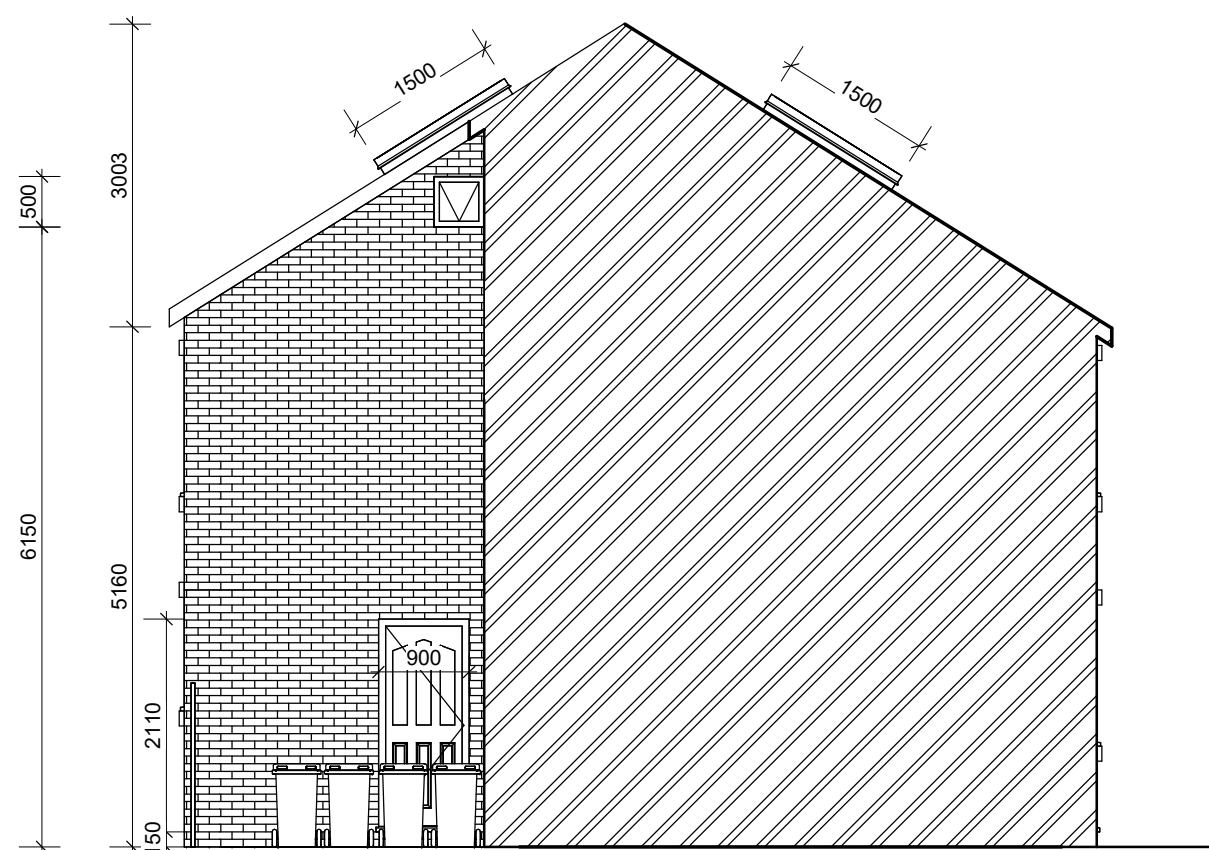


Proposed Left-Side Elevation
1 : 75

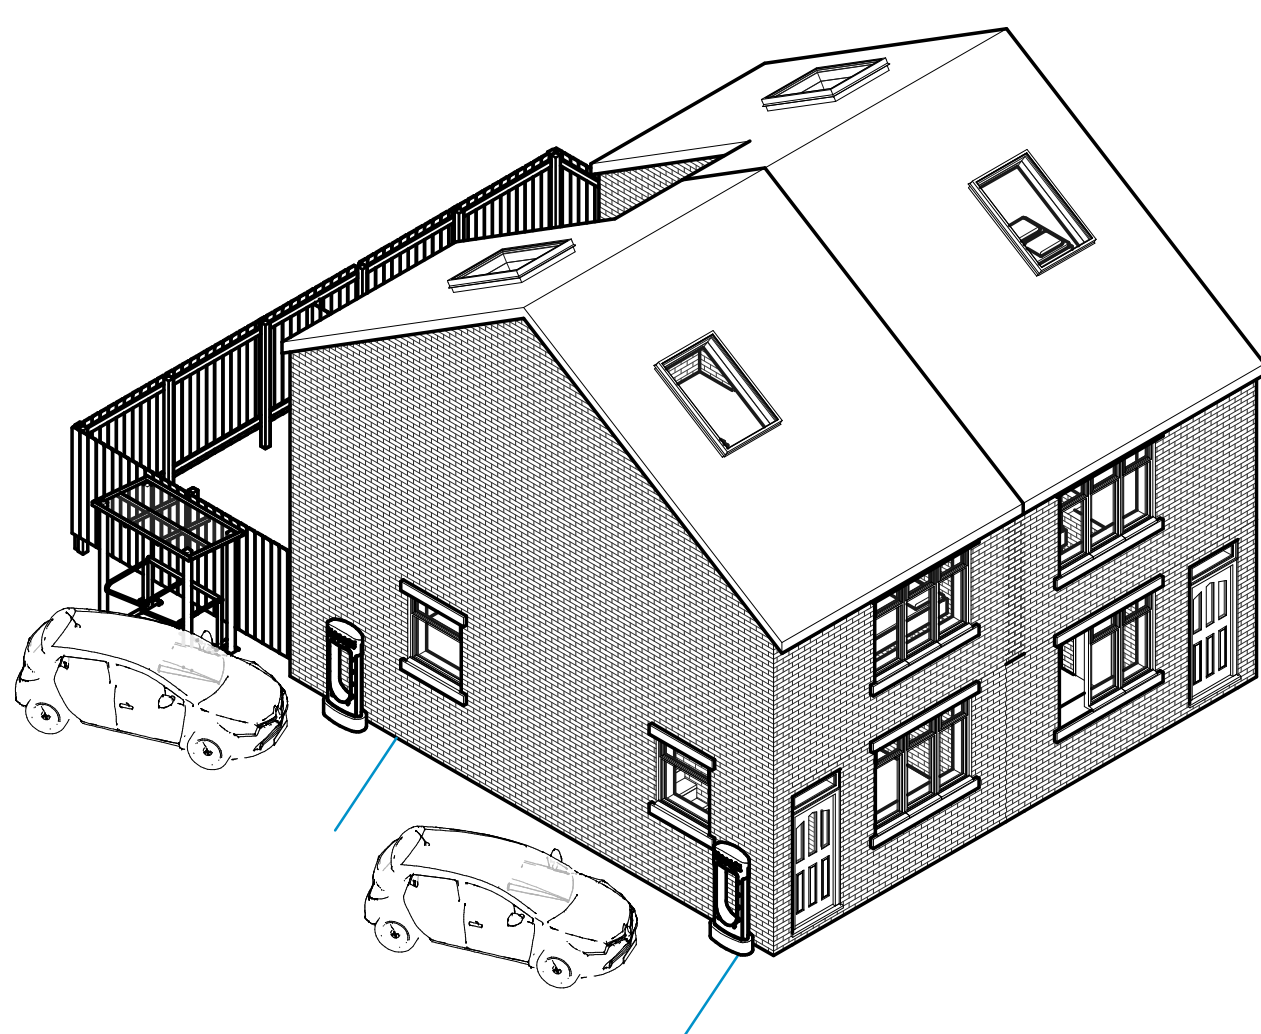


Proposed Front-Left 3D View

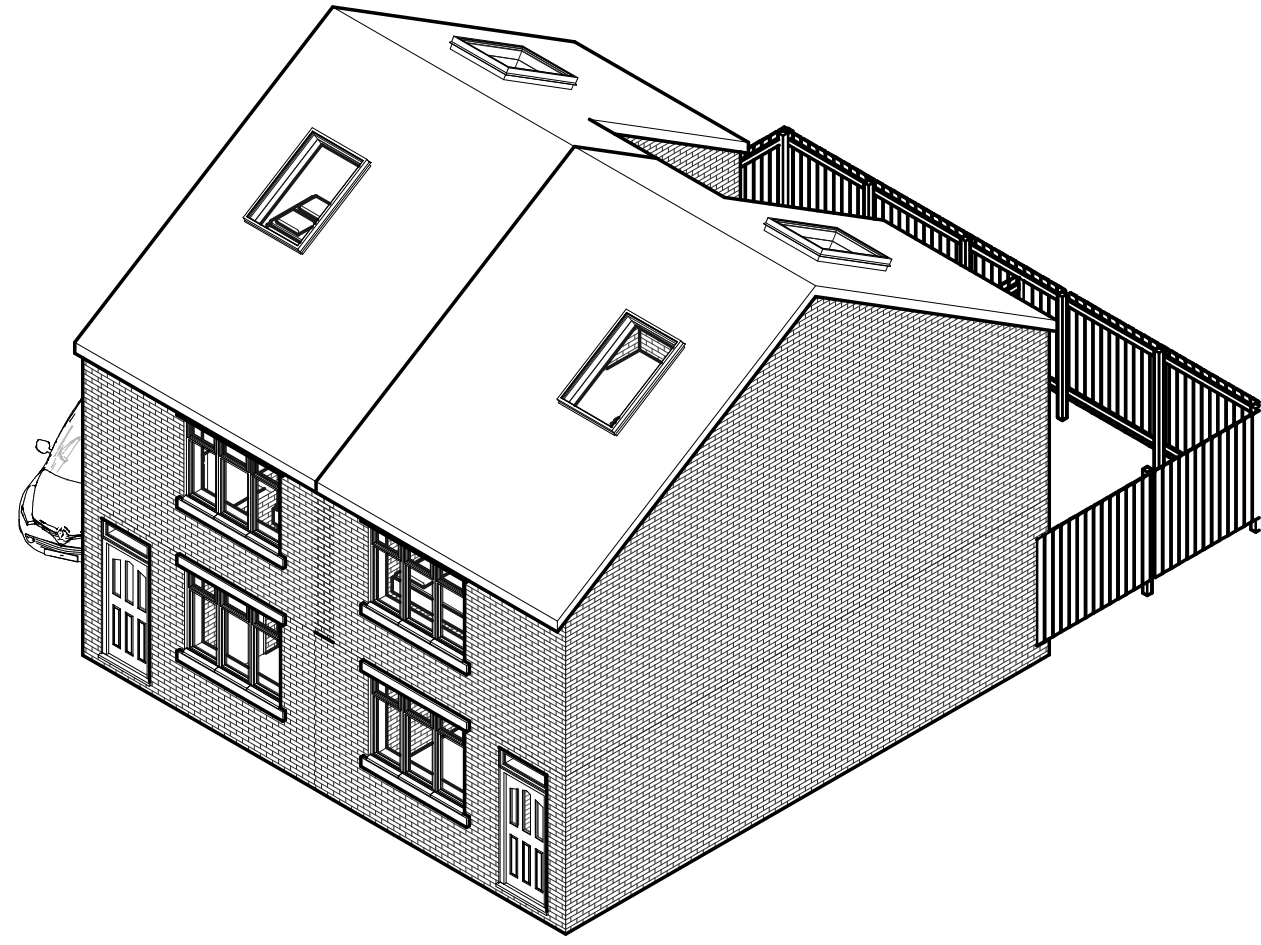


Proposed Front-Right View

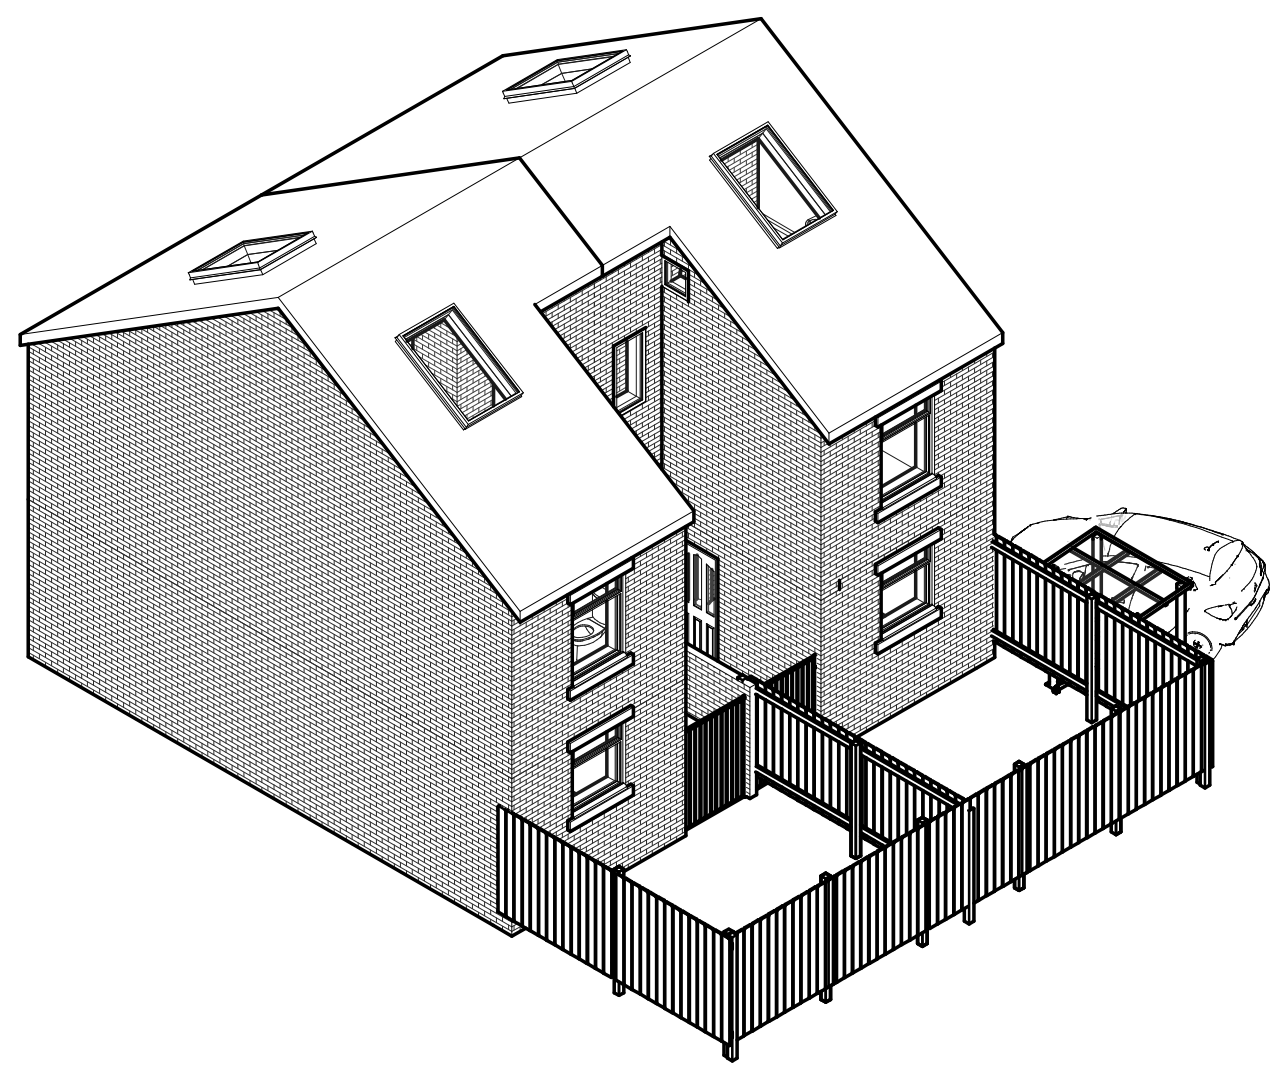


Proposed Rear-Right View

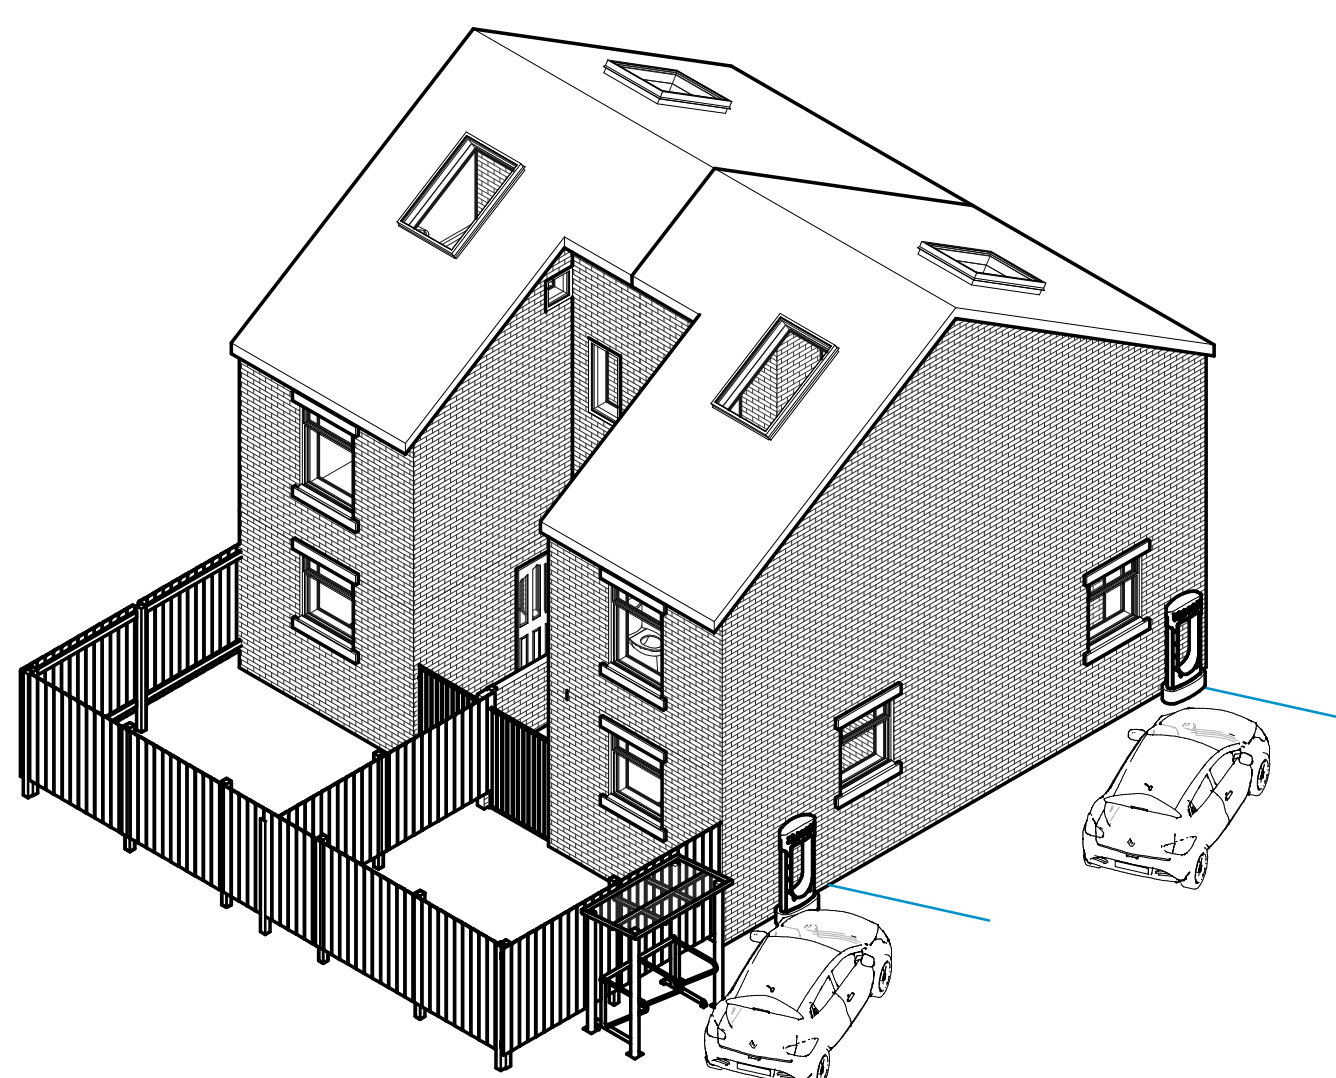


Proposed Rear-Left View

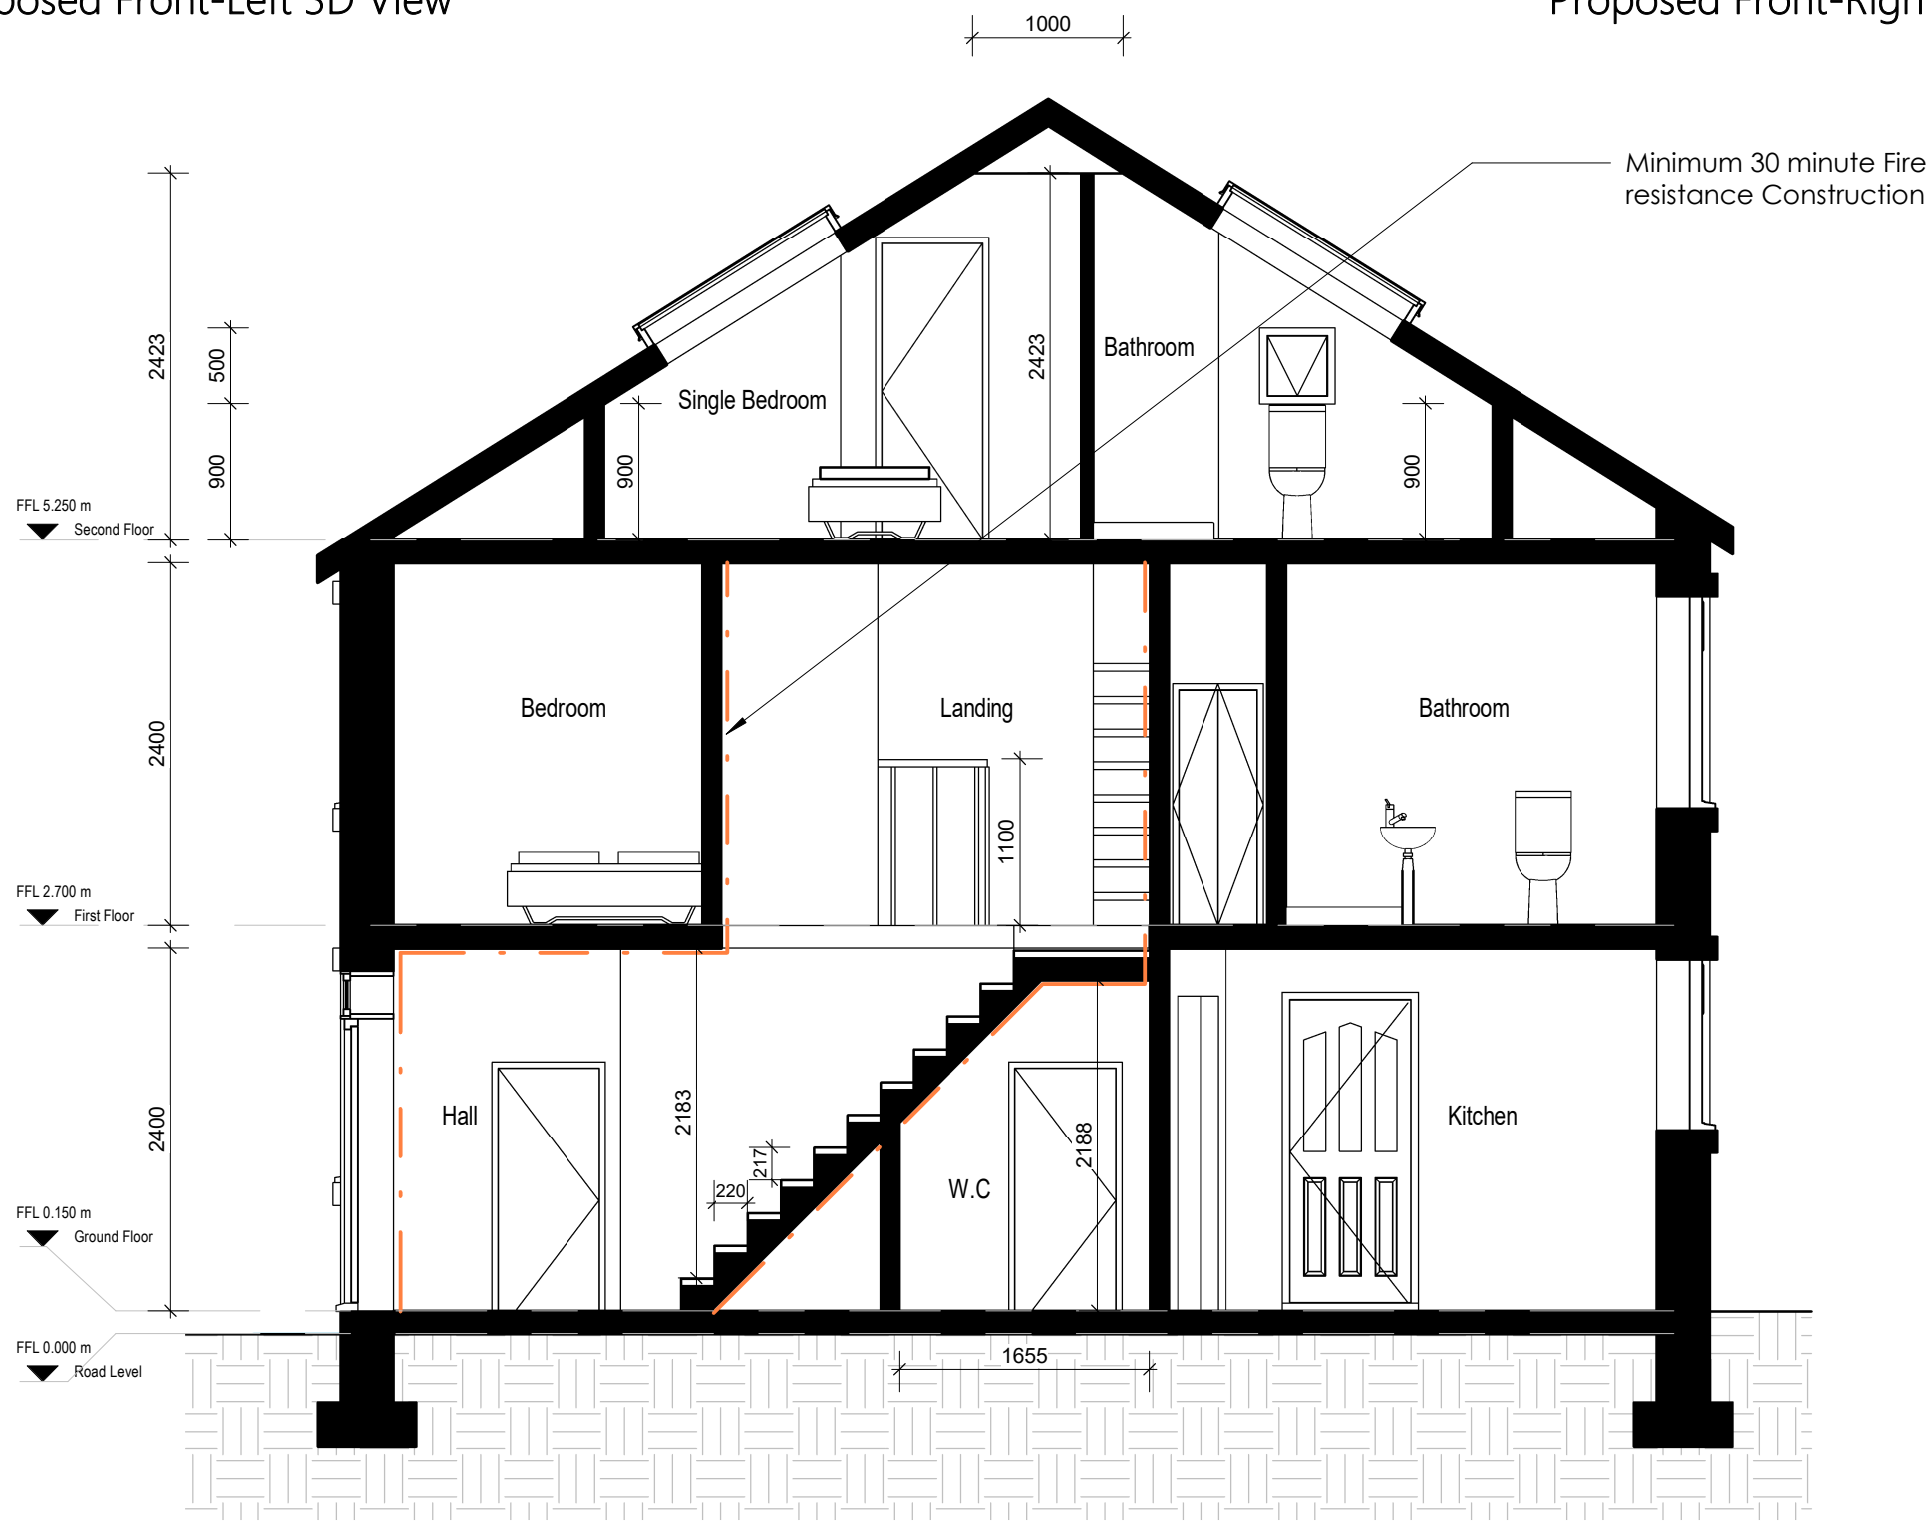

Proposed Setout Section 1
1 : 50

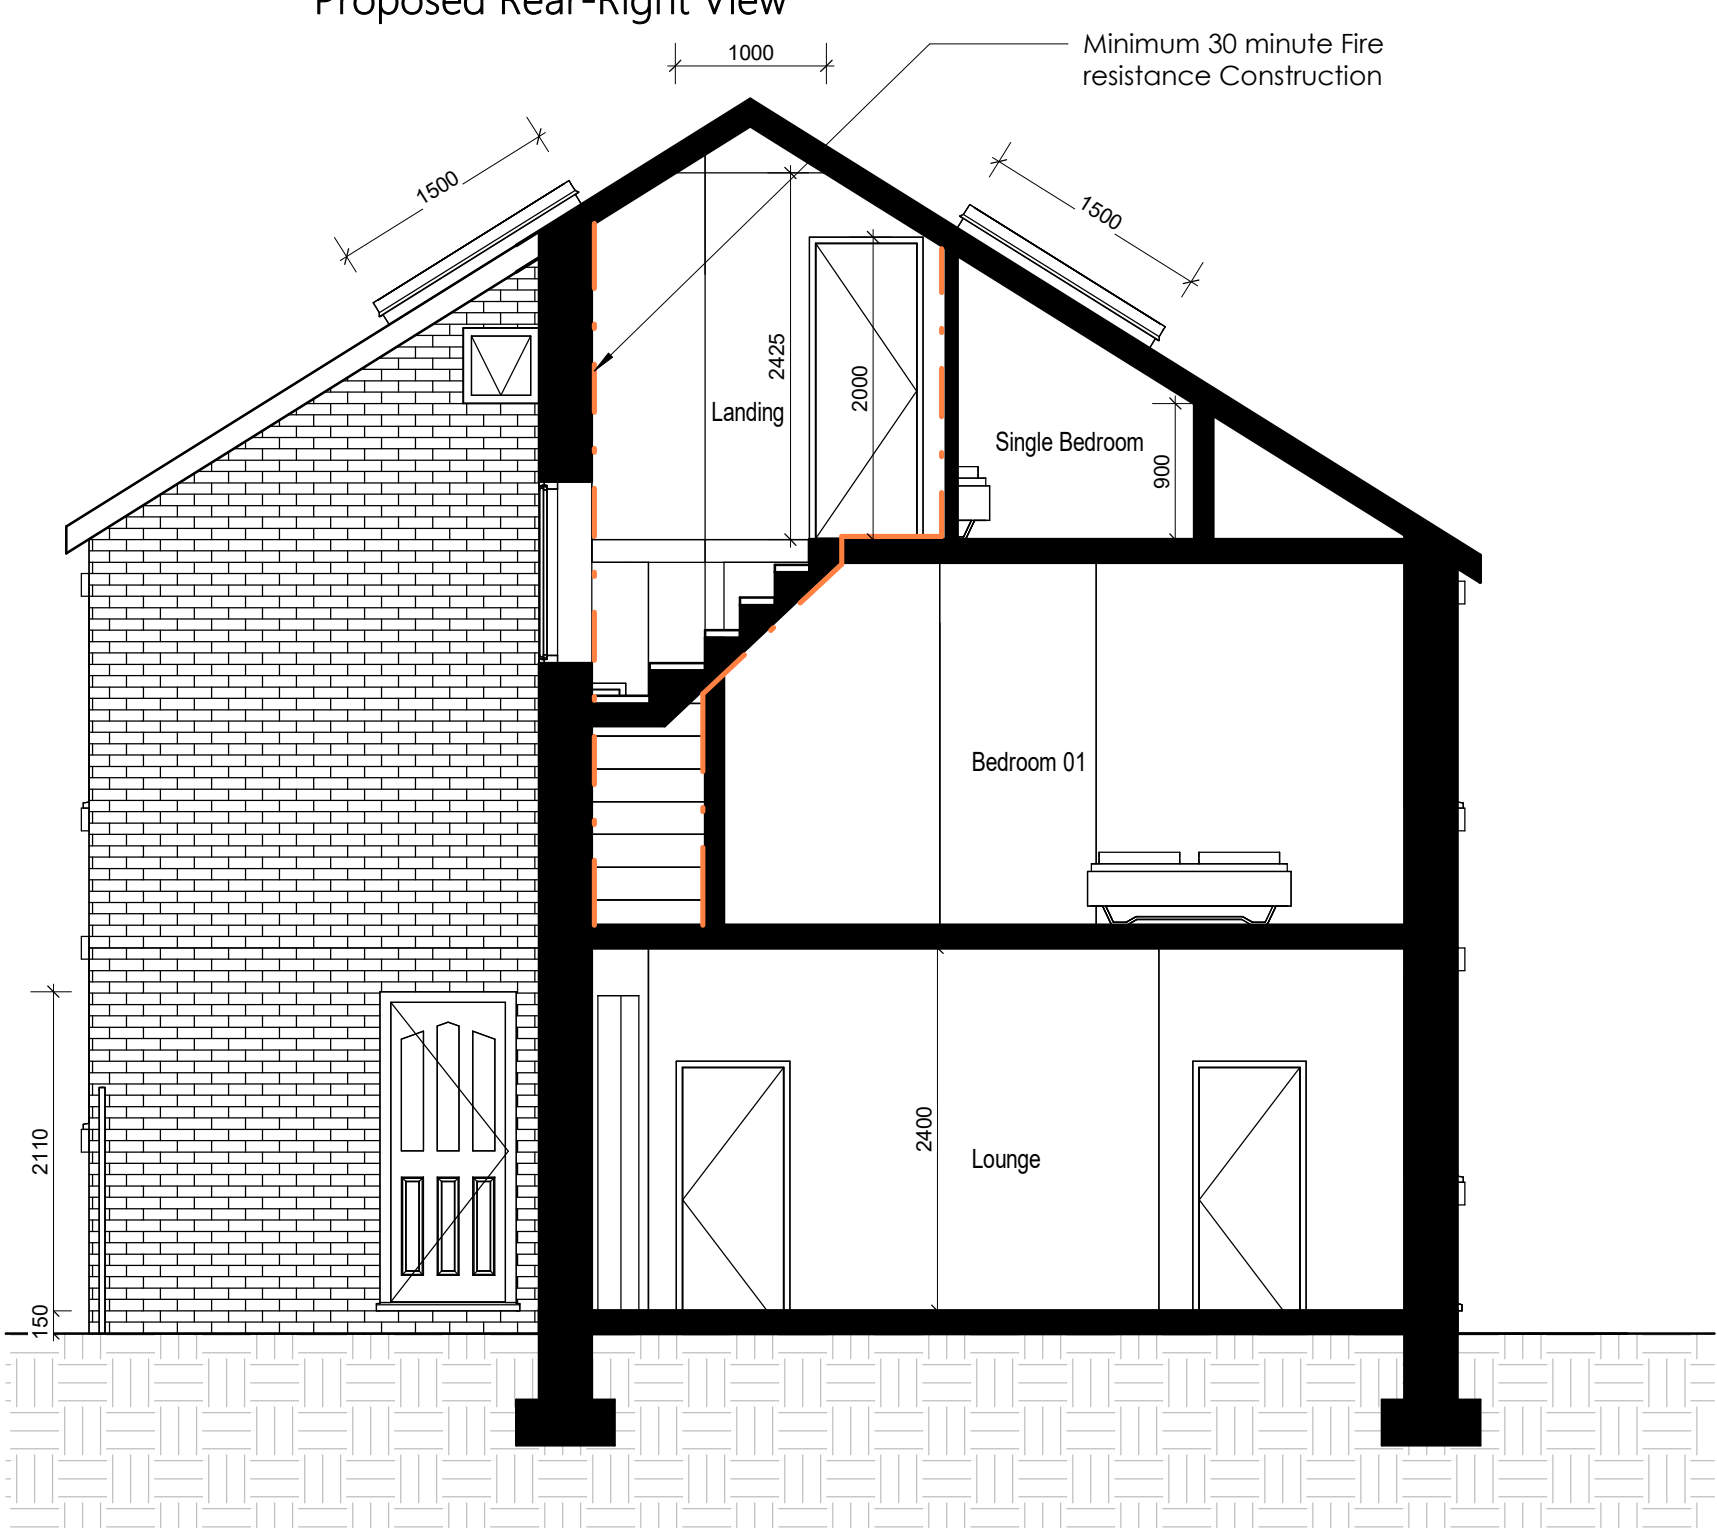

Proposed Setout Section 2
1 : 50

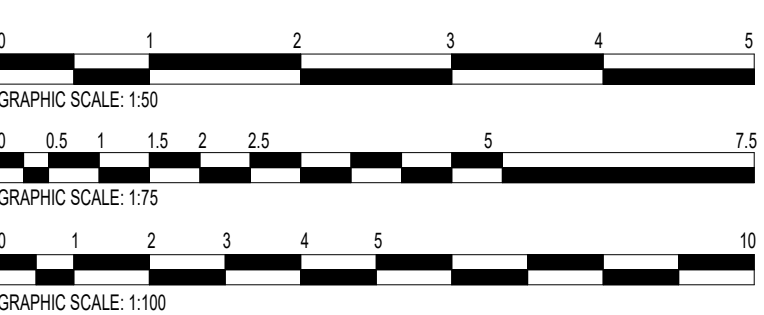

LDM Design

PROJECT : Former The Coach and Horse Inn Belle Vue Street Manchester

SHEET : Planning Drawings

CLIENT : Yolo Estate Ltd

Scale (@ A1) : As indicated

Drawn by : KK	DRAWING NUMBER : A1-002b	REV : A
Checked by : KK		