



SCALE
1: 50
0
1
1
2
2.5
m.

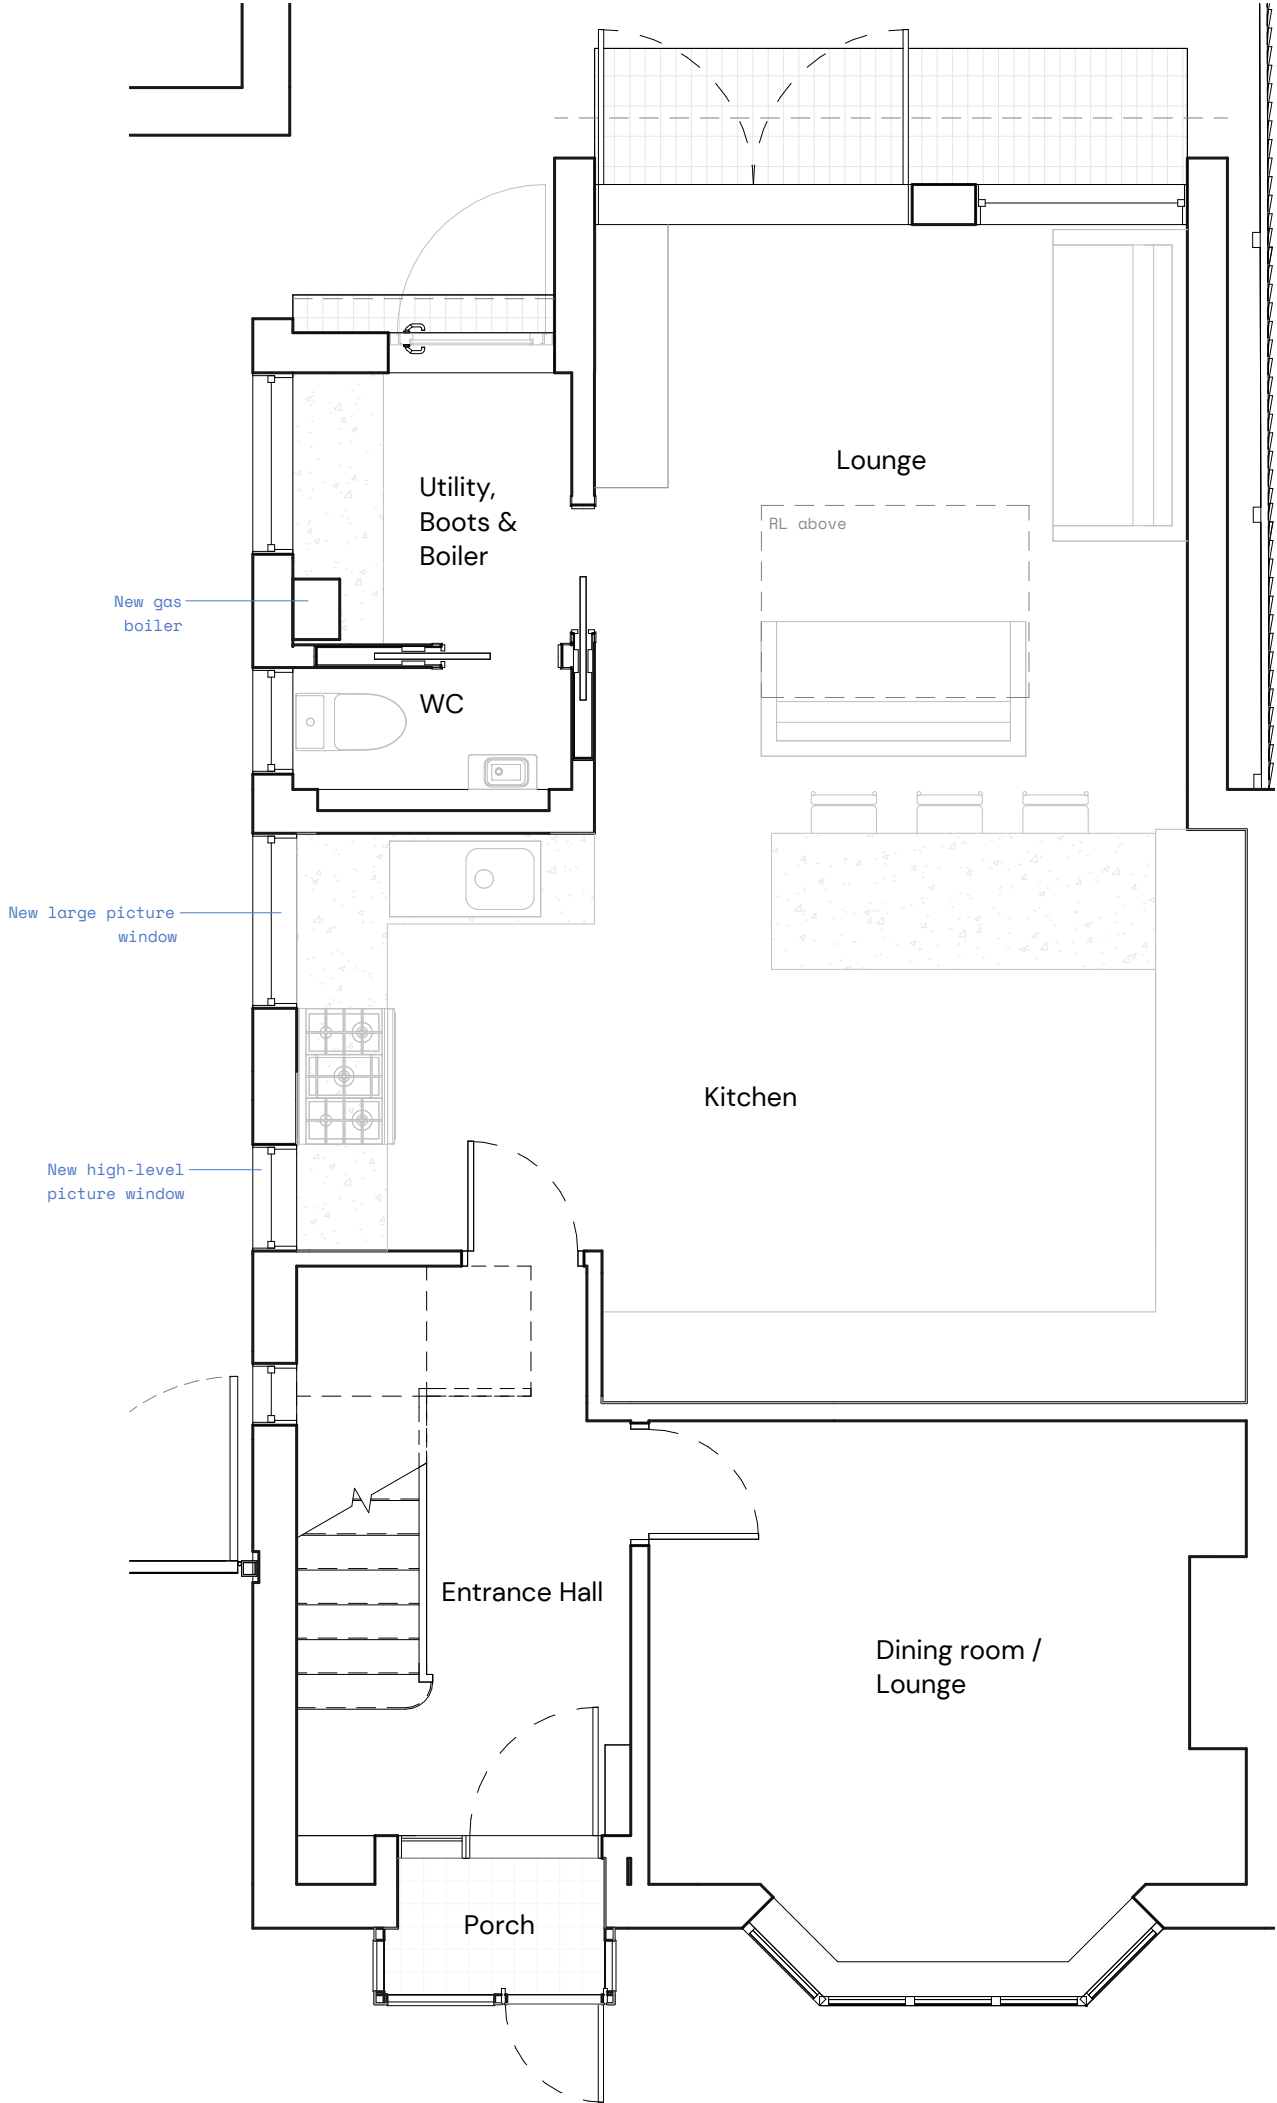

Proposed Ground Floor Plan
1 : 50

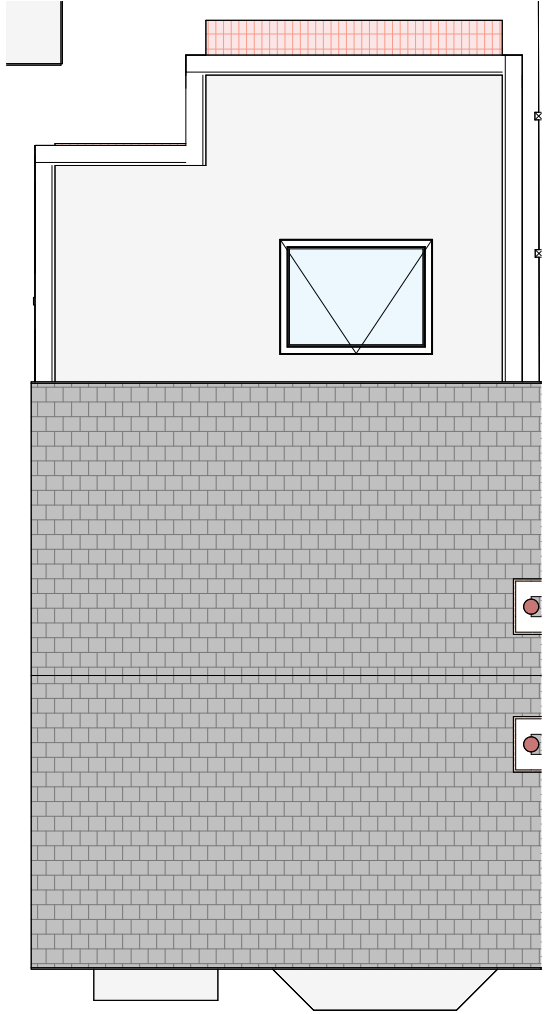

Proposed Roof Plan
1 : 100

common practice

86 Princess Street, Manchester M1 6NG
hello@commonpractice.studio
0161 531 1471

ranford road

GENERAL NOTES

Given dimensions to be taken in preference to measured. Any discrepancies to be brought to the attention of the Architect/Designer. Survey drawings are intended for schematic purposes only, all measurements to be checked on site prior to construction. ©Common Practice Studio Ltd. t/a Common Practice, 2024.

NORTH

LOCATION

21 Ranford Road
Levenshulme
Manchester M19 2QN

PROJECT REFERENCE

418

SHEET REFERENCE

P.110 /B

SHEET NAME		
Proposed Plans		
FOR PLANNING		
REVISIONS		
A	For comment	10 09 24
B	For planning	01 10 24