



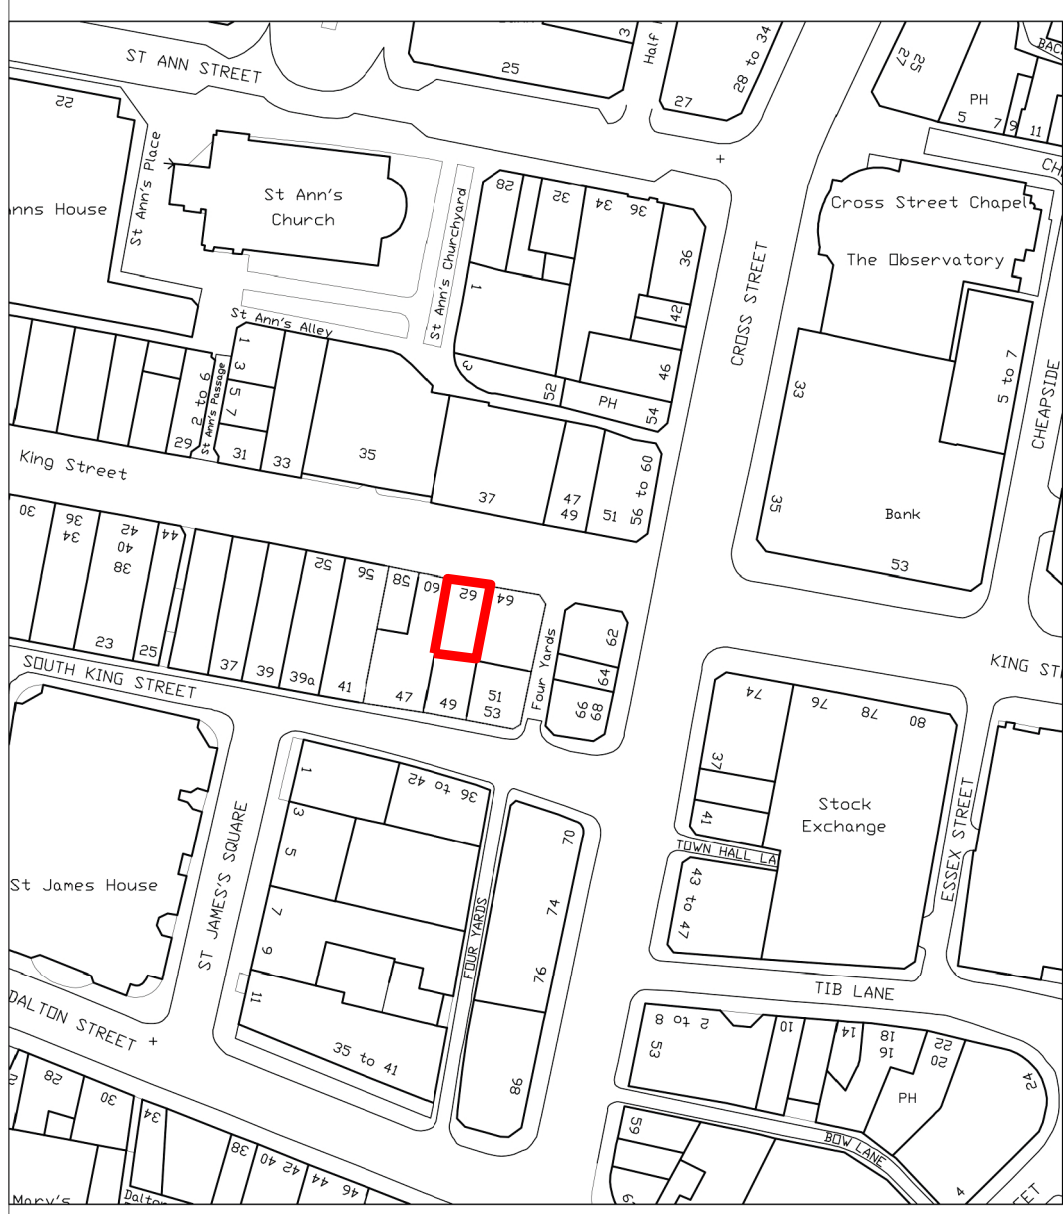

1 1:1250
PROPOSED LOCATION PLAN

0 10 20 40
SCALE IN METRES @ 1:1250

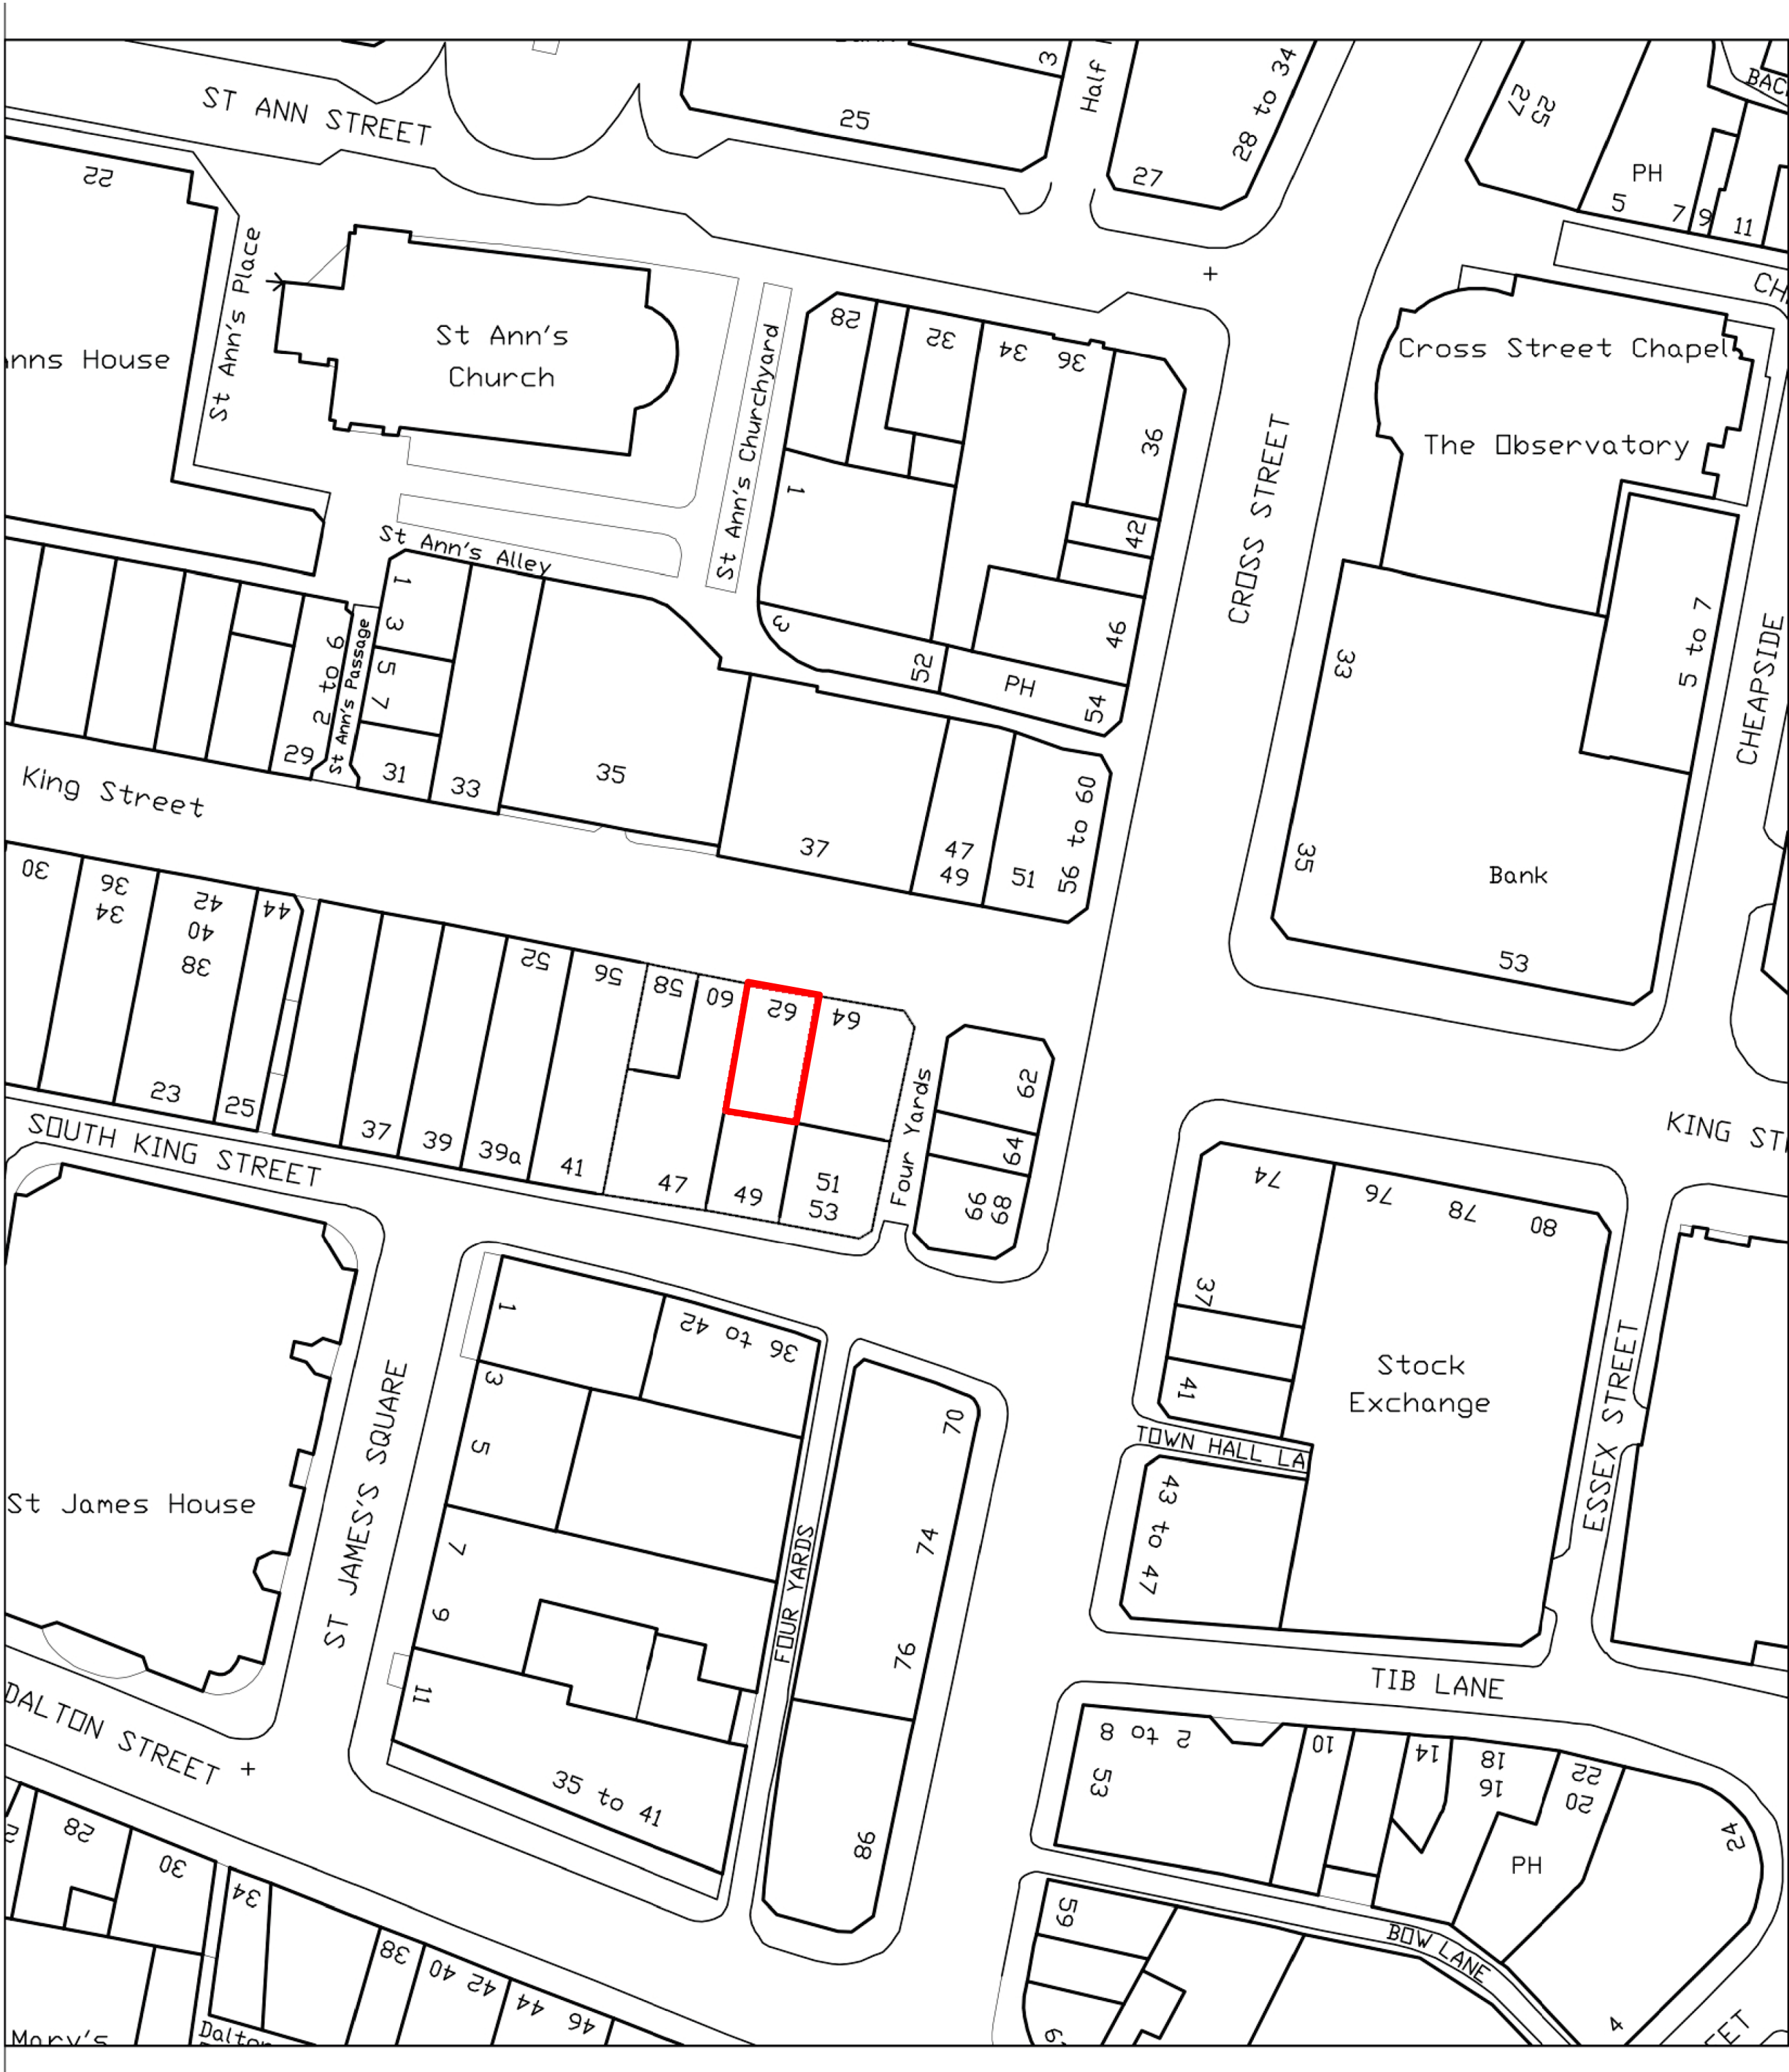

2 1:500
PROPOSED SITE PLAN

0 20 50
SCALE IN METRES @ 1:500

DO NOT SCALE OFF THIS DRAWING
DIMENSIONS, AREA AND LEVELS ARE ONLY APPROXIMATE
AND SUBJECT TO SITE SURVEY. ALL DIMENSIONS TO BE
CHECKED ON SITE. ANY DISCREPANCIES OR VARIATIONS TO
BE REPORTED TO THE ARCHITECT BEFORE WORK
COMMENCES.

THIS DRAWING TO BE READ IN CONJUNCTION WITH THE
SPECIFICATION WHERE PROVIDED. AND ALL RELEVANT
CONSULTANTS DRAWINGS AND FOR SPECIALISTS DRAWINGS
DOCUMENTS AND ANY DISCREPANCIES OR VARIATIONS ARE
TO BE REPORTED TO THE ARCHITECT BEFORE THE AFFECTED
WORK COMMENCES.

THIS DRAWING IS PROTECTED BY COPYRIGHT AND MUST NOT
BE COPIED OR REPRODUCED WITHOUT THE WRITTEN
CONSENT OF STUDIO CARNOT LTD. NORTH POINTS SHOWN
ARE INDICATIVE. ©

00	28.10.24	PLANNING ISSUE	CC
Rev	Date	Notes	Int.

Client / Project:
62 KING STREET
M2 4ND MANCHESTER

Drawing Title:
SITE & LOCATION PLAN

Status: PLANNING				
Date	Drawn	Check	Scale 1:1250 @ A1	
OCT 24	CC	CC	Scale 1:500 @ A1	
Project No.	Unit /	Cl / SFB	Type &	Revision
	Block	Code	Number	Letter
Drawing No:				
0006	C_0010			00