
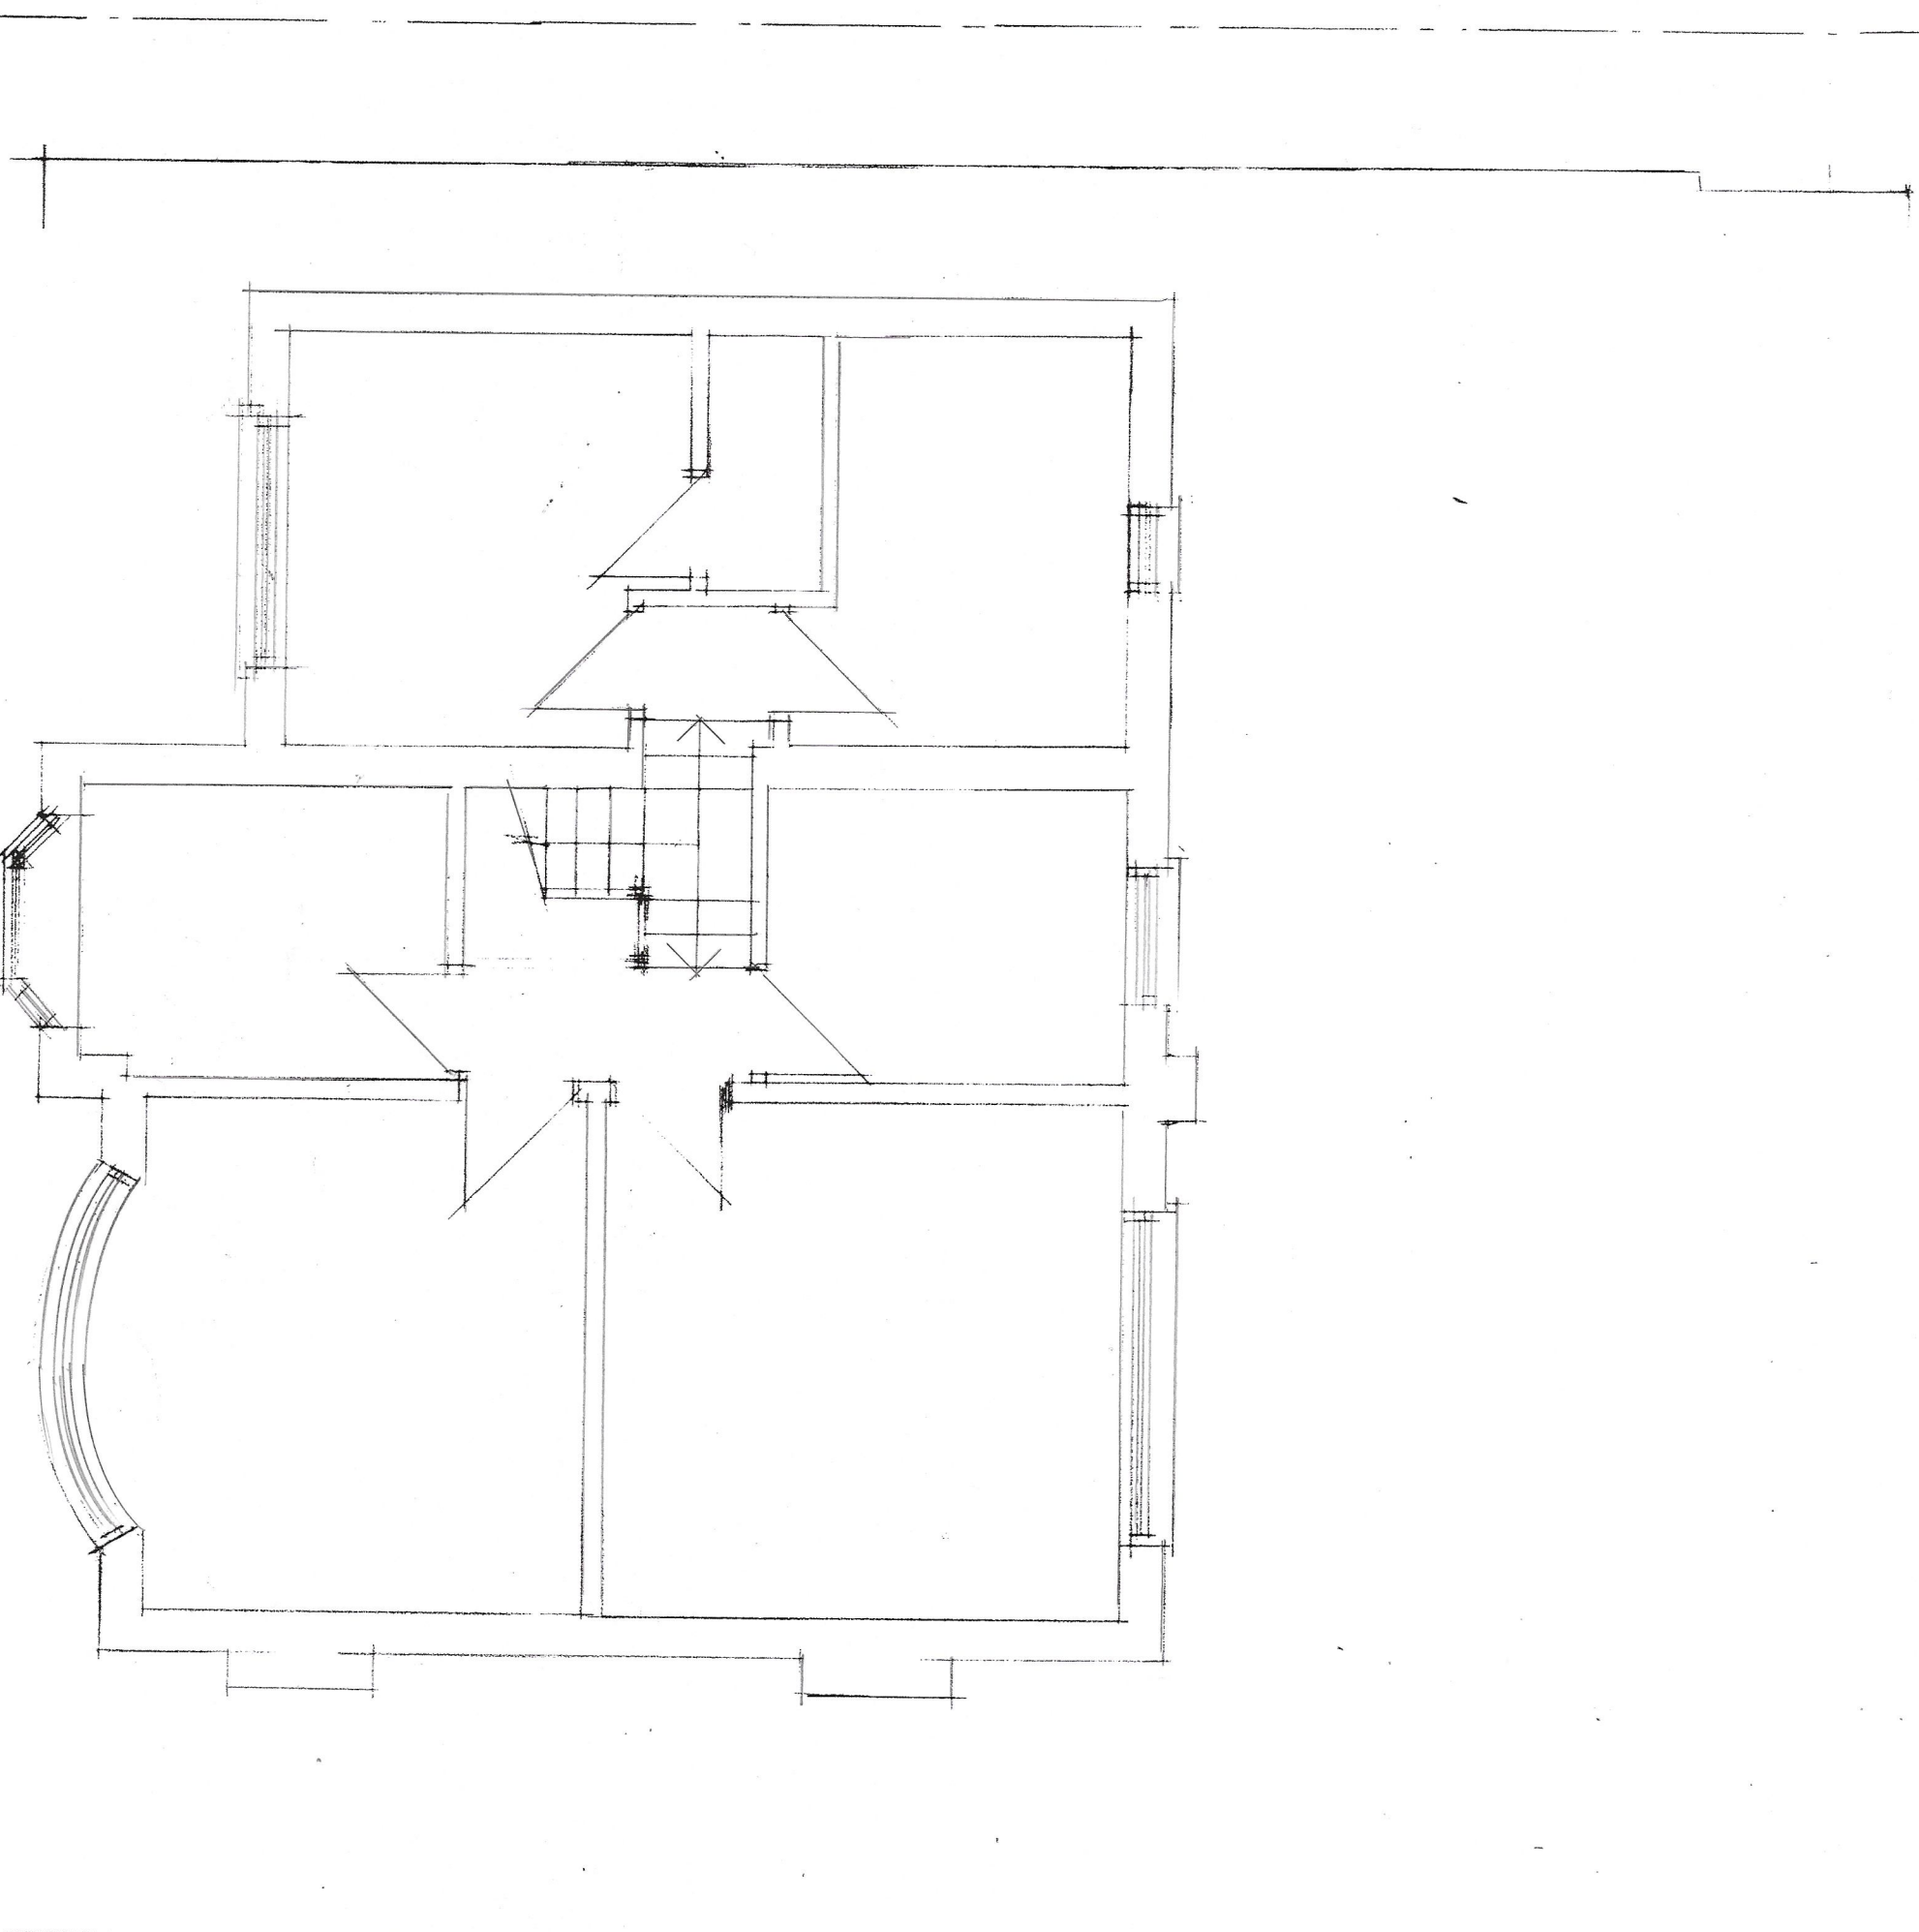
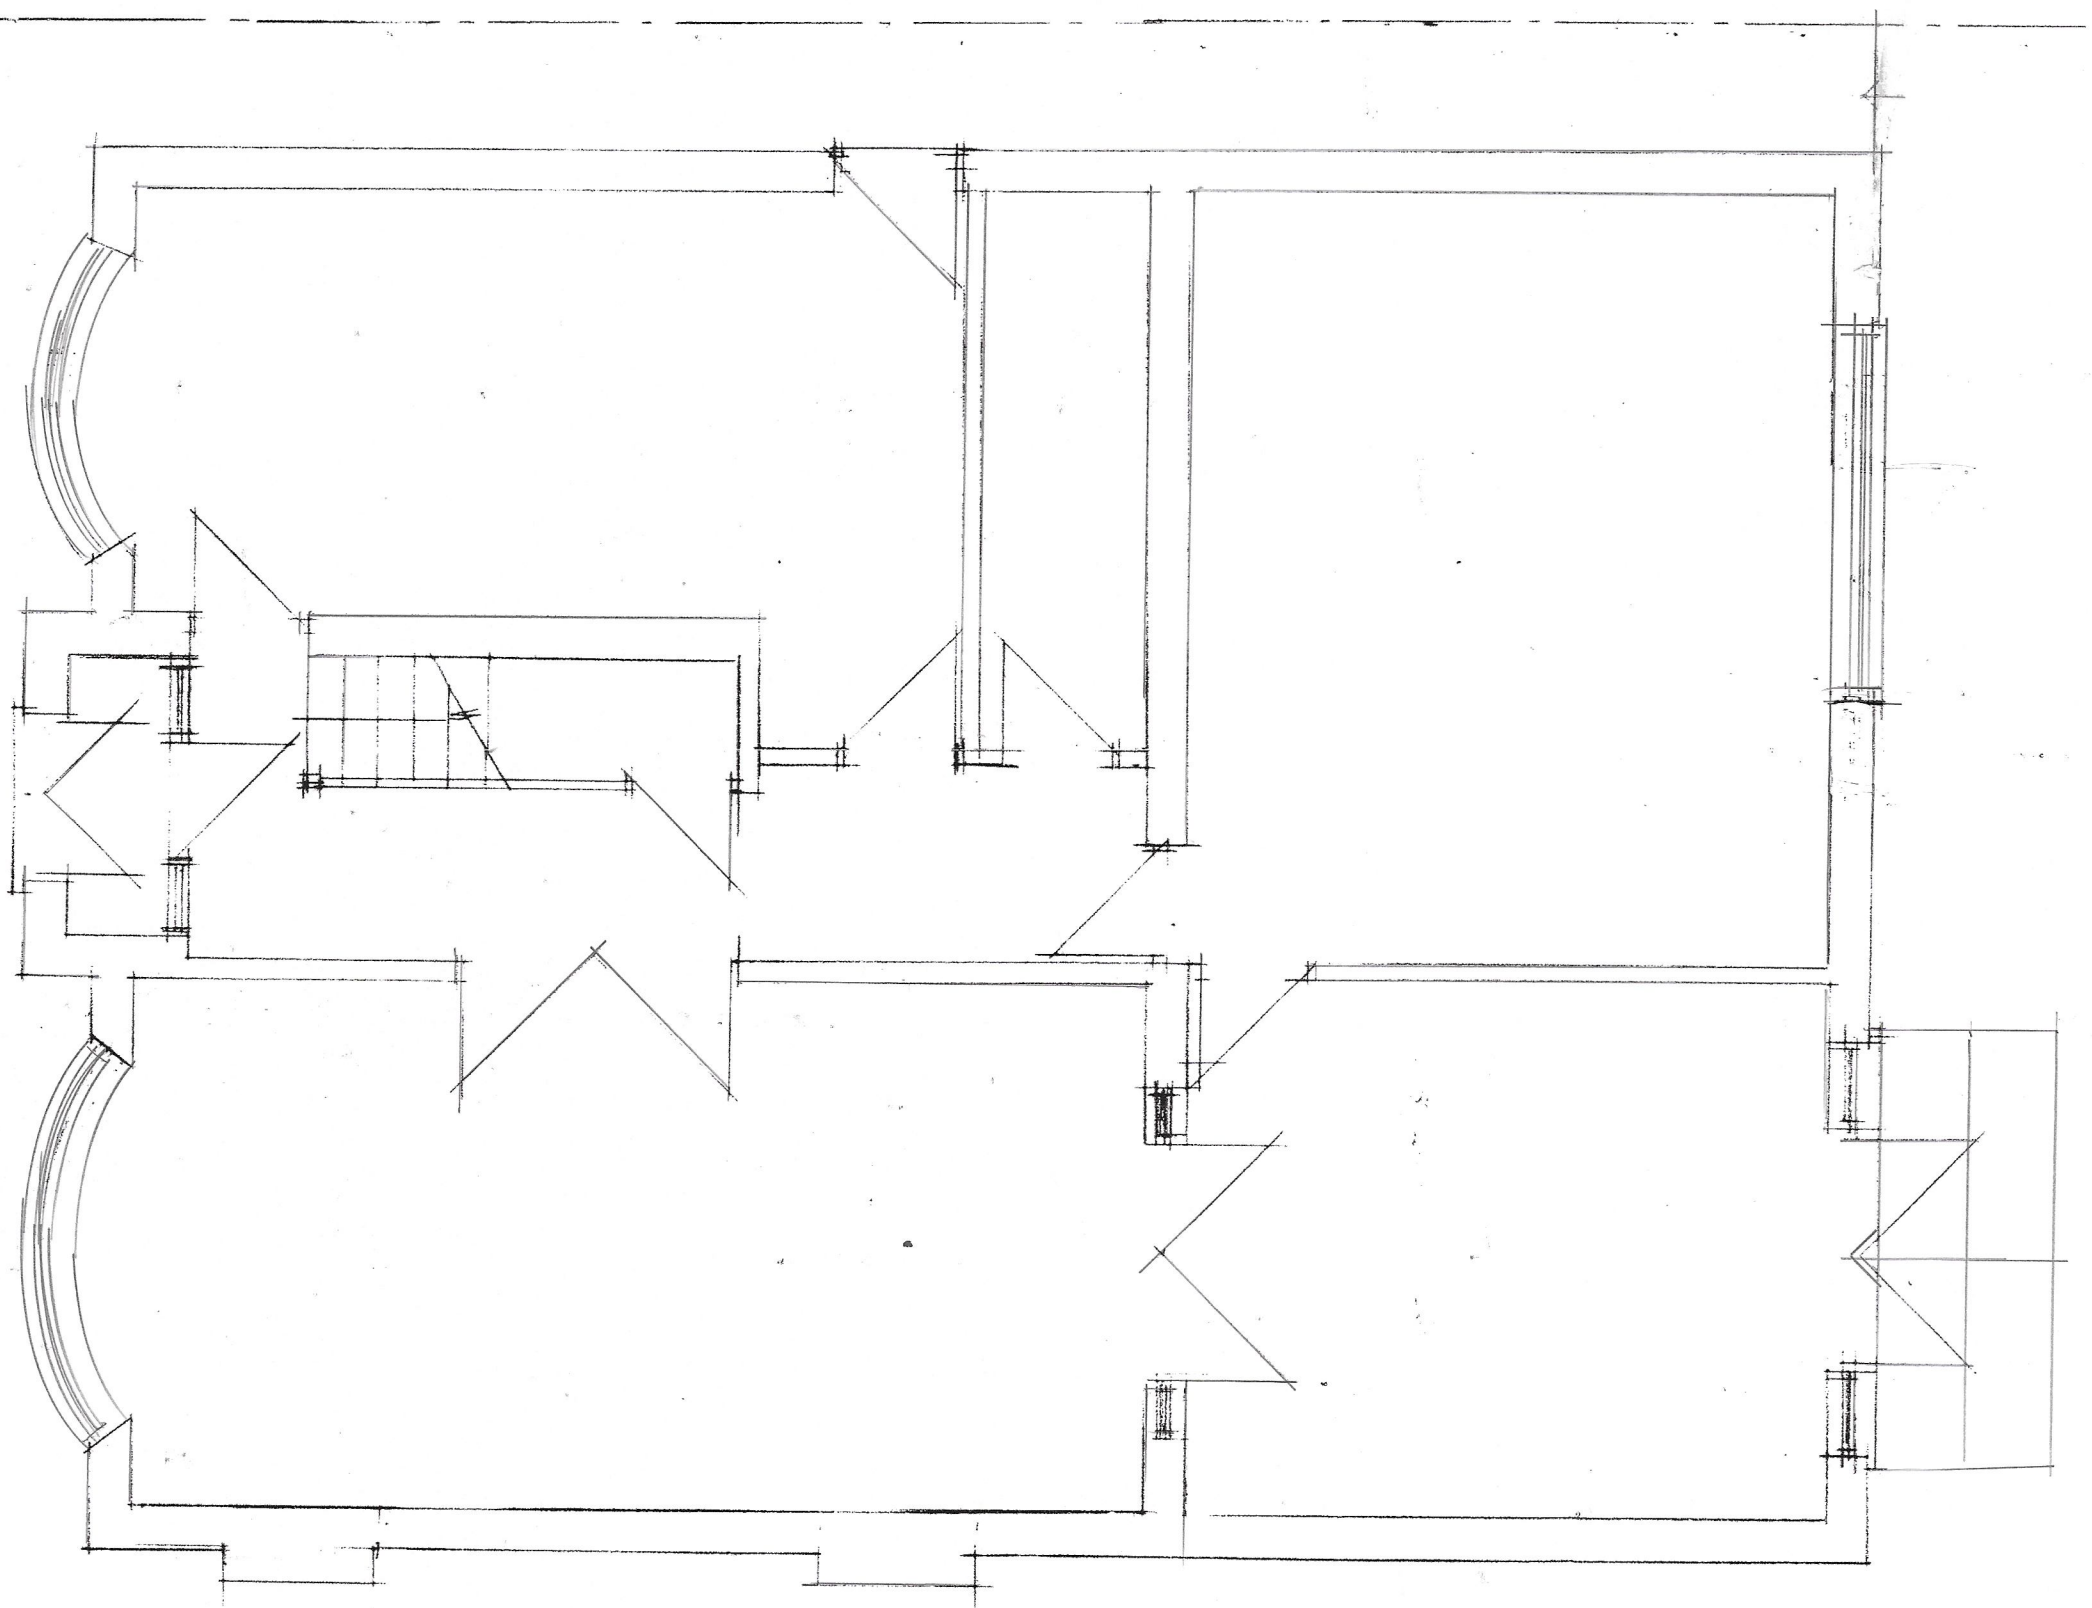
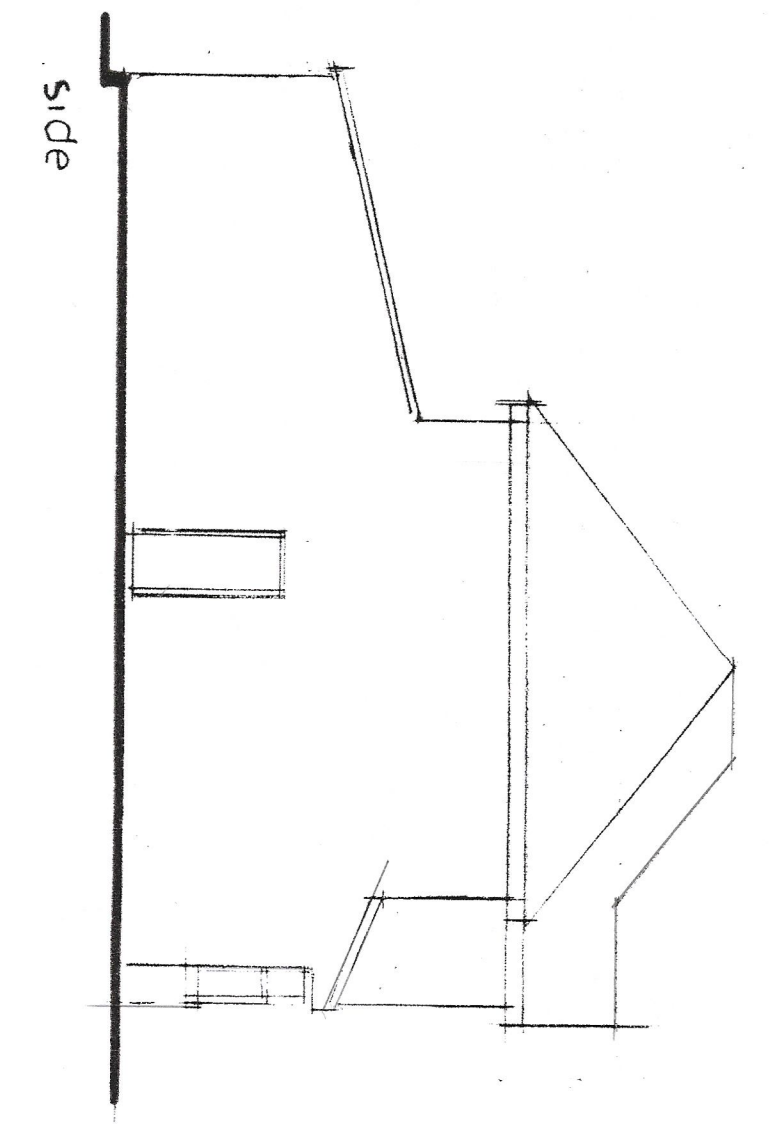
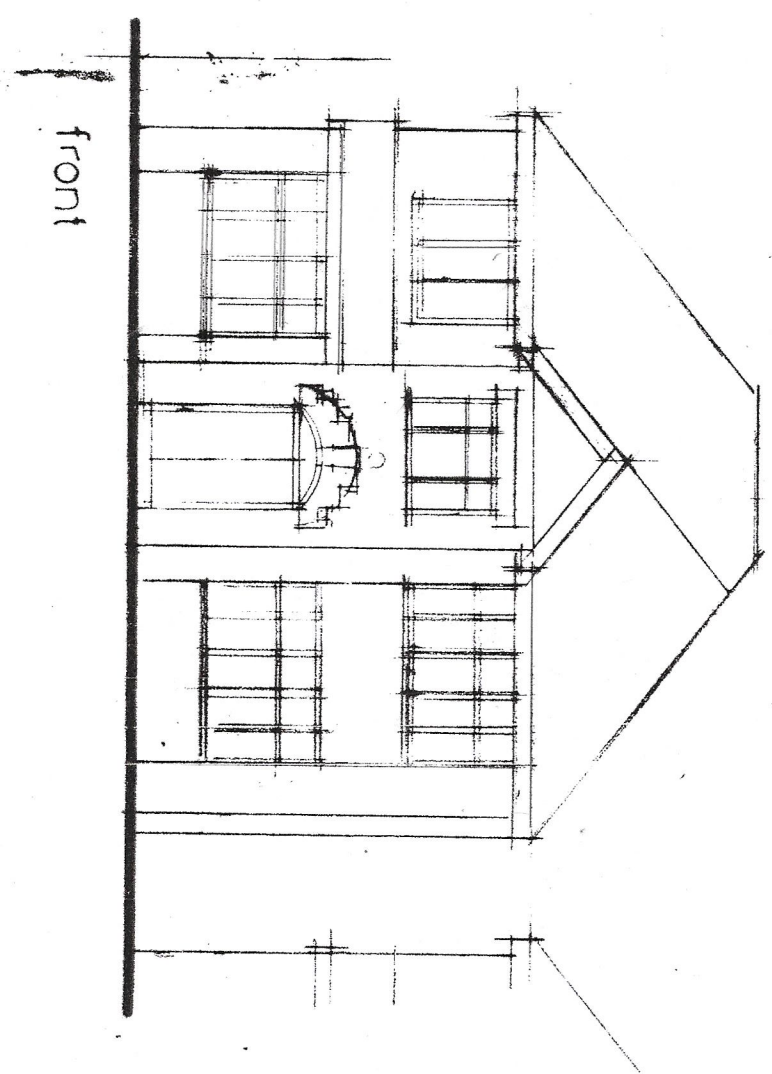
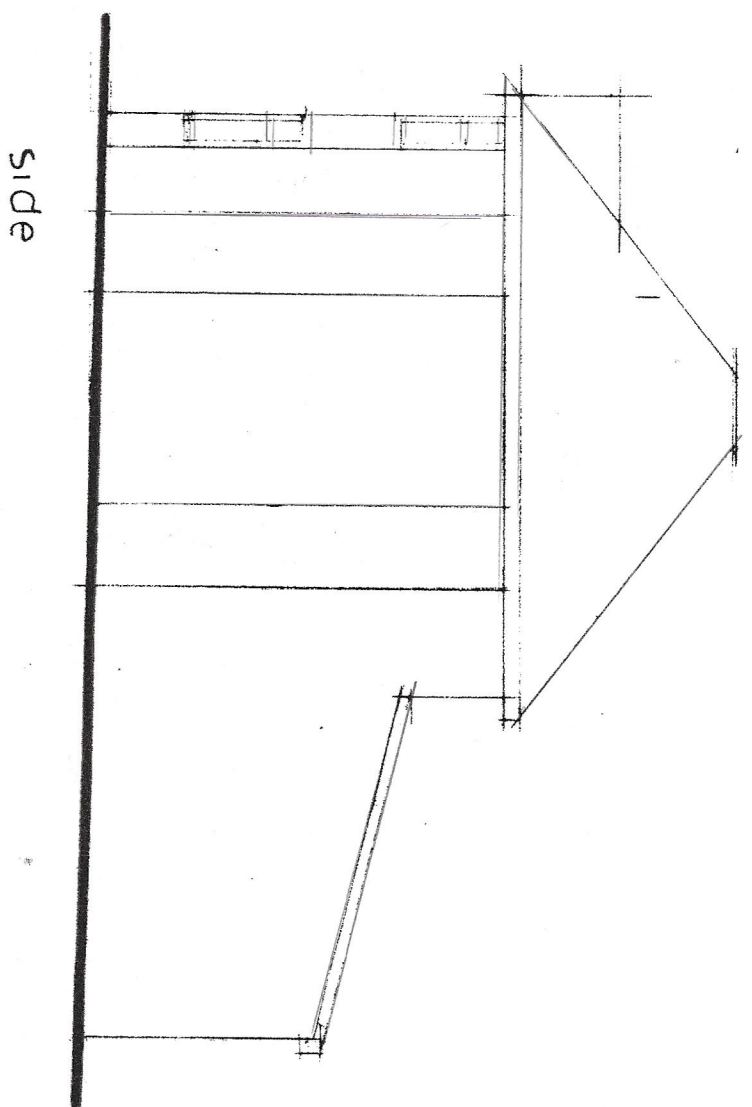


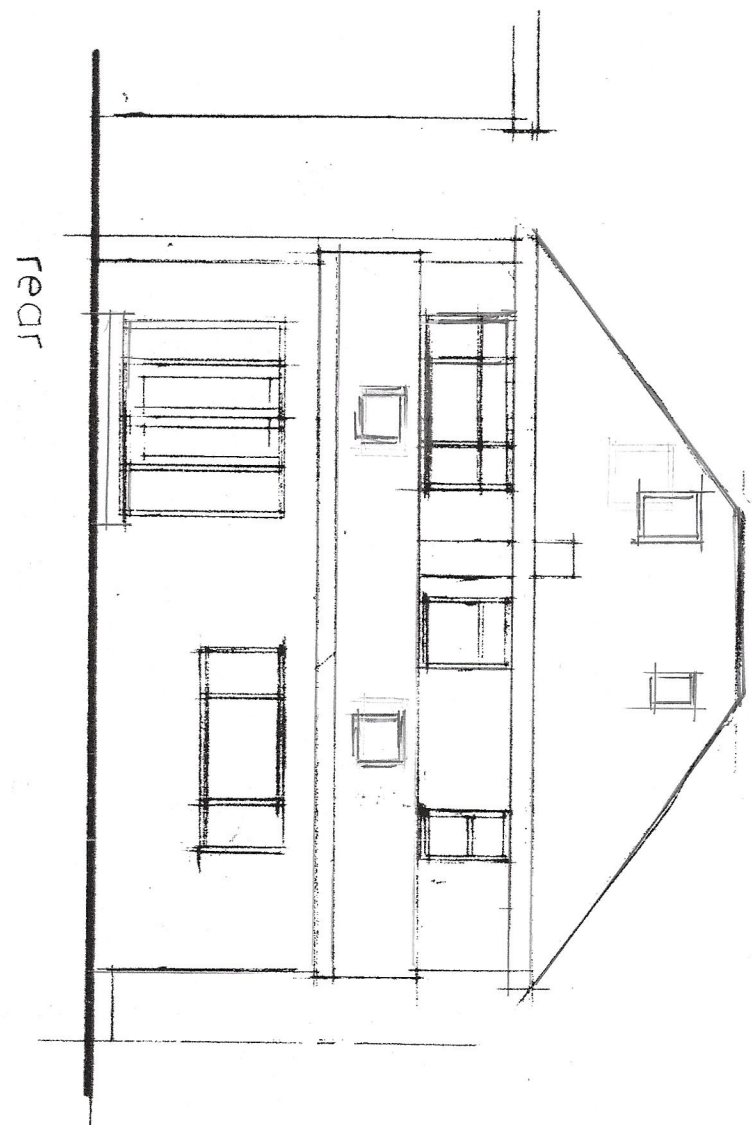

GROUND FLOOR PLAN

FIRST FLOOR PLAN

CLIENT		MR M S AHMED 16 CAXTON ROAD FALLOWFIELD M14 6FE						
JOB TITLE		PROPOSED GROUND FLOOR REAR & 1st FLOOR REAR EXTENSIONS						
DRG. TITLE		PLANS AND ELEVATIONS AS EXISTING						
HOLBOROW + ORMESHER Limited		architectural & interior design						
Station House Adams Hill Knutsford Cheshire WA16 6DN Telephone : 01565 662275 fax : 01565 760601								
ISSUE	ORIGINAL	1	2	3	4	5	6	7
REVISION								
DATE								
DRAWN	MS							
CHECKED	MS							
APPROVED								
SCALE								
DRAWING NUMBER								