


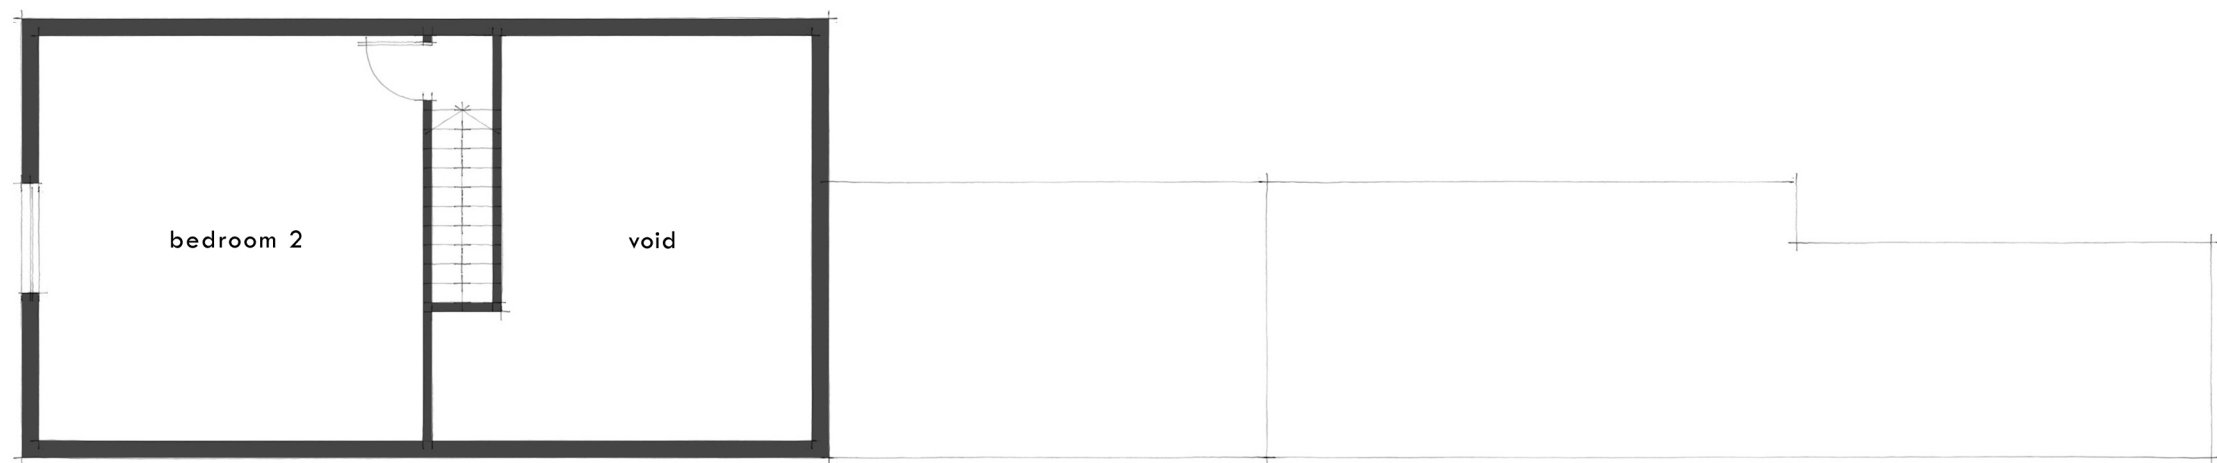

proposed second floor plan

scale 1:100