



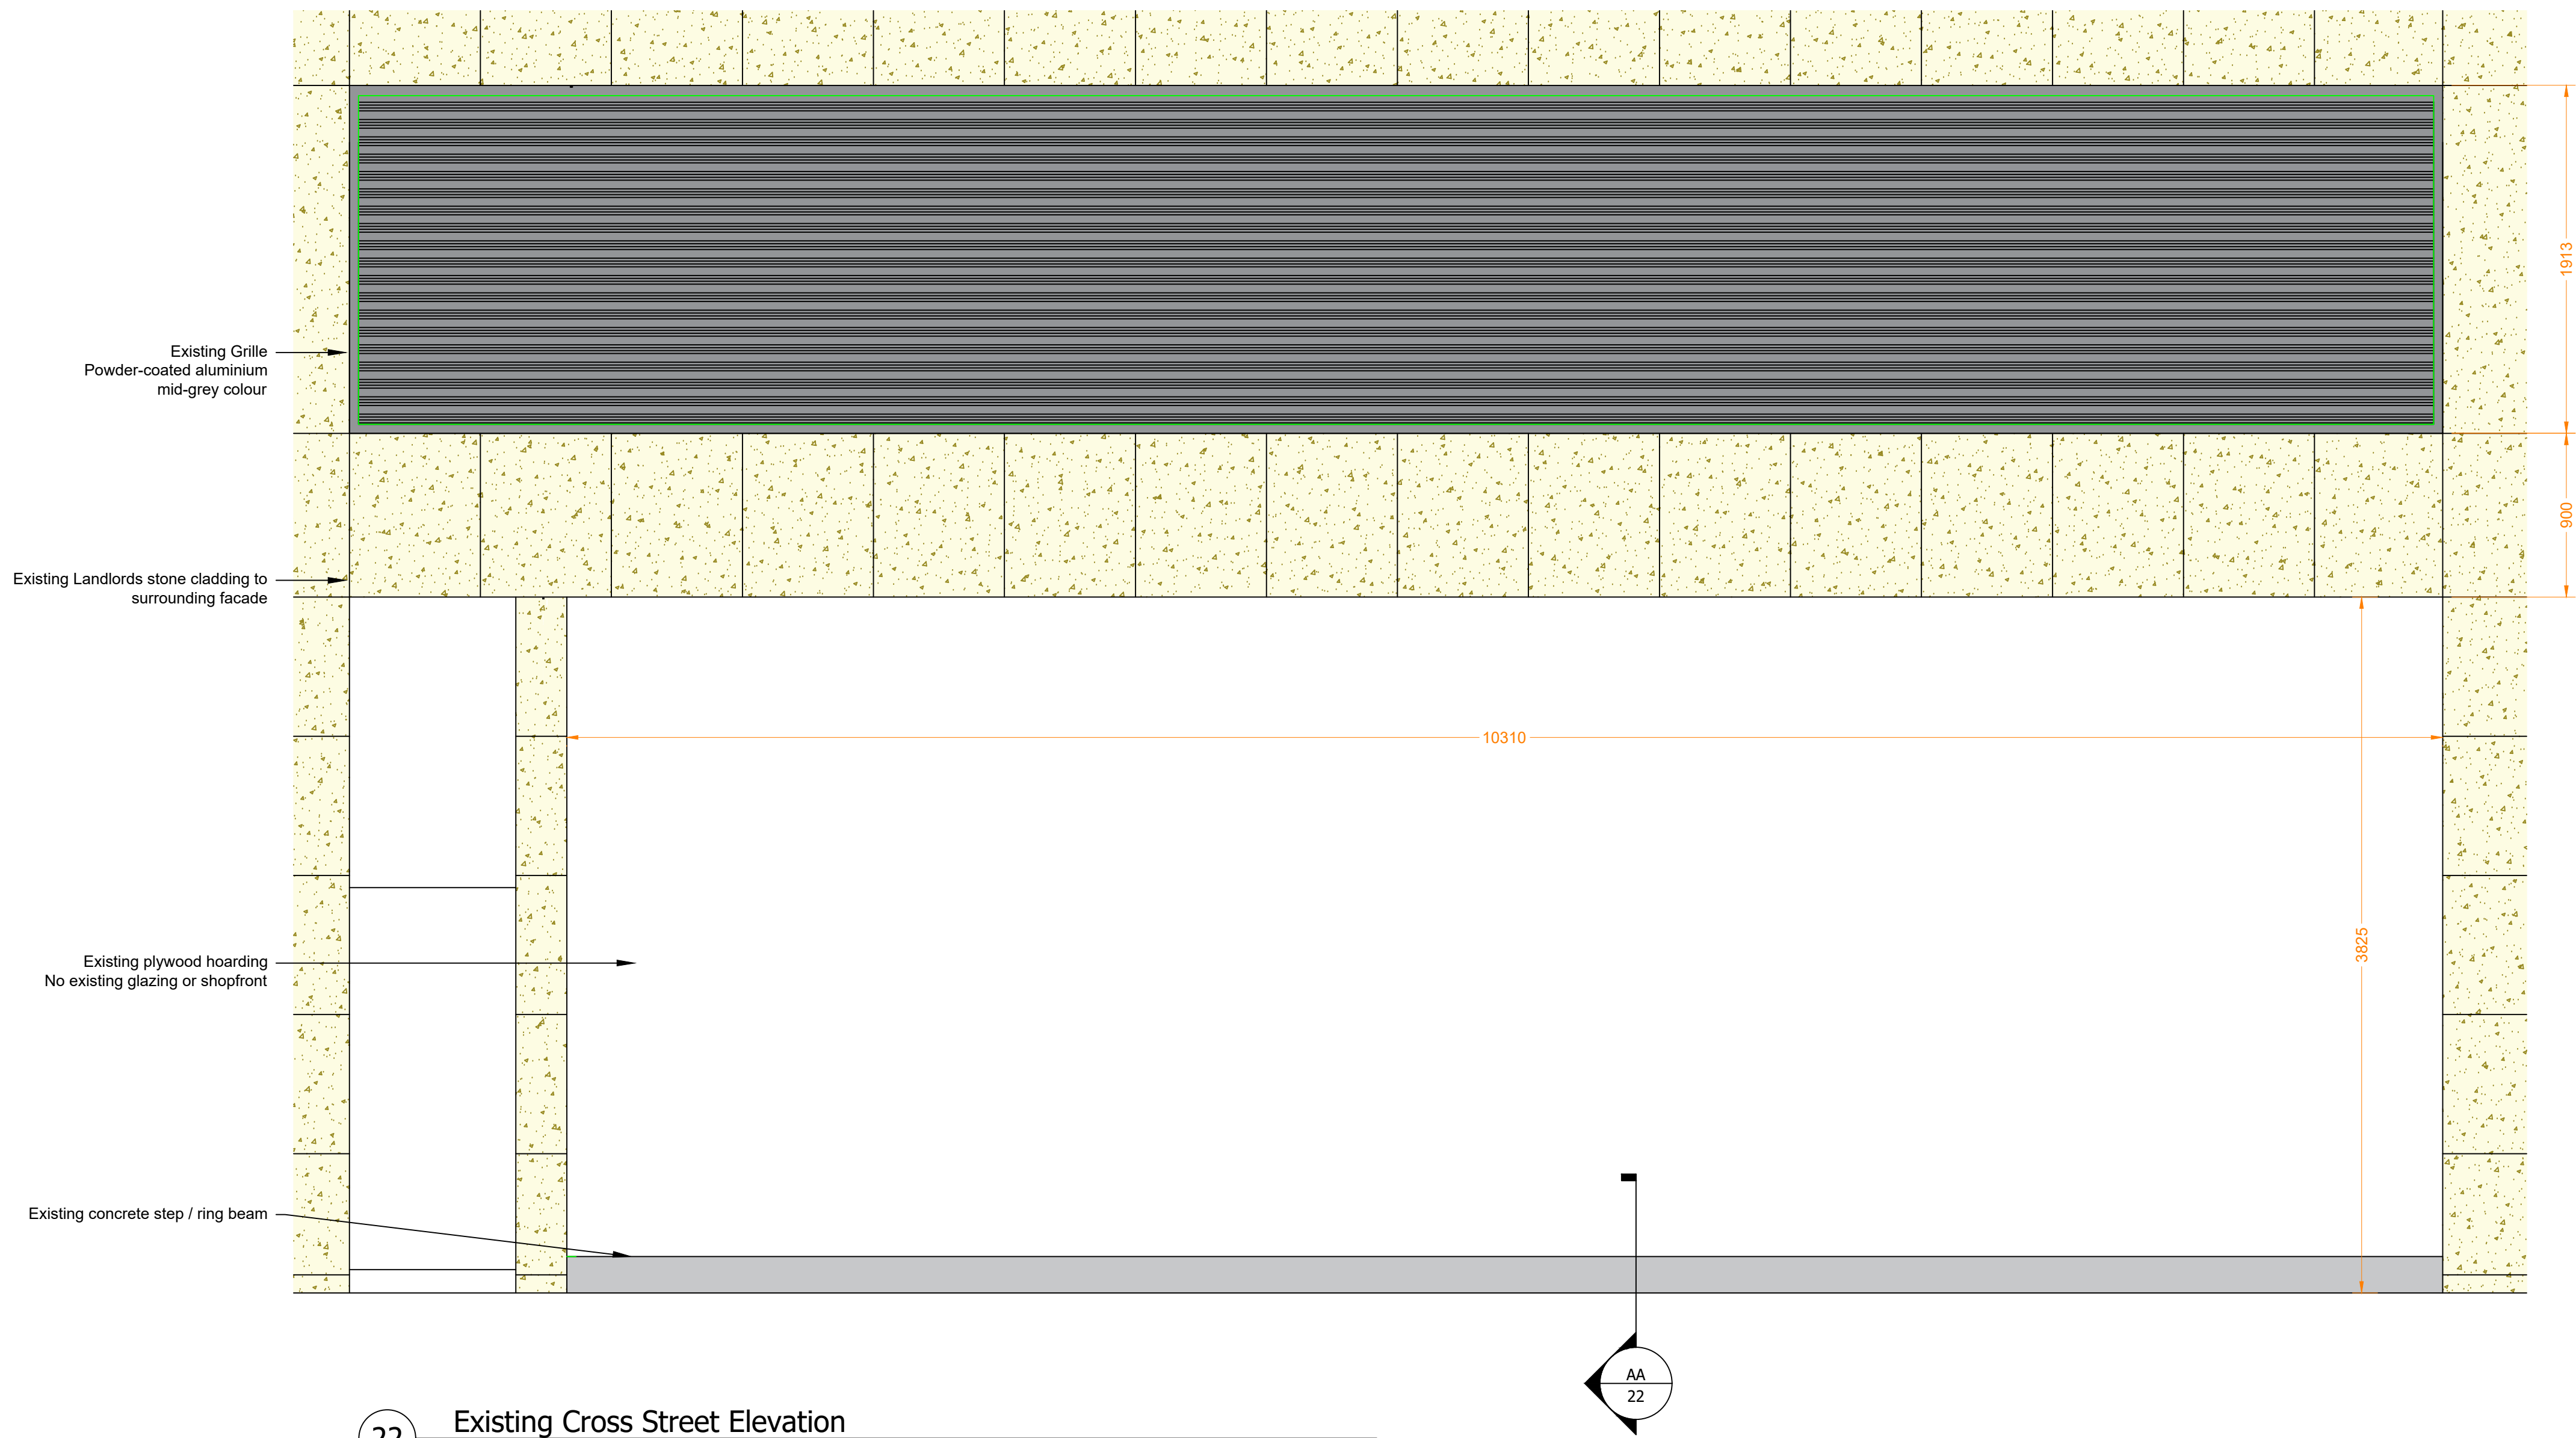

22 Existing Cross Street Elevation

Scale: 1:25@A1

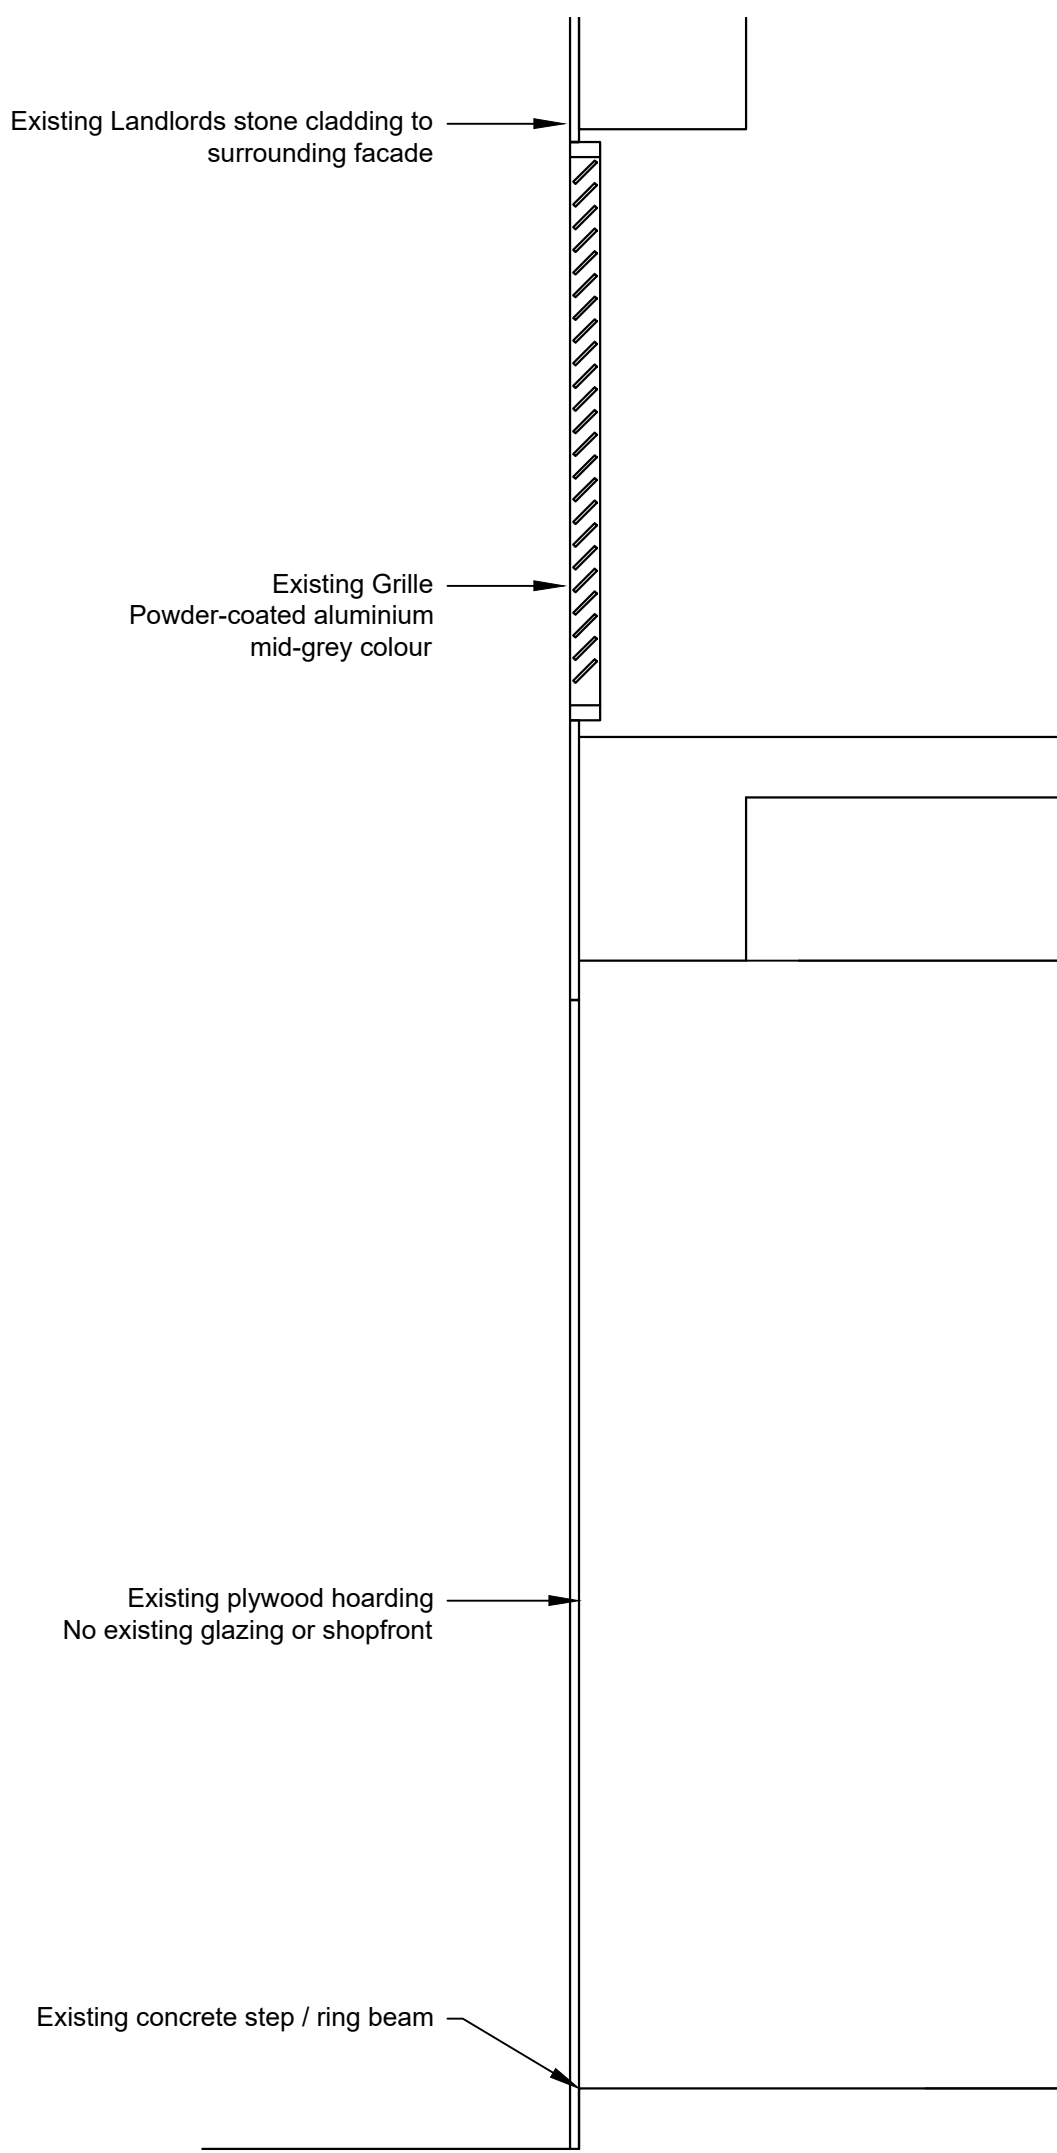

AA Existing Section AA

Scale: 1:25@A1

REVISION		DATE	DETAILS
PROJECT			
Unit EE Manchester Arndale (3-5 Cross Street) Manchester			
JOE THE JUICE			
FLOOR			
External			
DRAWING TITLE			
Existing Shopfront Elevation & Section			
SCALE 1:50		PAPER SIZE A1	
DRAWING NUMBER 7014--22		REVISION /	
DRAWN BY SE		DATE August 2024	
STATUS L1		 designtime adi@designtime.com www.designtime.uk.com	
		2-Work, 7 Culler Mill Tilleyard North WF1 5FY	