


- Dimensions are all in millimeters, unless stated otherwise.
- It is the recipients responsibility to print this document to the correct scale.
- All the relevant drawings and specifications should be read in conjunction with this drawing.

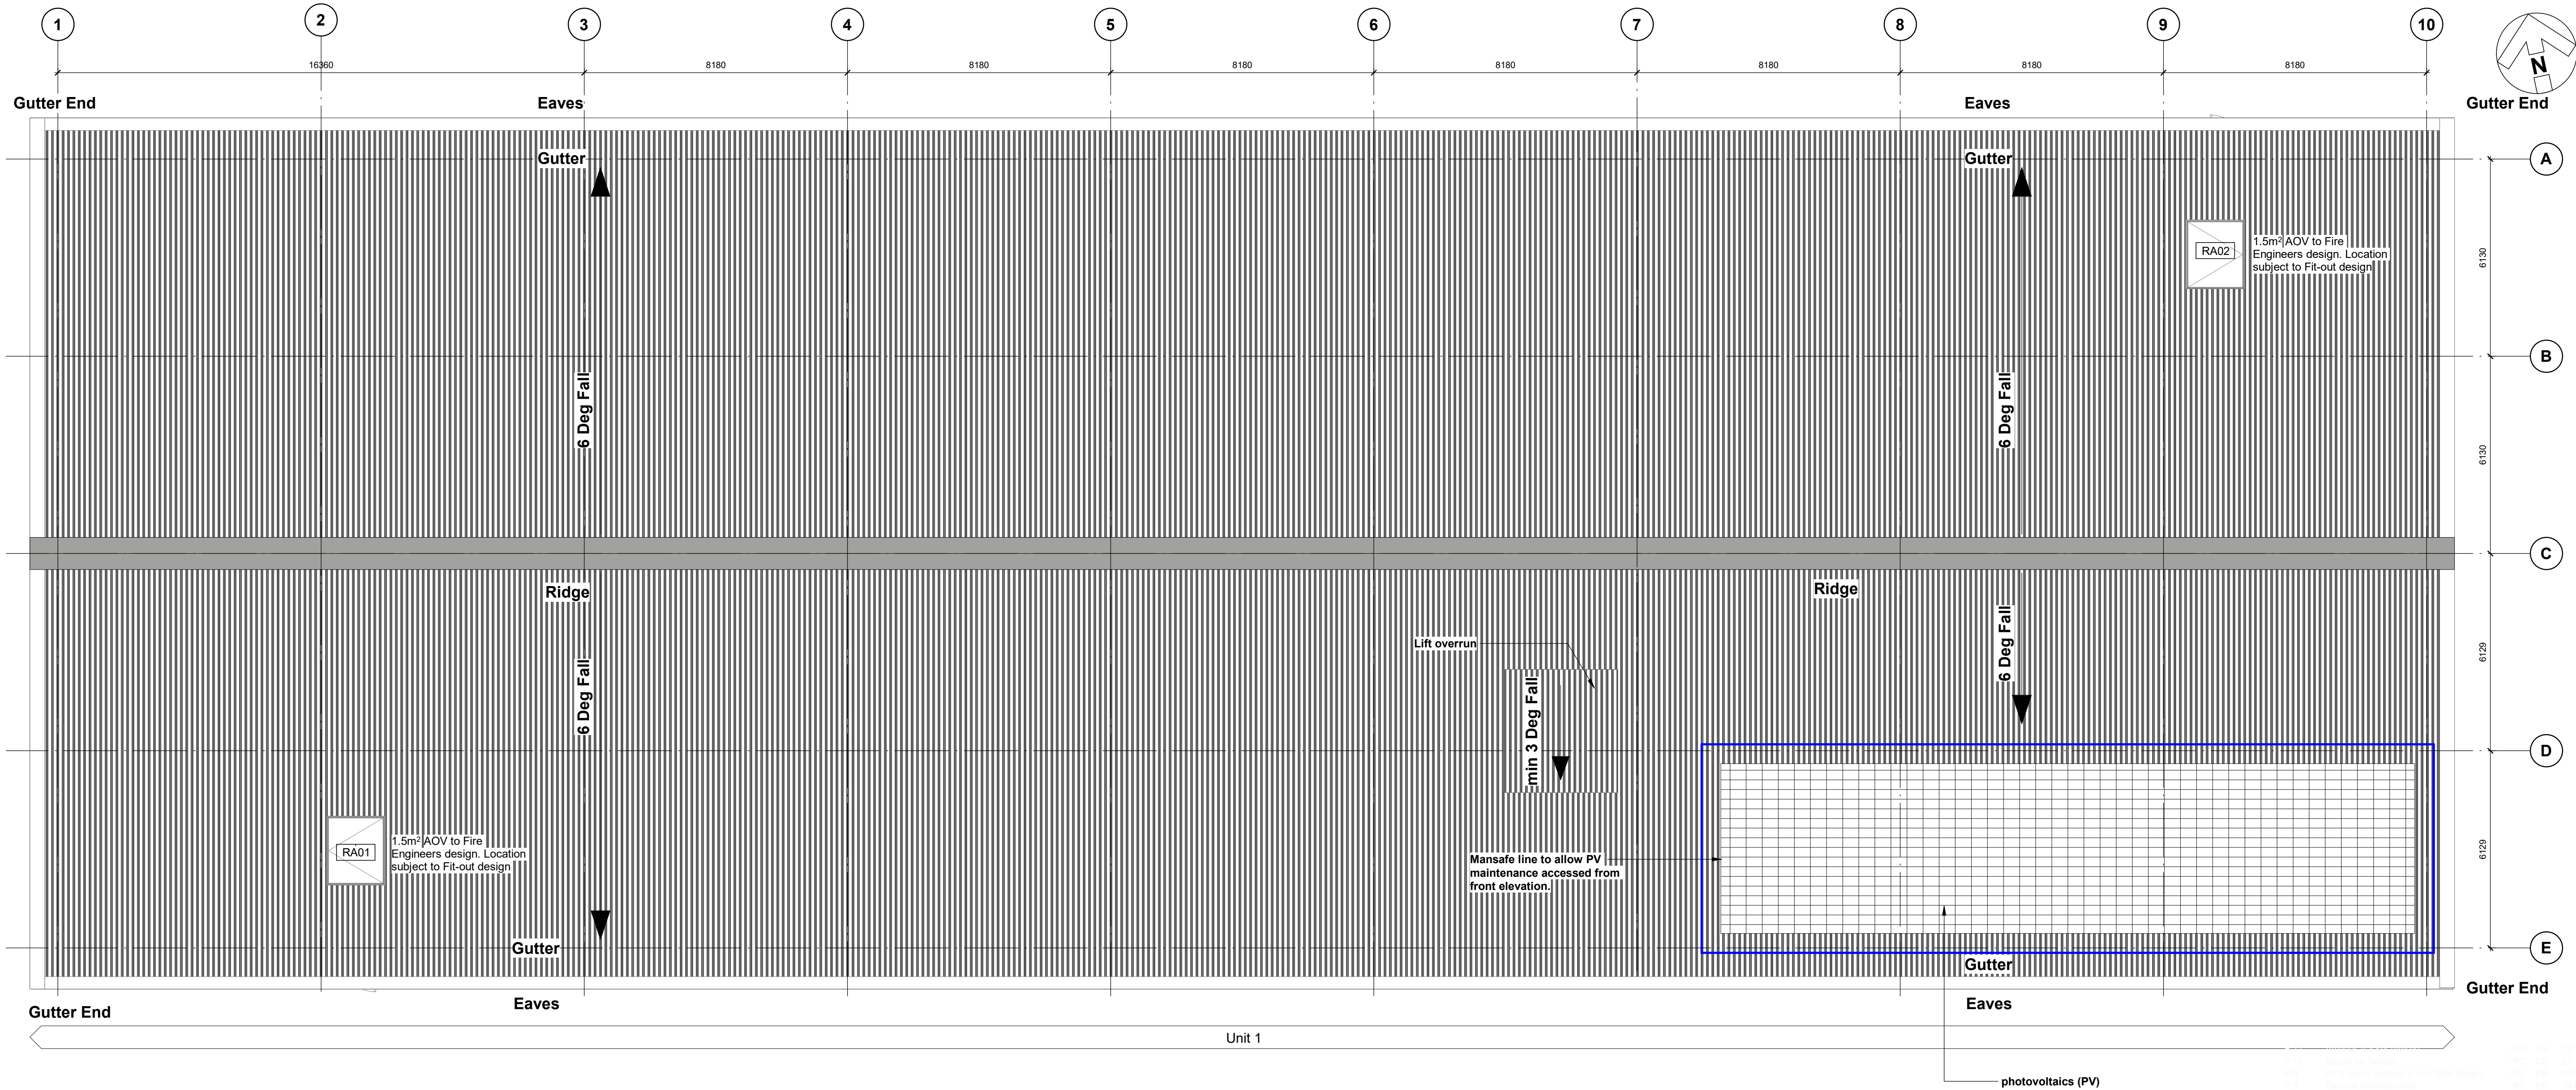

Roof Plan
1 : 100

PLEASE NOTE:
Proposed design is for External SHELL ONLY.
Internal fit out subject to occupiers fit out.

Key

ManSafe system consisting of inertia reel posts and wires. Layout is shown indicatively and is subject to detailed design by specialist sub-contractor to provide safe roof access & maintenance to all areas.

PV configuration to specialist sub-contractor and coordination with cladding contractor to allow working space around rooflights. Structure to be designed to accommodate future 100% provision.

Note

Drawing to be read in conjunction with M&E drawing no. 6624-CBC-00-ZZ-DR-E-60010-T02

rev	amendments	by	ckd	date
1	Issue for approval			18/11/23
2	Revised design			21/11/23
3	Final design approved by client			22/11/23
4	Design amendments			23/11/23
5	Design amendments			23/11/23
Crab Tree Lane,
Manchester
Unit 1 - Roof Plan

Information Container LOIN	
LOD 1	LOI 1

Chancerygate

umc
architects

Newark Beacon, Caferata Way, Newark, Nottinghamshire, NG24 2TN
t: +44 (0)1636 653027 e: info@umcarchitects.com

RIBA PoW Stage:	Stage 4 - Technical Design
Suitability / Status:	S1
Drawn / Checked:	BB/JC
Date:	03/11/23
Scale:	1 : 100 @ A1
UMC Project Number:	23168
Document Reference:	Drawing no: 1003
Revision:	P.11

PLANNING
THIS DRAWING IS FOR PLANNING CONSIDERATION ONLY
AND SHOULD NOT BE USED FOR ANY OTHER PURPOSE