




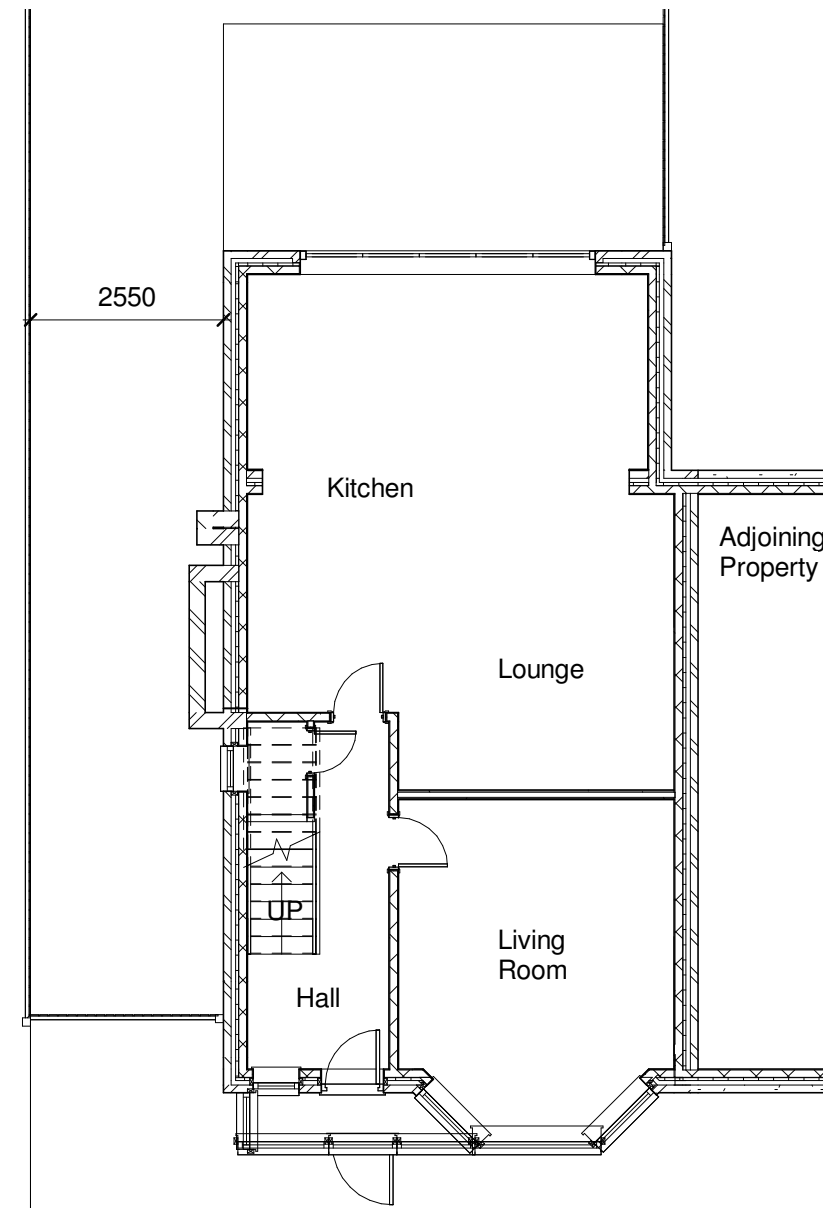


1 01 Existing Ground Floor
1 : 100

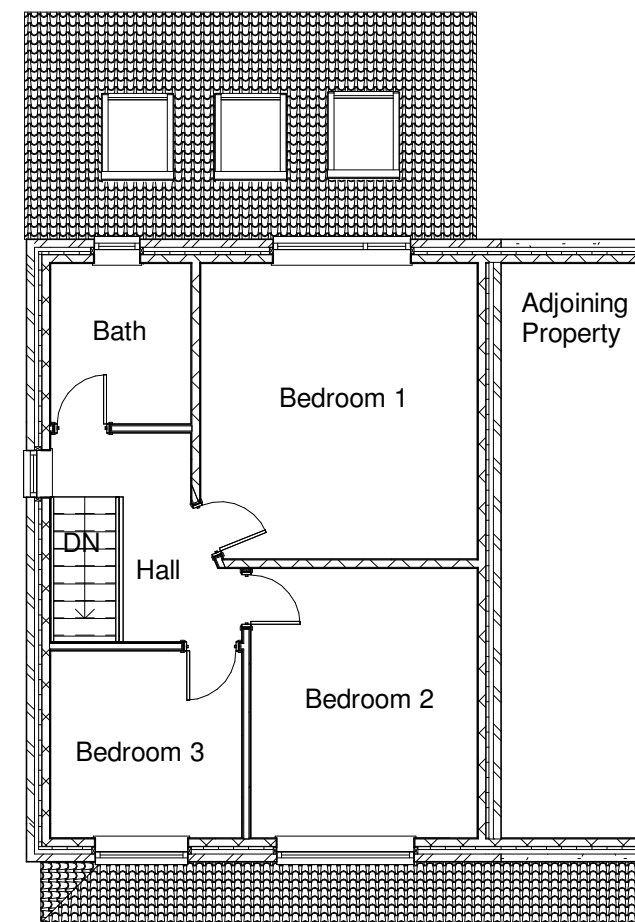

2 02 Existing First Floor
1 : 100

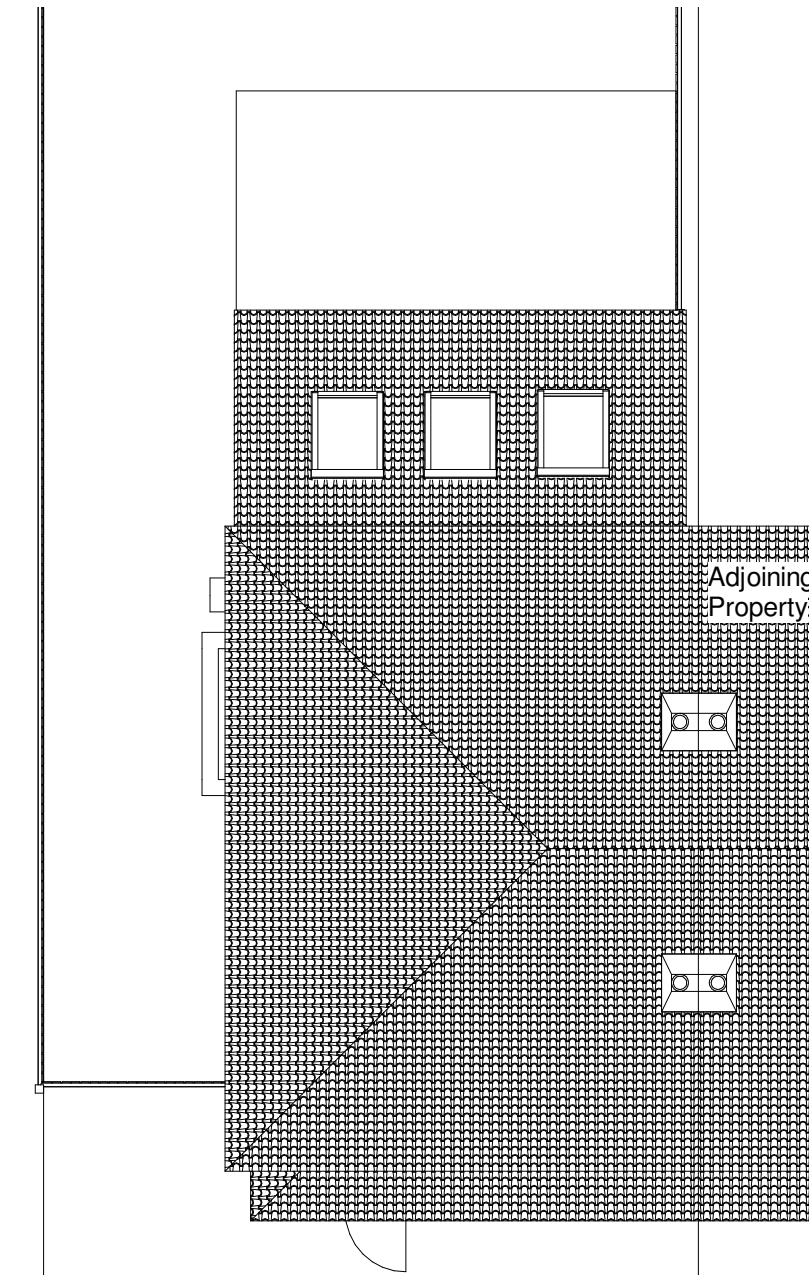


3 04 Existing Roof Plan
1 : 100

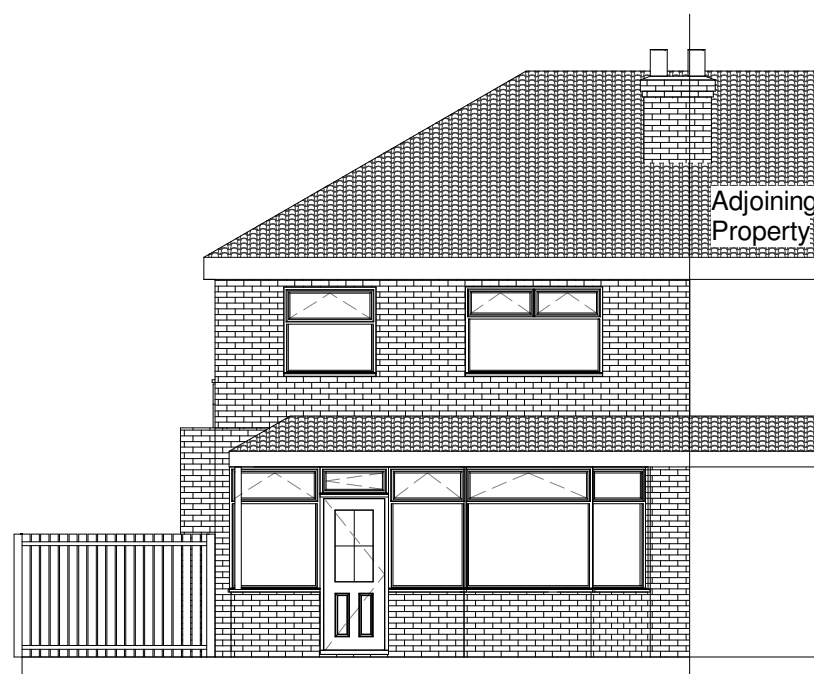

4 Existing Front Elevation
1 : 100



5 Existing Rear Elevation
1 : 100

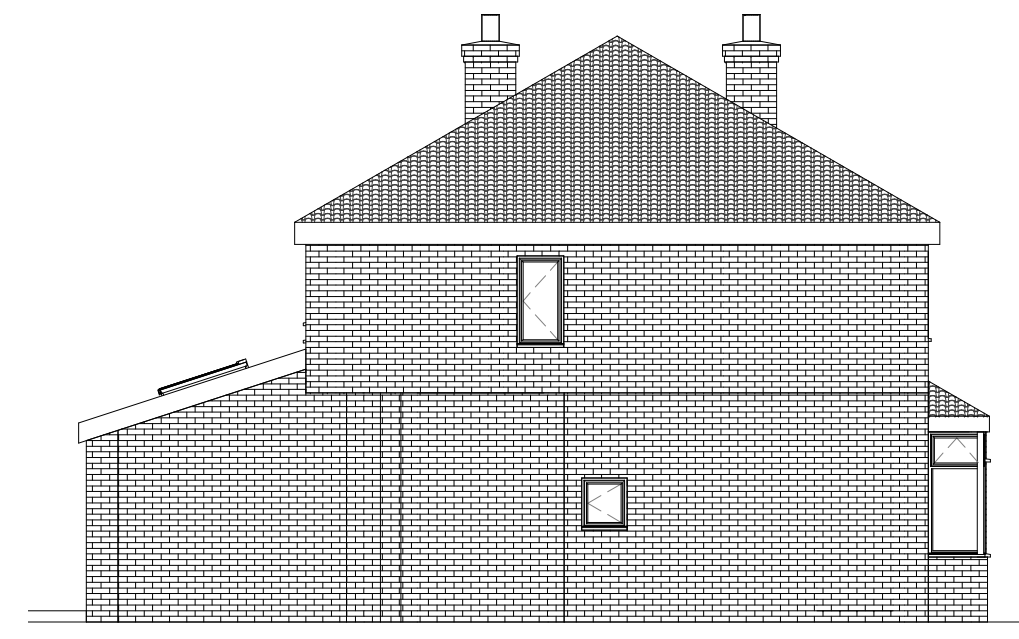

6 Existing Side Elevation 1
1 : 100

Project Address:

240 Kings Road,
Chorlton,
M21 0XQ

Drawing:

Existing Plans and
Elevations

Date Issued:

11/06/2024

Client Name:

James Wilkinson

Project Description:

Proposed Double
Storey Side
Extension

Drawing Number:

PL001

Additional Notes:

Drawing not to be
scaled.

Proposed works not
to be started before
Planning Permission
is granted.

Dimensions shown
are in millimeters.

All measurements
to be verified on
site.



SCALE 1 : 100
A2 DRAWING