




1 Existing Rear Elevation
1 : 50

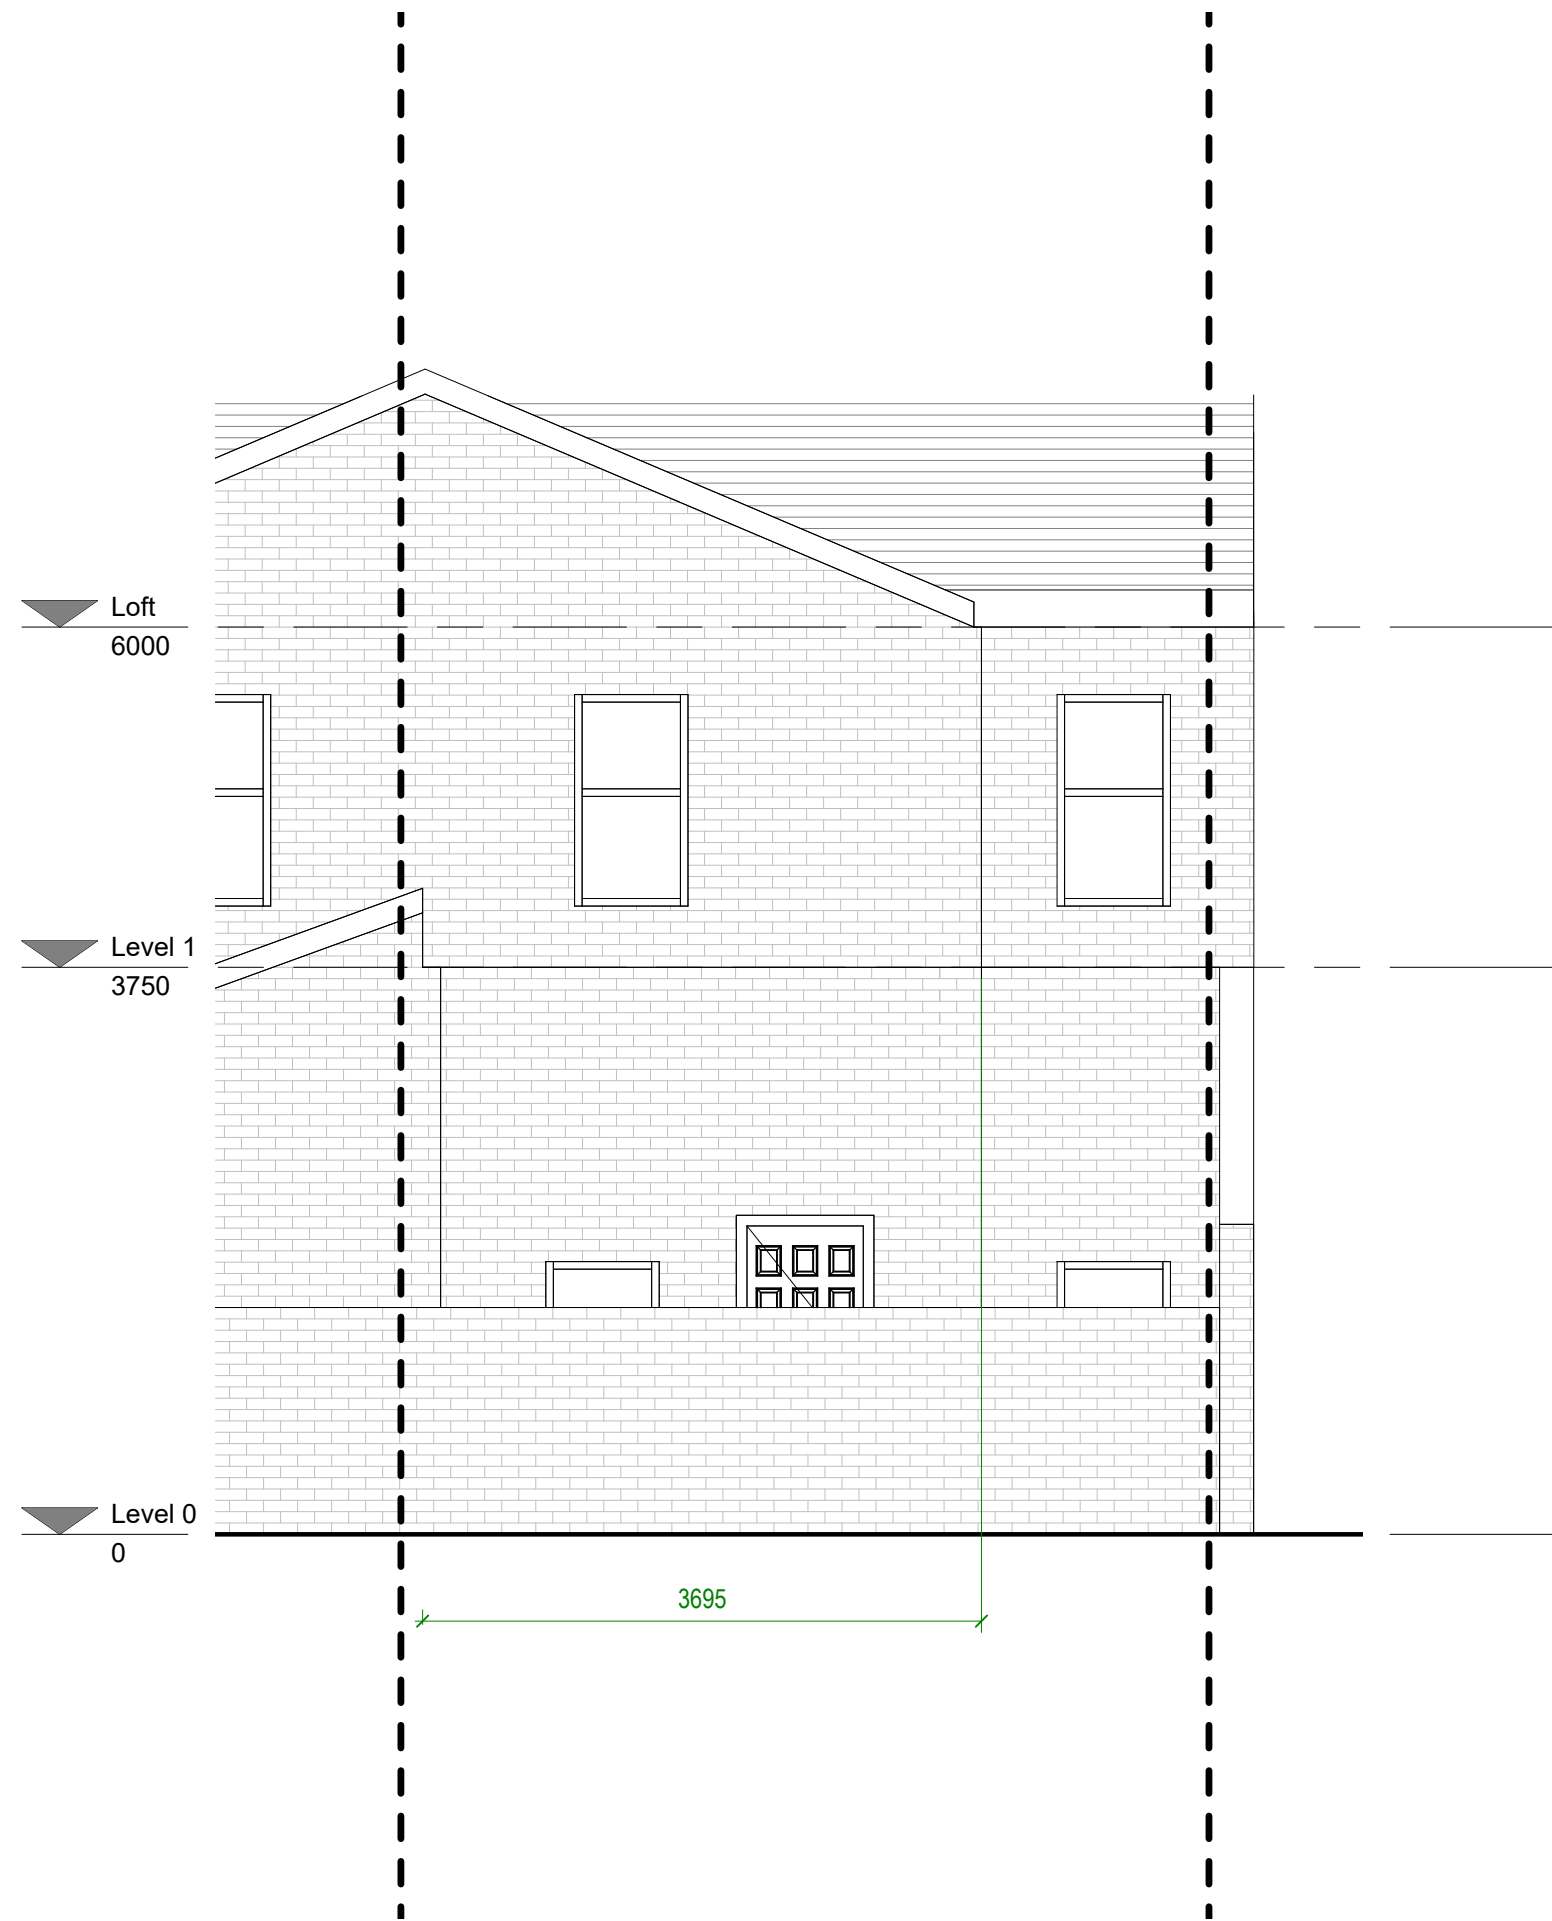

2 Proposed Rear Elevation
1 : 50

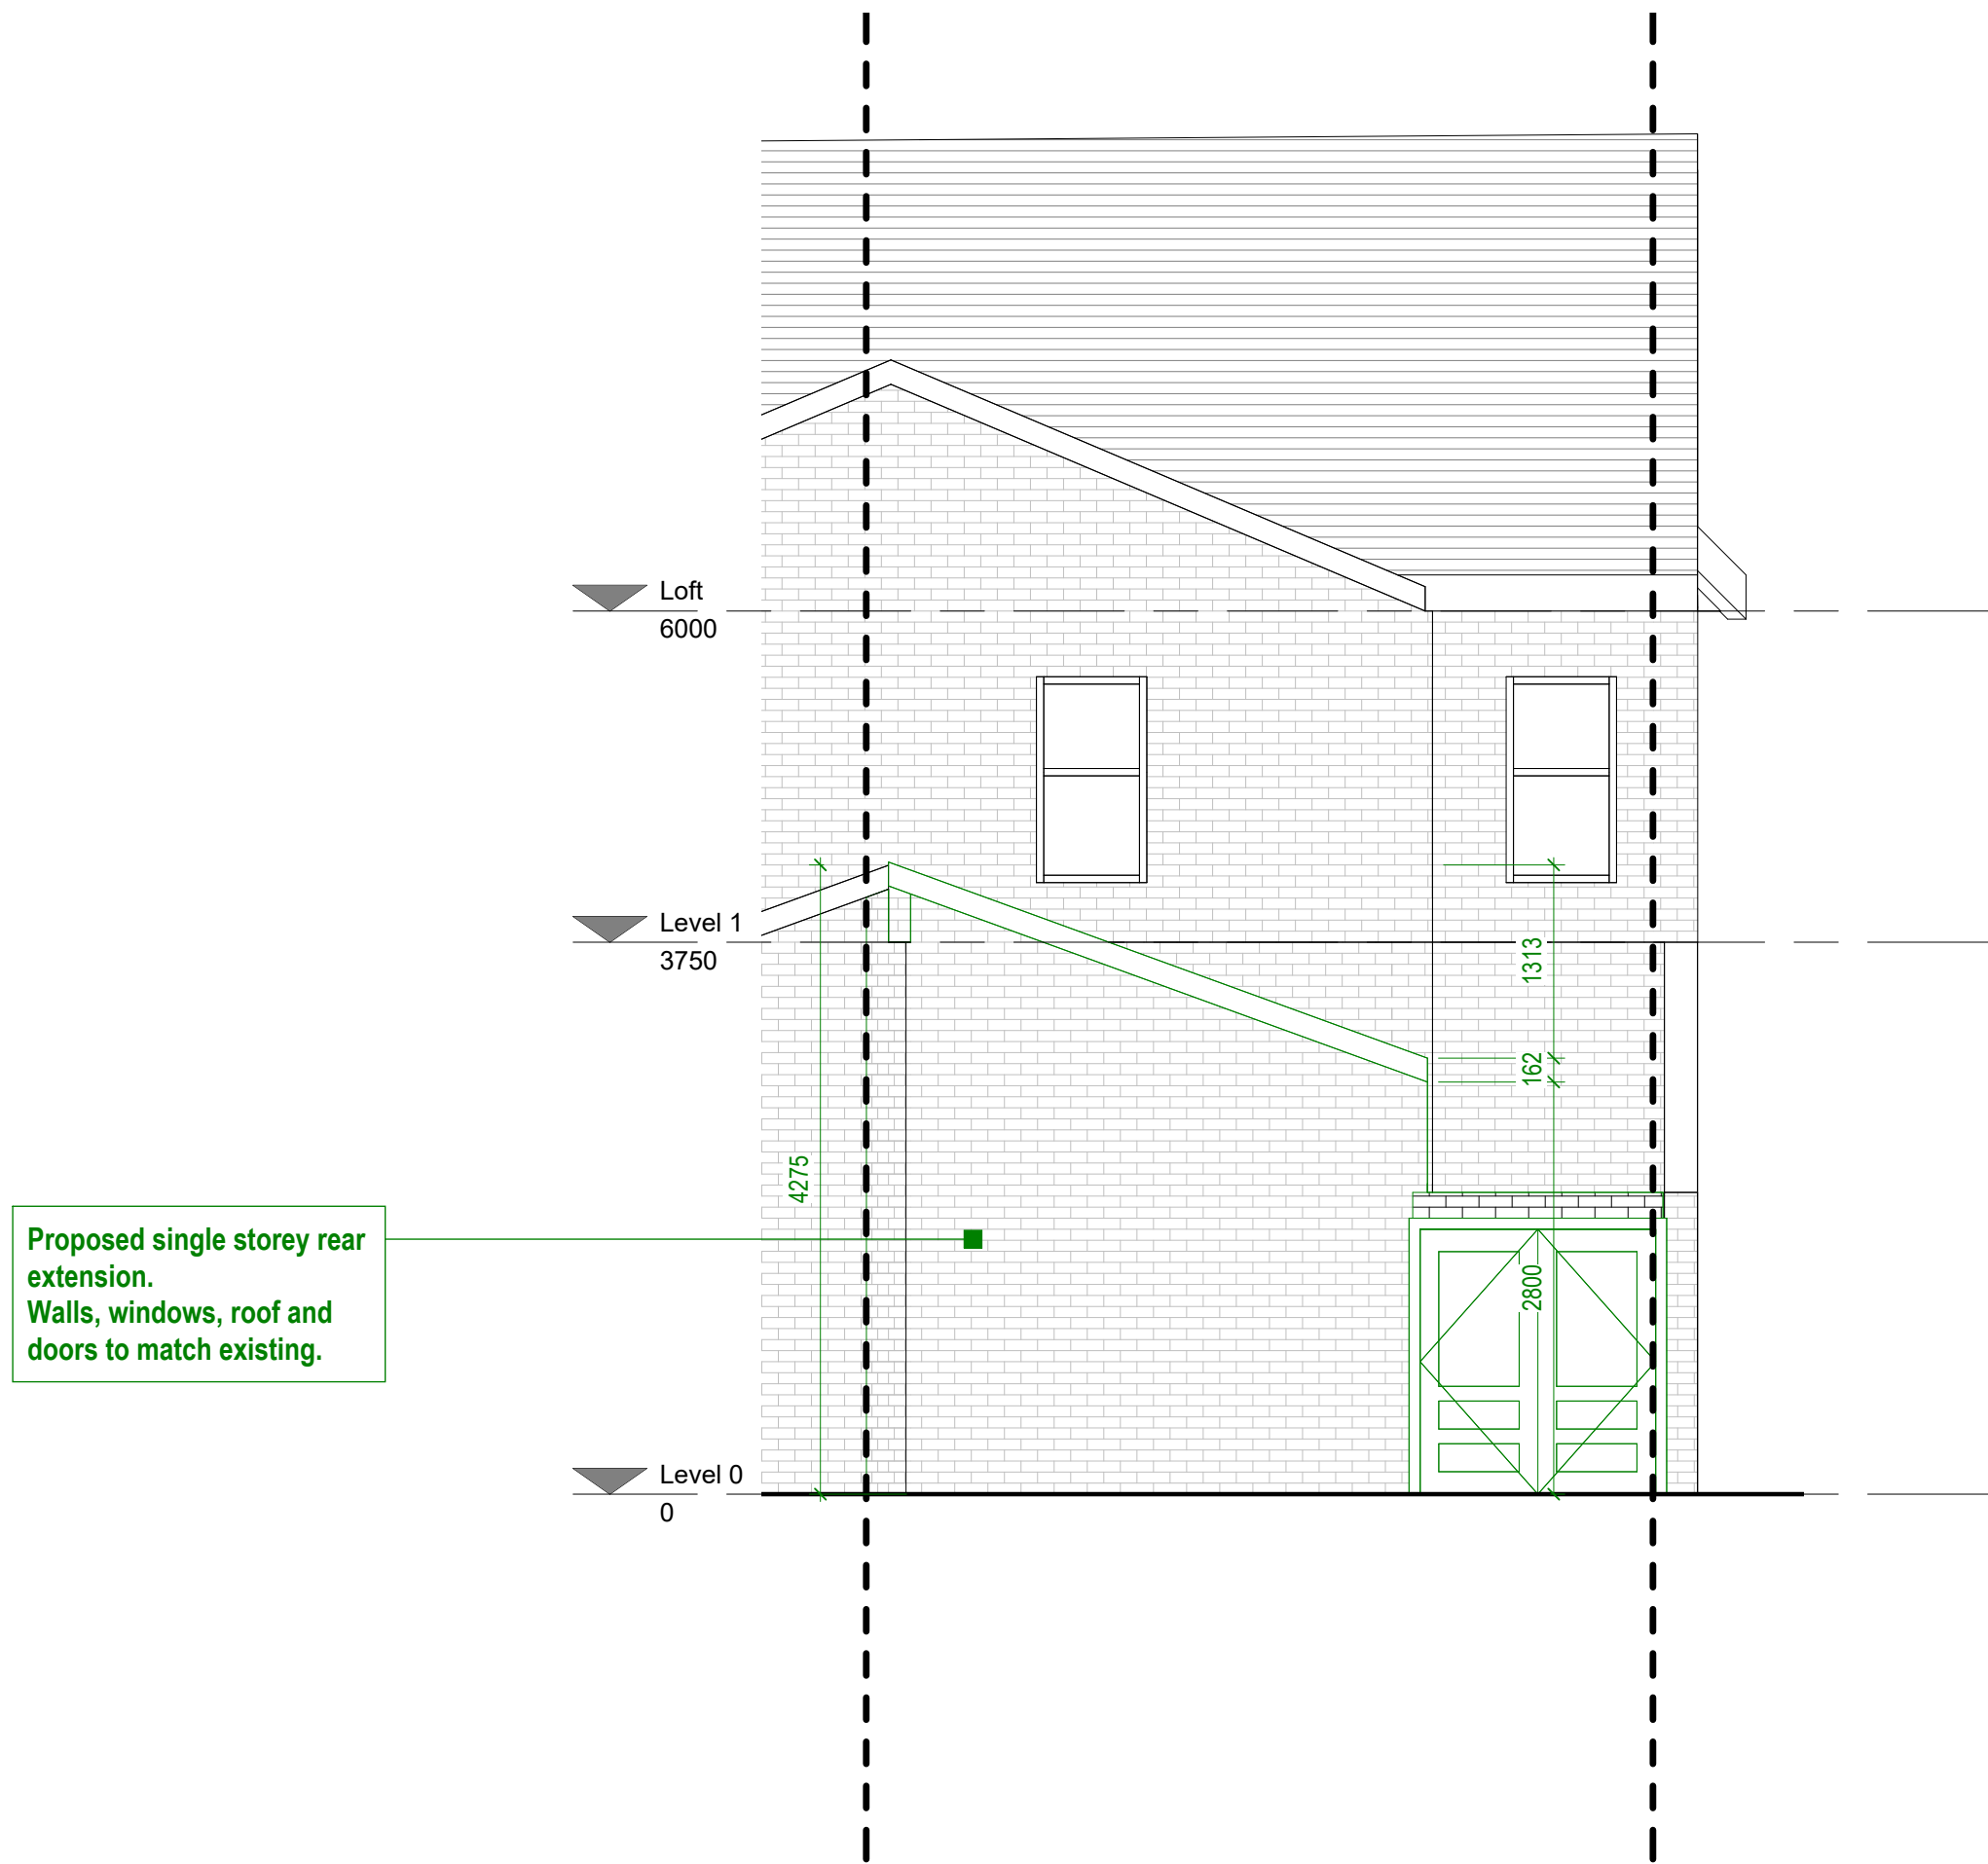

Status	PLANNING PERMISSION
Client	Mr Hussain
Project Title	53 Manchester Road, M21 9PW.
Drawing Title	Existing and Proposed Rear Elevation A1
Project No.	2024
Drawing No.	002-SI-XX-00-DR-I-P7
Drawing Date	1 : 50
Created By	Author
m83 Associates Ltd	
London Office	3rd Floor, 86-90 Paul Street, London, EC2A 4NE
Manchester Office	Bartle House, 9 Oxford Court, Manchester, M2 3WQ
ARB	RIBA

 

VISUAL SCALE 1:50 @ A1