

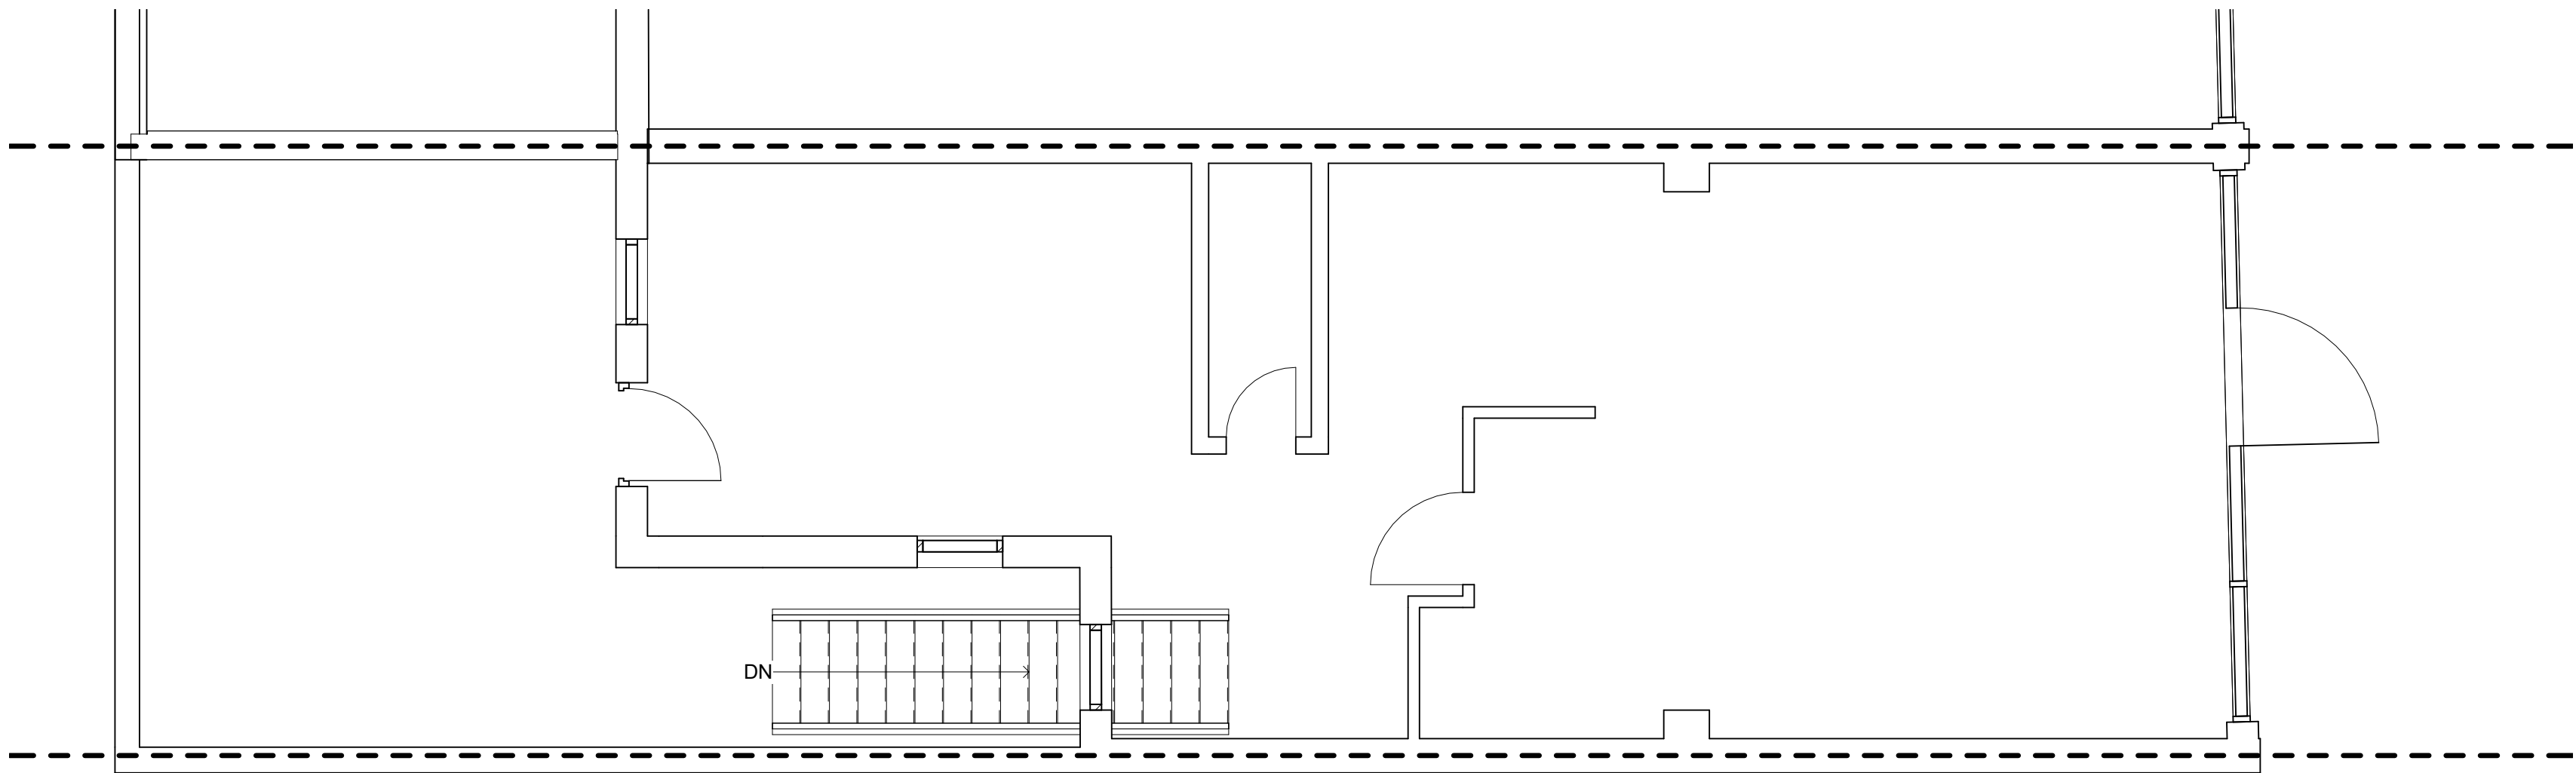


1 Existing Ground floor
1 : 50

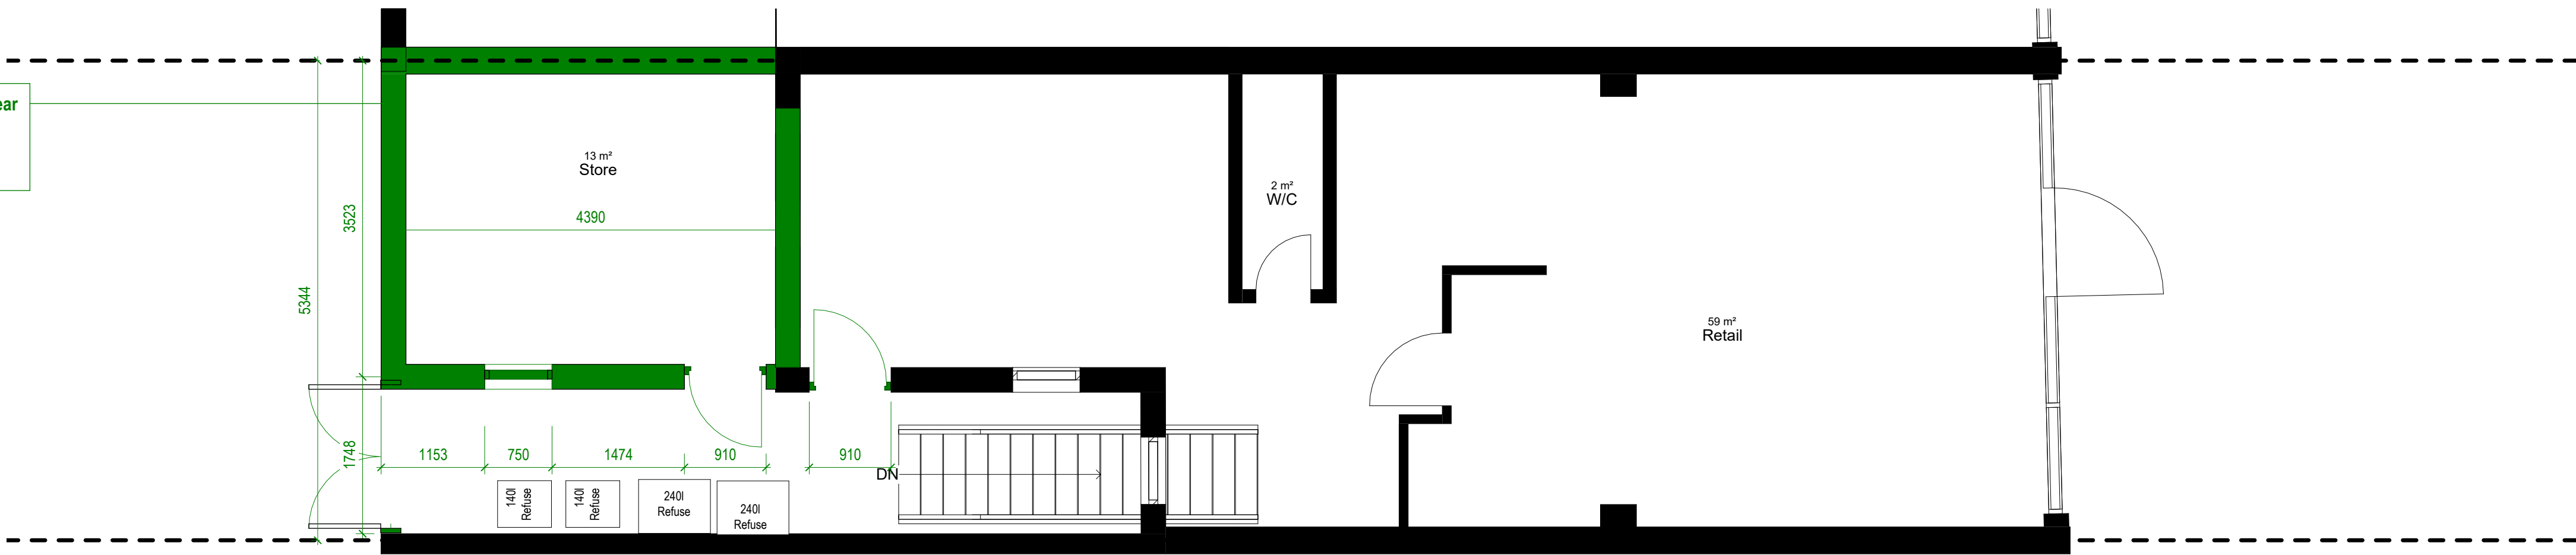


2 Level 0 Proposed
1 : 50

Proposed single storey rear extension.
Walls, windows, roof and doors to match existing.

 

VISUAL SCALE 1:50 @ A1

 

Status	PLANNING PERMISSION		
Client	Mr Hussain		
Project Title	53 Manchester Road, M21 9PW.		
Drawing Title	Existing and Proposed Ground Floor Plan A1		
Project No.	2024	Rev	
Drawing No.	002-SI-XX-00-DR-I-P3		
Drawing Date		Scale at A1	1 : 50
Created By	Author		
m83 Associates Ltd			
London Office 3rd Floor, 86-90 Paul Street, London, EC2A 4NE Manchester Office Bartle House, 9 Oxford Court, Manchester, M2 3WQ			
 ARB Architects Registration Board REG NO: 130844A		 RIBA Chartered Practitioner	