


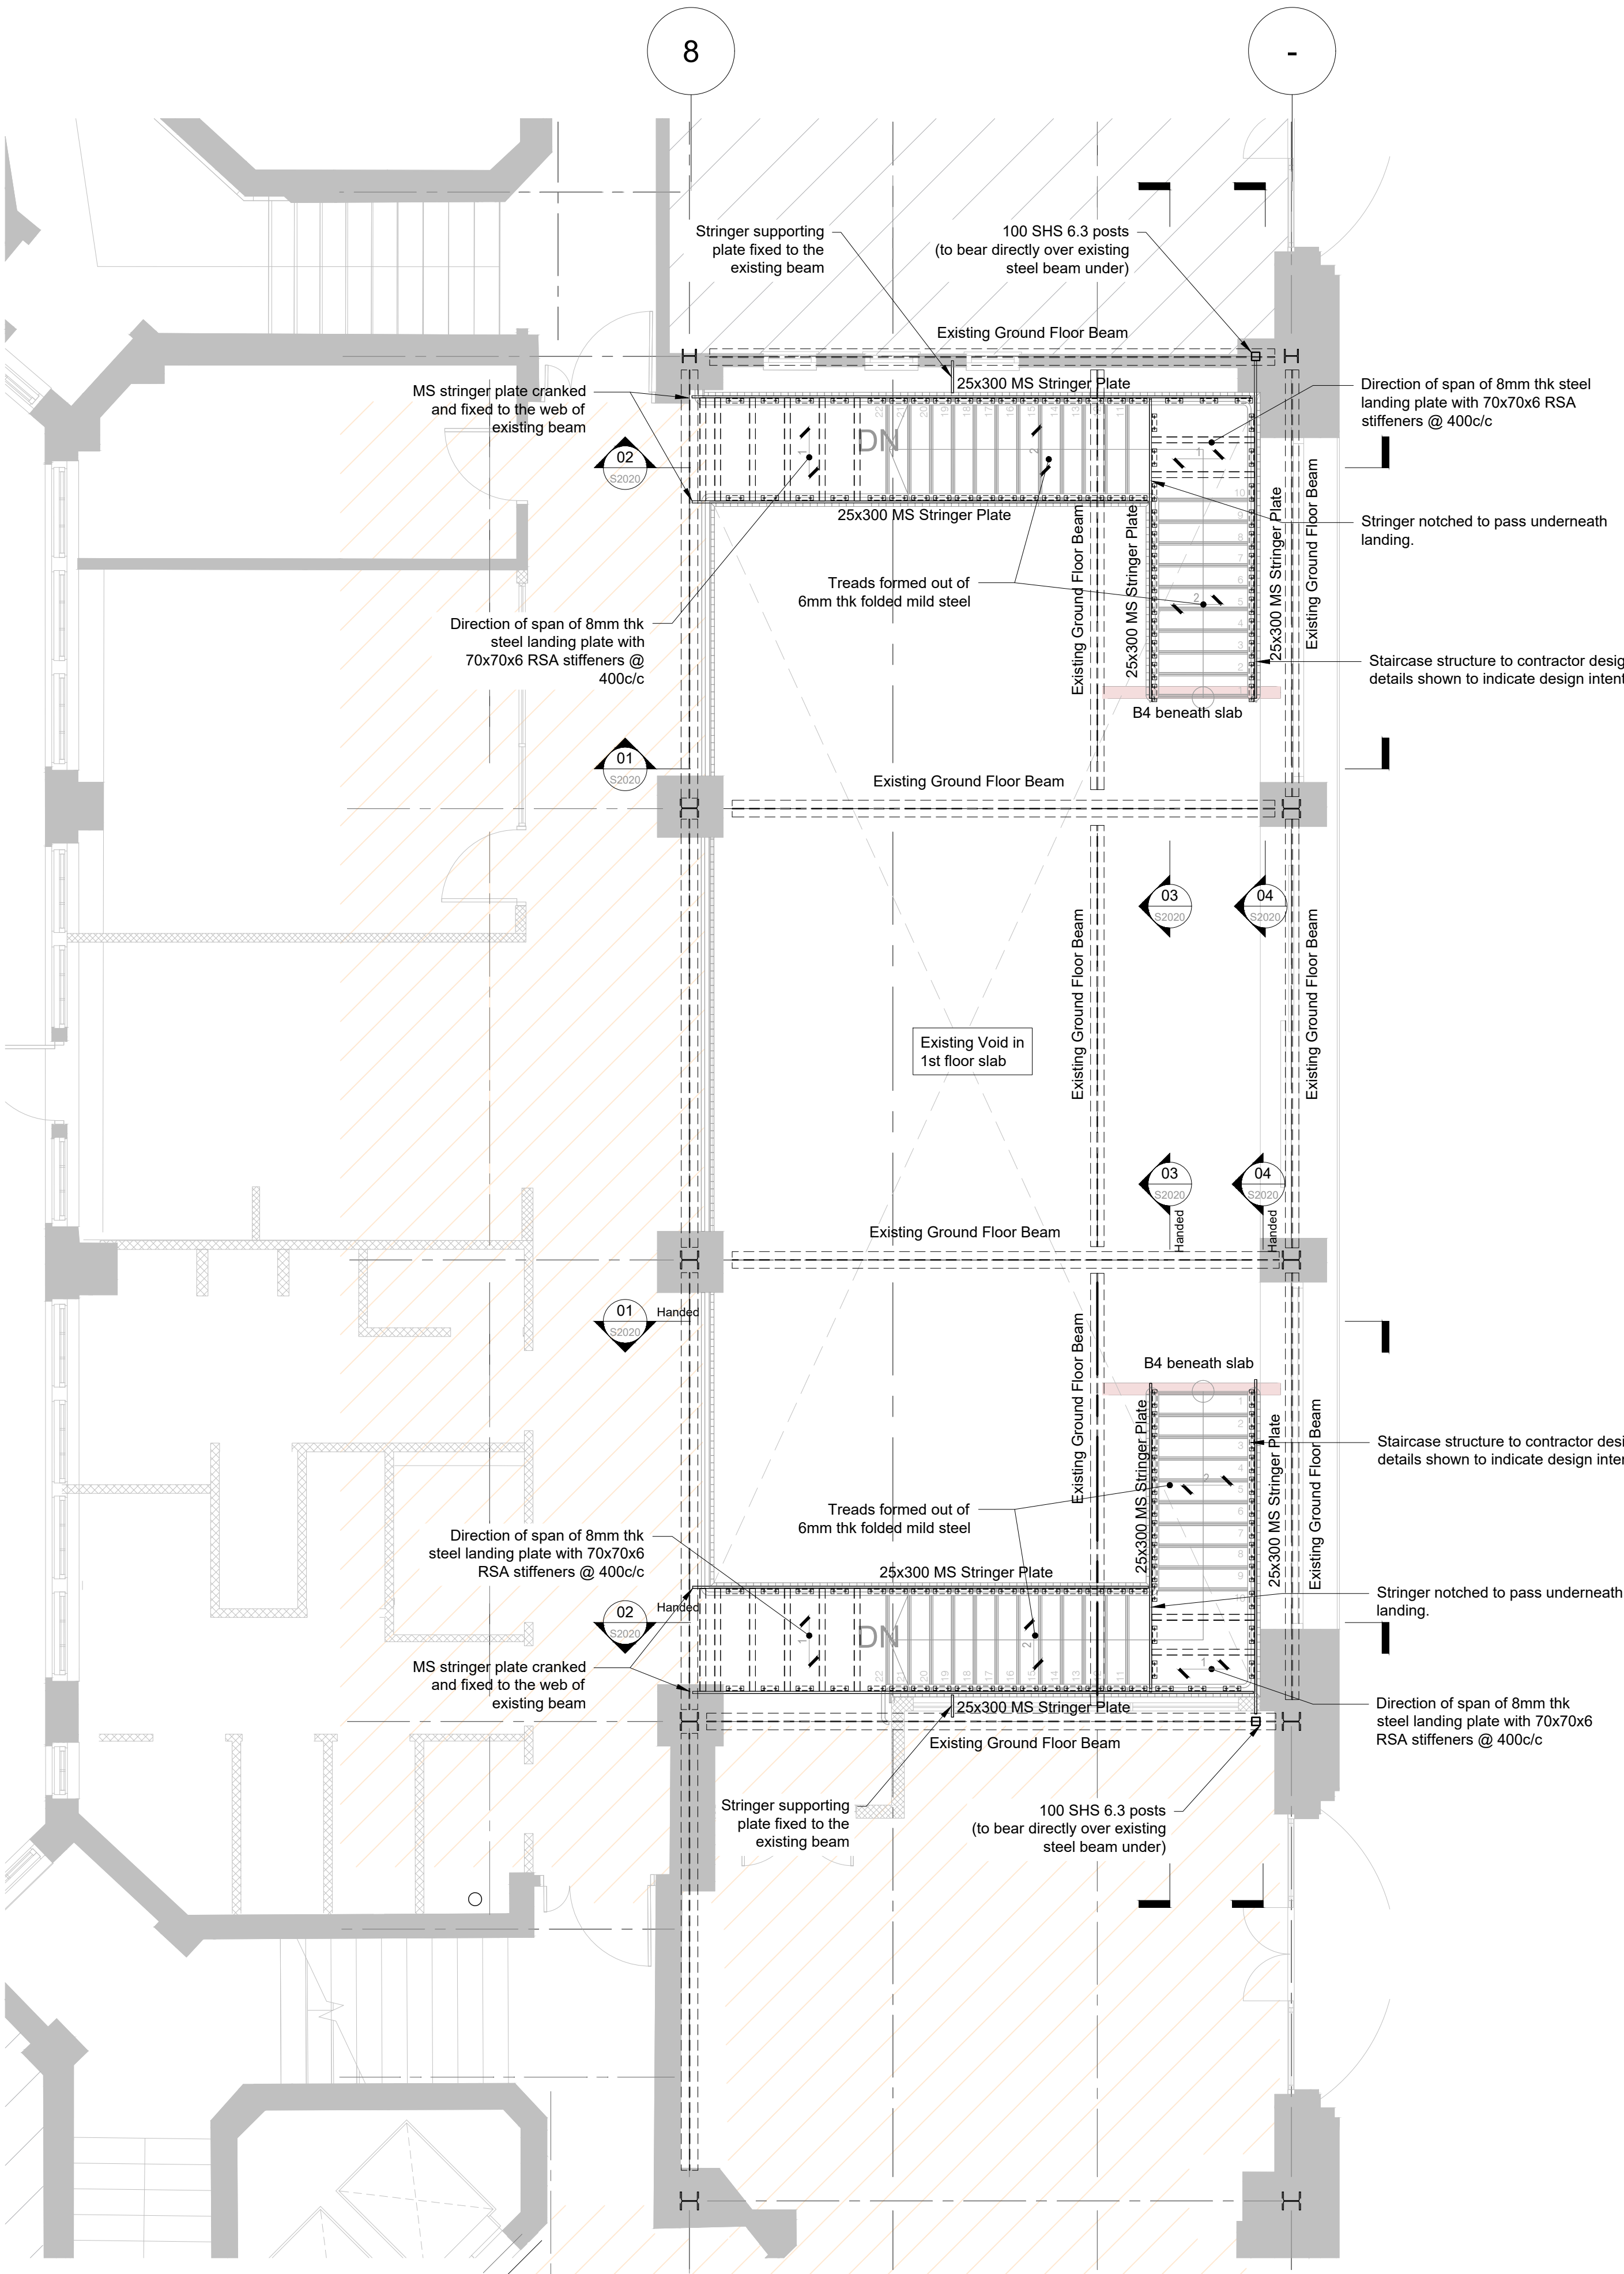

General Notes

1. This drawing is to be read in conjunction with all relevant architects & engineers drawings & specifications.
2. The contractor is to be responsible for all dimensions & for the correct setting out of the works on site.
3. Do not scale from this drawing.

Structural Schedule

Existing beam	
B1	Proposed beam 152x152x23 UC
B2	Proposed beam 203x203x46 UC
Proprietary plant enclosure posts to contractor design	
B3	Proposed beam 150x75x18 PFC
B4	Proposed beam 203x133x25 UB
B5	Proposed holding down beams 150x90x24PFC laid Flat
B5	Proposed beams 150x90x24PFC laid Flat
B6	Proposed spreader beam 100x100 SHS
B7	Proposed beam 150x75x10 RSA
C1	Proposed 100x50x18 PFC Column
	Indicates direction of span of existing slab (Thickness varies)
	Proposed service openings
	Existing service openings
35	Indicates existing column number to be read in conjunction with existing column schedule on drawing SUN-EOC-V1-ZZ-DR-S-0112 (Based on archive drawings - For information only)

Note:

Refer to architectural drawings for steel setting out.

Steel-to-steel connection to contractor's design. Connection intent as per details in EOC drawing SUN-EOC-V1-ZZ-DR-S-4101.

Steel-to-Steel connections to be designed with the following forces:

Shear Force V = +/- 50kN

All existing structural beam and slab sizes are based on archive drawings and are shown for information purposes only. Sizes shown on these drawings should not be used for design purposes by other consultants or sub-contractors without their own accompanying surveys or site measurement to confirm.

All existing beams & columns are shown indicatively in approximate positions. The Contractor is to allow for site measurement of existing structure where dimensions of proposed structures are dictated by the position of existing. Under no circumstances should dimensions be taken from this drawing for the purposes of fabrication.

C01	24/07/24	ASM	JS	Issued for Construction
P04	15/09/23	ASM	JS	Stage 04 issue
P03	08/09/23	ASM	JS	For Information
P02	29/06/23	ASM	JS	For Information
P01	28/03/23	ASM	JS	For Information
Rev	Date	By	Chkd	Description

**Eckersley
O'Callaghan**

London Office 9th Floor, 236 Gray's Inn Rd, London WC1X 8HB
+44 (0) 20 7354 5402 eocengineers.com

Project Title

Sunlight House

Drawing Title

Reception Staircase Plans

Project Number	Scale
22222	1:50 [A1]
Drawn By	Date
ASM	Nov 2022
Drawing Suitability	Version
A1 - For Construction	

Drawing Number	Revision
SUN-EOC-V1-01-DR-S- 6020	C01