


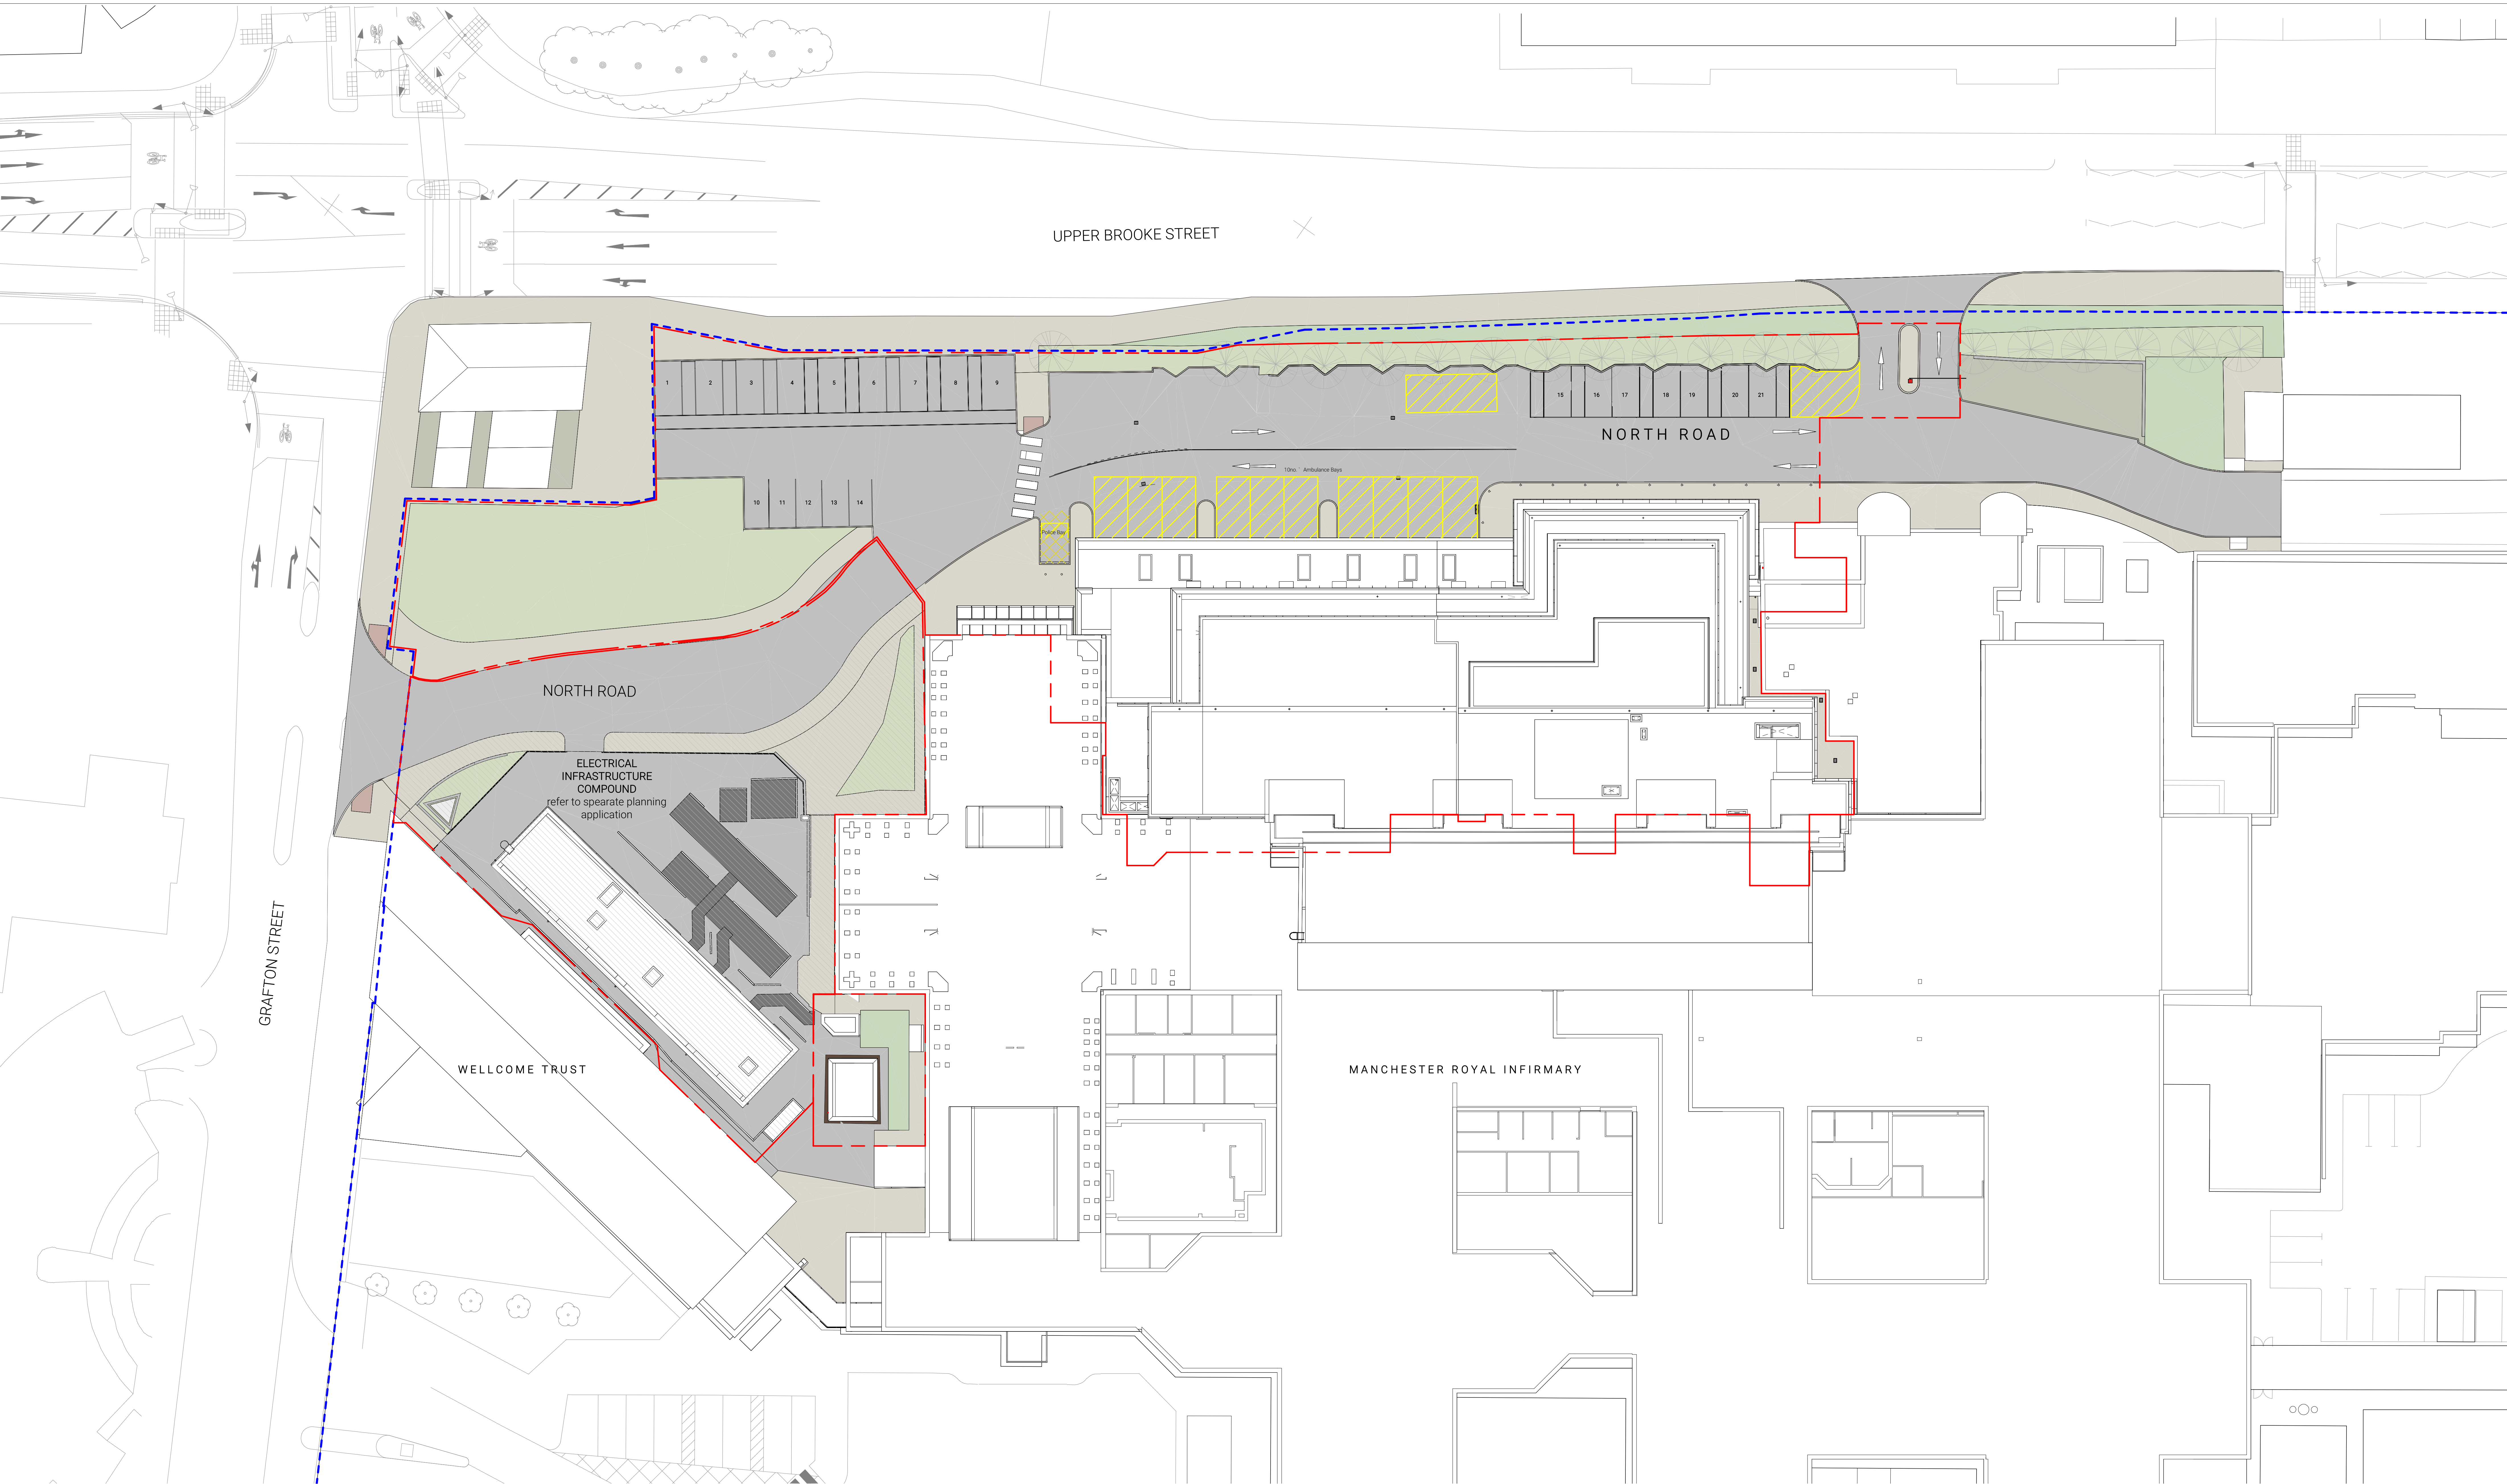

Planning Site Plan - Phase 2	
1:250	
SITE KEY	
- - - Site Works Boundary	
- - - Ownership Boundary	
PARKING NUMBERS	
22 Total	
16 Disabled Bays	
6 Standard Bays	

GENERAL NOTES:

DAY Architectural Ltd accepts no responsibility for any costs, losses or claims whatsoever arising from these drawings, specifications and related documents unless there is full compliance with the Client or any professional user of the following:


1. All boundaries, dimensions and levels are to be checked on site before construction and any discrepancies reported to the Architect / Designer.

2. Partial Service: Any discrepancies with site or other information is to be advised to the Architect / Designer and direction and / or approval is to be sought before the implementation of the detail.

3. Block and site plans are reproduced under license from the Ordnance Survey.

4. Do not scale the drawing.

5. For the purposes of coordination, all relevant parties must check this information prior to implementation and report any discrepancies to the Architect / Designer.

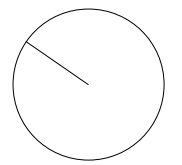

P03	Issued for S73 Minor material amendment application	07/11/2024	RG
P02	Issued for Planning	19/11/2020	GB
P01	Issued for Planning	13/11/2020	AL
REV	DESCRIPTION	DATE	REV BY

CLIENT	
Manchester University NHS Foundation Trust	
IHP	
Project RED	

DRAWING			
Proposed Site Plan - Phase 2			
SCALE		FIRST ISSUED	
As indicated @ A0		13/11/20	
PROJECT	CLIENT REF	DRAWN BY	CHECKED BY
1031-20	RED	AL	JC
ORIGIN	VOLUME	LEVEL	TYPE
DAY	00	00	DR
DRAWING STATUS		ROLE	NUMBER / REVISION
PLANNING		A	070134 / P03

DAY Architectural Ltd
Studio 1, Lancaster Buildings
17 Chesangate, Manchester, M4 3PP
0161 654 5703
W: www.day-architectural.com