

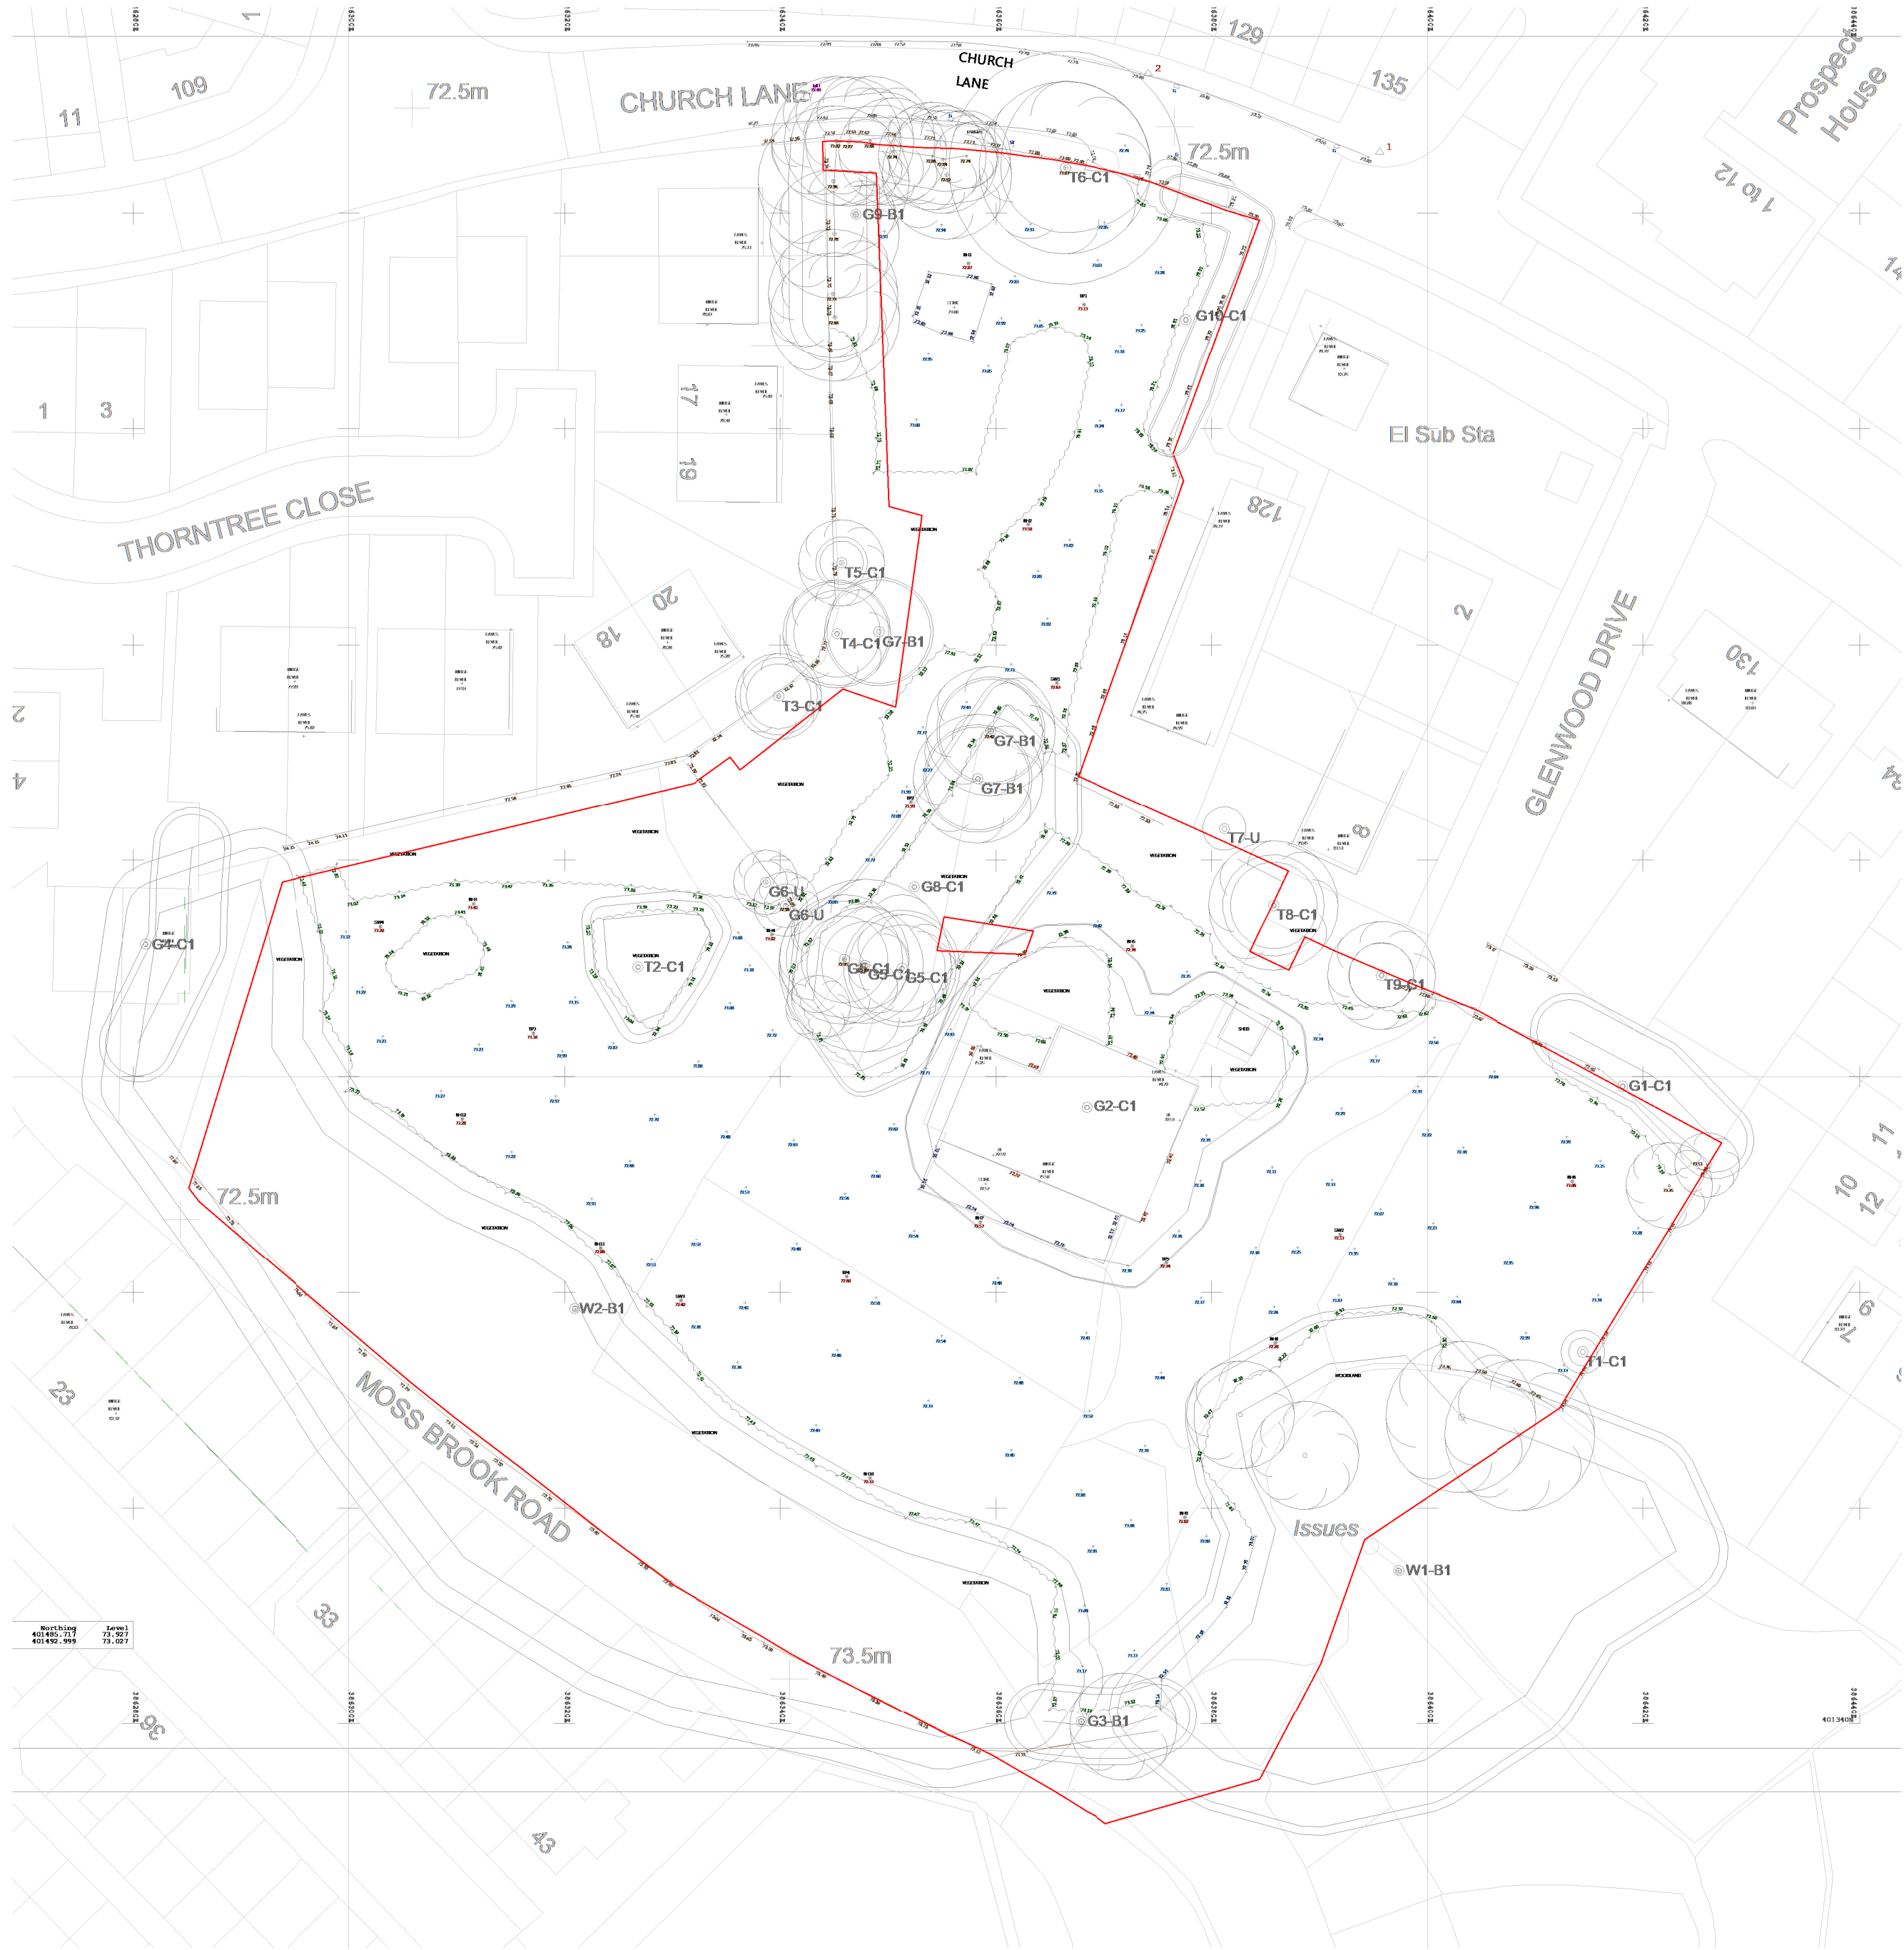


DO NOT SCALE FROM THIS DRAWING
ALL DIMENSIONS MUST BE CHECKED ON SITE BY
CONTRACTOR PRIOR TO CONSTRUCTION

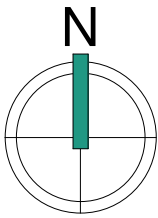

01 Existing Site Plan
1 : 500

 

Rev	Date	Int	Description
-----	------	-----	-------------

CLIENT:

Built Development Ltd

PROJECT:

Church Lane, Moston

DESCRIPTION:

Existing Site Plan

PURPOSE OF ISSUE:

Planning

DRAWN BY: CHECKED DATE: SCALE @ A2:

ED MA 25.07.24 1 : 500

JOB NO: STATUS CODE: DRAWING NO: REV

4450 S0 101

FILE IDENTIFIER:

CL-BTP-00-SP-DR-A-4450_101

Elizabeth House 486 Didsbury Road Heaton Mersey Stockport SK4 3BS
0161 443 1221 info@bernardtaylor.co.uk www.btparchitects.co.uk