
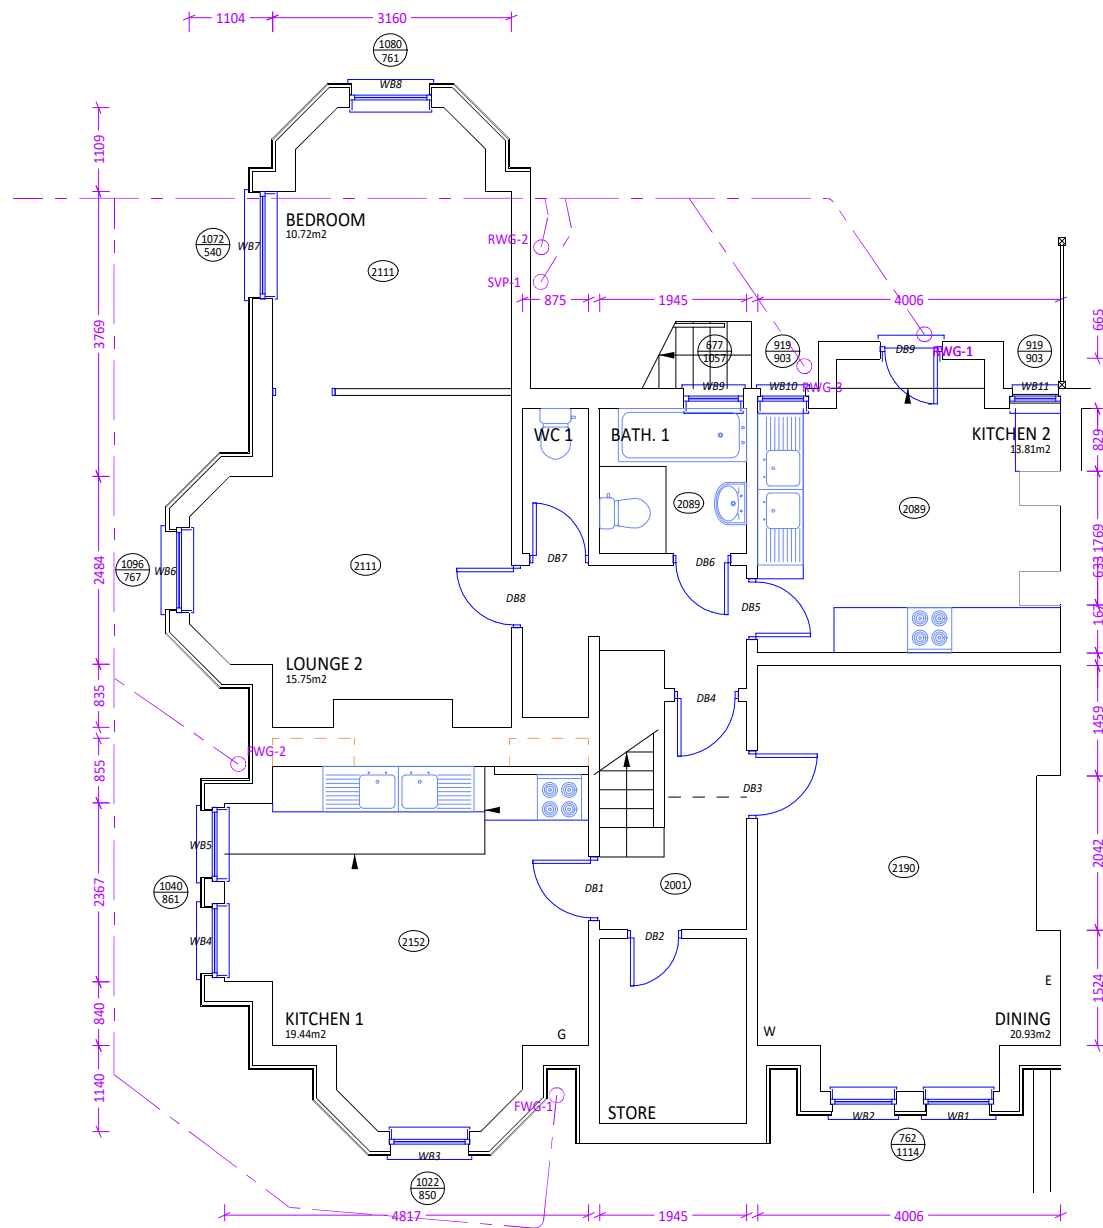


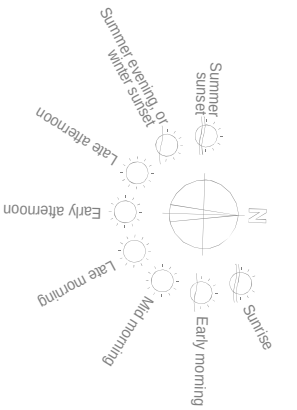


EXISTING

KEY:

- EXISTING ELEMENTS
- PROPOSED ELEMENTS
- 1055/1012 OPENING CILL / HEAD HEIGHT
- 2505 CEILING HEIGHT
- W54 OPENING NO. (type/floor/number)

LOWER GROUND

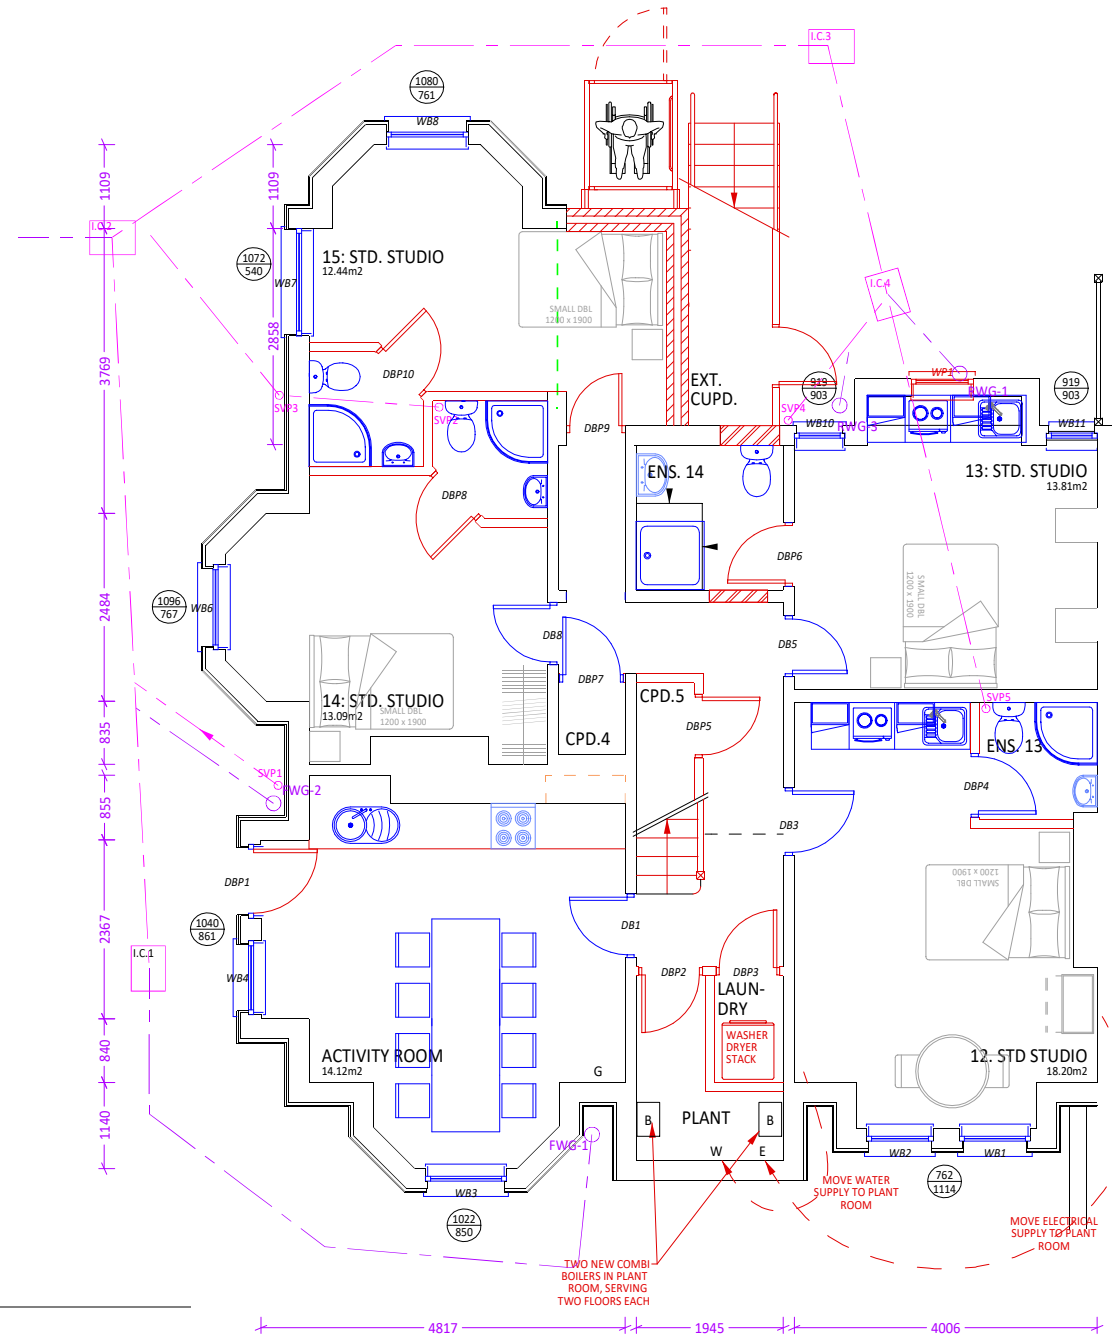

PROPOSED

REV	DESCRIPTION	DATE	INITIAL
-----	-------------	------	---------

Do not scale. All dimensions and levels must be verified on site and discrepancies reported to Building Sense Limited, prior to commencing works or preparing site drawings. Any conflicting information must be reported for clarification. If in doubt, ask.

STAGE: **PLANNING**

Building Sense
Chartered Surveyors
T: 0161 215 1229
E: mark.newman@buildingsense.co.uk
W: buildingsense.co.uk

PROJECT:
16 Ainess Road
Whalley Range
Manchester
M16 8ET

CLIENT:
SSG Sustainable Living

TITLE:
Lower Ground Floor Plans

© 2024 Building Sense Limited

DRAWN: MKN CHECKED: MKN DATE: 01/08/24

SCALE: 1:50 @ A1 DRAWING NO. 24028.01 REV: E

