



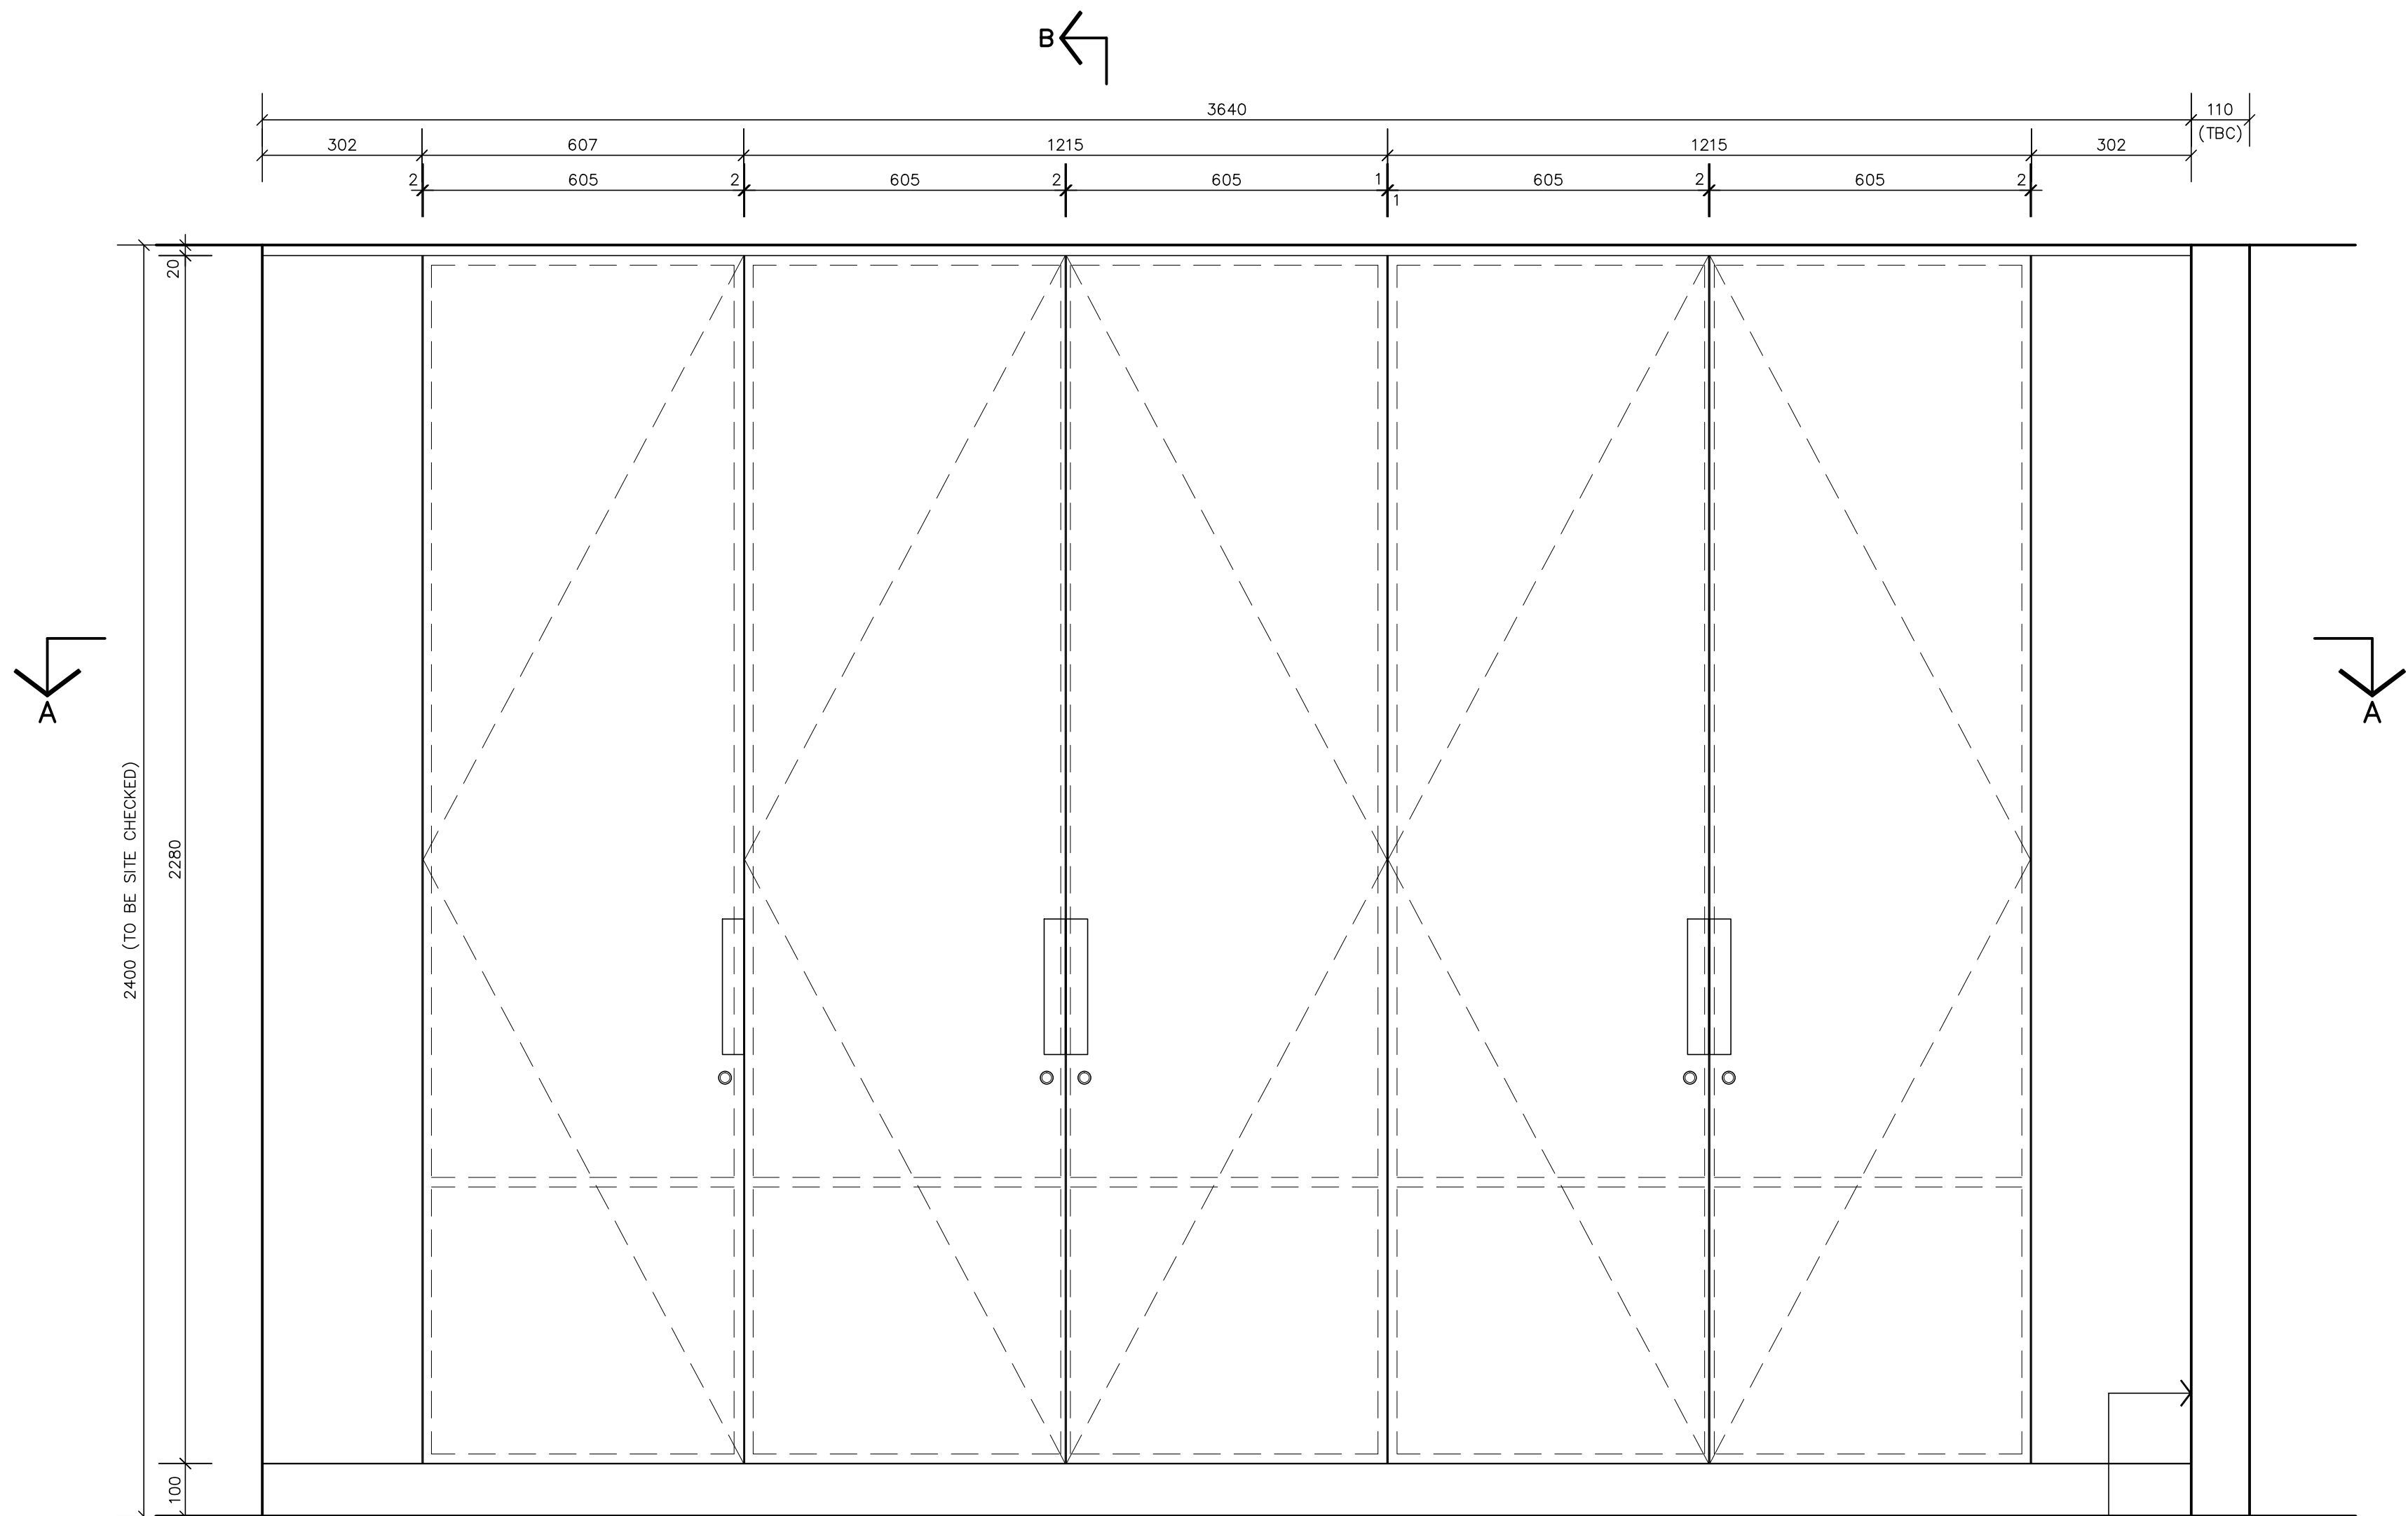

FRONT ELEVATION


WALL NIB BUILT BY OTHERS
(SIZE TBC)

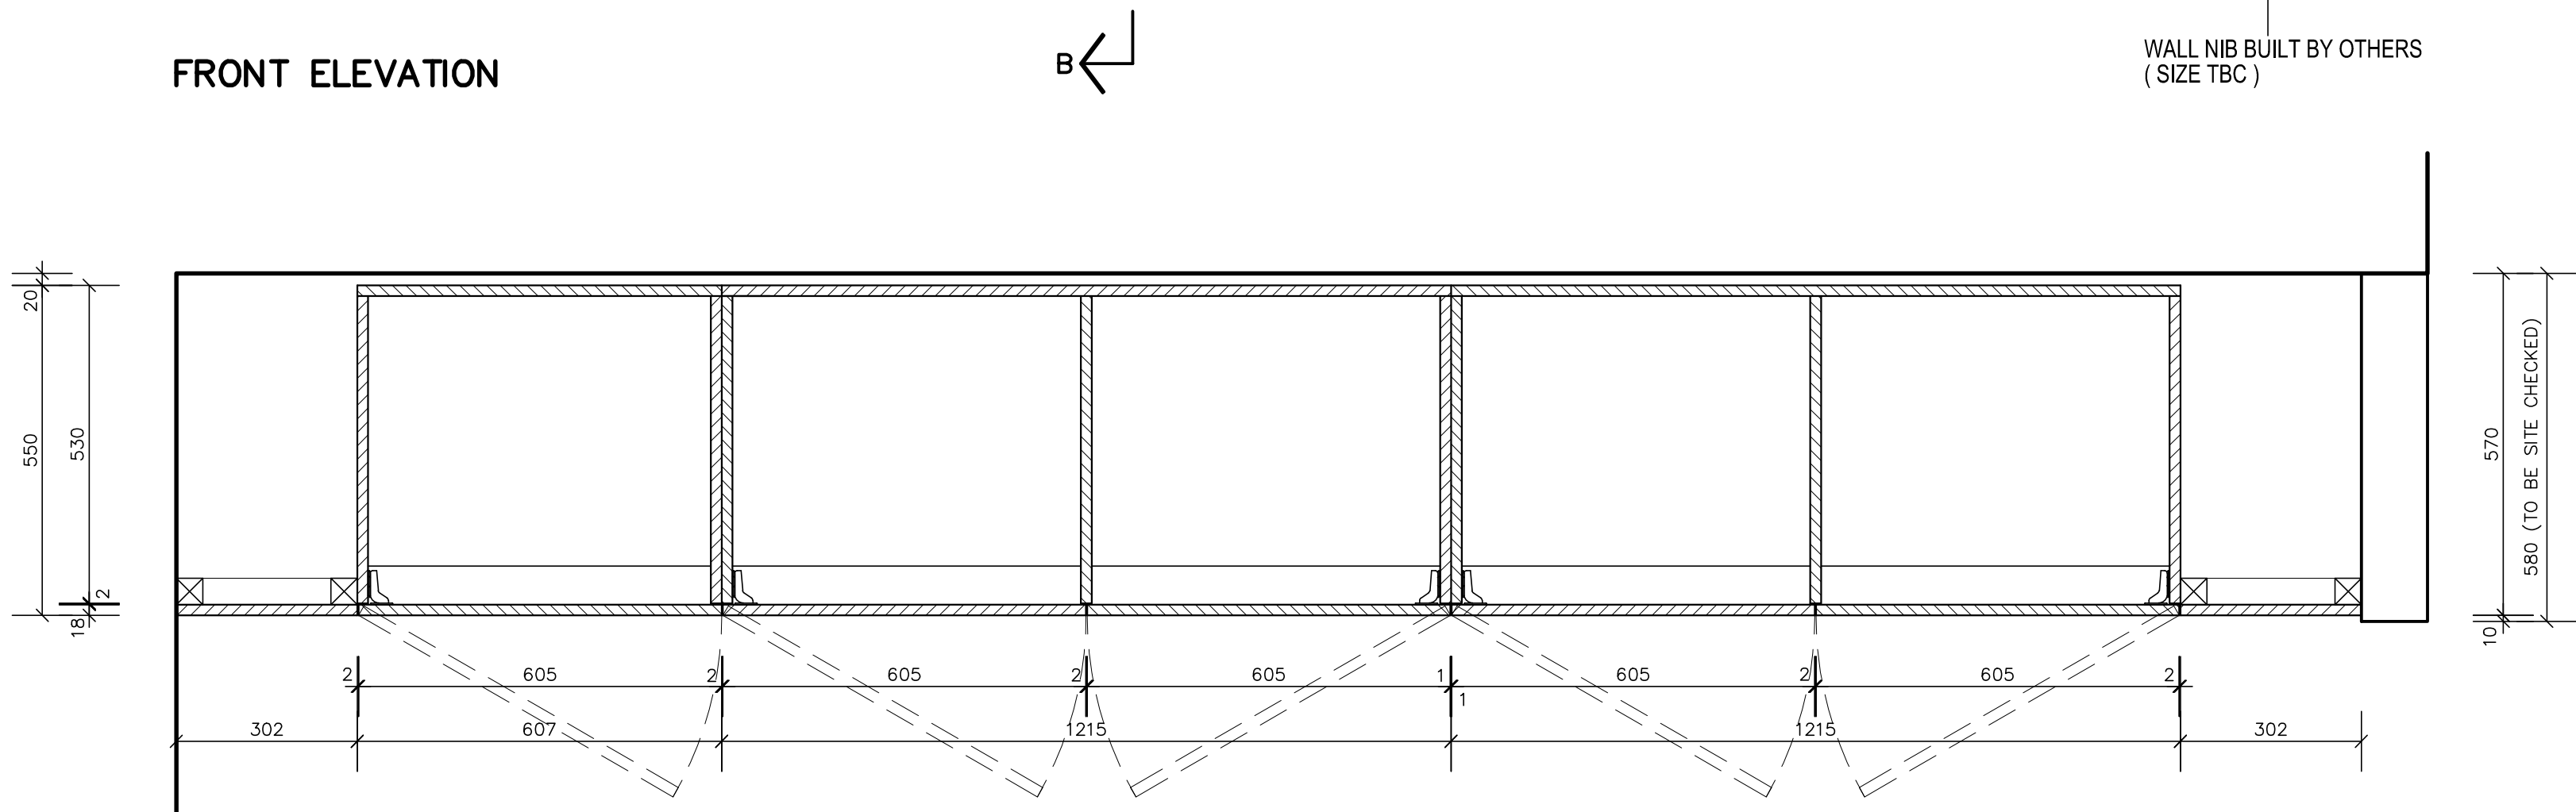

PLAN SECTION A-A

NOTES :

- CUPBOARD CARCASS, DOOR & PLINTH / SURROUND :
18mm MFC : REF : EGGER W1200 PORCELAIN WHITE
c/w MATCHING 2mm PVC LIPPINGS
- CUPBOARD DOORS TO BE LOCKABLE :
LOCKS BY HAFELE : REF : RIMLOCK SYMO 3000 (TBC)
- ALUMINIUM TRIM HANDLES BY HAFELE :
REF : 126.17.642 (TBC)
- DOORS TO BE FITTED ON BLUM STYLE SOFT-CLOSE HINGES

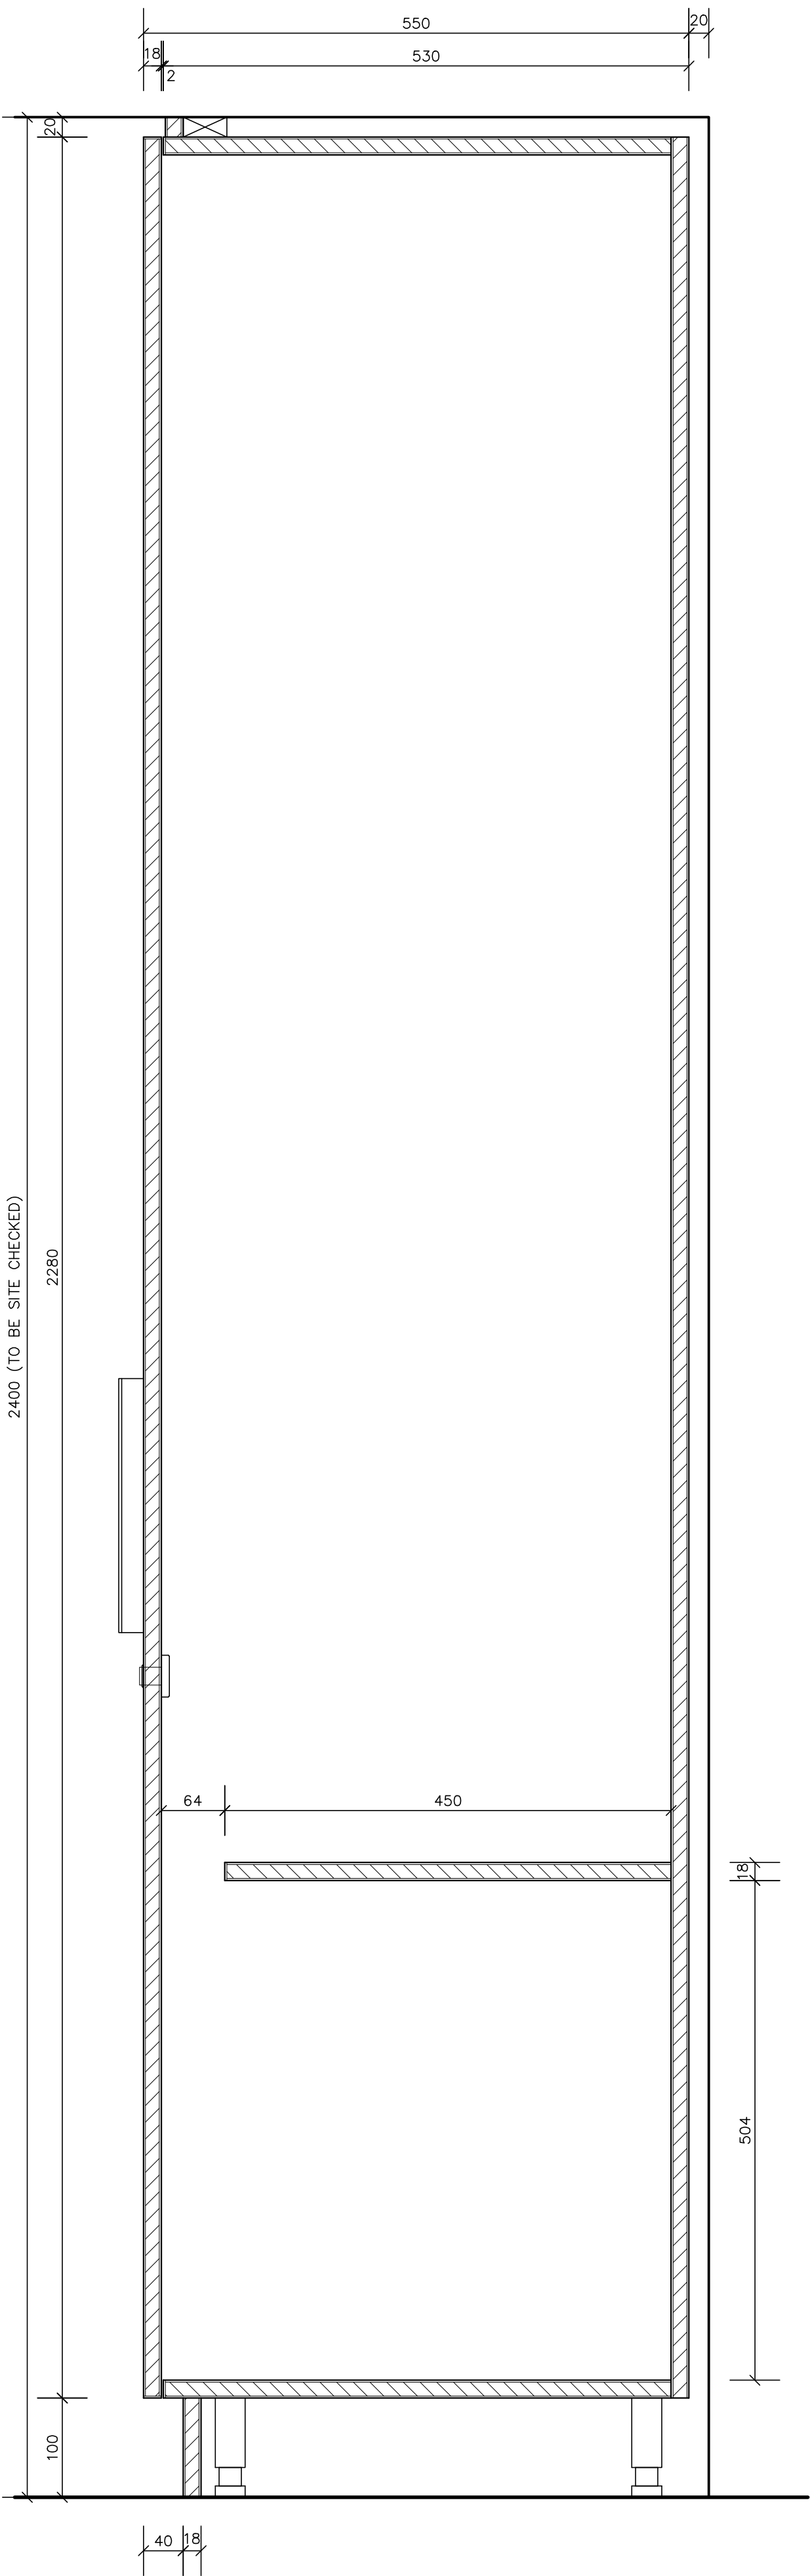

SECTION B-B (1:5)

Amendments			
Rev	Amendment	Date	Drwn:

Project:

SUNLIGHT HOUSE
LITTLE QUAY STREET
MANCHESTER
M3 3HP

POST STORAGE CUPBOARDS

PLAN, ELEVATION & SECTION

Scale: 1:10/1:5 © A1

Drawn by: BR

Checked by:

Date: 16/09/24

DRG No: 5180/16

A&D

Joinery & Interiors Ltd

Premier Estate • The Leys • Brockmoor

Brierley Hill • West Midlands • DY5 3UP

Tel: 01384 265165 • Fax: 01384 265464

All dimensions to be checked on site before work commences.

Figured dimensions to be taken in preference to scaled dimensions, if in doubt, contact A&D.

The copyright of the design depicted in this drawing is the property of A&D, and must not be reproduced without prior consent.