



2B4P - Block Type D - Blocks 5,8,10,16



Proposed Front Elevation Block 8

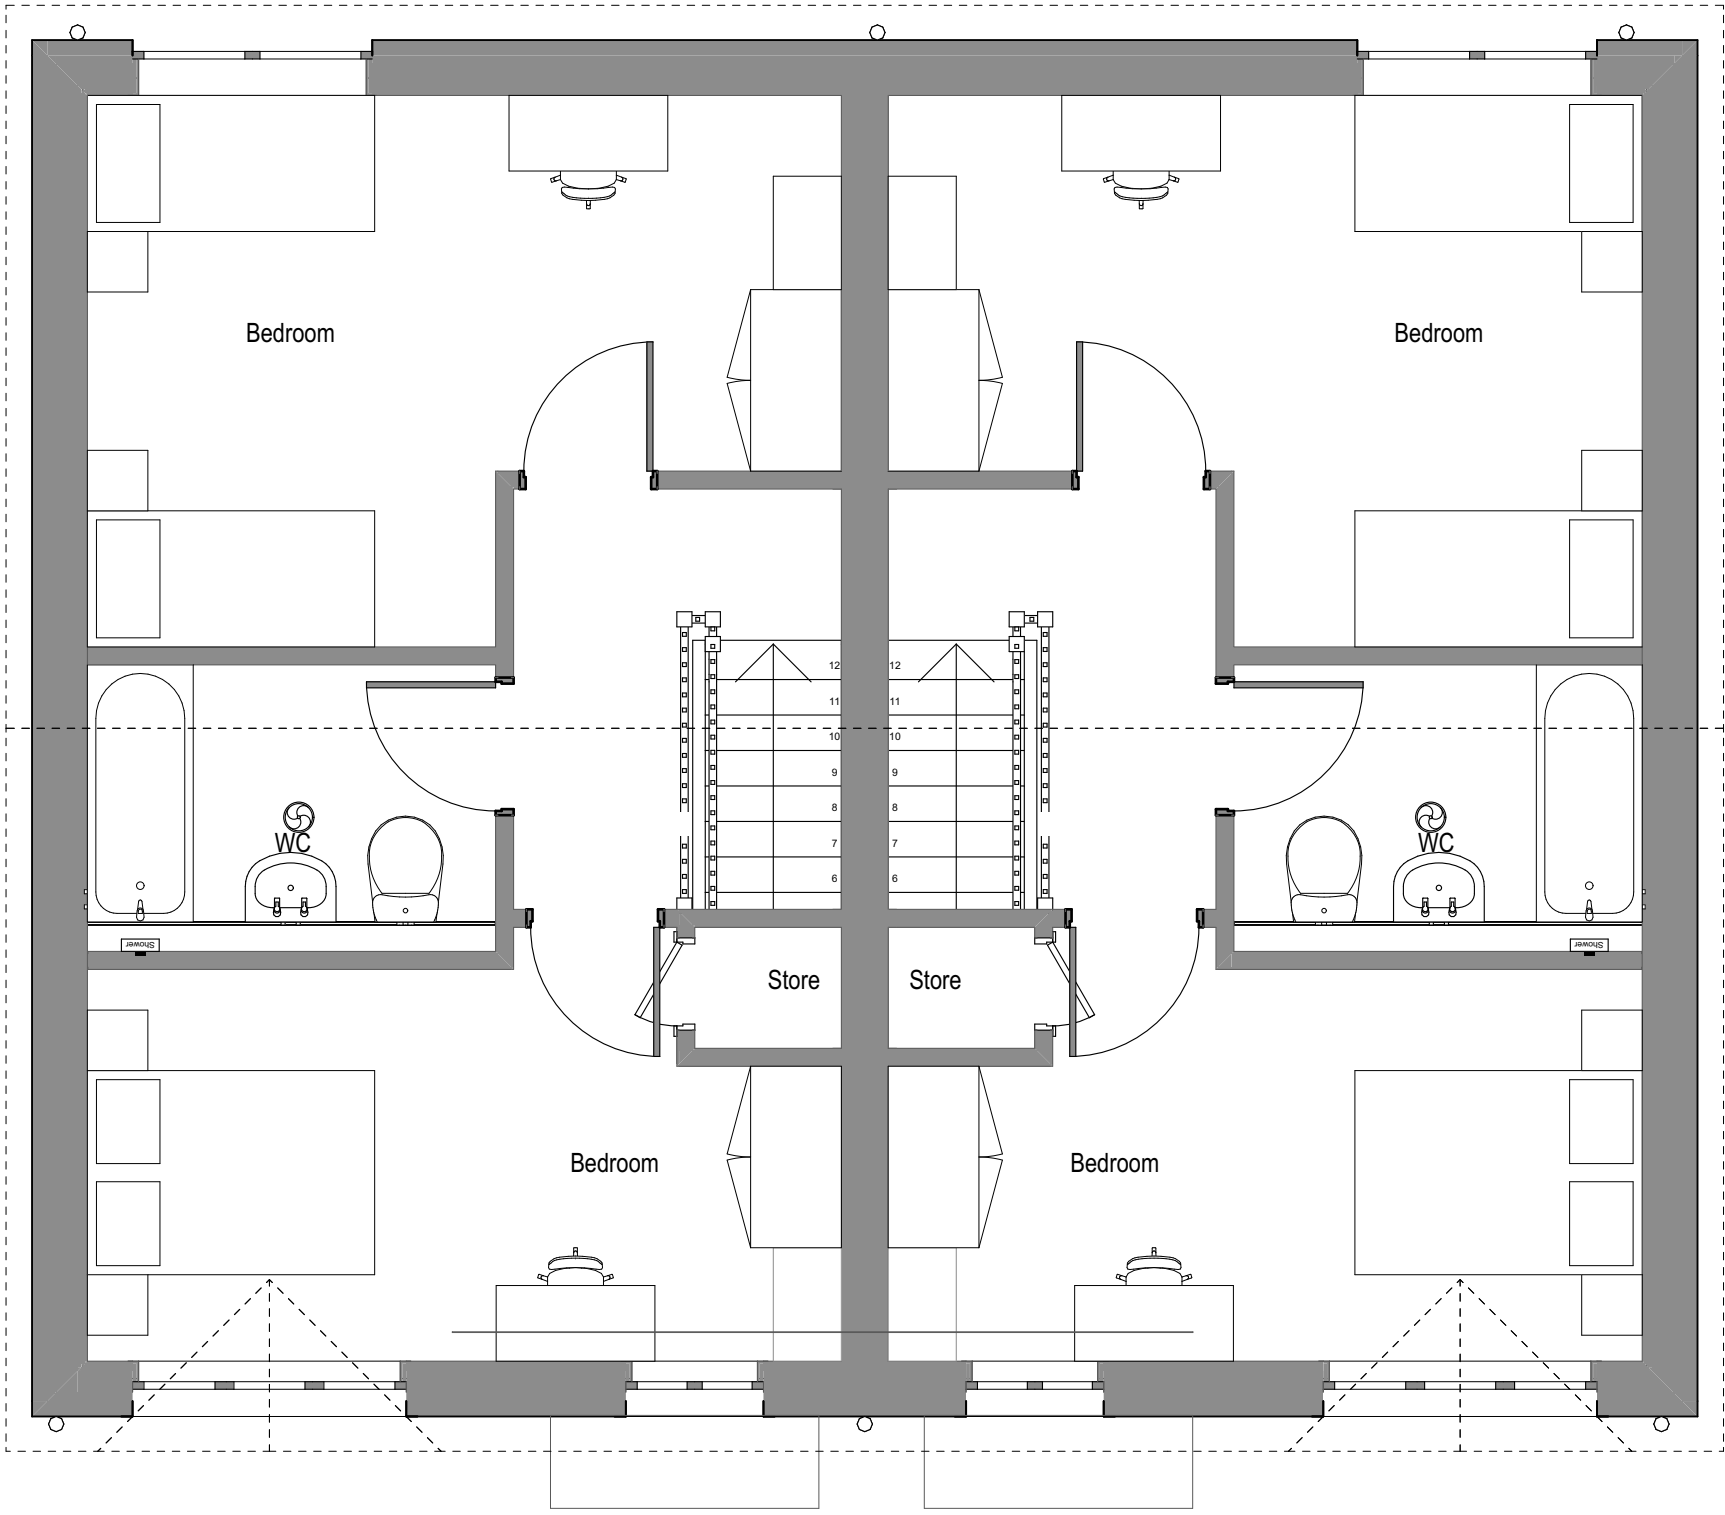

First Floor 1:50

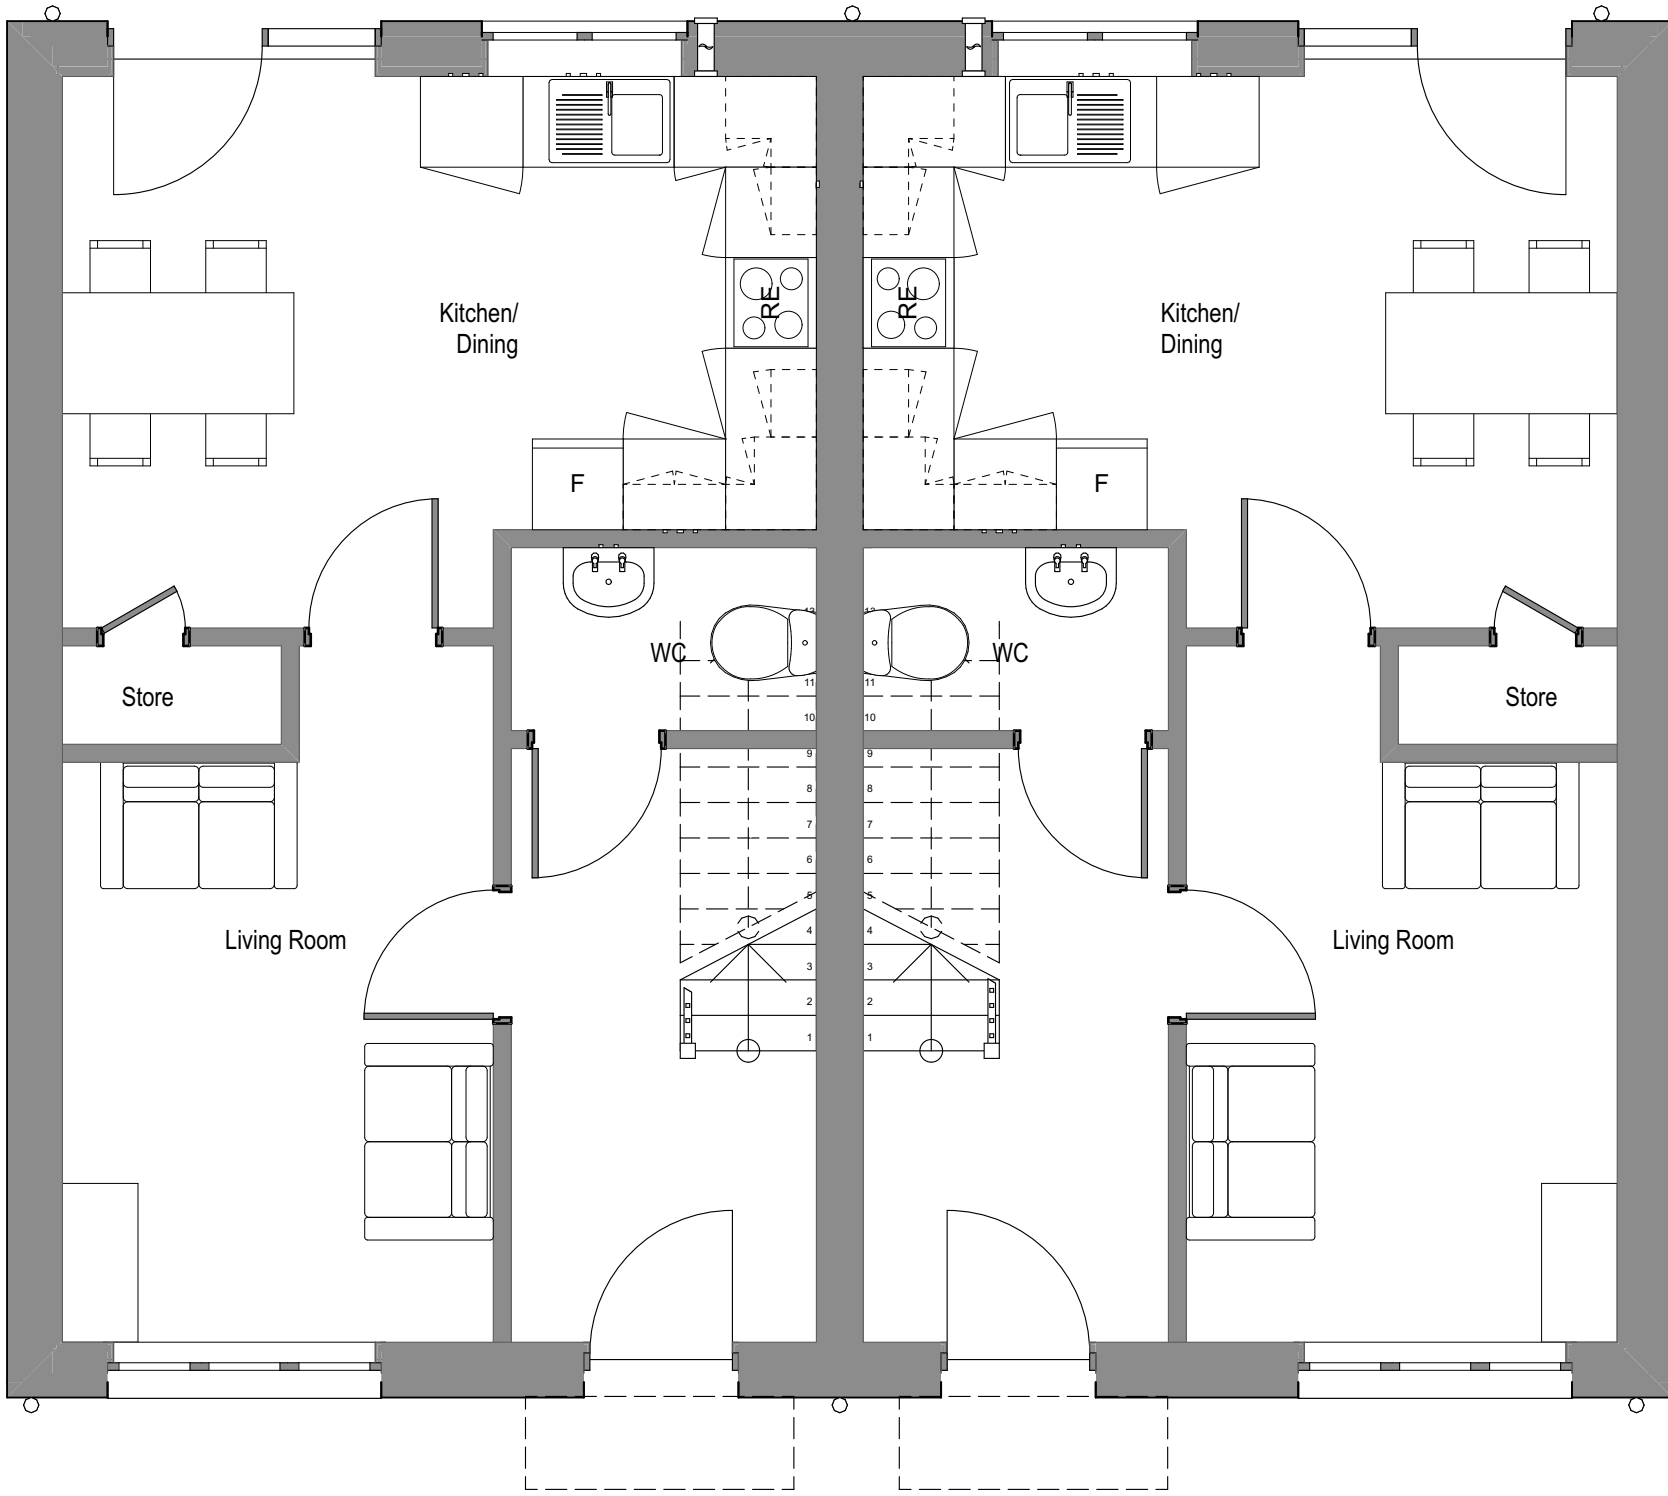

Ground Floor 1:50

B Revisions updated to reflect changes to external works		170924 C.M	
A Revisions updated to reflect site plan changes		03/11/23 C.M	
Designation Detail of Revision		Date Initials	
PROJECT Charlestown, White Moss Road and Dam Head Drive - P500 Phase 1 Site		TITLE 2B4P - Block Type D - Blocks 5,8,10,16	
SIZE A1		STATUS PLANNING	
PROJECT NO. 1785		DRAWING NO. PL.012B	
DRAWN BY CM		CHECKED DS	
DATE NOV 22		SCALE (u.a.d.) 1:1.67	
4a Rock Mill Lane, New Mills, SK22 3BN e-mail: admin@John McCall.co.UK		1-50	