


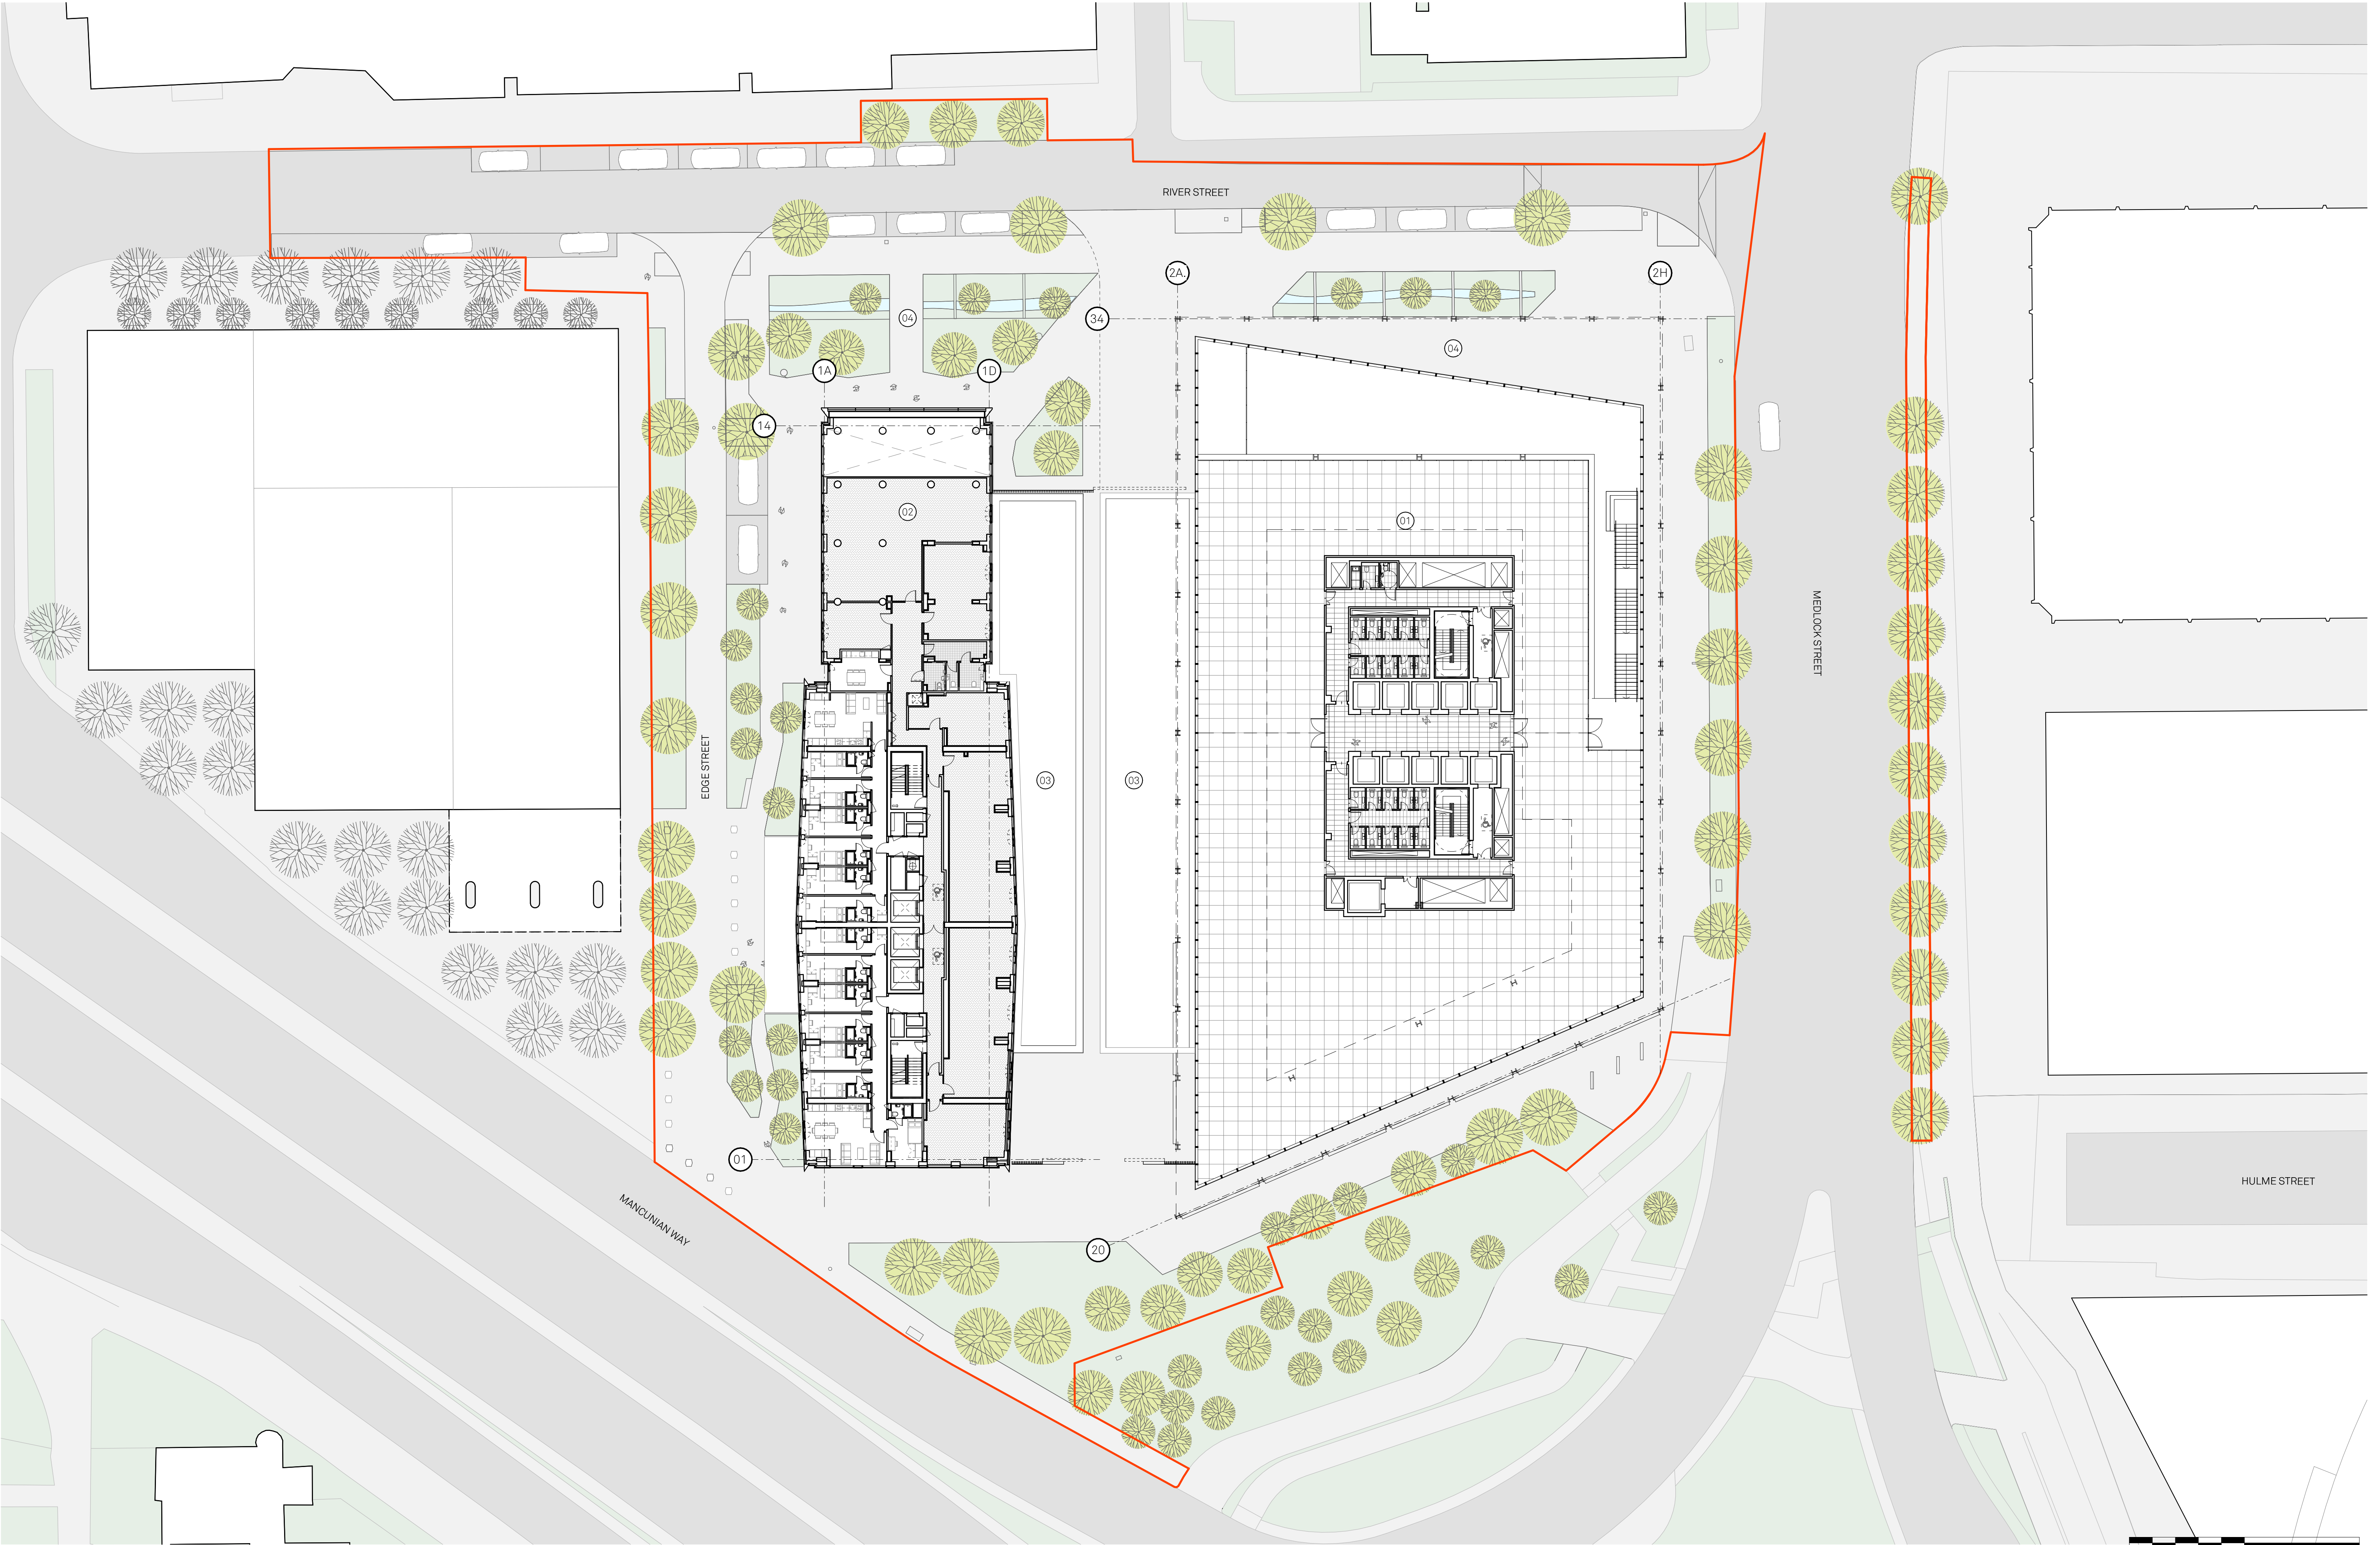

Notes:

Site Application Boundary

PLAN KEY:

01 Block A

02 Block B

03 Service Area

04 Proposed Landscaping

05 Internal parking bays & electrical charging points

06 External parking bays & electrical charging points

⬤ Service Area - surface finish to match external context.

For further information please refer to landscape strategy drawings

Project:
One Medlock Street

Drawn: JLG

Checked: MH

Details: 16/08/24

Checked: MH

Status: PLANNING

Non-Material Amendment

Title:
Proposed Site Plan (Level 01)

Drawn: JLG

Checked: MH

Details: 16/08/24

Scale:
1:100 @ A1

Rev: E

Jon Matthews Architects

Union, 2-10 Albert Square, Manchester, M2 6LW 0161 974 3690

Copyright of this drawing is vested in Jon Matthews Architects and it must not be copied or reproduced without written consent. Figured dimensions only are to be taken from this drawing. Do not scale from this drawing. For full company disclosure please visit www.jonmatthewsarchitects.com