
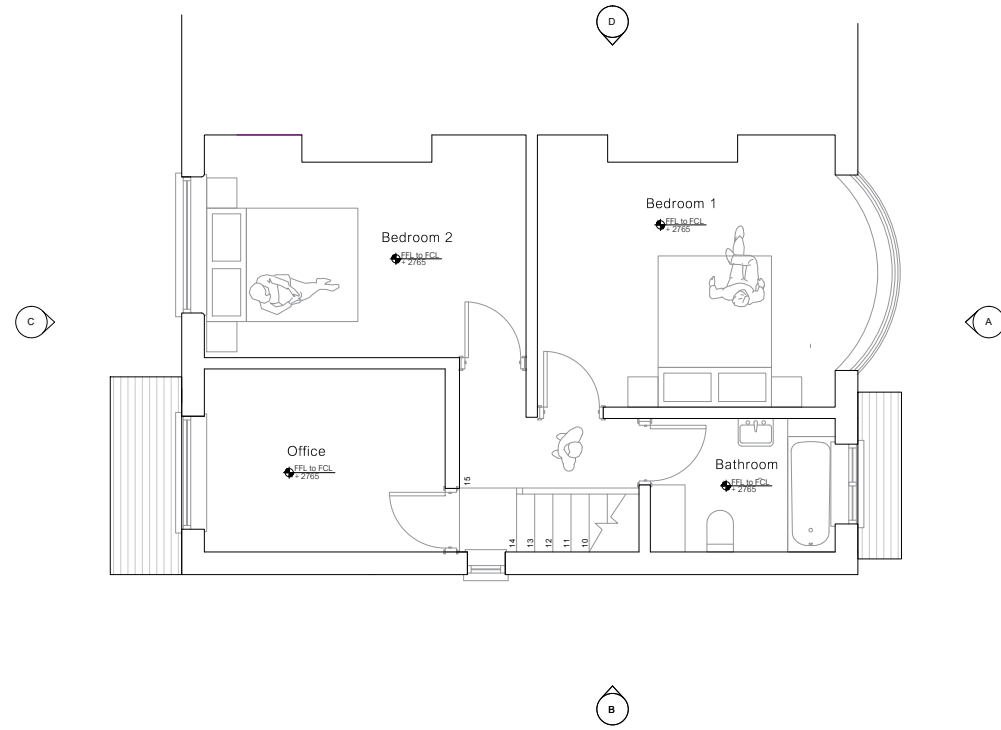


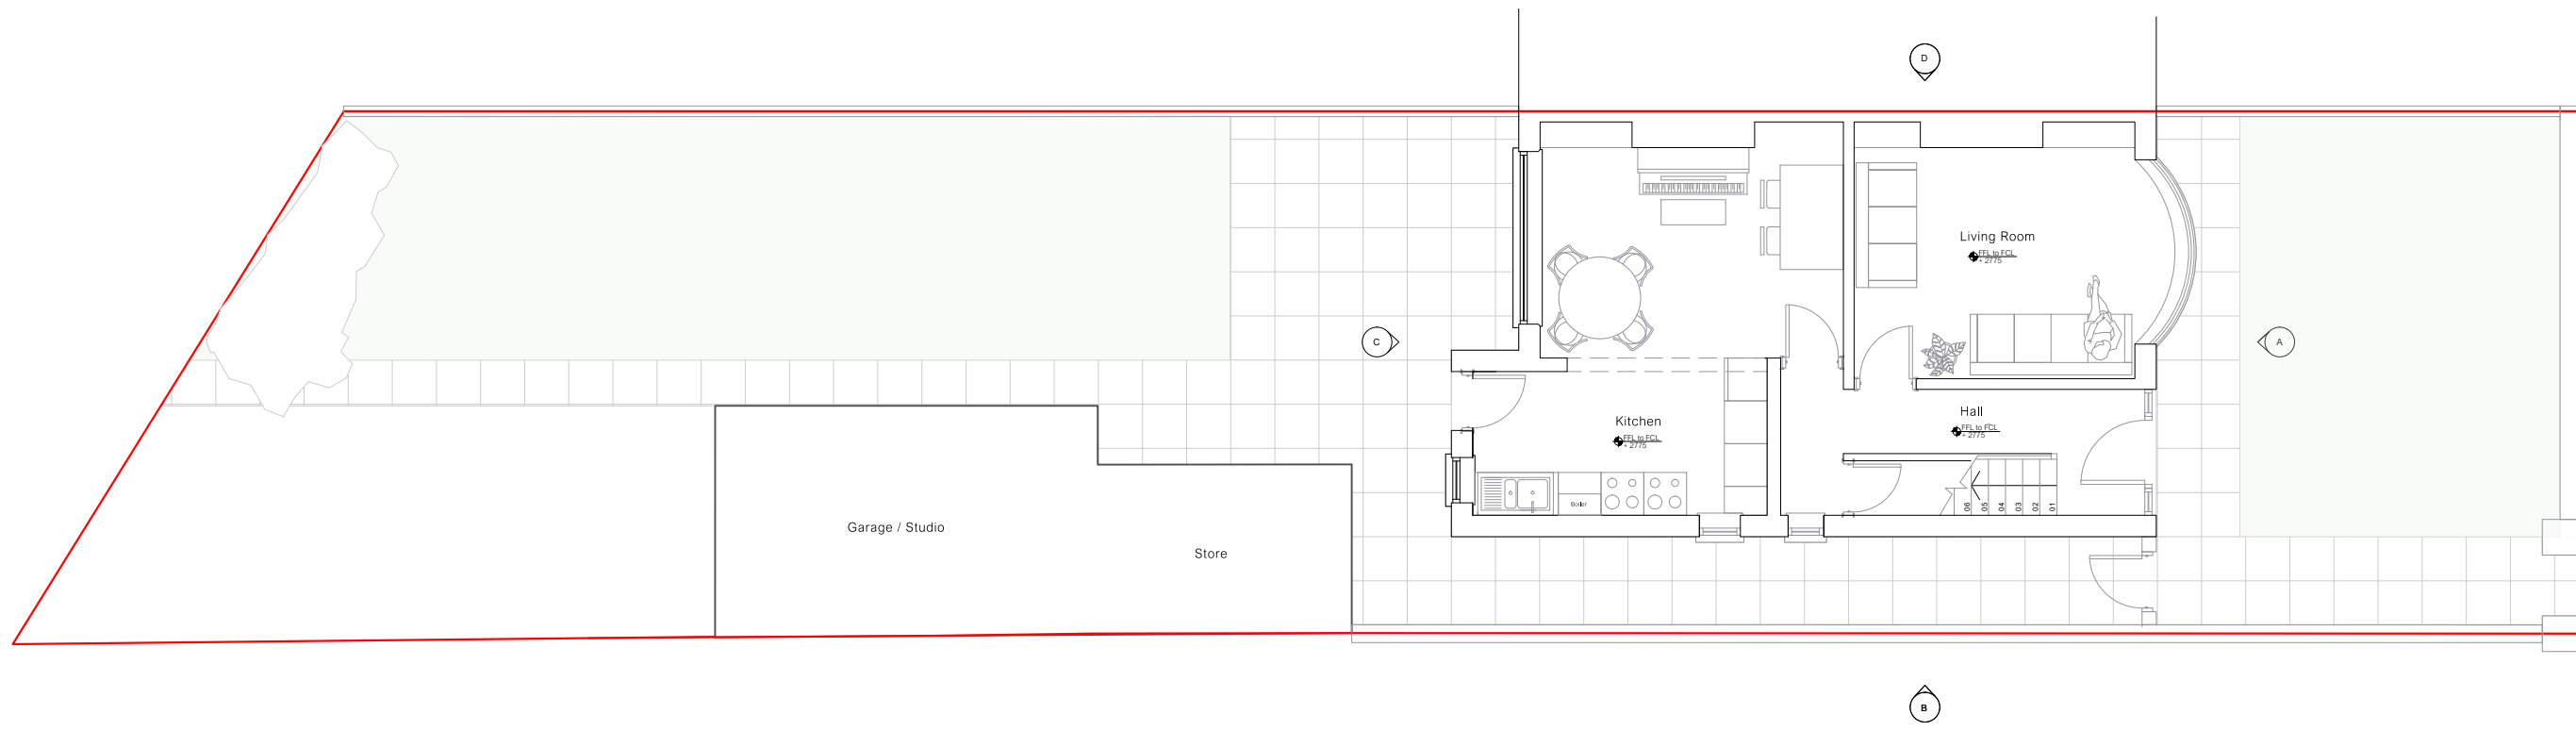

Project Name:
259 Moseley Road

Drawing No:
037_B1_01_2000

Issue:
18.10.24 Planning Application

Title:
Existing Site Plans
Ground + First Floor

Status:
Stage 2

Scale:
1:50 @ A1
1:100 @ A3

Drawn:
IB

Rev:
C

Form. architecture + design
51 Ashfield Road, Altrincham, WA15 9QJ
07946 127 001

Copyright of this drawing is vested in **Form.** architecture + design and must not be copied or reproduced without written consent. Figured dimensions only are to be taken from this drawing. Do not scale from this drawing.