

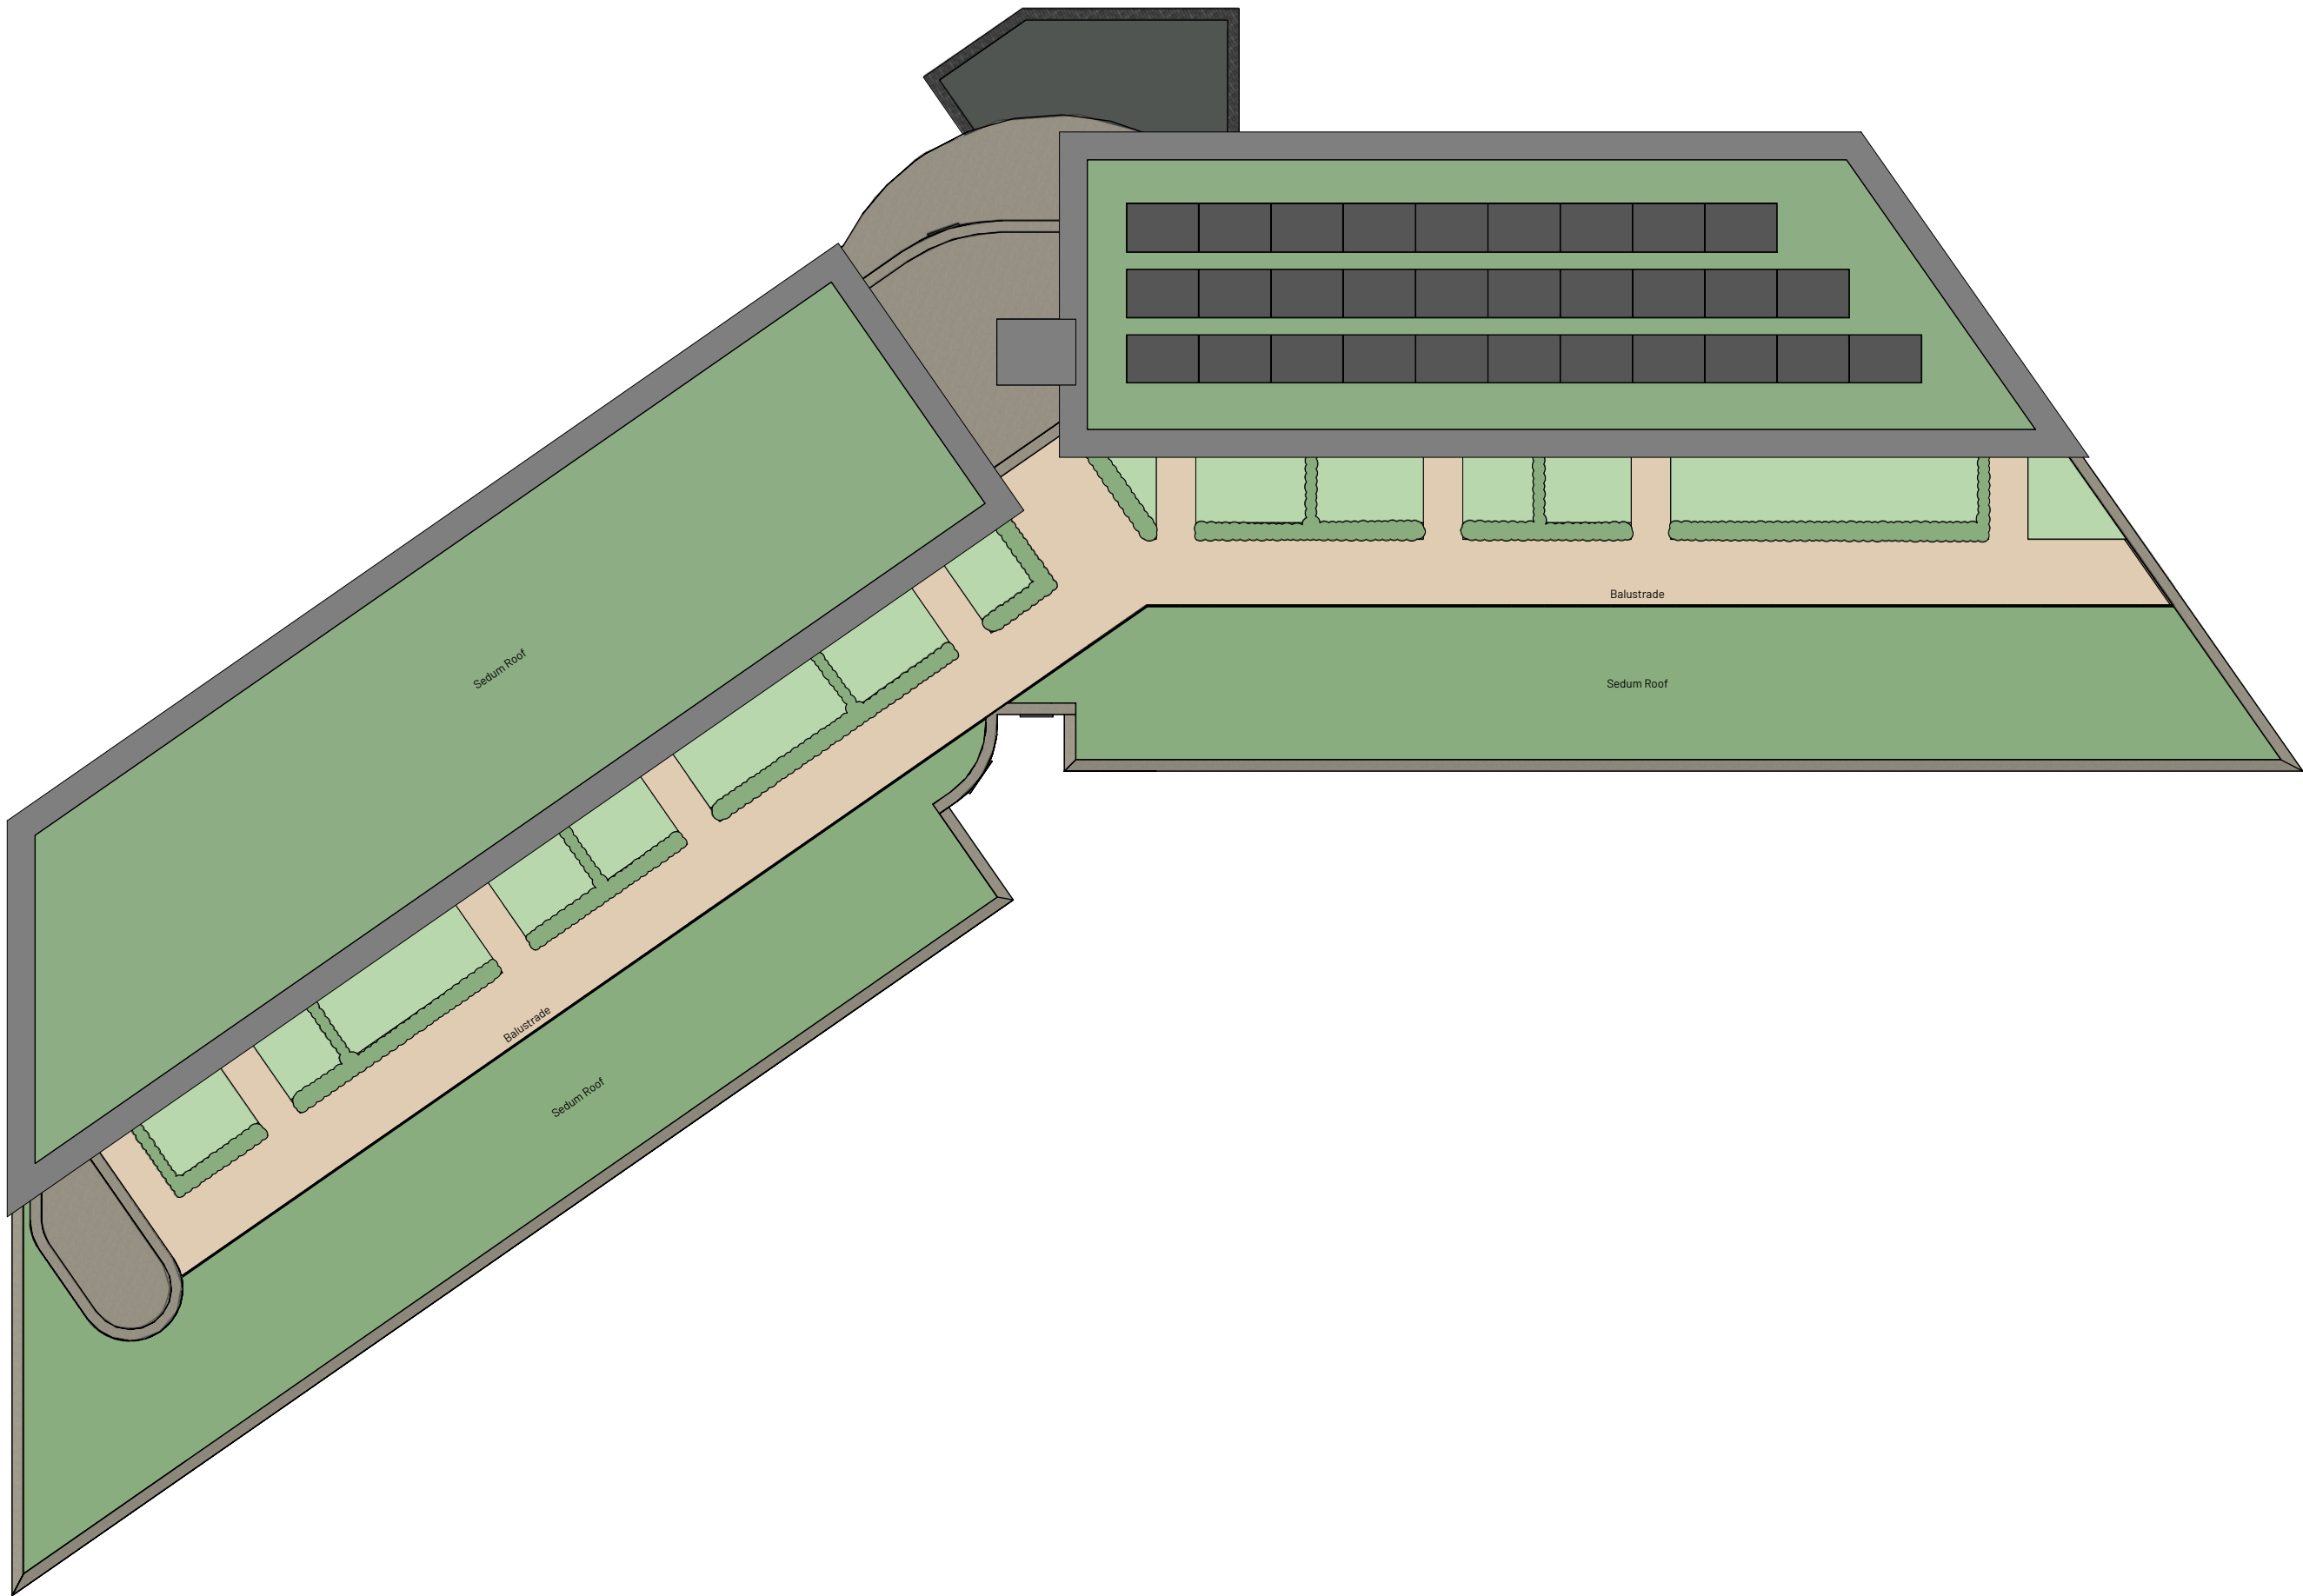


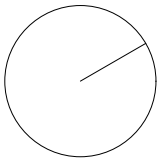

1 Roof Plan (Apartments)
Scale: 1:200

 

REV	NOTE	DRN	CHK
	The Band Stand, Gorton		

Roof Plan
(Apartments)

SCHEME	2023
DRWG NO.	P(140)
REVISION	
SCALE	1:200 @ A3
DATE 1st	Apr 24
DRAWN	RD

SK sketch E existing P proposed T tender C construction FI final issue

+44 161 236 0051
ARCHITECT@ATELIERMB.CO.UK

ATELIER.MB