


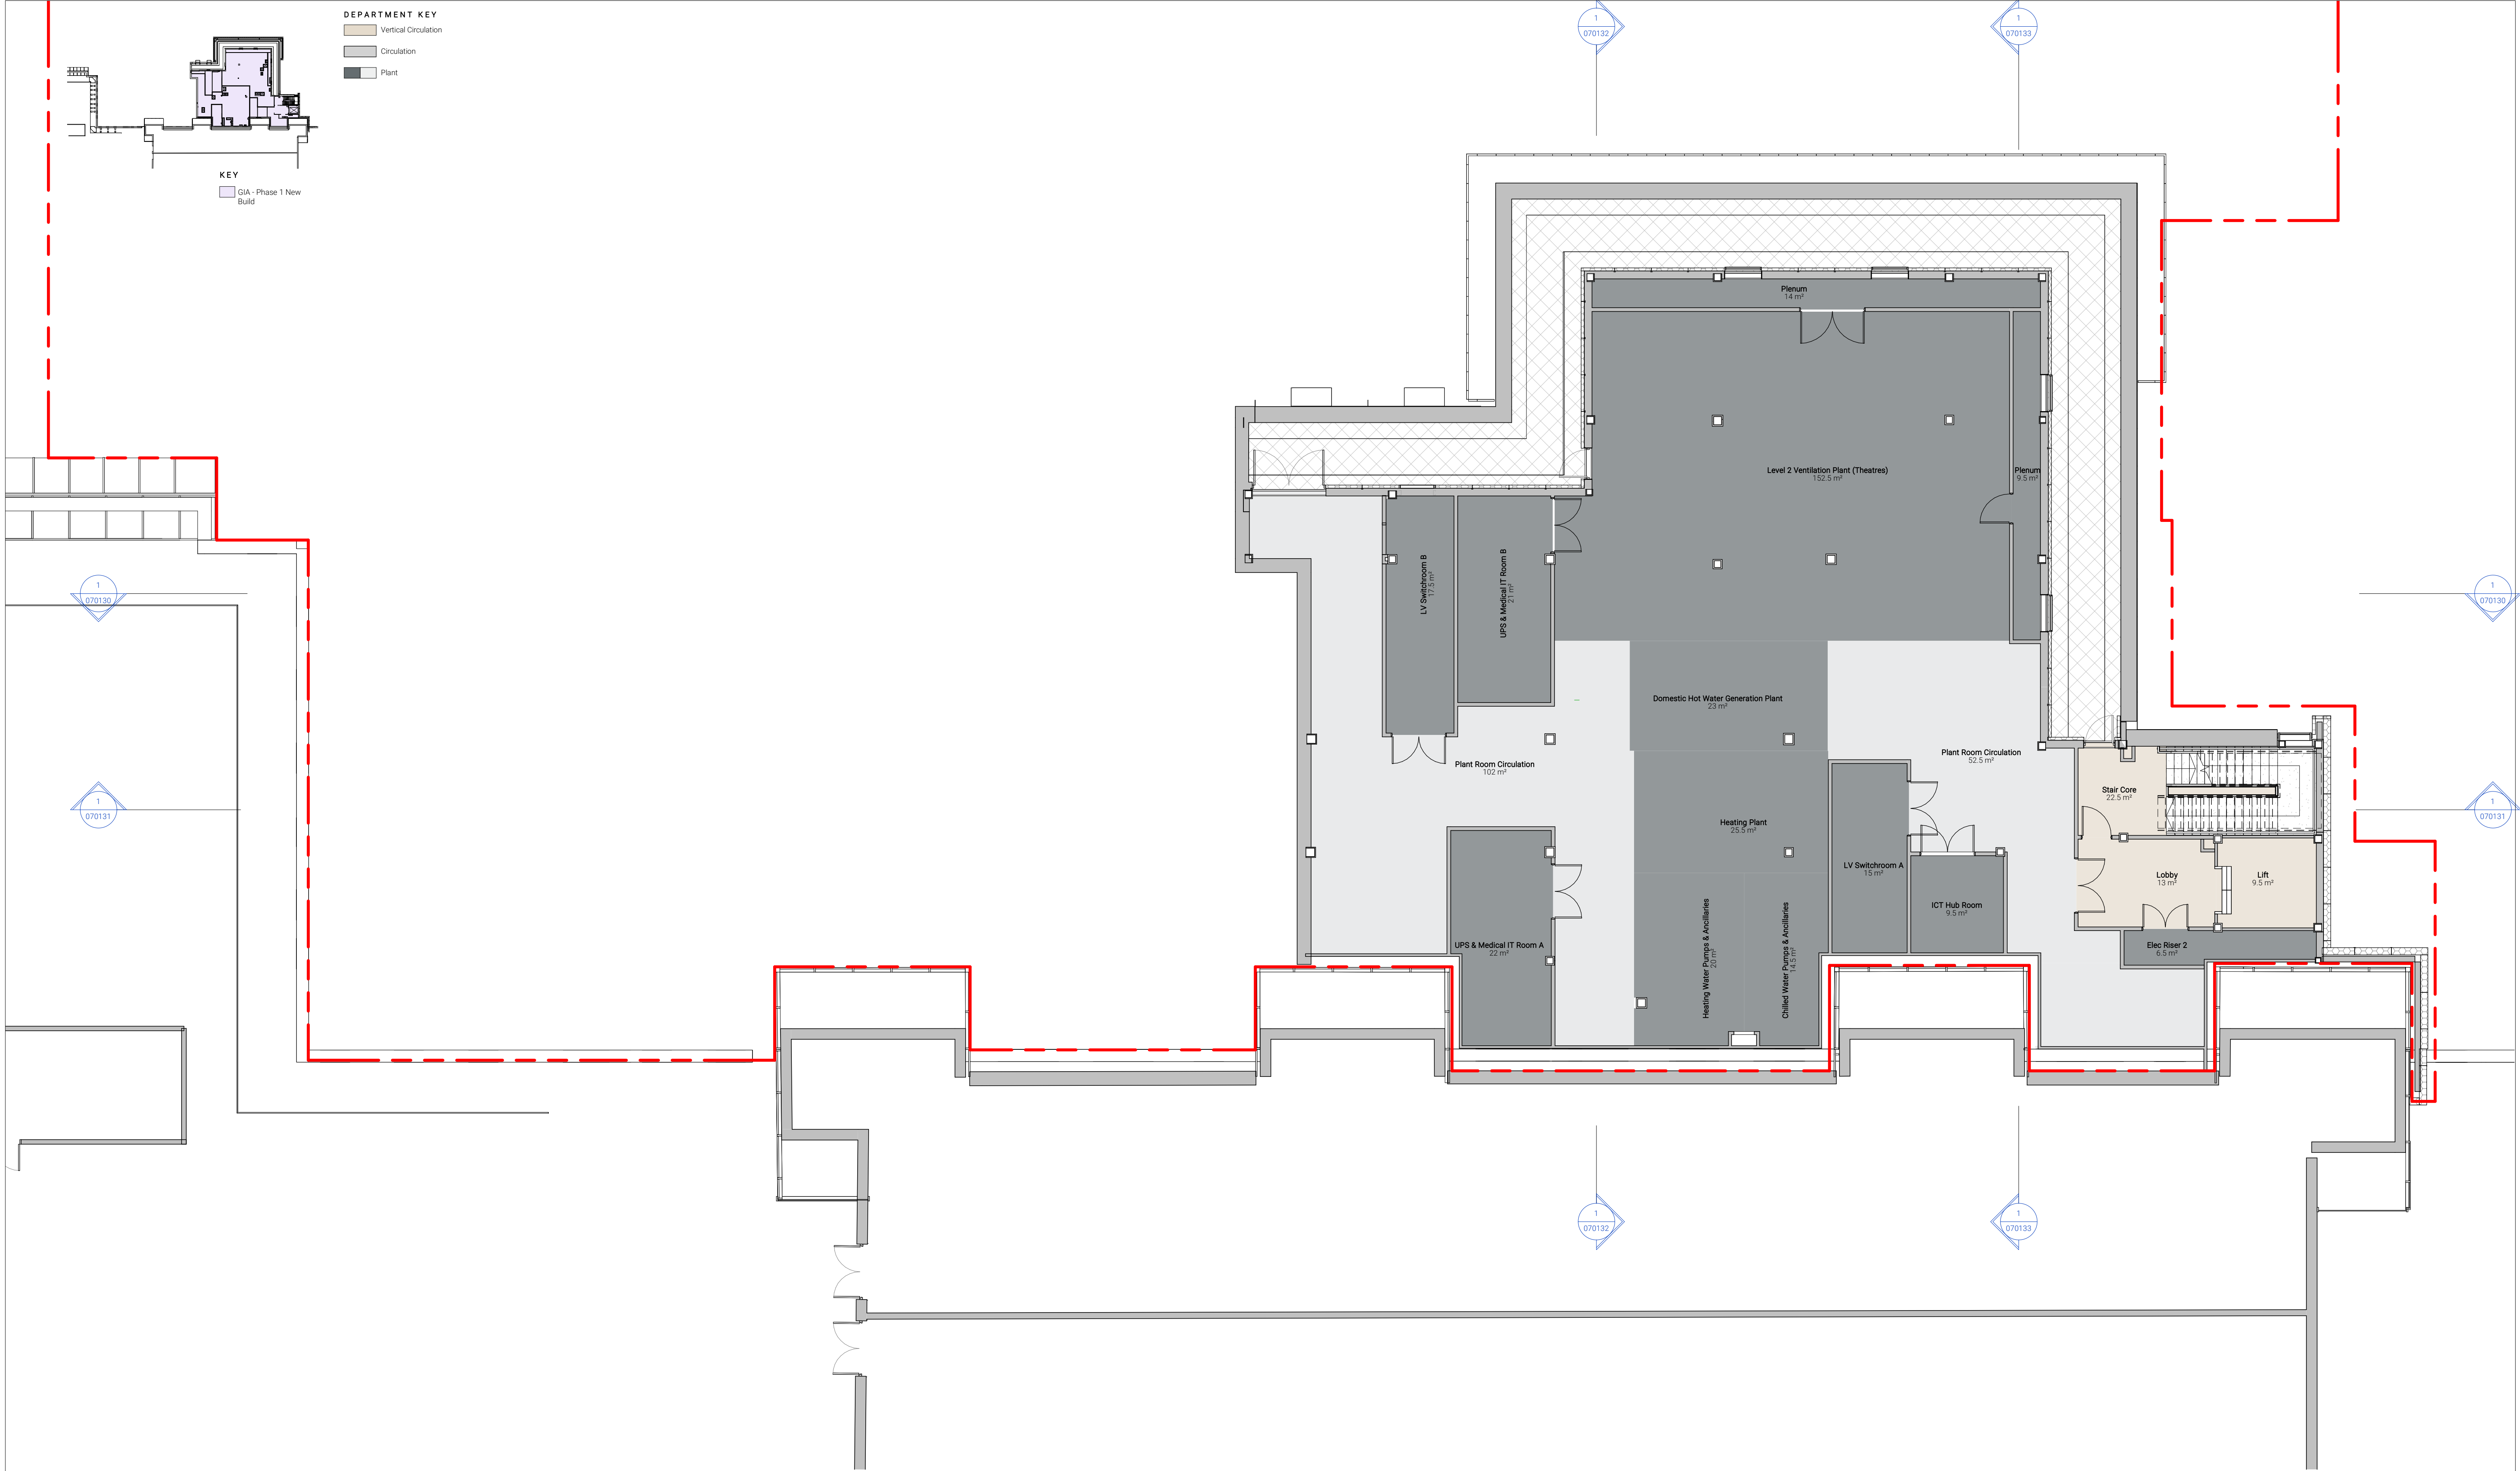

Proposed Plan - Level 03 - Phase 1
1 : 100

GENERAL NOTES:

DAY Architectural Ltd accepts no responsibility for any costs, losses or claims whatsoever arising from these drawings, specifications and related documents unless there is full compliance with the Client or any unauthorised user of the following:

1 All boundaries, dimensions and levels are to be checked on site before construction and any discrepancies reported to the Architect / Designer.

2 Partial Service: Any discrepancies with site or other information is to be advised to the Architect / Designer and direction and / or approval is to be sought before the implementation of the detail.

3 Block and site plans are reproduced under license from the Ordnance Survey.

4 Do not scale this drawing.

5 For the purpose of coordination, all relevant parties must check this information prior to implementation and report any discrepancies to the Architect / Designer.

CLIENT

NHS

Manchester University

NHS Foundation Trust

IHP

Integrated Health Projects by VINEL

HEALTH PARTNERS

DRAWING

Proposed Plan - Level 03 - Phase 1

SCALE

As indicated @ A1

FIRST ISSUED

13/11/20

PROJECT

Project RED

PROJECT

1031-20

CLIENT REF

RED

DRAWN BY

AL

CHECKED BY

JC

ORIGIN

DAY

VOLUME

00

LEVEL

03

TYPE

DR

ROLE

A

NUMBER

070125

REVISION

P03

DRAWING STATUS

PLANNING

Information contained on this drawing is the sole copyright of DAY Architectural Ltd. and is not to be reproduced without their permission.

P03

Reissued for S73 Minor material amendment application

25/09/2024

RG

P02

Issued for S73 Minor material amendment application

12/01/2024

RG

P01

Issued for Planning

13/11/2020

AL

REV

DESCRIPTION

DATE

REV BY

DAY

DAY Architectural Ltd.
Studio 1, Lancaster Buildings
77 Deansgate, Manchester, M3 2BW
T: 0161 834 9703
W: www.day-architectural.com