



|               |                            |            |              |      |
|---------------|----------------------------|------------|--------------|------|
| Project       | Sunlight House, Manchester |            | Project Ref. | 1394 |
| Tech Sub Ref. | TS-M- 0017                 | Issued By  | Lee Holland  |      |
| Date          | 02/08/2024                 | Authorised | David Wilson |      |

|                          |                            |                       |
|--------------------------|----------------------------|-----------------------|
| Technical Submission     | Raised plant deck loadings |                       |
| SPECIFICATION COMPLIANCE |                            | N/A                   |
| DEROGATIONS              |                            | N/A                   |
| CALCULATIONS PROVIDED    | ✓                          | Calculations provided |

This technical submission has been issued by G&H Building Services Ltd for the approval of Loadings for the raised plant deck system

Strutt foot point loadings:

Yellow: LOAD\_DATA UDL 1.50 KN/M2 - FOOT PRESSURE 12.14 KN/M2

Orange: LOAD\_DATA UDL 1.43 KN/M2 - FOOT PRESSURE 12.14 KN/M2

Blue: LOAD\_DATA WORSE CASE UDL 1.36 KN/M2 FOOT PRESSURE 10.83 KN/M2

Red: LOAD\_DATA UDL 1.29 KN/M2 - FOOT PRESSURE 9.69 KN/M2



Pink: LOAD\_DATA UDL 1.41 KN/M2 - FOOT PRESSURE 11.85 KN/M2

Grey: LOAD\_DATA UDL 1.16 KN/M2 - FOOT PRESSURE 9.15 KN/M2

|                           |            |
|---------------------------|------------|
| Information Required From | Myco       |
| Latest Date Required      | 16/08/2024 |

| Acceptance/Refusal |          |          |
|--------------------|----------|----------|
|                    |          |          |
| STATUS A           | STATUS B | STATUS C |

|               |  |
|---------------|--|
| Response From |  |
| Response Date |  |

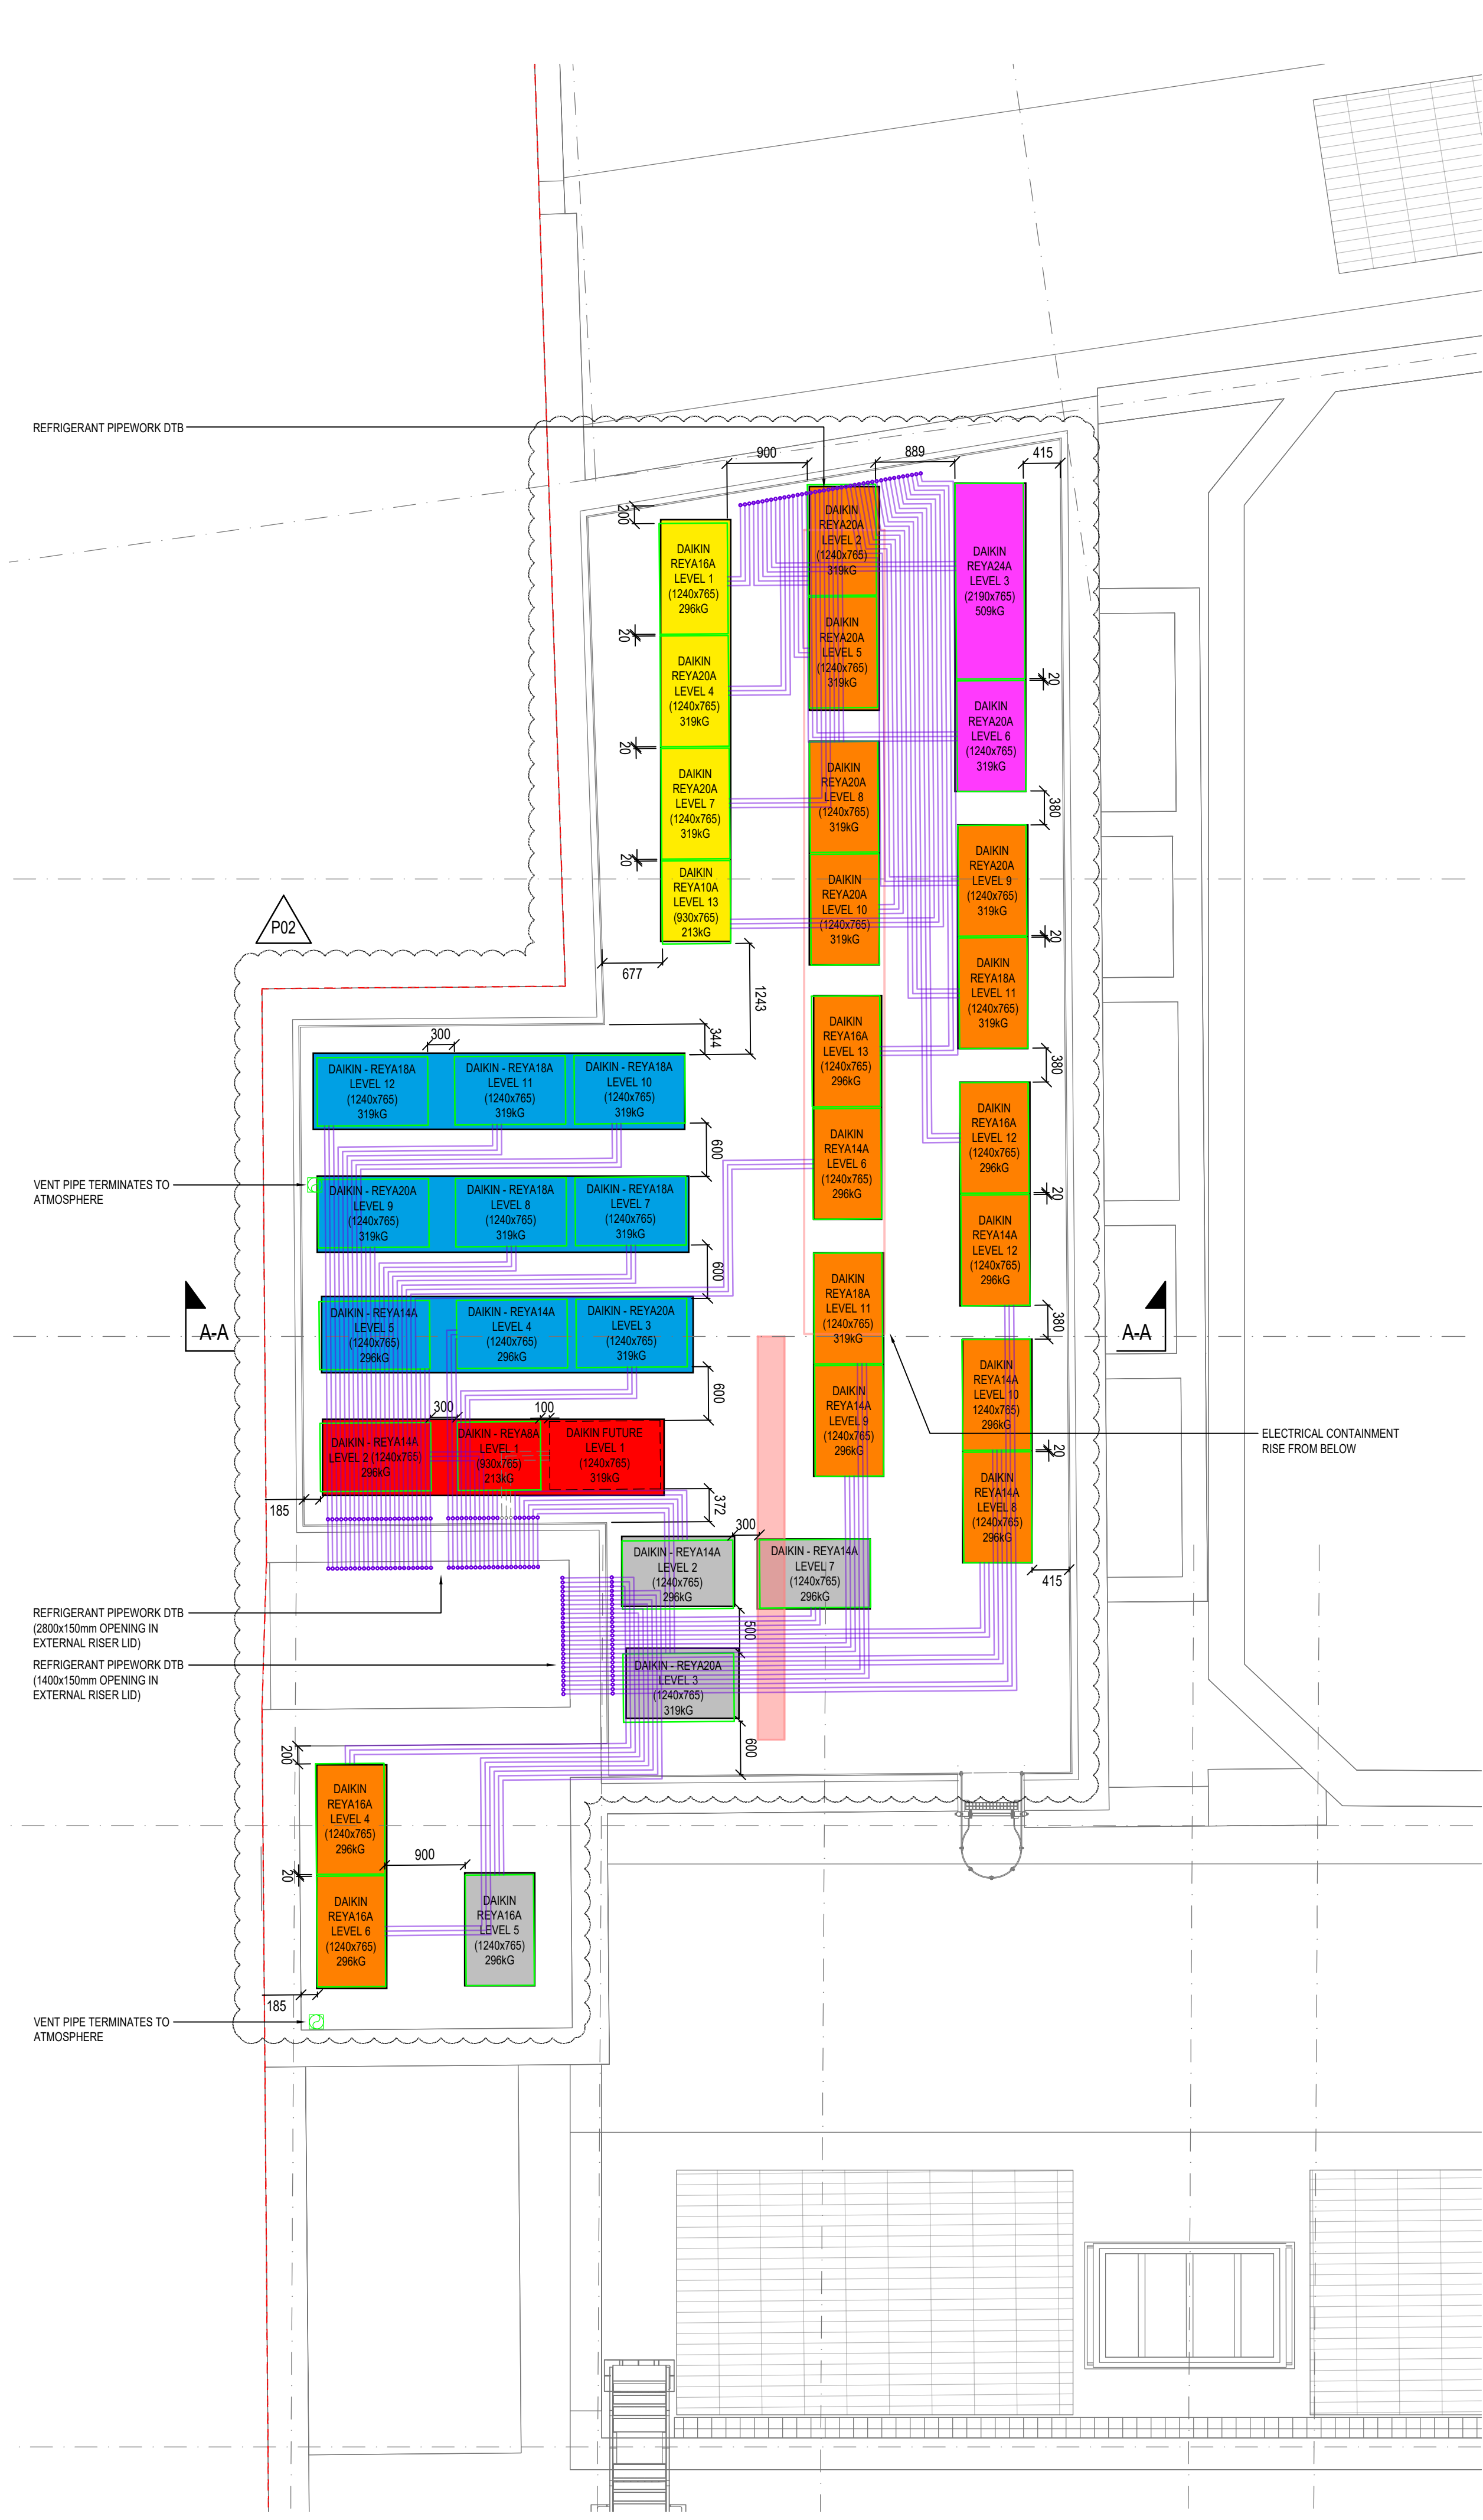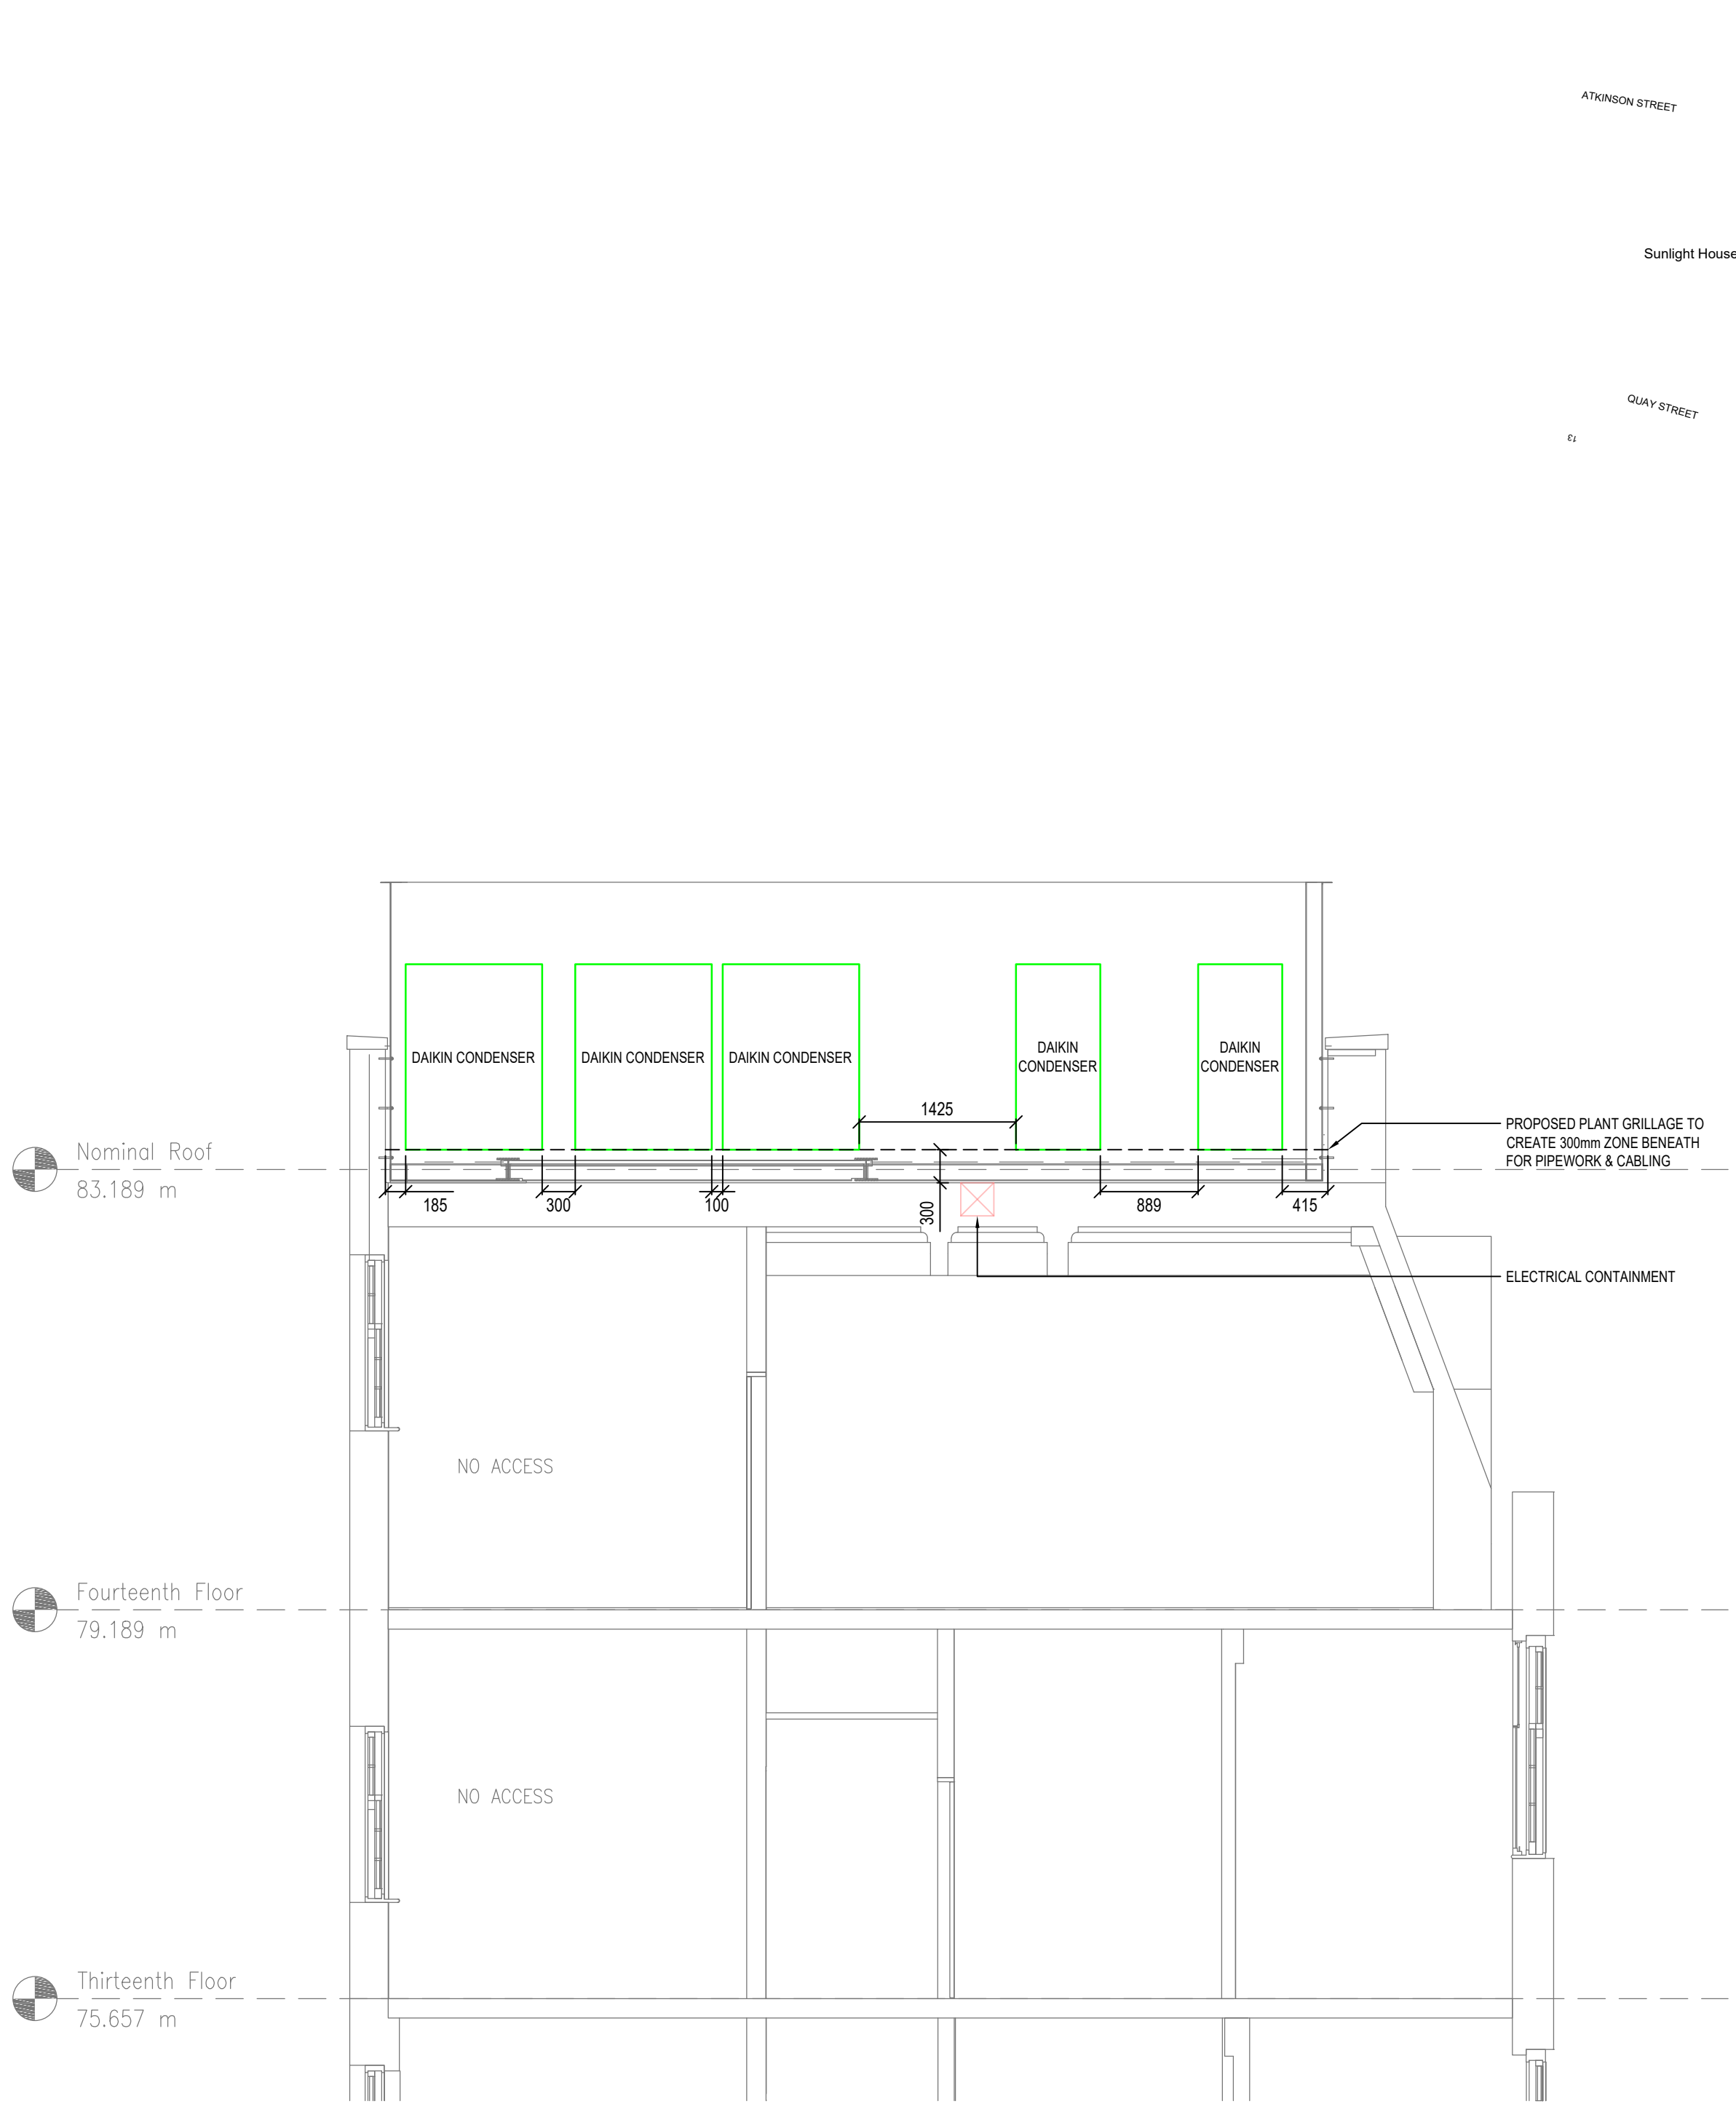

ARCHITECTURE IS BASED ON ANOMALY DESIGN ARCHITECTS  
DRAWING NO. SLH-ANO-PO-RF-DR-A-051RF (C01)  
ROOF PLAN  
RECEIVED 03.06.2024

THIS DRAWING IS FOR INFORMATION ONLY DO NOT SCALE

CDM REGULATIONS

| NORMAL HAZARDS | DATE ADDED | DATE MITIGATED | RISK ASSESSMENT DATE |
|----------------|------------|----------------|----------------------|
|                |            |                |                      |

| ABNORMAL HAZARDS | DATE ADDED | DATE MITIGATED | RISK ASSESSMENT DATE |
|------------------|------------|----------------|----------------------|
|                  |            |                |                      |

DRAWING SUITABILITY CODES:  
S0 - WORK IN PROGRESS  
S1 - SUITABLE FOR COORDINATION  
S2 - SUITABLE FOR INFORMATION  
S3 - SUITABLE FOR REVIEW & COMMENT  
S4 - SUITABLE FOR STAGE APPROVAL  
S5 - SUITABLE FOR REVIEW & ACCEPTANCE  
S6 - SUITABLE FOR PIM AUTHORISATION  
S7 - SUITABLE FOR AIM AUTHORISATION  
D1 - SUITABLE FOR COSTING  
D2 - SUITABLE FOR TENDER  
D3 - SUITABLE FOR CONTRACTOR DESIGN  
D4 - SUITABLE FOR MANUFACTURE / PROCUREMENT

NOTES:  
1. THIS DRAWING IS TO BE READ IN CONJUNCTION WITH THE M&E SPECIFICATION AND ALL LATEST ARCHITECTS AND ENGINEERS DRAWINGS.  
2. REPORT ANY DISCREPANCIES TO THE DRAWING ORIGINATOR IMMEDIATELY.  
3. ALL DIMS ARE IN MM UNLESS STATED OTHERWISE.

LEGEND:  
SOIL VENT PIPE  
CONTAINMENT  
DX PIPEWORK  
BOUNDARY

| REV | DATE     | AMENDMENTS                    | BY | CHK |
|-----|----------|-------------------------------|----|-----|
| P02 | 30.07.24 | UNITS & PIPEWORK REVISED      | DB | BW  |
| P01 | 18.07.24 | ISSUED FOR COMMENT & APPROVAL | DB | BW  |

FOR COMMENT & APPROVAL

Commercial Services Design Ltd

Tel: 0113 3223190  
Web: www.csdesign.uk.com

CLIENT  
G&H BUILDING SERVICES

PROJECT  
SUNLIGHT HOUSE  
LITTLE QUAY STREET  
MANCHESTER M3 3HP

TITLE  
MECHANICAL & ELECTRICAL SERVICES  
PLANT LAYOUT  
ROOF

| STATUS      | S3 - SUITABLE FOR REVIEW & COMMENT |
|-------------|------------------------------------|
| SCALE @ A1: | 1:50                               |
| DRAWN:      | KM                                 |
| STARTED:    | JUL '24                            |
| CHECKED:    | DB                                 |

| CDM REF:  | CSD REF: |
|-----------|----------|
| ENGINEER: | DB       |
| ISSUED:   | JUL '24  |
| APPROVED: | BW       |

DRAWING NO: 1298-CSD-XX-RF-DR-ME-5901


REV: P02

Project-Originator-Volume-Level-Type-Discipline-Classification-Number

This drawing is the property of Commercial Services Design Ltd. Copyright is reserved by them and is based on the condition that it is not to be used after expiry of its valid licence period for any purpose other than that for which it was originally intended. It is to be used in conjunction with the specification upon which it was based and all other relevant drawings.


OWNER STRUT**FOOT** LTD  
 TITLE STRUT**FOOT** FRAME [2600X1300MM]  
 DATE 01.04.2021  
 DRAWN BY JOE ROWLEY  
 CHECKED BY JAMIE DAVISON  
 SCALE NOT TO SCALE  
 SWL 1050KG  
 FRAME 53KG

SFCLA  
 STRUT**FOOT** COMPLETE LEG ASSEMBLY

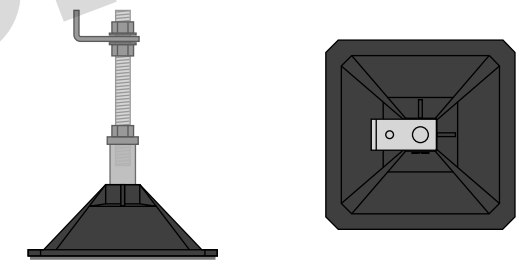




**Components**  
 1 X R305 Plastic Foot  
 1 X SFBLA Bottom Leg Assembly.  
 1 X M24x250 Stud c/w 3x Hex Nuts & 2x FW  
 1 X SFTLA Top Leg Assembly





SFCLE  
 STRUT**FOOT** COMPLETE LEG EXTENDER

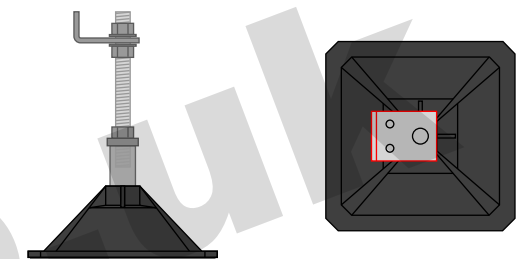

**Components**  
 1 X R305 Plastic Foot  
 1 X Bottom Leg Assembly  
 1 X M24X250 Stud c/w 3x Hex Nuts & 2x FW  
 1 X SFTLE Top Leg Extender Bracket

| CODE       | OFFICE REFERENCES              |
|------------|--------------------------------|
| SFCLA_200  | DESCRIPTION                    |
| SFCLE_200  | SF COMPLETE LEG ASSEMBLY 200   |
| SFSA1300   | SF COMPLETE LEG EXTENDER 200   |
| SC400/1300 | SLIDING ARMS 1300MM            |
| FIXING KIT | UNISTRUT SIDE RAIL 1300MM      |
| SC950R     | M10X30 SETS, M10 FW & M10 ZEBS |
|            | RED PVC END CAPS               |

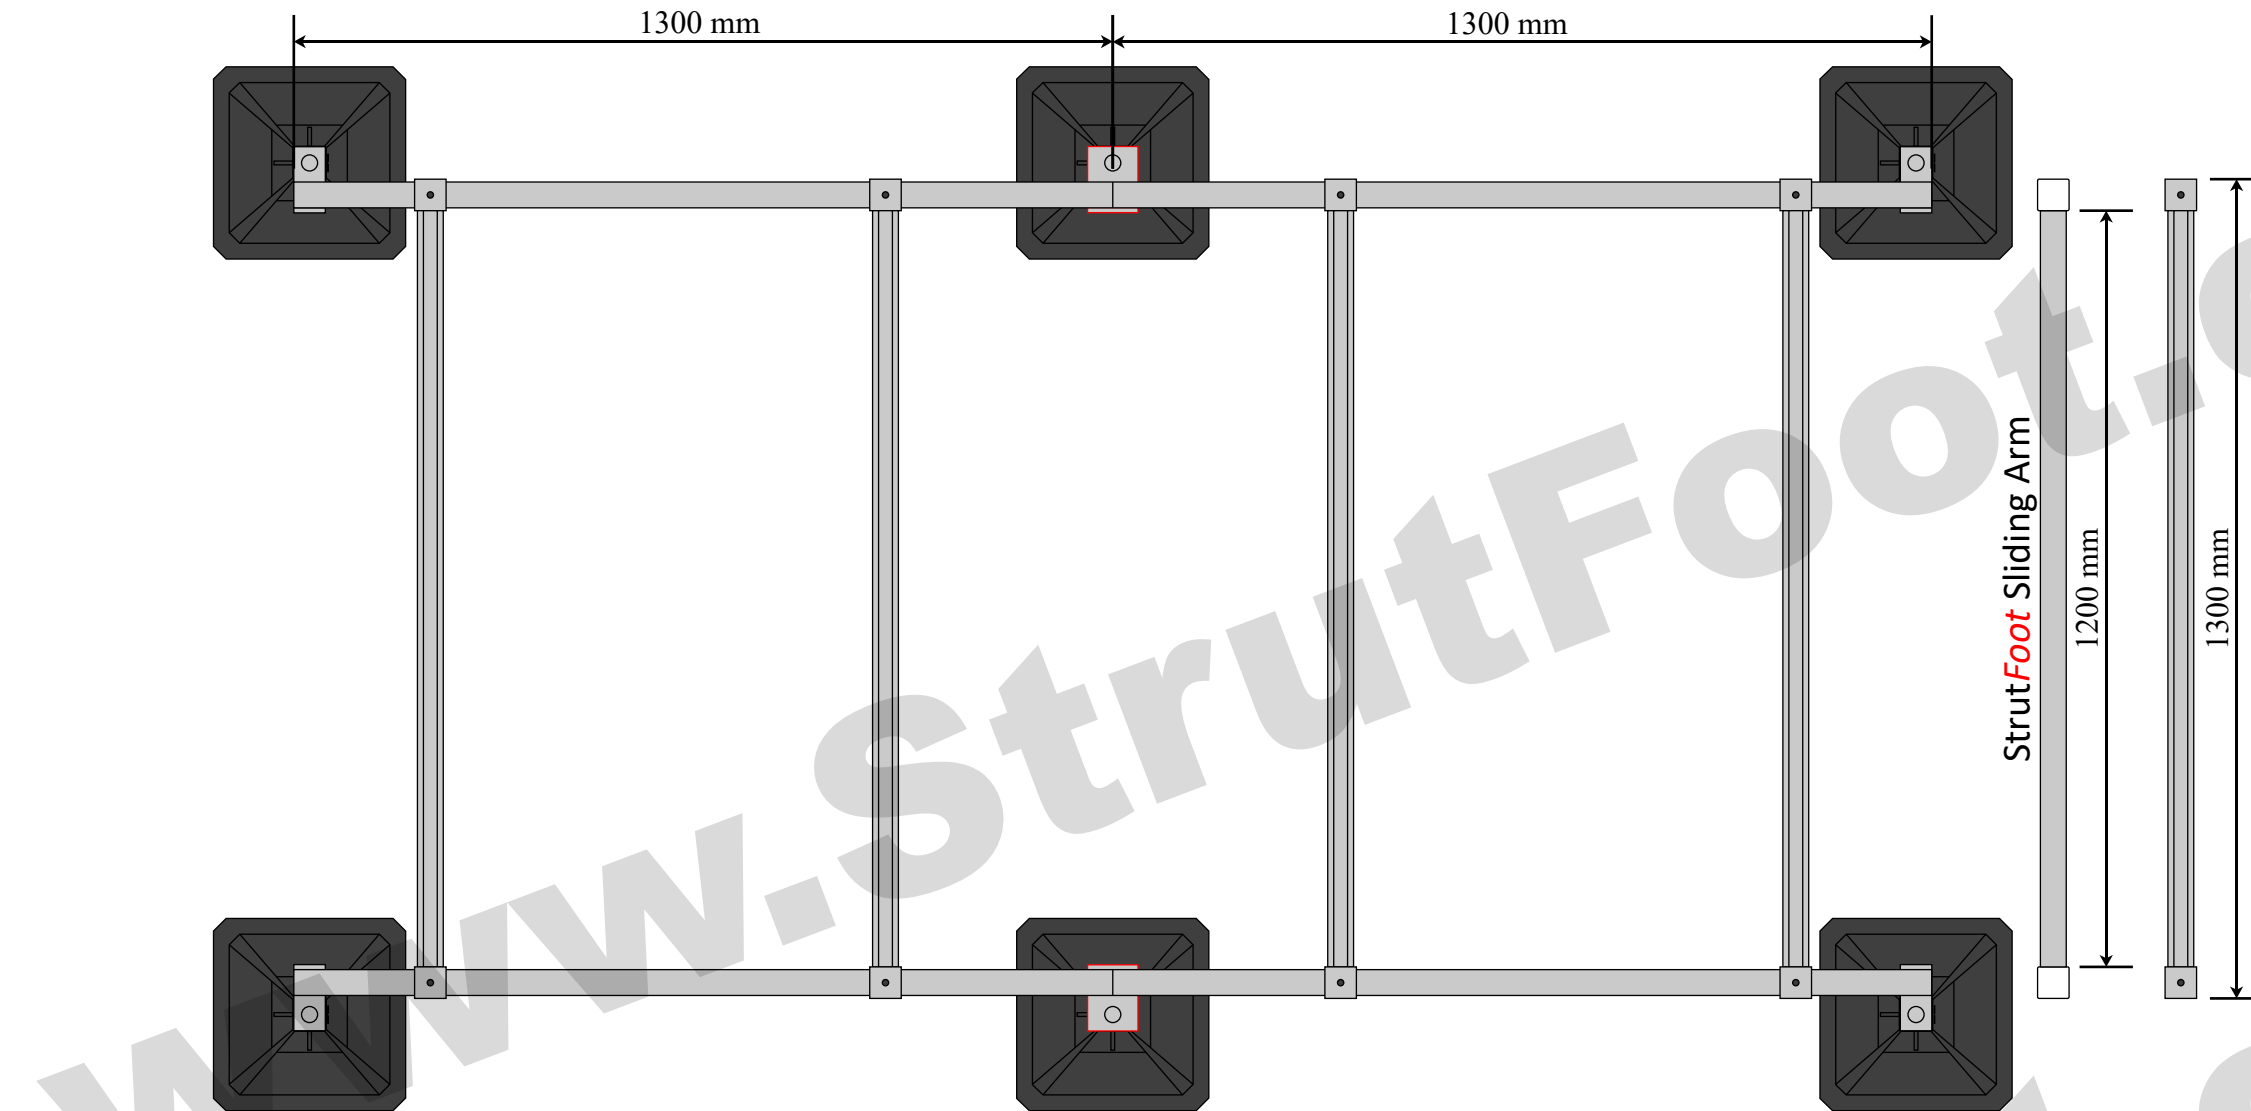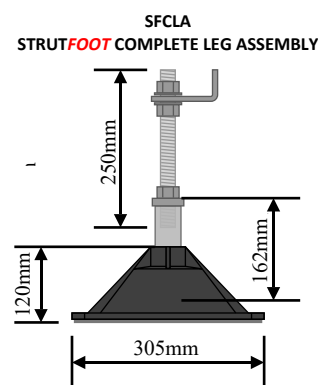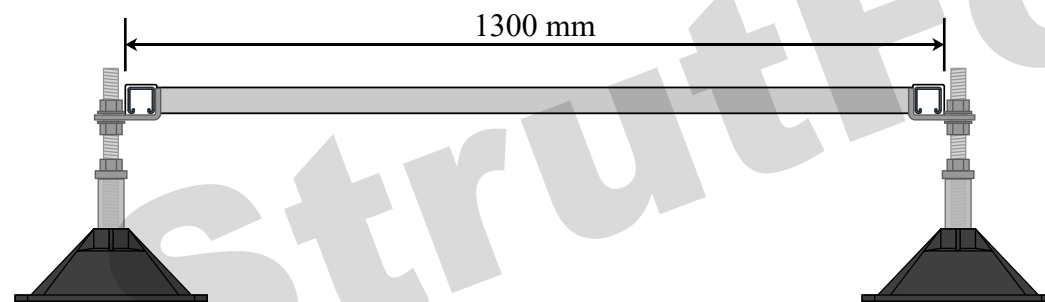

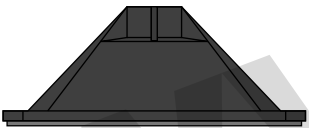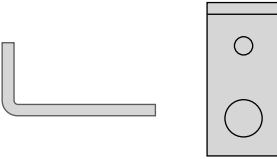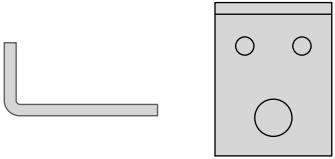 
| R305 Plastic Foot   | SFBLA_200 Bottom Leg Assembly                                                             | M24X250 Stud c/w 3x nuts & 2x Washers                                                       | SFTLA Top Leg Assembly   | SFTLE Top Leg Extender Bracket                                                                                    |
|---|-------------------------------------------------------------------------------------------|---------------------------------------------------------------------------------------------|---|---|
|  QTY 6   |  QTY 6 |  QTY 6 |  QTY 4                                                                          |  QTY 2                       |
| SFSA Strut <b>Foot</b> Sliding Arms   |                                                                                           | SC400/1300/G Plain Strut                                                                    | SF Fixing Kit   | SC950R   |
|  SFSA1150 <input type="checkbox"/><br> SFSA1300 <input checked="" type="checkbox"/><br> SFSA1600 <input type="checkbox"/><br> SFSA2100 <input type="checkbox"/> |                                                                                           |  QTY 4  |  QTY 2<br>8 X M10x30 Set HDG<br>8 X M10 Flat Washer HDG<br>8 X M10 Hex Nuts HDG |  QTY 4<br>41X41 Red End Caps |

Please note: Strut Direct Ltd accepts no liability for the condition of the roof structure or membrane. The stated SWL applies to the frame only & does not guarantee that the roof structure is capable of supporting the final load placed upon it. If in any doubt we recommend consulting a structural surveyor.

**StrutFoot**  
 Universal Flat Roof Support System


OWNER STRUT**FOOT** LTD  
 TITLE STRUT**FOOT** FRAME [4200X1300MM]  
 DATE 26.03.2021  
 DRAWN BY JOE ROWLEY  
 CHECKED BY JAMIE DAVISON  
 SCALE NOT TO SCALE  
 SWL 1750KG  
 FRAME 93KG

SFCLA  
 STRUT**FOOT** COMPLETE LEG ASSEMBLY

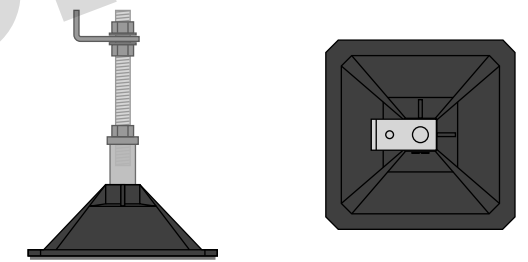




- Components**  
 1 X R305 Plastic Foot  
 1 X SFBLA Bottom Leg Assembly.  
 1 X M24x250 Stud c/w 3x Hex Nuts & 2x FW  
 1 X SFTLA Top Leg Assembly





SFCLE  
 STRUT**FOOT** COMPLETE LEG EXTENDER

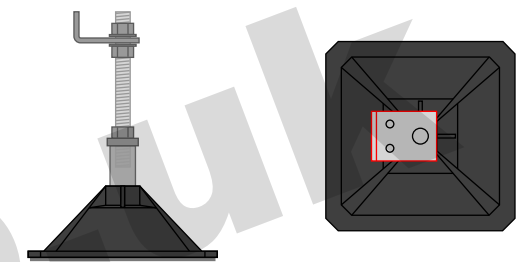

- Components**  
 1 X R305 Plastic Foot  
 1 X Bottom Leg Assembly  
 1 X M24X250 Stud c/w 3x Hex Nuts & 2x FW  
 1 X SFTLE Top Leg Extender Bracket

| CODE       | OFFICE REFERENCES              |
|------------|--------------------------------|
| SFCLA      | DESCRIPTION                    |
| SFCLE      | SF COMPLETE LEG ASSEMBLY       |
| SFSA1300   | SF COMPLETE LEG EXTENDER       |
| SC400/1050 | SLIDING ARMS 1300MM            |
| FIXING KIT | UNISTRUT SIDE RAIL 1050MM      |
| SC950R     | M10X30 SETS, M10 FW & M10 ZEBS |
|            | RED PVC END CAPS               |

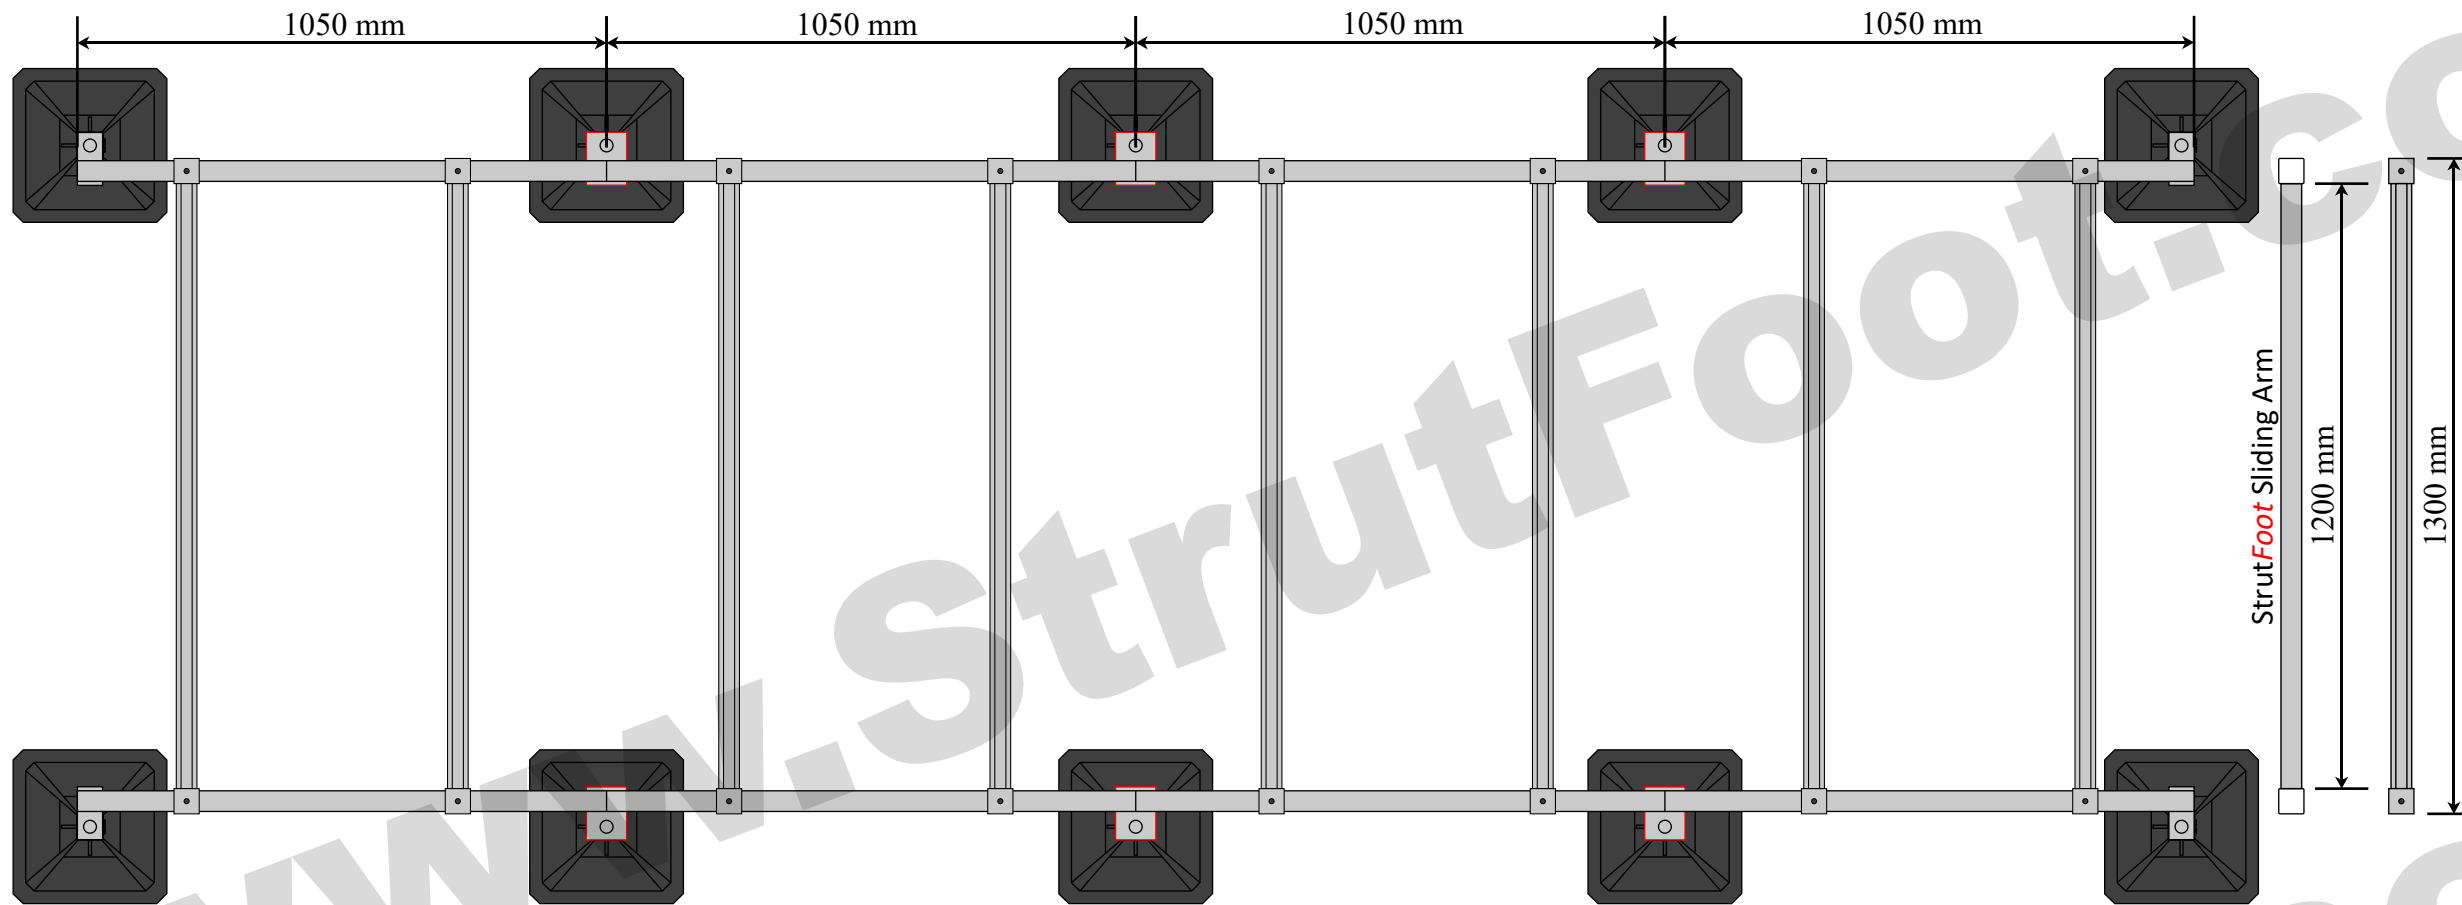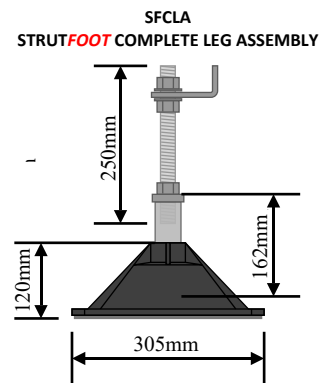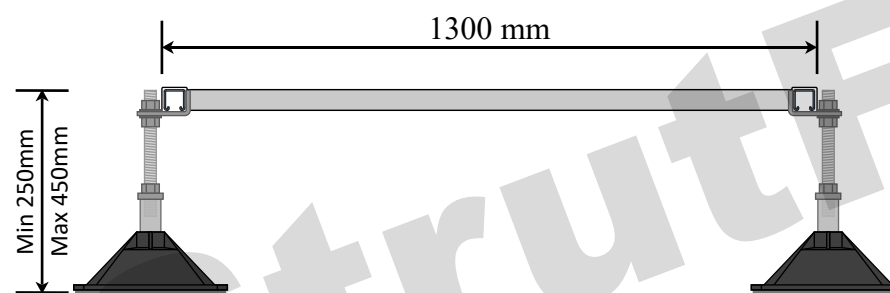
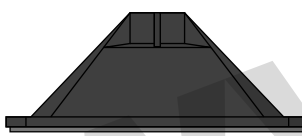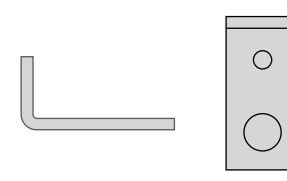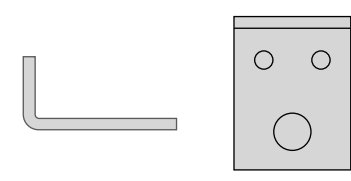 
| R305 Plastic Foot   | SFBLA Bottom Leg Assembly                                                                     | M24X250 Stud c/w 3x nuts & 2x Washers                                                           | SFTLA Top Leg Assembly                                                                         | SFTLE Top Leg Extender Bracket   |
|---|-----------------------------------------------------------------------------------------------|-------------------------------------------------------------------------------------------------|------------------------------------------------------------------------------------------------|---|
| <br>QTY 10   | <br>QTY 10 | <br>QTY 10 | <br>QTY 4 | <br>QTY 6                                                                       |
| SFSA Strut <b>Foot</b> Sliding Arms   |                                                                                               | SC400/1050/G Plain Strut                                                                        |                                                                                                | SC950R   |
|  SFSA1150 <input type="checkbox"/><br> SFSA1300 <input checked="" type="checkbox"/><br> SFSA1600 <input type="checkbox"/><br> SFSA2100 <input type="checkbox"/> |                                                                                               |  QTY 8      |                                                                                                |  QTY 4<br>8 X M10x30 Set HDG<br>8 X M10 Flat Washer HDG<br>8 X M10 Hex Nuts HDG |
|   |                                                                                               |                                                                                                 |                                                                                                |  QTY 4<br>41X41 Red End Caps                                                    |

Please note: Strut Direct Ltd accepts no liability for the condition of the roof structure or membrane. The stated SWL applies to the frame only & does not guarantee that the roof structure is capable of supporting the final load placed upon it. If in any doubt we recommend consulting a structural surveyor.

**StrutFoot**  
 Universal Flat Roof Support System

