

Do not scale this drawing. All Dimensions must be checked on site. This drawing and all details contained hereon are copyright and must not be reproduced without written permission from Extend Your Home.

Planning

/	/	/	/
REV	DESCRIPTION	AUTH	DATE

EXTEND

YOUR HOME




Email: extendyourhome@outlook.com

Address
43 Burford Road
Whalley Range
Manchester
M16 8EW


DESCRIPTION
Single-Storey Annex

DRAWING TITLE
Location Plan / Proposed Site Plan

DATE 21/10/2024	DRAWN TC
SCALE 1:1250/500	CLIENT AM
DRAWING NUMBER	REVISION
01	/

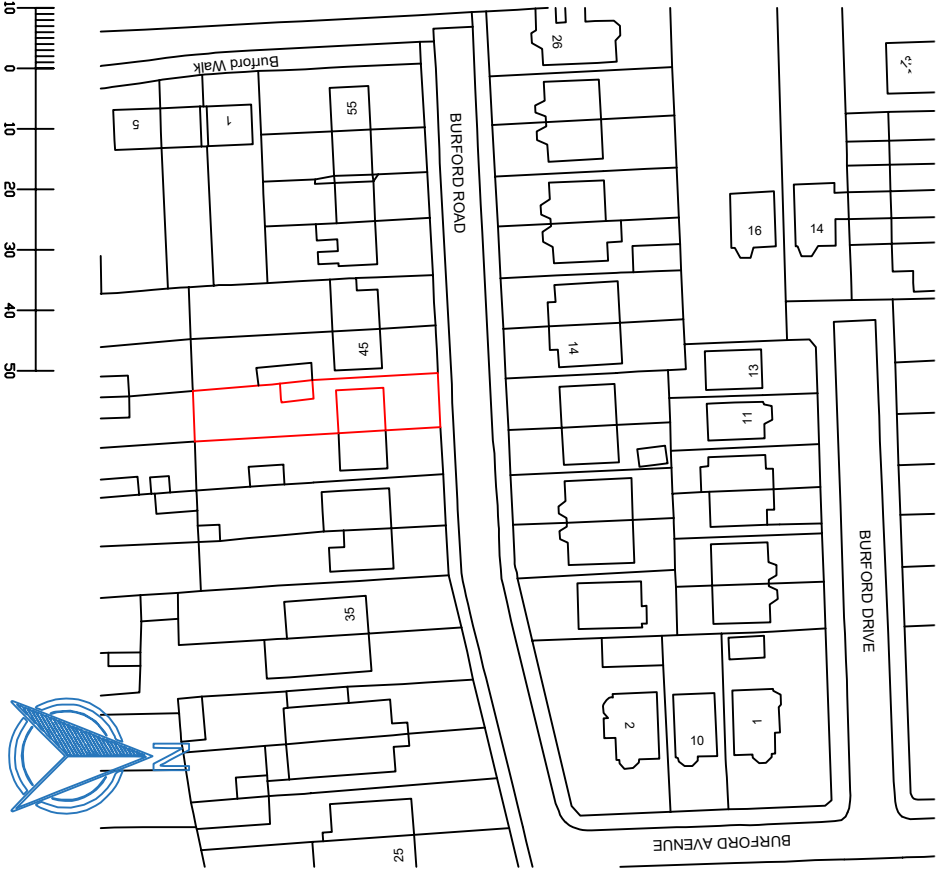

Scale 1:1250

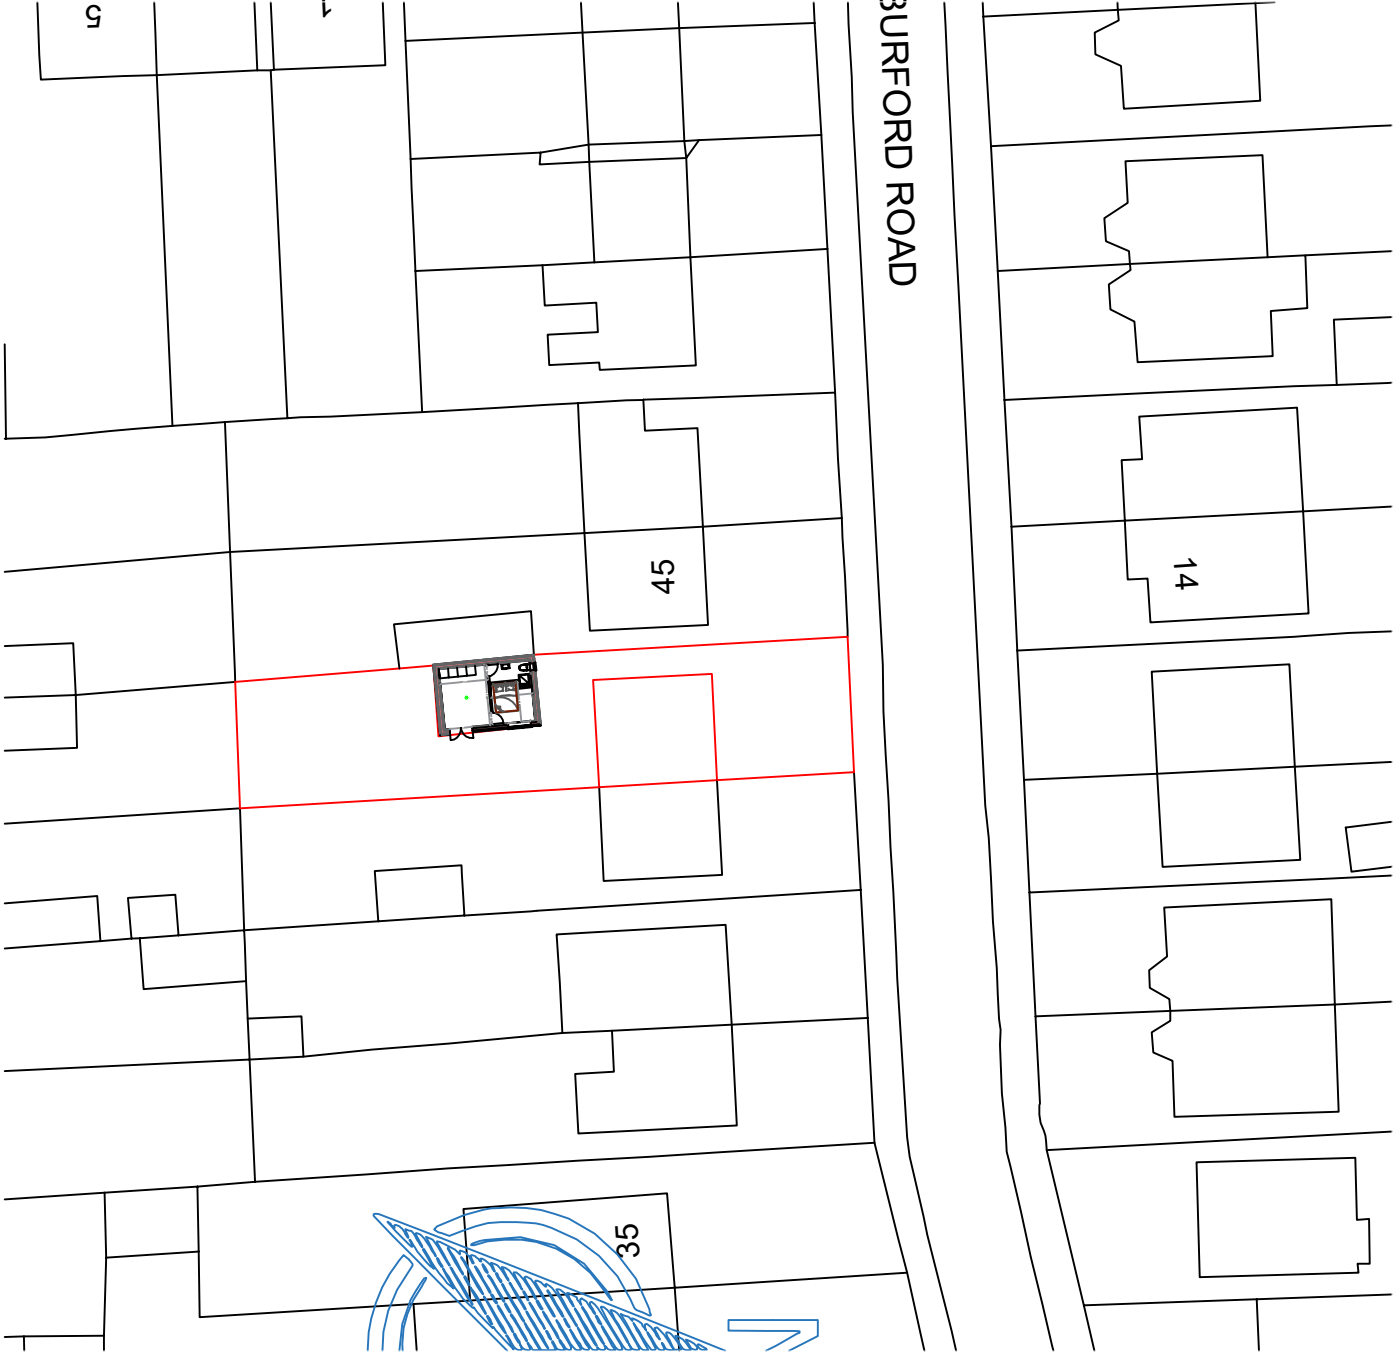

Scale 1:500